DATA & CROSS SECTION

K&E KEUFFEL & ESSER CO. MADE IN U.S.A.

FINAL
SURVEY
NOTE BOOK
NO. _____
PAGE CHECKED
FINAL
SURVEY
PLOTTED
PLANIMETER
PAGE
DRAWING CHECKED
ORIGINAL TRACING

1 + 73.79

drwy. drwy. top of wall ℄ edge of pvmt ℄ edge of pvmt ℄ drwy. drwy. top of wall

1 + 82.8

top of wall inlet top edge of drwy. ℄ edge of pvmt. ℄ edge of pvmt. ℄

1 + 96.2

edge of pvmt. ℄ edge of pvmt. ℄

2 + 31.11

ex. fence line ℄ edge of pvmt. edge of alley ℄ edge of drwy. bottom of wall

2 + 08.5

edge of pvmt. ℄ edge of pvmt. ℄

2 + 50

ex. fence line ℄ edge of pavement edge of pavement bot. ℄ top of wall ℄ bot. ℄ top of wall

2 + 75

edge of pvmt. ℄ edge of pvmt. ℄ bot. ℄ top of wall ℄

Drwy. between 1+73.79 & 2+00 Provide inlet, Grading

drwy. on left drwy. on right 2+00 -6.4%

Left ℄ 1+73.79 transition of pavement & Plus left & right of pavement @ 50'

℄ Paving

left edge of Paving

3+40 27" Oak ... stk.?

1½ Diag.

4'-6"

| | | |

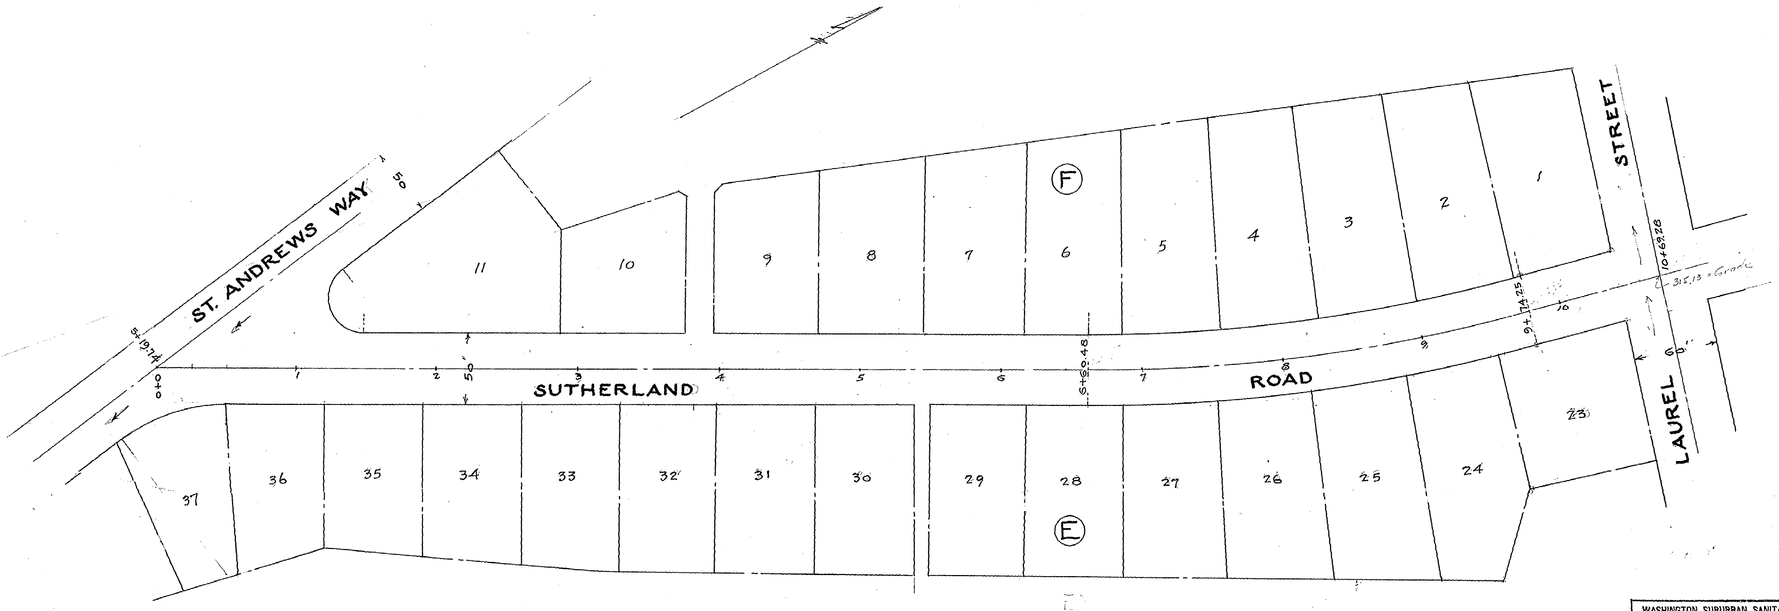

PROFILE
SURVEYED
PLOTTED
NOTE BOOK CROSS CHECKED
NO. B. MS. NOTED
STRUCTURE NOTES ON CH. NO.
BY DATE

MARYLAND-NATIONAL CAPITAL
PARK AND PLANNING COMMISSION
APPROVED SEPT. 13, 1945
Chief Engineer
M.-N.C.P.&P.C. RECORD FILE No. 1940

WASHINGTON SUBURBAN SANITARY COMMISSION
APPROVED SEPT. 11, 1945
SUITABLE FOR WATER AND SEWER DESIGN
WITHOUT COMMITMENT AS TO INSTALLATION
CHIEF ENGINEER

TENTATIVE APPROVAL	BY	DATE
COUNTY COUNCIL FOR MONTGOMERY COUNTY	7/5/45	
WASHINGTON SUBURBAN SANITARY DISTRICT		8/14/45
MARYLAND - NATIONAL CAPITAL PARK & PLANNING COMMISSION		

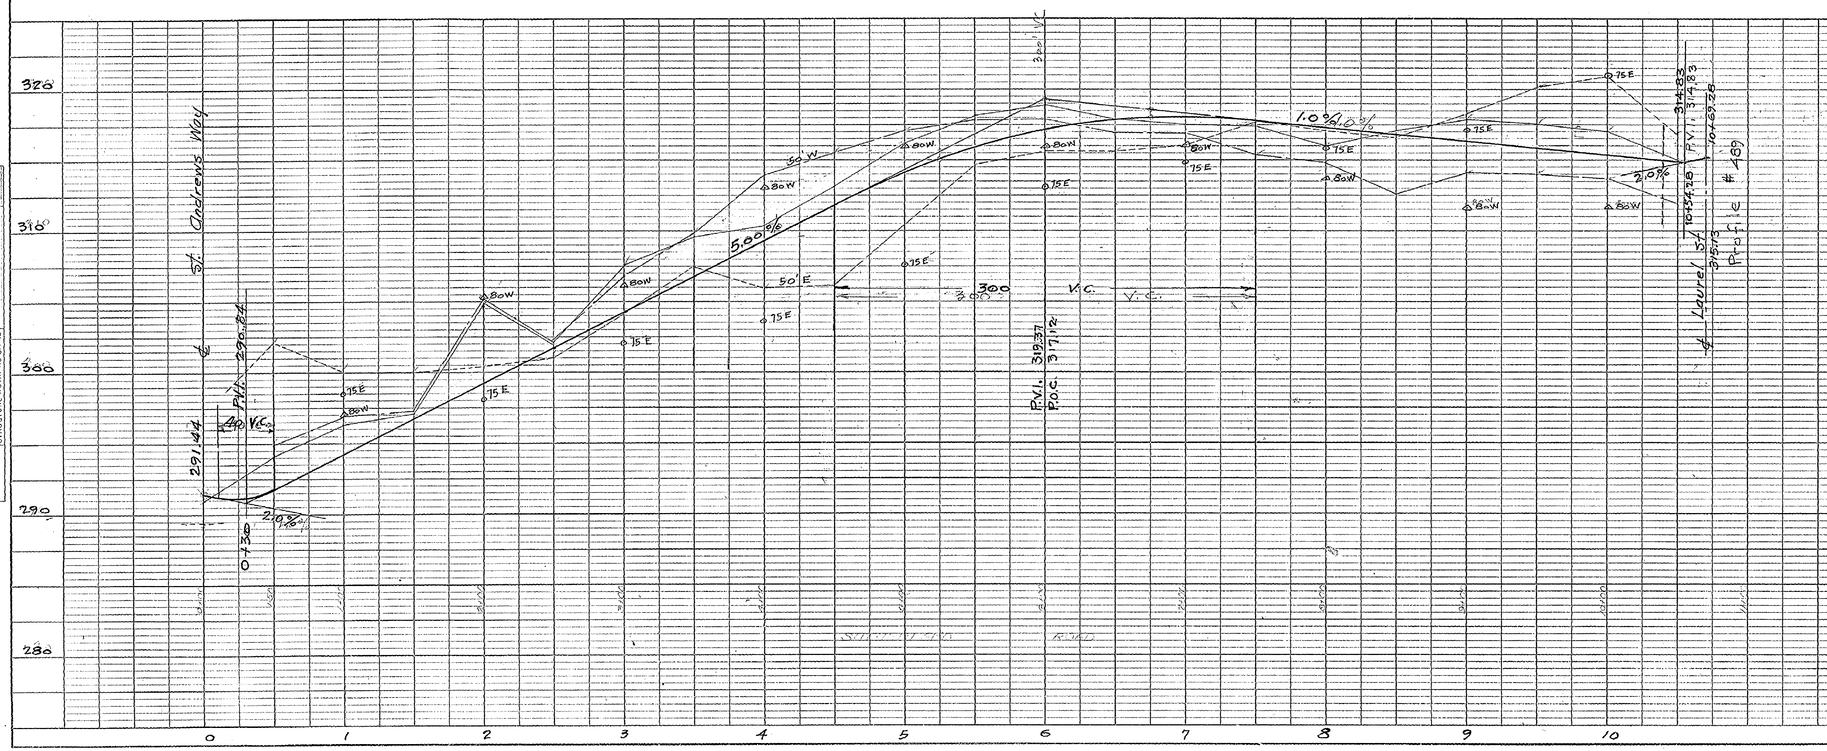

PLAN & PROFILE
GRADE ESTABLISHMENT
SUTHERLAND ROAD
ST. ANDREWS WAY to LAUREL STREET
NORTH HILLS OF SLIGO PARK
MONTGOMERY COUNTY, MD.
OFFICE OF THE COUNTY ENGINEER
SCALE: HOR. 1"=50'
VER. 1"=5'

PLATE 1—PLAN-PROFILE O. P. R. A. R. E. STANDARD
KEUFFEL & ESSER CO. NEW YORK
K & E CO. No. 345-1

SD FILE NO. 75 13-915 1940

ce487-74-2