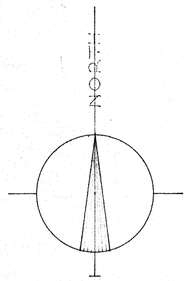

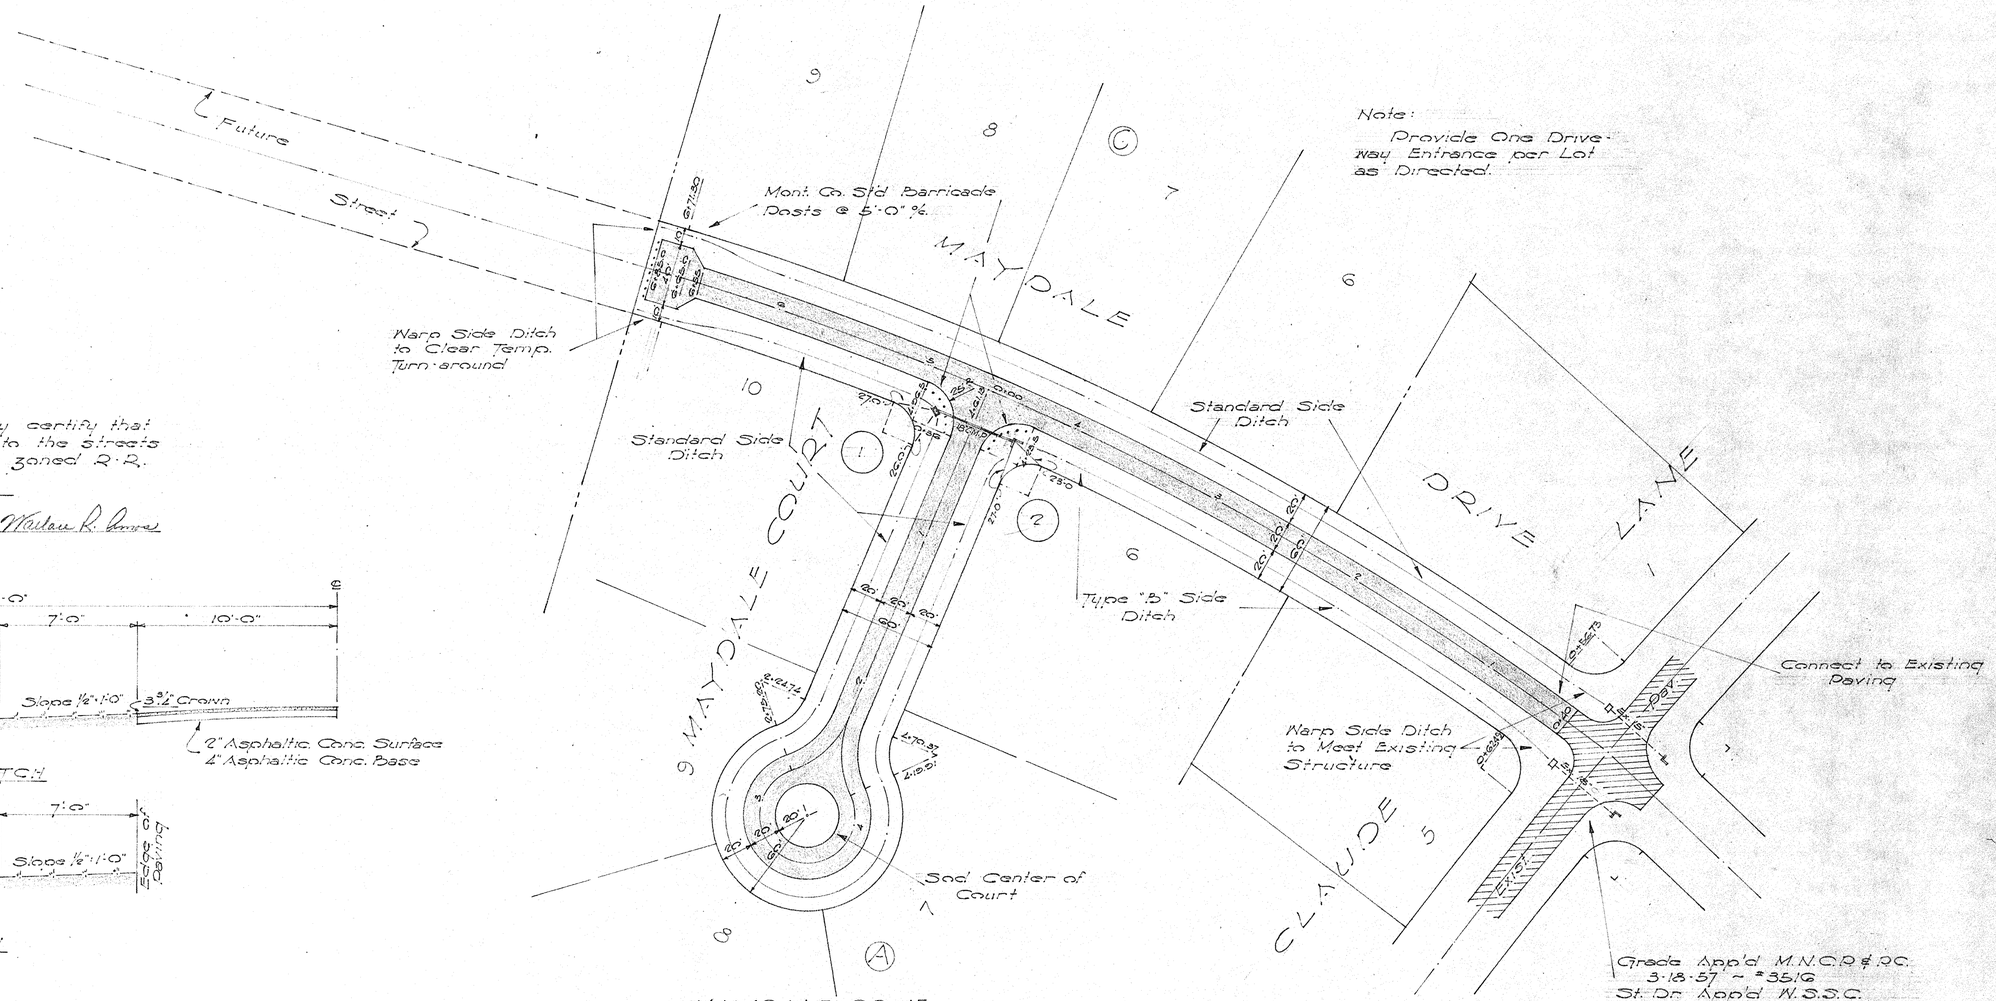

Note:
Provide One Drive-way Entrance per Lot as Directed.

Certificate

I do hereby certify that the lots adjacent to the streets shown hereon are zoned R-R.

Date: MARCH 19, 1959

By: Wallace R. Amos

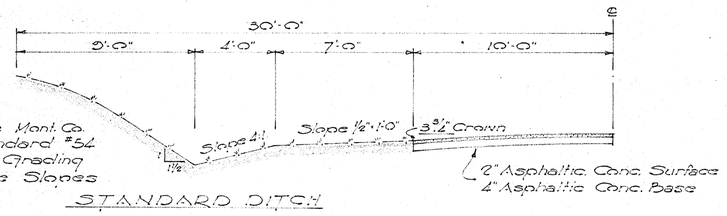

STANDARD DITCH

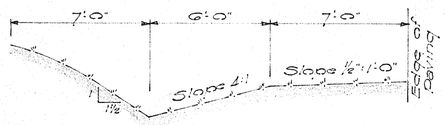

TYPE "B" DITCH

DAVING & DITCH SECTIONS

Scale 1/4" = 1'-0"

MAYDALE DRIVE

Grade App'd M.N.C.P. & P.C. ~ 4-13-59

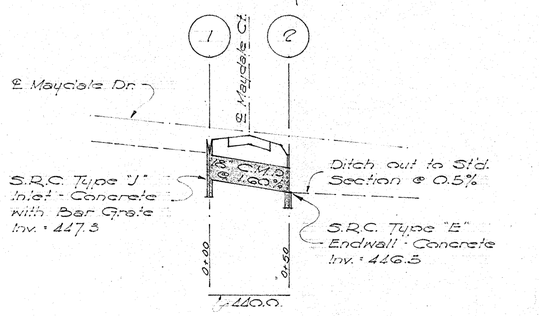

Notes

1. All storm drains shall be constructed in accordance with the General Specifications of the Washington Suburban Sanitary Commission adopted September 30, 1954.
2. Types of structures refers to the Washington Suburban Sanitary Commissions Standard Storm Drainage Details unless otherwise noted.
3. Corrugated Metal Pipe Culverts shall be 16 gage, paved and coated.
4. All graded areas in Street R.O.W. shall be seeded.
5. No work shall be done in R.O.W. until proper permits have been obtained.

SD# D-20, 59076Y

WASHINGTON SUBURBAN SANITARY COMMISSION
*APPROVED JUNE 30, 1959
FOR STORM DRAINS ONLY
SUBJECT TO PRIOR INSTALLATION OF WATER & SEWER AND PAYMENT FOR MOVING ANY W.S.S.C. STRUCTURES AFFECTED.
THE STORM DRAINAGE STRUCTURES SHOWN ON THIS PLAN ARE APPROVED AS TO DESIGN AS A COMPONENT PART OF THE STORM DRAINAGE SYSTEM FOR THIS DRAINAGE AREA. THIS COMMISSION ASSUMES NO RESPONSIBILITY WHATSOEVER FOR ANY DAMAGE WHICH MAY BE CAUSED TO ADJACENT PROPERTY OWNERS, OR TO OWNERS DOWNSTREAM, BY REASON OF THE INSTALLATION OF THE DRAINAGE STRUCTURES SHOWN HEREON.
SENIOR DESIGNING ENGINEER
THE W.S.S.C. CONSTRUCTION DIVISION SHALL BE NOTIFIED THREE DAYS IN ADVANCE OF BEGINNING CONSTRUCTION.

* As Temporary Construction

Owner: Willard F. Kruhm
Briggs Chaney Road
R.F.D. 2
Silver Spring, Md.

STORM DRAIN & DAVING PLAN
PART OF
MAYDALE
MONTGOMERY COUNTY, MARYLAND

SCALE 1" = 50'

MARCH, 1959

WALLACE R. AMOS & ASSOCIATES
1004 RIPLEY STREET
SILVER SPRING, MARYLAND
JU 5-9700

SD FILE NO. 417

CE487-408-1

Maryland State Archives