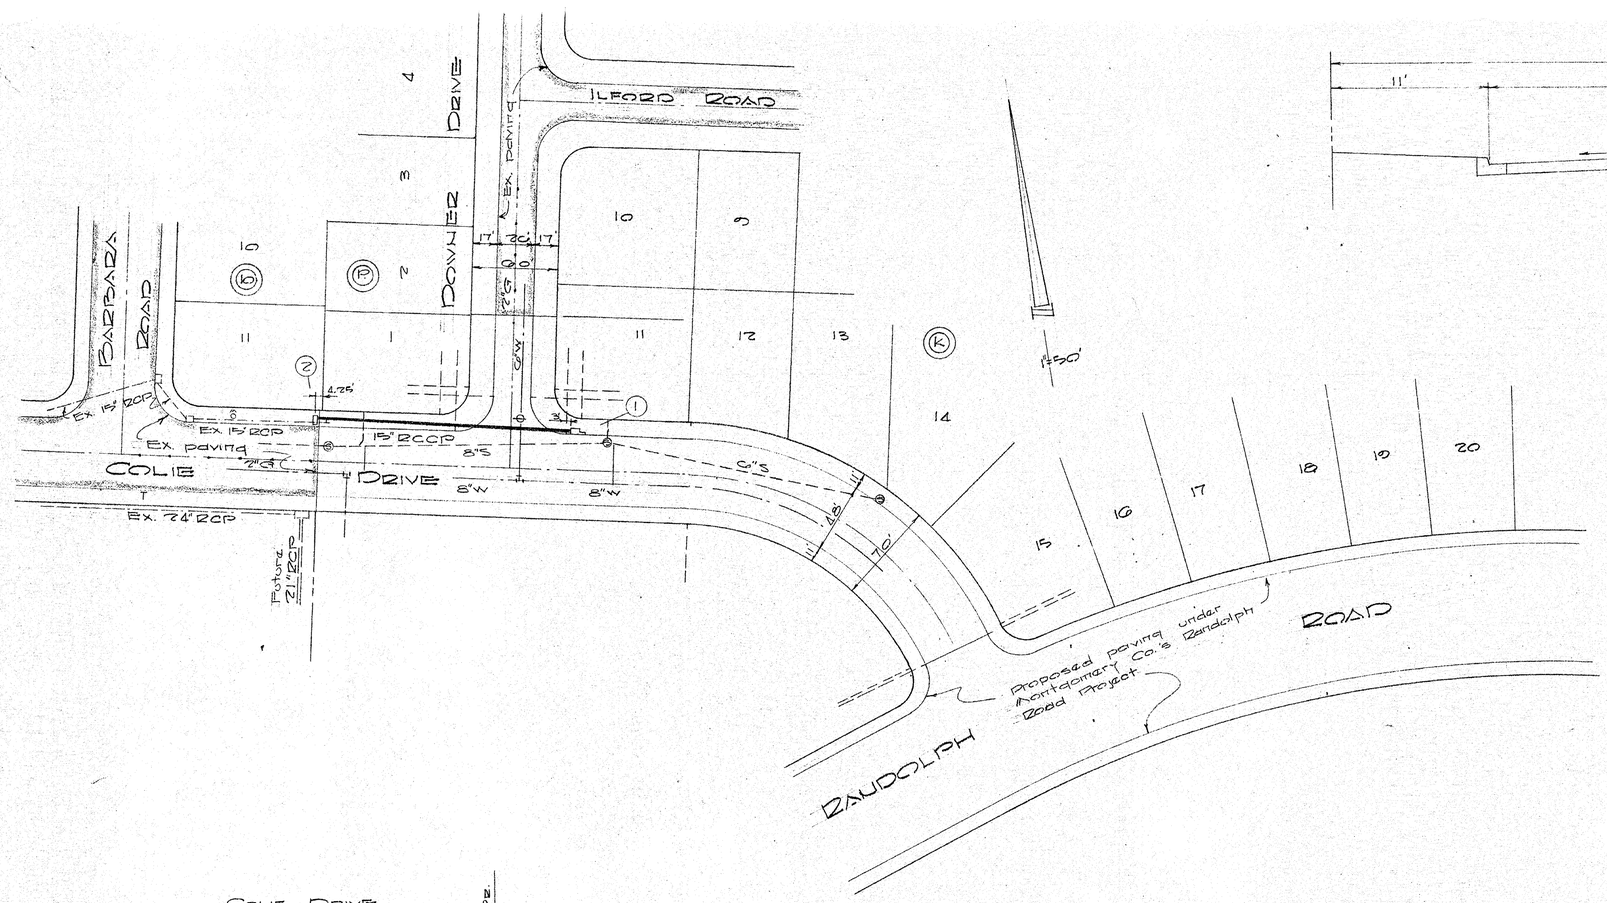

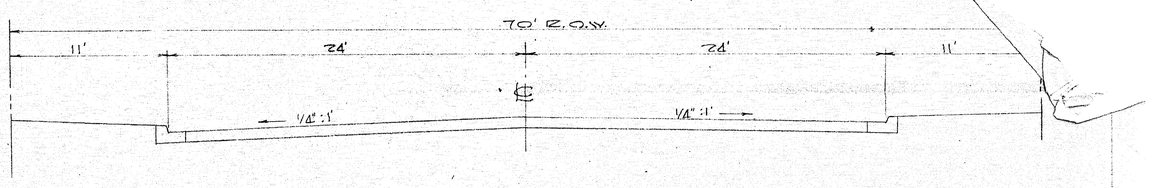

TYPICAL PAVING SECTION
COLIE DRIVE
NO SCALE

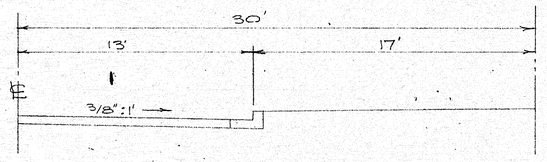

TYPICAL HALF PAVING SECTION
DOWNER DRIVE
NO SCALE

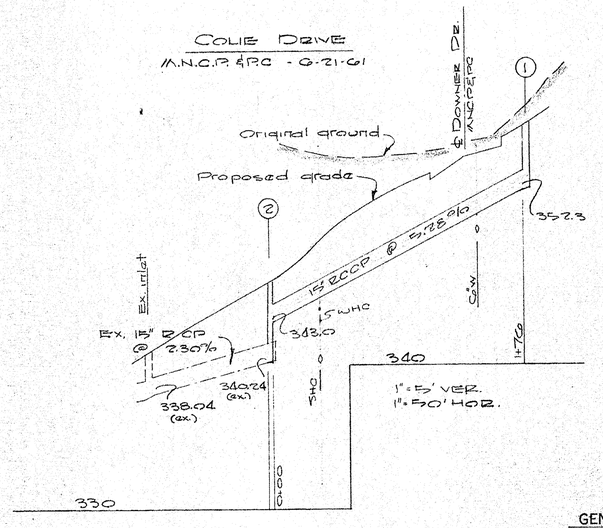

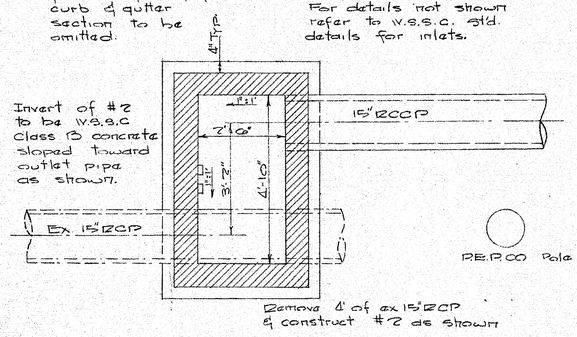

NOTE:
For details not shown refer to W.S.S.C. Std. details for inlets.

Remove 4' of ex 15" RCP & construct #2 as shown

PLAN BELOW SLAB

SPECIAL STRUCTURE #2
1/2" = 1'-0"

STRUCTURE SCHEDULE			
NO.	TYPE	TOP	REMARKS
1	B-10	350.8 / 351.75	
2	Special	*	See detail this sheet

* Top to be set @ elevation of ex. sidewalk

GENERAL NOTES

1. ALL STORM DRAINS SHALL BE CONSTRUCTED IN ACCORDANCE WITH THE GENERAL SPECIFICATIONS OF THE WASHINGTON SUBURBAN SANITARY COMMISSION, ADOPTED SEPTEMBER 30, 1954.
2. TYPES OF STRUCTURES REFER TO THE WASHINGTON SUBURBAN SANITARY COMMISSION'S STANDARD STORM DRAINAGE DETAILS UNLESS OTHERWISE NOTED.
3. INFORMATION CONCERNING UNDERGROUND UTILITIES WAS OBTAINED FROM AVAILABLE RECORDS, BUT THE CONTRACTOR MUST DETERMINE THE EXACT LOCATION AND ELEVATION OF THE MAINS BY DIGGING TEST PITS BY HAND AT ALL UTILITY CROSSINGS WELL IN ADVANCE OF TRENCHING. IF CLEARANCES ARE LESS THAN SHOWN ON THIS PLAN OR SIX (6) INCHES, WHICHEVER IS LESS, CONTACT THE STORM DRAIN SECTION OF THE WASHINGTON SUBURBAN SANITARY COMMISSION BEFORE PROCEEDING WITH CONSTRUCTION.
4. All storm drain construction shown on this plan to be maintained by Montgomery Co.

SD # D-29, 62161-Y

WASHINGTON SUBURBAN SANITARY COMMISSION
APPROVED... September 17, 1962
FOR STORM DRAINS ONLY

SUBJECT TO PRIOR INSTALLATION OF WATER & SEWER AND PAYMENT FOR MOVING ANY W.S.S.C. STRUCTURES AFFECTED.
THE STORM DRAINAGE STRUCTURES SHOWN ON THIS PLAN ARE APPROVED AS TO DESIGN AS A COMPONENT PART OF THE STORM DRAINAGE SYSTEM FOR THIS DRAINAGE AREA. THE COMMISSION ASSUMES NO RESPONSIBILITY WHATSOEVER FOR ANY DAMAGE WHICH MAY BE CAUSED TO ADJACENT PROPERTY OWNERS OR TO OWNERS DOWNSTREAM, BY REASON OF THE INSTALLATION OF THE DRAINAGE STRUCTURES SHOWN HEREON.

John A. Marx
SENIOR DESIGNING ENGINEER

Owner:
RANDOLPH CREST BUILDERS
10300 Royal Road
Hillandale, Md.

STORM DRAIN & PAVING PLAN
COLIE DRIVE & DOWNER DRIVE
CONNECTICUT AVENUE PARK
MONTGOMERY CO., MD.

SCALE AS SHOWN — JULY, 1962

701

SEYBOLT, GORE & NEWQUIST
8404 RAMSEY AVE.
SILVER SPRING, MD.

CE487-689-1

SD FILE NO. 701