General Notes
For Storm Drain Construction

1. All storm drains shall be constructed in accordance with the General Specifications of the Washington Suburban Sanitary Commission, adopted September 30, 1954.
2. Types of structures refer to the Washington Suburban Sanitary Commission Standard Storm Drainage Details unless otherwise noted.
3. Information concerning underground utilities was obtained from available records, but the contractor must determine the exact location and elevation of the mains by digging test pits by hand at all utility crossings well in advance of trenching. If clearances are less than shown on this plan or six (6) inches, whichever is less, contact the Storm Drain Section of the Washington Suburban Sanitary Commission before proceeding with construction.
4. All inlets are to be placed 3' off curb fillets unless otherwise shown.
5. Storm drain construction shown on this plan to be maintained by Montgomery County Department of Public Works.

PIPE SCHEDULE

SIZE	TYPE	LENGTH
15	RCCP	49
18	RCSP	121
18	RCCP	171
21	RCCP	90
27	RCSP	158
27	RCCPX	28

STRUCTURE SCHEDULE

NO.	TYPE		TOP UP	TOP DOWN	W	REMARKS
130	Endwall w/10' Conc. Paving					W.S.S.C. Std. Mod. L-8.25
131	B-10	INLET	321.33	321.33	2.50	W.S.S.C. Standard
132	A-5	INLET	321.33	321.33	2.50	" "
133	B-10	INLET	322.42	322.13	2.50	" "
						" "
135	B-15	INLET	328.18	327.53	2.50	" "
136	B	MANHOLE	327.3			" " 48" sq.
137	D	INLET	326.7			Open on N.W., S.E., & S.W. sides
138	B-15	INLET	328.97	328.35	2.50	" "

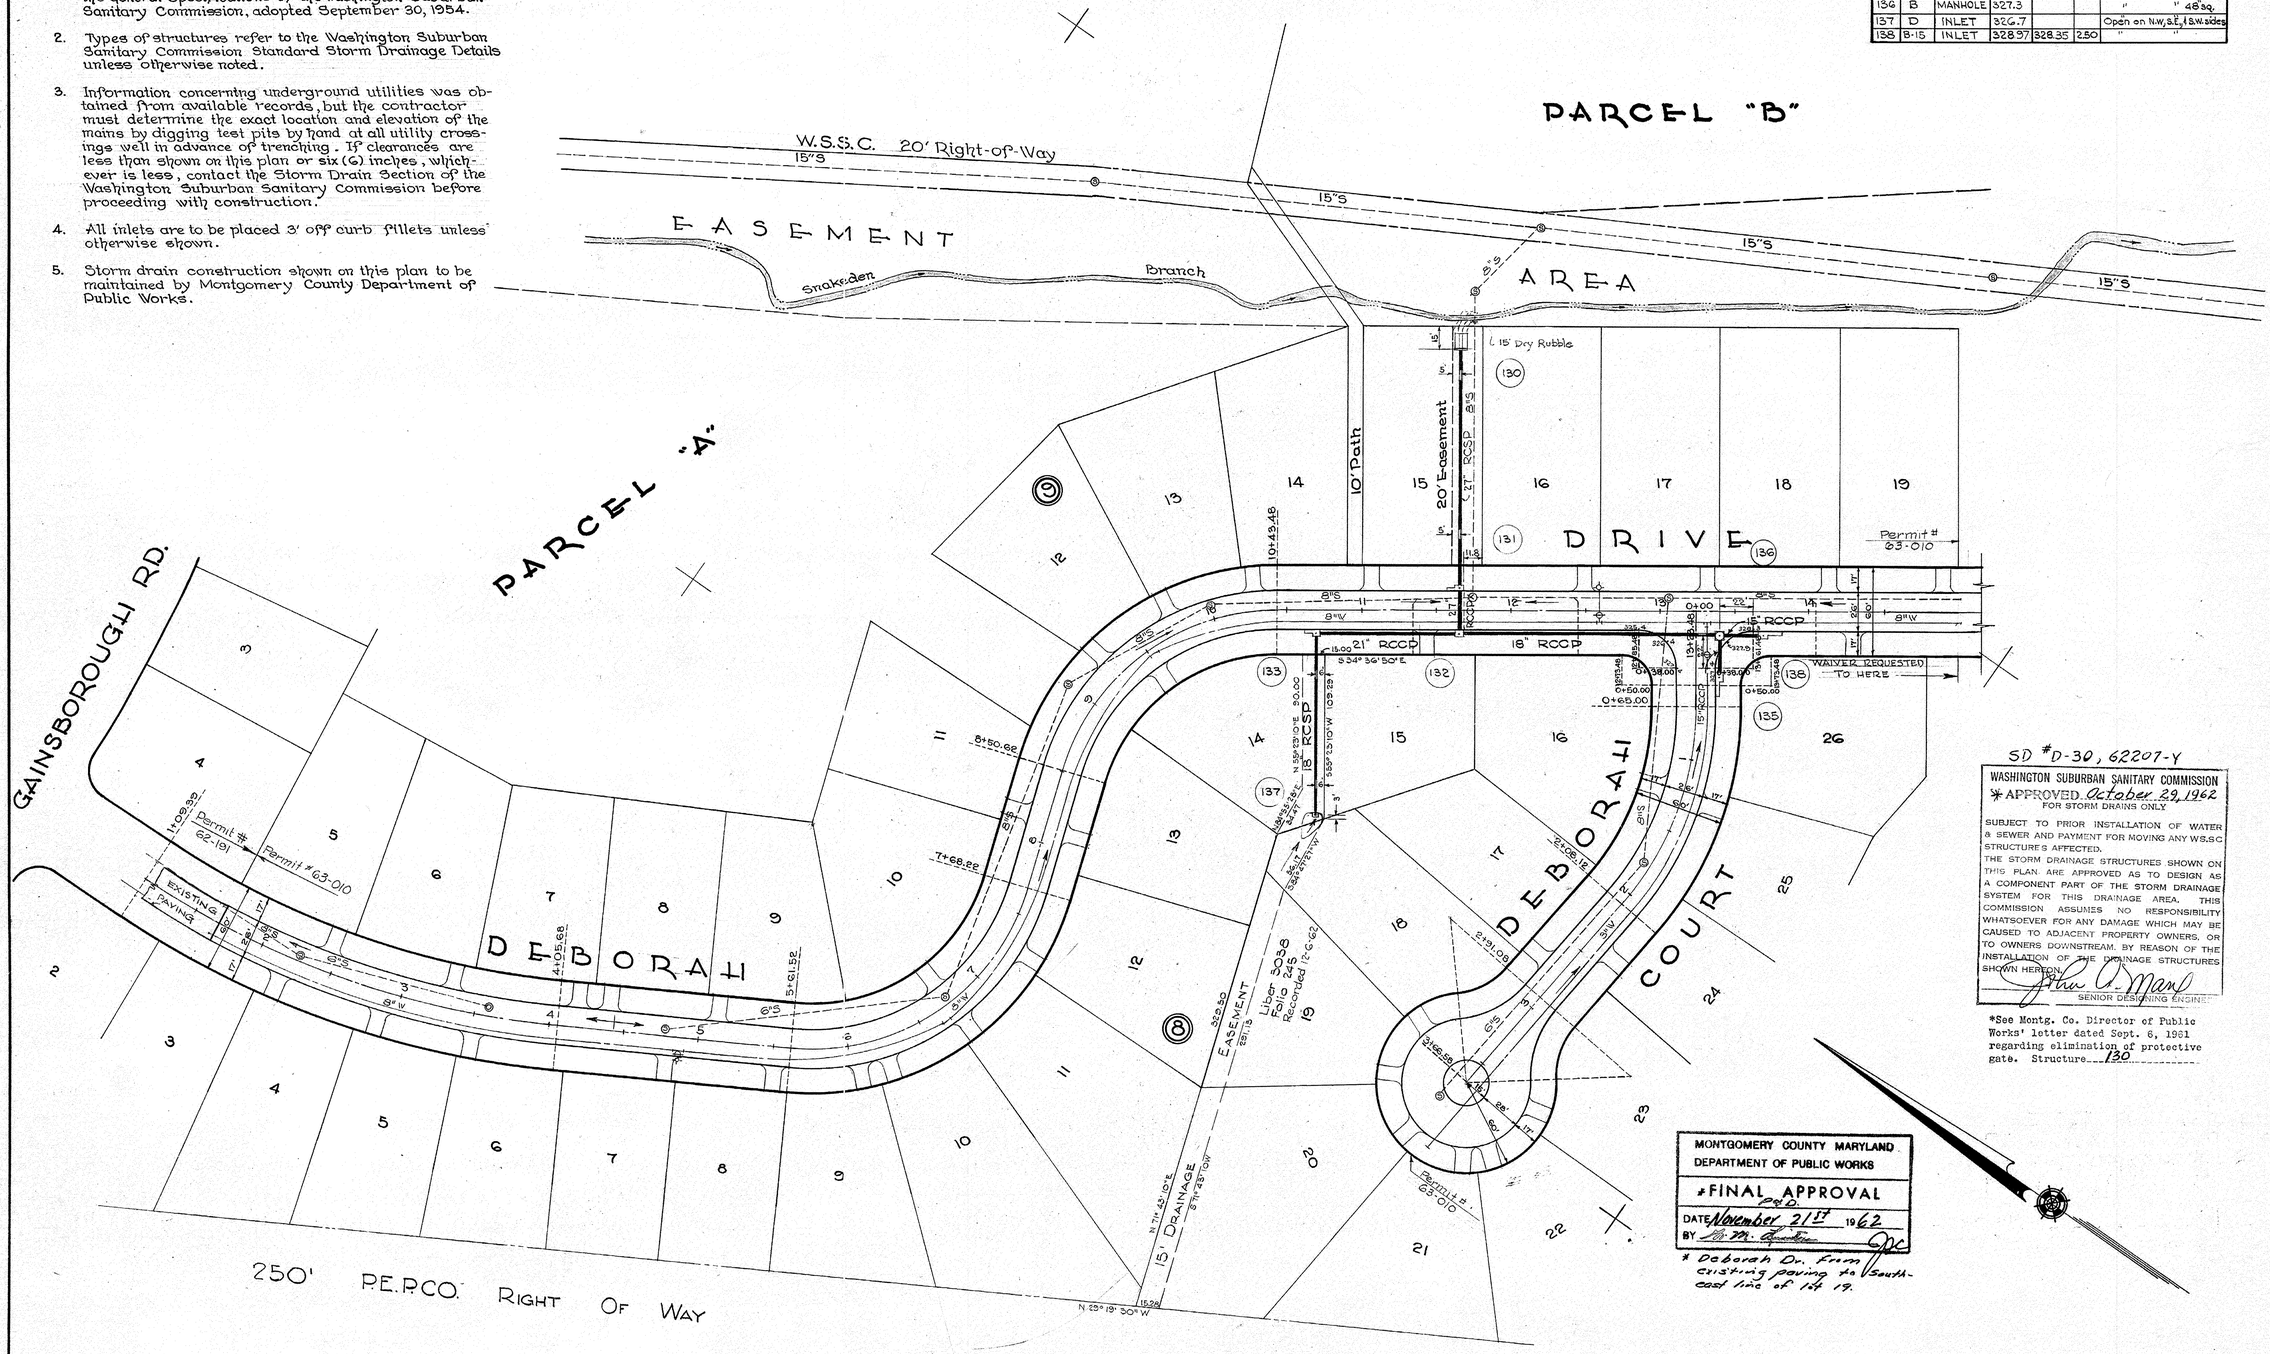

SD #D-30, 62207-Y

WASHINGTON SUBURBAN SANITARY COMMISSION
*APPROVED October 29, 1962
FOR STORM DRAINS ONLY

SUBJECT TO PRIOR INSTALLATION OF WATER & SEWER AND PAYMENT FOR MOVING ANY WS.SC STRUCTURES AFFECTED.
THE STORM DRAINAGE STRUCTURES SHOWN ON THIS PLAN ARE APPROVED AS TO DESIGN AS A COMPONENT PART OF THE STORM DRAINAGE SYSTEM FOR THIS DRAINAGE AREA. THIS COMMISSION ASSUMES NO RESPONSIBILITY WHATSOEVER FOR ANY DAMAGE WHICH MAY BE CAUSED TO ADJACENT PROPERTY OWNERS, OR TO OWNERS DOWNSTREAM, BY REASON OF THE INSTALLATION OF THE DRAINAGE STRUCTURES SHOWN HEREON.

John A. Mann
SENIOR DESIGNING ENGINEER

*See Montg. Co. Director of Public Works' letter dated Sept. 6, 1961 regarding elimination of protective gate. Structure 130

MONTGOMERY COUNTY MARYLAND
DEPARTMENT OF PUBLIC WORKS
*FINAL APPROVAL
P&D.
DATE November 21st 1962
BY [signature]

* Deborah Dr. from existing paving to southeast line of lot 19.

DATE	REVISION
12-27-62	Easement info. added

Drafting: VK
Check: J²
Design: PH & J²
Check: J²

Thomas G. Oyster & Associates, Inc.
Engineers & Surveyors
Wheaton, Maryland 949-2011

Regency Estates Associates
8226 Fenton Street
Silver Spring, Maryland

Paving & Storm Drains
REGENCY ESTATES
Montgomery County, Maryland

SCALE	DATE	SHEET	JOB No.
1" = 50'	February, 1962	1 OF 2	1290-E-2

CE487-702-1

SD FILE NO. 715
To WSSC Sept 11, 1962

DEBORAH COURT

M.-N.C.P.& P.C. File No. 7428 Jan. 3, 1962

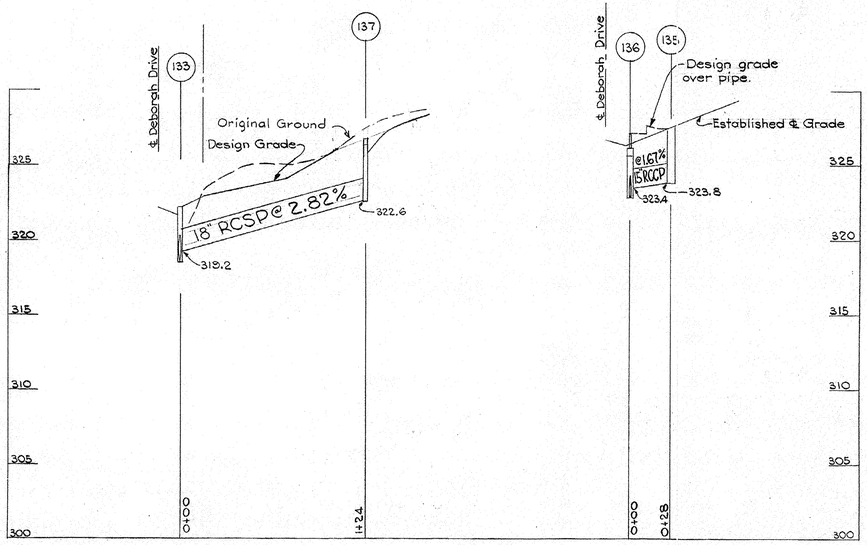

DEBORAH DRIVE

M.-N.C.P.& P.C. File No. 7428 Jan. 3, 1962

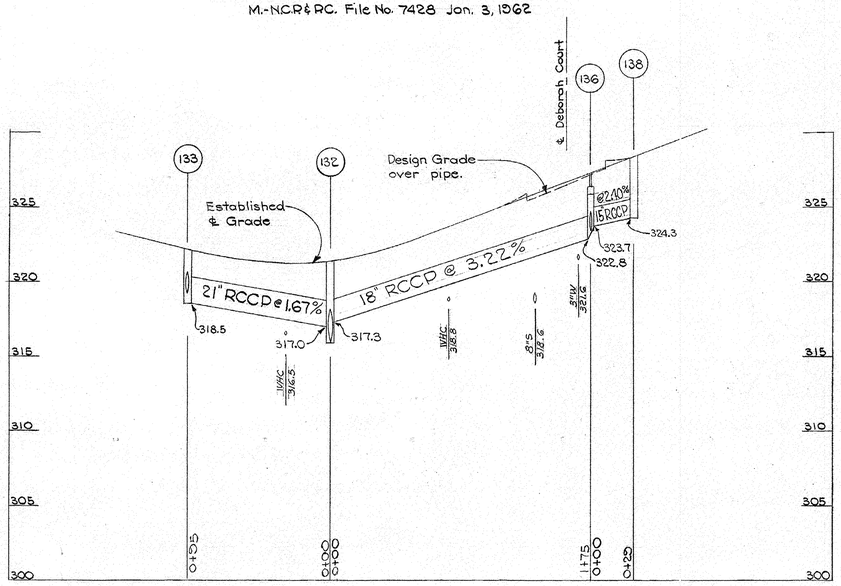

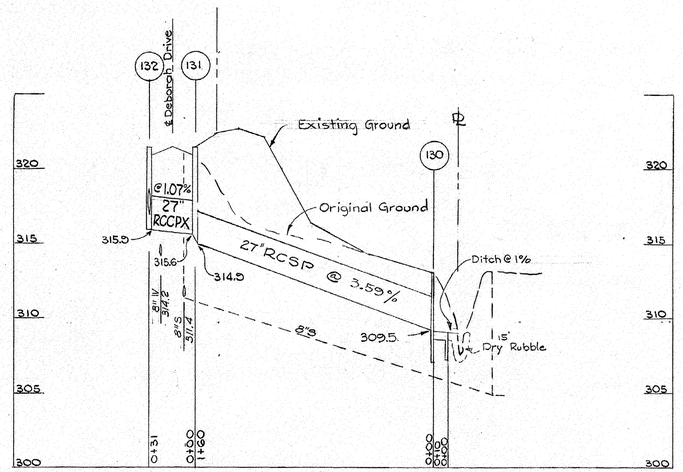

SD #D-30, 62207-Y

WASHINGTON SUBURBAN SANITARY COMMISSION
APPROVED October 29, 1962
FOR STORM DRAINS ONLY

SUBJECT TO PRIOR INSTALLATION OF WATER & SEWER AND PAYMENT FOR MOVING ANY W.S.S.C. STRUCTURES AFFECTED.
THE STORM DRAINAGE STRUCTURES SHOWN ON THIS PLAN ARE APPROVED AS TO DESIGN AS A COMPONENT PART OF THE STORM DRAINAGE SYSTEM FOR THIS DRAINAGE AREA. THIS COMMISSION ASSUMES NO RESPONSIBILITY WHATSOEVER FOR ANY DAMAGE WHICH MAY BE CAUSED TO ADJACENT PROPERTY OWNERS, OR TO OWNERS DOWNSTREAM, BY REASON OF THE INSTALLATION OF THE DRAINAGE STRUCTURES SHOWN HEREON.

John A. Marx
SENIOR DESIGNING ENGINEER

MONTGOMERY COUNTY MARYLAND
DEPARTMENT OF PUBLIC WORKS
* FINAL APPROVAL
DATE November 21st 1962
BY H.M. Rutman

* Deborah Dr. from existing paving to South east line of lot 19.

DATE	REVISION	DRAFTING: CHECK: DESIGN: CHECK:	CIVIL ENGINEERS ■ LAND PLANNERS ■ LAND SURVEYORS THOMAS G. OYSTER AND ASSOCIATES INC. 2419 REEDIE DRIVE ■ WHEATON ■ MARYLAND ■ 949-2011	Regency Estates Associates 8226 Fenton Street Silver Spring, Maryland	Paving & Storm Drains REGENCY ESTATES Montgomery County, Maryland	DATE AUG. 1962 SCALE HOR: 1"=50' VERT: 1"=5'	JOB NO. 1290-E-2 SHEET NO. 2 OF 2

CE487-702-2

SD FILE NO. 715