STRUCTURE SCHEDULE					PIPE SCHEDULE			
NO	TYPE		NOTCH EL.	REMARKS	DIA.	LINE	LENGTH	TYPE
I-23	J	INLET	340.8	S.E.C. DETAIL WITH GRATE	18"		179'	RCP CL. IV
I-24	"	"	341.53	" " " "				
T-1	CUT OFF WALL			W.S.S.C. DETAIL				

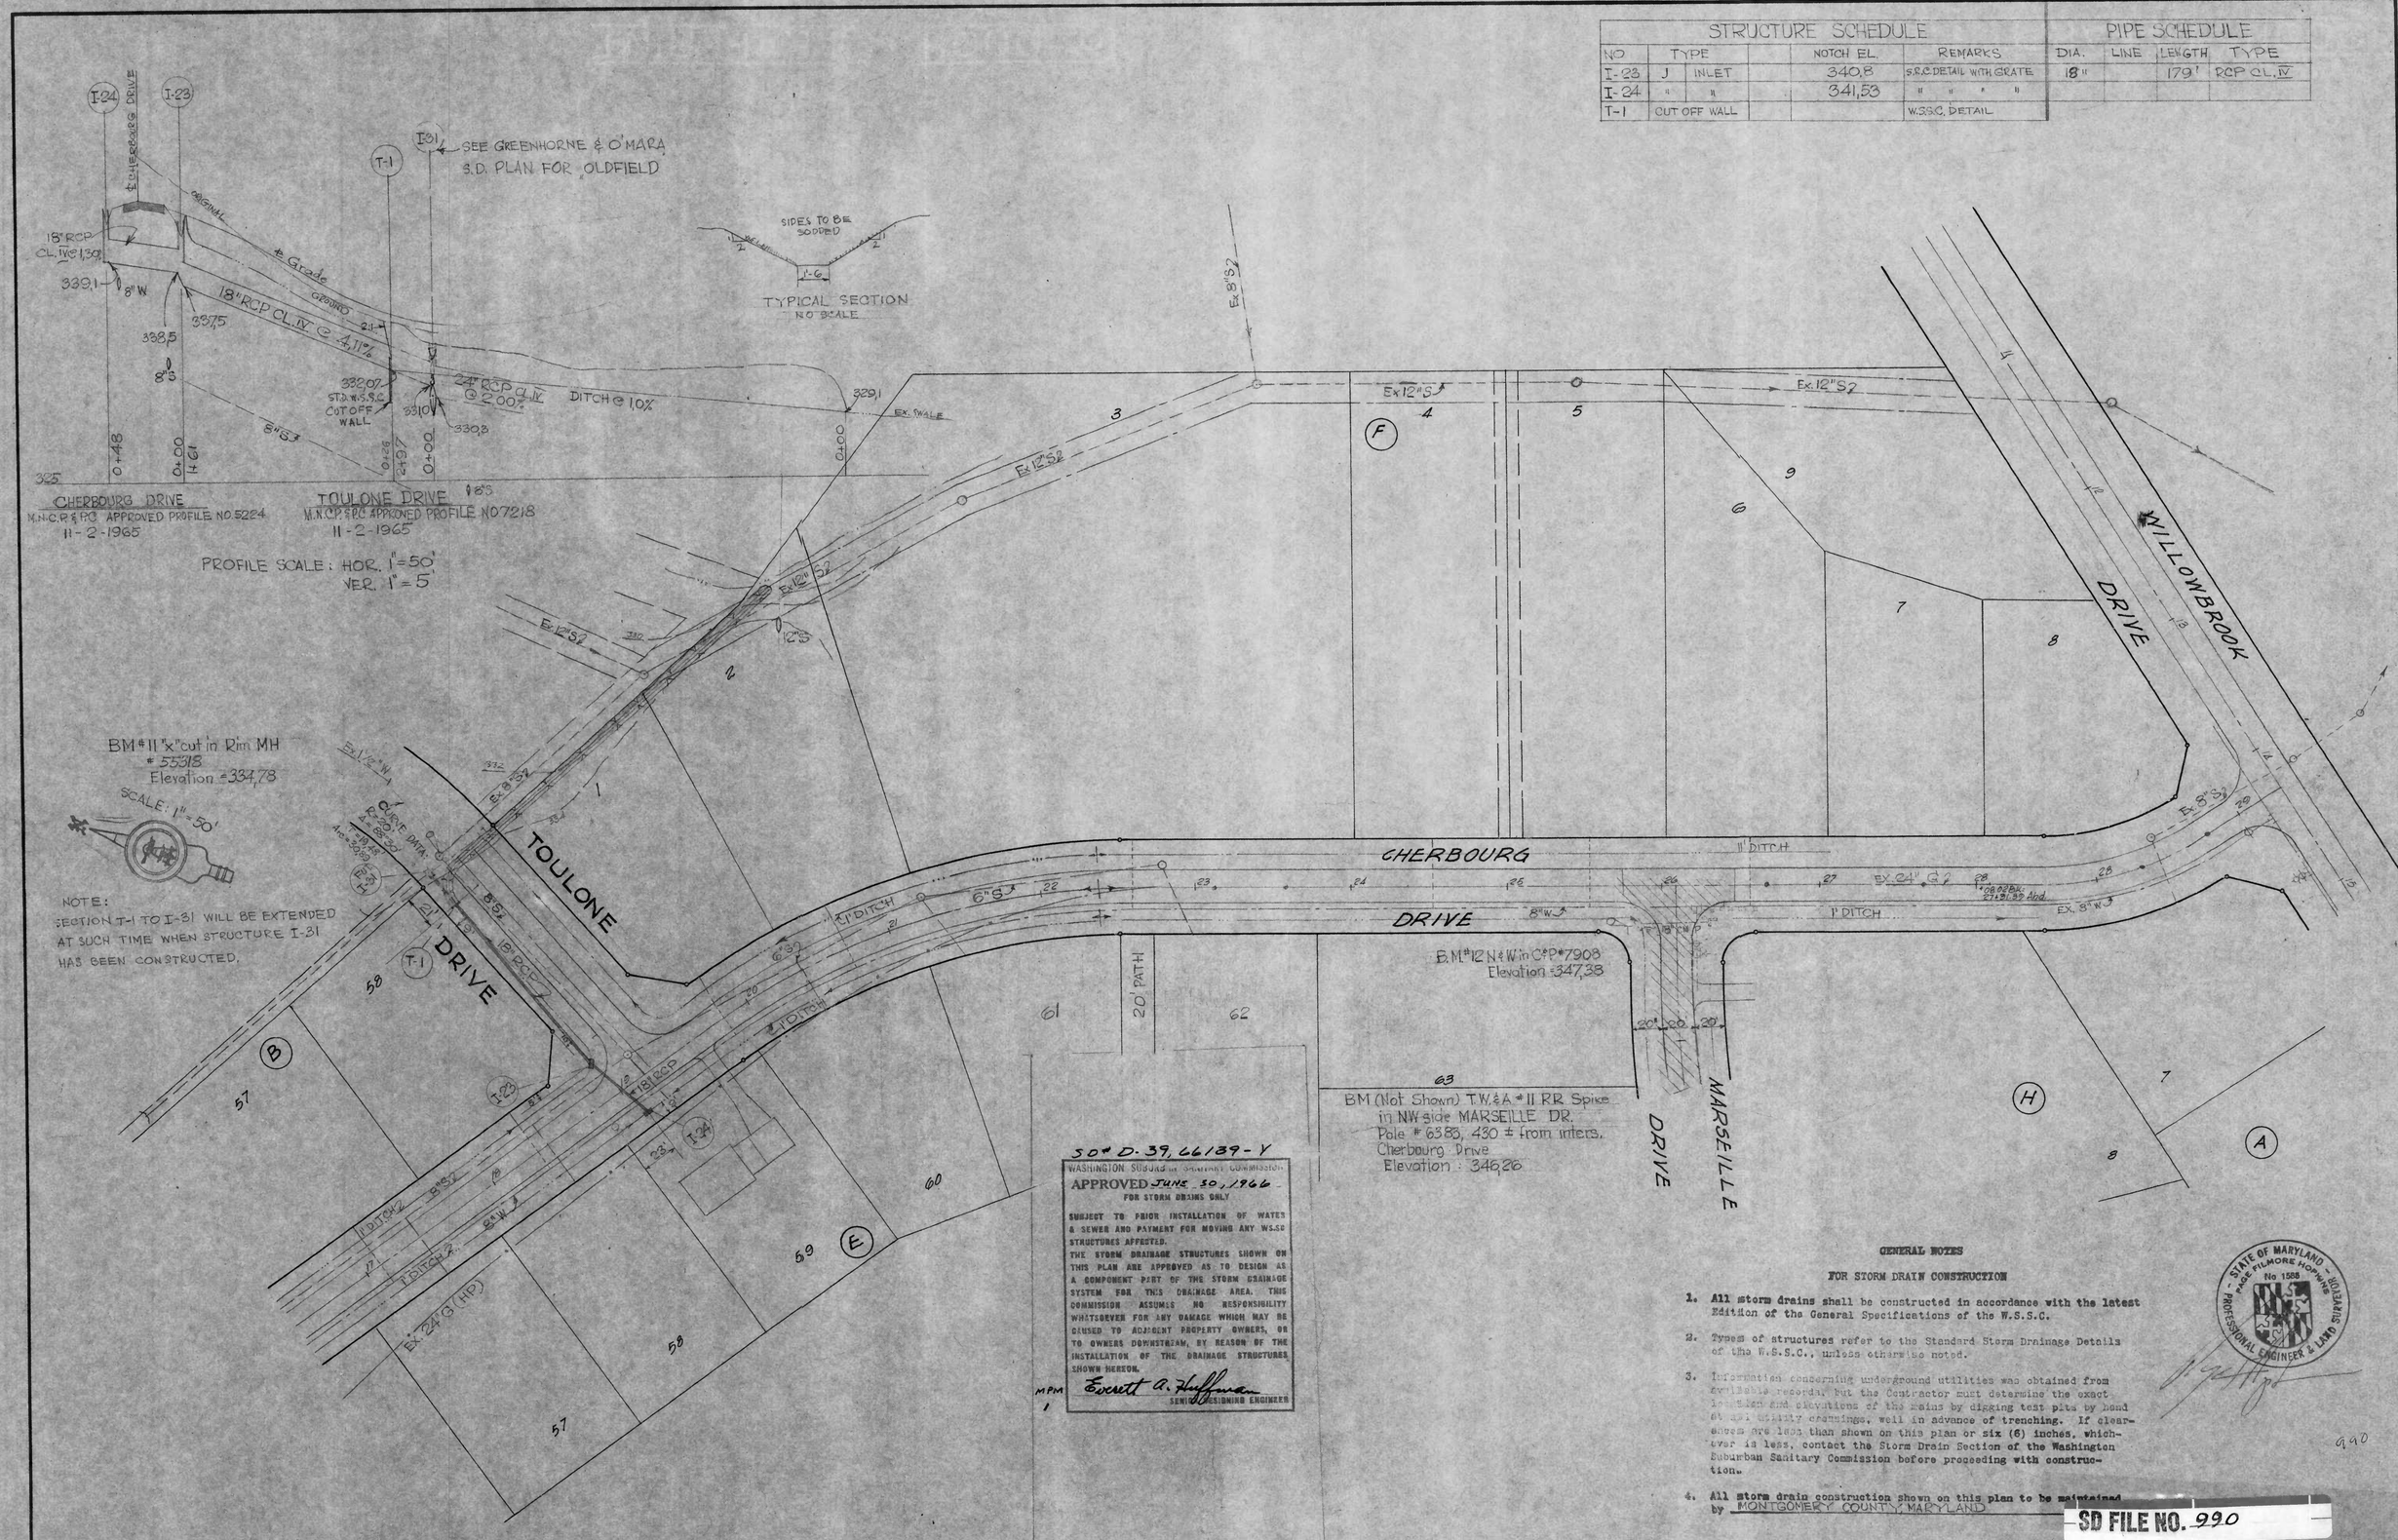

GENERAL NOTES

FOR STORM DRAIN CONSTRUCTION

1. All storm drains shall be constructed in accordance with the latest Edition of the General Specifications of the W.S.S.C.
2. Types of structures refer to the Standard Storm Drainage Details of the W.S.S.C., unless otherwise noted.
3. Information concerning underground utilities was obtained from available records, but the Contractor must determine the exact location and elevations of the mains by digging test pits by hand at all utility crossings, well in advance of trenching. If clearances are less than shown on this plan or six (6) inches, whichever is less, contact the Storm Drain Section of the Washington Suburban Sanitary Commission before proceeding with construction.
4. All storm drain construction shown on this plan to be maintained by MONTGOMERY COUNTY, MARYLAND

990

SD FILE NO. 990

DRAWN	DEVELOPER: EDI. JACOBSEN JR., INC. 4905 DEL RAY AVE. BETHESDA, MARYLAND	MADDOX & HOPKINS CIVIL ENGINEERS & SURVEYORS SILVER SPRING, MARYLAND JU 8-3111	CHERBOURG DRIVE TOULONE DRIVE MARSEILLE DRIVE	SEVEN LOCKS DISTRICT STORM DRAIN LAKE NORMANDY ESTATES MONTGOMERY COUNTY, MARYLAND	SHEET NO. 1 OF 1	SCALE AS SHOWN
TRACED						
CHECKED						
EXAMINED						
STARTED						

CE487-973-1

SD FILE NO. 990