SC5593-4-1076

DESCRIPTION OF THE MELVIN M. SHUPE LANDS, FAIRLEE, SIXTH DISTRICT, KENT COUNTY, MD.

Beginning for the same at an iron pipe on the northwest side of Old Md. Rte. 20 (40' wide), said point being the southernmost corner of the herein described lands and a corner for the lands of Allen L. Grimes; and running, thence, by and with said Grimes lands N 54 46 30 W - 44.69' to an iron pipe and N 29 10 40 E - 210.45' to an iron pipe near the south side of an old public road and the lands of Arthur J. Engle; thence, by and with said Engle lands S 50 36 40 E - 124.62' to an "X" cut in the headwall of a culvert crossing Old Md. Rte. 20; thence, by and with the northwest side of said road S 51 13 30 W - 208.30' to the place of beginning. Containing in all 0.399 acres of land, more or less.

October 1, 1979.

William R. Nuttle.

Robt E. Shomley EHP 74/662 36 - 4A - 222
0.491 A.

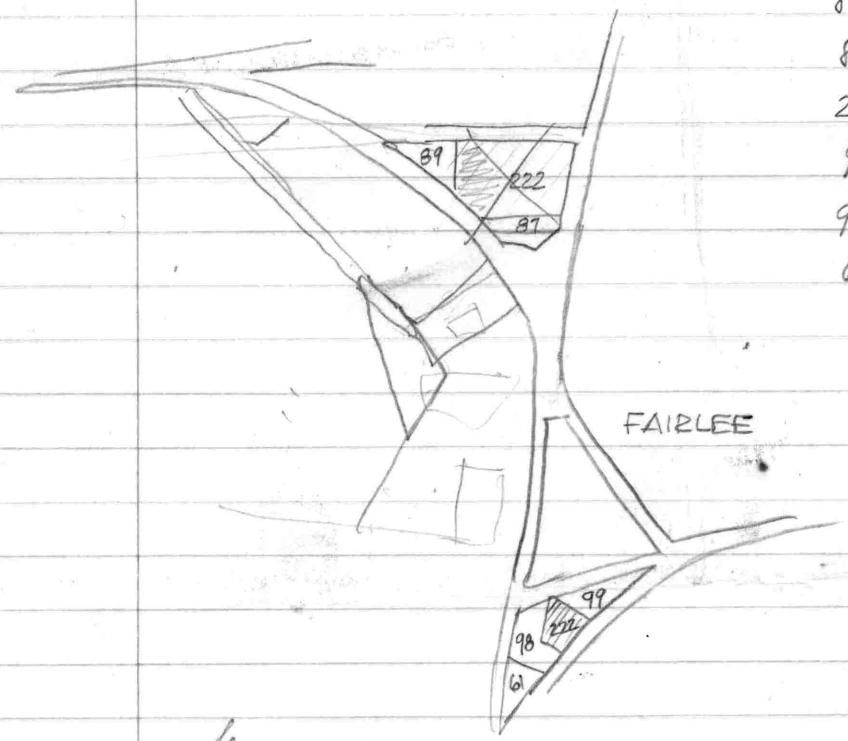

87 - Ruth C. Miller EHP 81/767 0.25
89 - Dale M. Striley EHP 71/501 0.50
222 - Melvin M. Shupe EHP 90/127
99 - Arthur J. Eggleston EHP 66/420
98 - Allen L. Grimes EHP 86/142
61 - Maggie C. Jones WHG TS/97

Shupe - EHP 90/127
Begin @ cement rd. leading from Fairlee on or near middle line of culvert at S cor. of Kendall to Jones APR 6/445
w/ Jones N 54° W - 145' to walter Dowling
w/s N 26°45'W (S?) - 210.45
S 63°E - 65.75 to @ rd. 106
w/s N 43°E - 206.50 to begin

Miller - tax sale
Parcel 4 - Lot in 6th Dist. - Parcel 87, Map 36
assessed to Caroline I. Smyth

Striley EHP 71/501 - 1/2 acre in angle between rd. leading from Tolchester to Chest. and rd. from Tolchester to Smyth Cor.
S&E grant to Co. Comm. WHG 24/137 - 50' road

Engle - EHP 66/420

Begin ℄ con. rd. at ℄ culvert

N54°W - 145' to S side former pub rd. and lands of Walter Dowling

w/s N26°45'E - 20.3 to ℄ former pub rd.

w/s N78°E - 420 to ℄ con. rd.

w/s S69°30'W - 100

S58°45'W - 100

S52°W - 60 to begin

(160?)

Grimis - survey by TMC 1974 - EHP 58/706

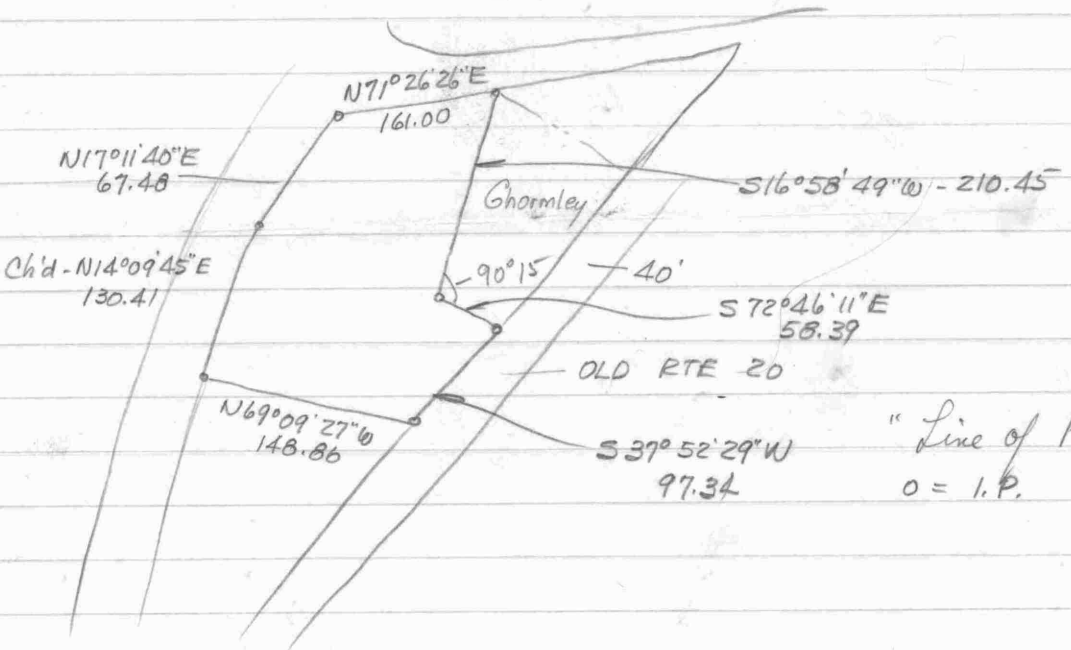

72 46 11
37 52 29
110 38 40

16 58 49
72 46 11
89 45 00

Kenneth F. & Brenda Horrocks
P.O. Box 283, Chest.
23048 Old Fairlee Rd.

Maryland Department of Assessments and Taxation
KENT COUNTY
Real Property Data Search

Go Back
View Map
New Search

District - 06 **Account Number** - 006493

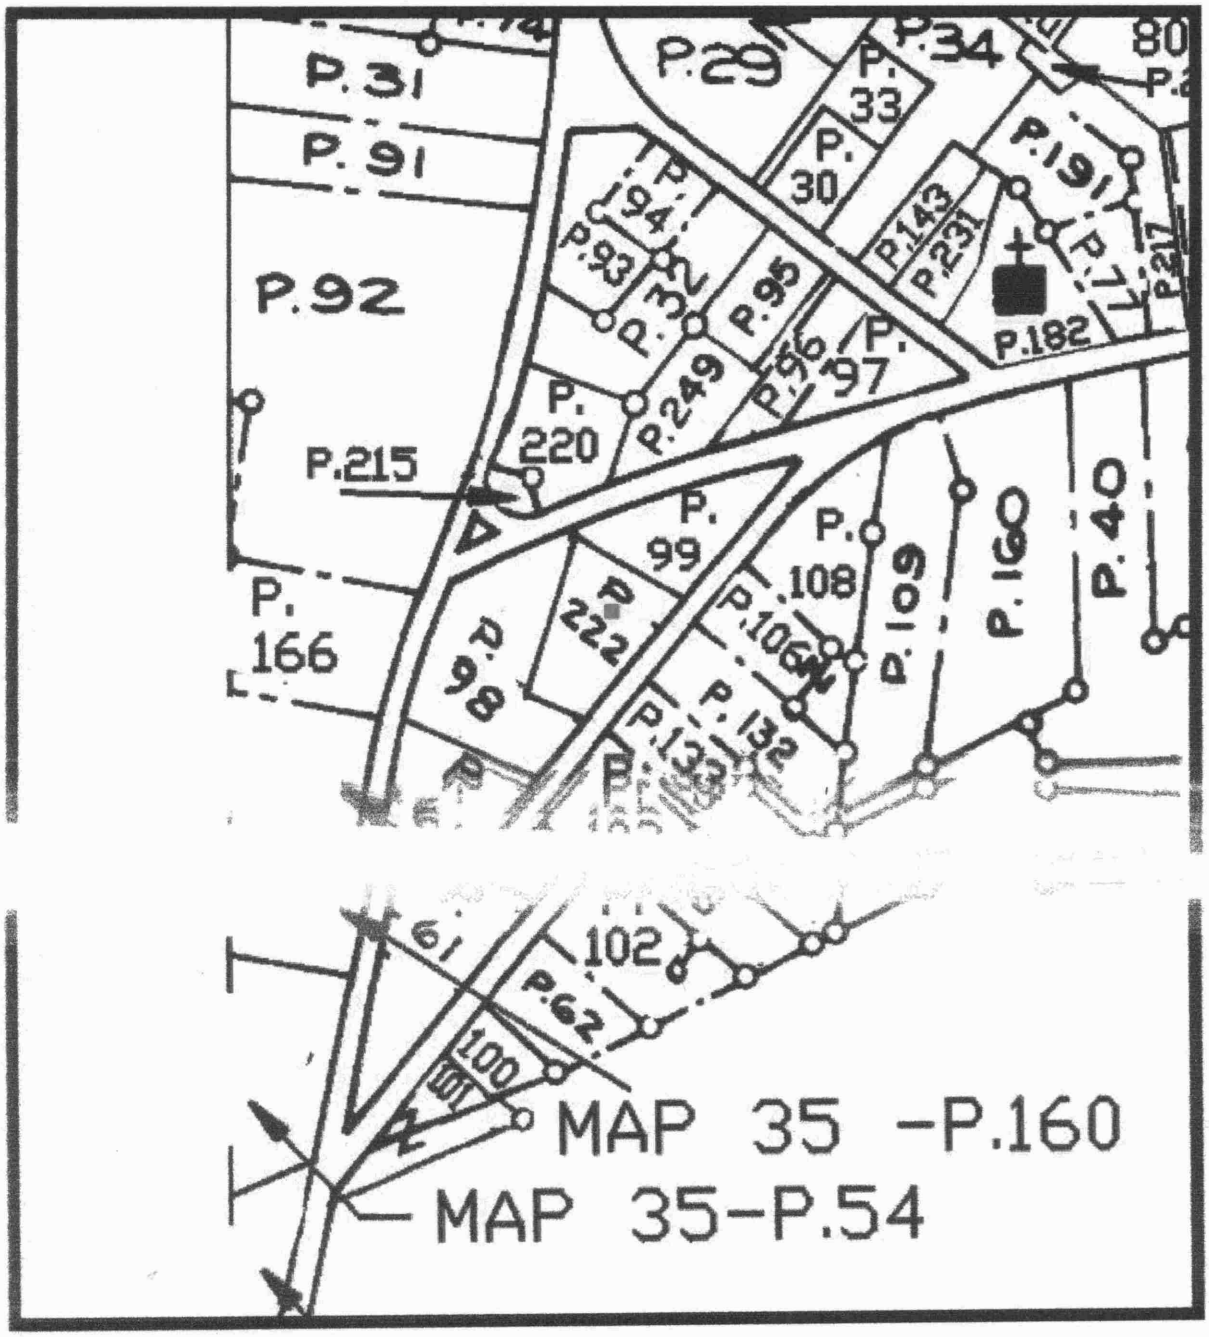

Property maps provided courtesy of the Maryland Department of Planning
©2001 - 2002.
For more information on electronic mapping applications, visit the Maryland Department of Planning web site at
www.mdp.state.md.us/webcom/index.html

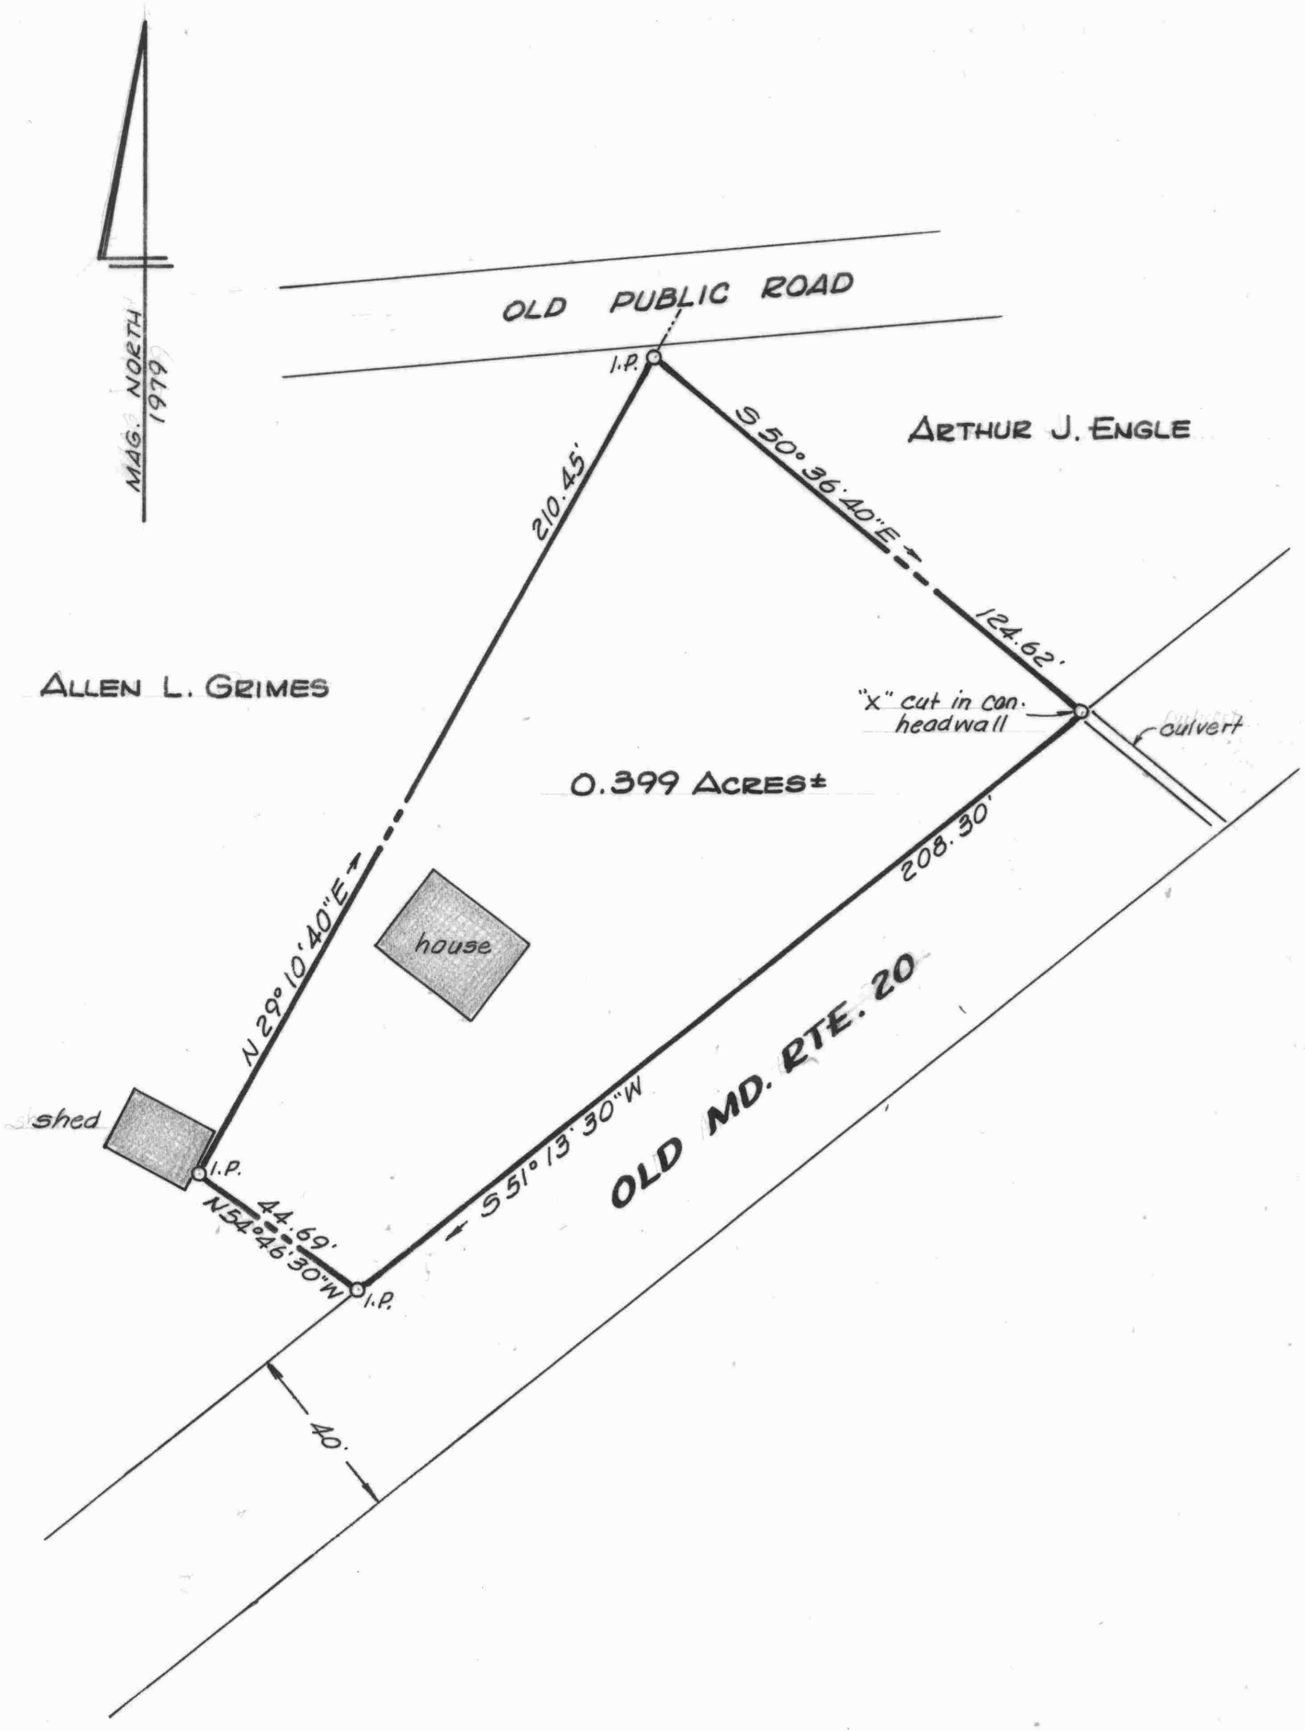

PLAT OF A SURVEY OF THE

MELVIN M. SHUPE LANDS

FAIRLEE, KENT COUNTY, MD.

Scale 1"=40' July 1979.

William R. Nuttle, Reg. Surveyor
Chestertown, Md.

I.P. = iron pipe

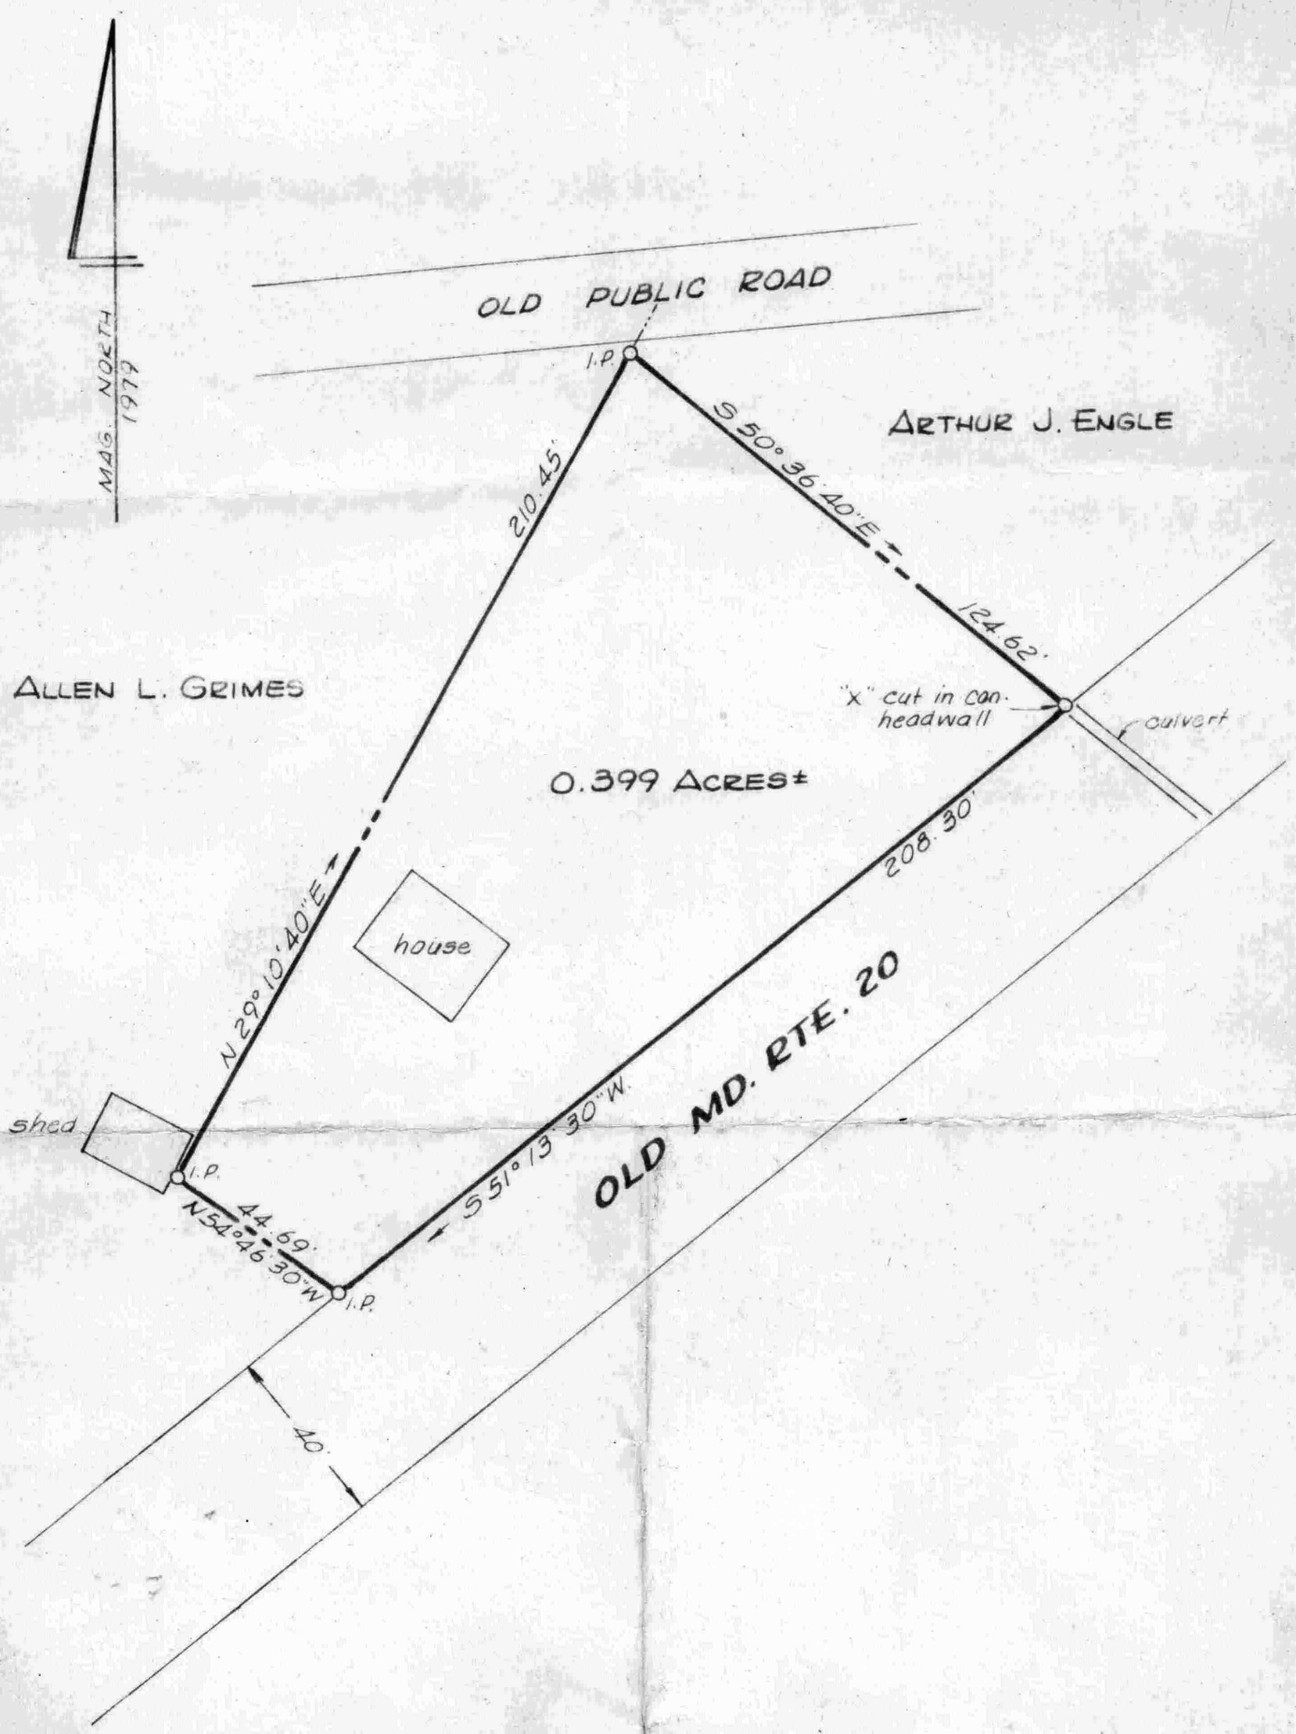

PLAT OF A SURVEY OF THE

MELVIN M. SHUPE LANDS

FAIRLEE, KENT COUNTY, MD.

Scale 1" = 40' July 1979.

William R. Nuttle, Reg. Surveyor
Chestertown, Md.

I.P. = iron pipe