SC5593-4-1308

DESCRIPTION OF PART OF THE JOSEPH B. WILLIAMS LANDS, ROCK HALL, FIFTH DISTRICT, KENT COUNTY, MD.

Beginning for the same at an iron pipe on the northwest side of Md. Rte. 20 (116' from the centerline of said road), said point being N 60 13 50 E - 317.00' from the centerline of Williams Street; and running, thence, by and with a new division line between the herein described lands and other lands of Williams N 29 46 10 W - 200.00' to an iron pipe, N 60 13 50 E - 350.00' to an iron pipe, and S 29 46 10 E - 200.00' to an iron pipe on the northwest side of Md. Rte. 20; thence, by and with the northwest side of said road S 60 13 50 W - 350.00' to the place of beginning. Containing in all 1.607 acres of land, more or less.

January 21, 1977.

William R. Nuttle.

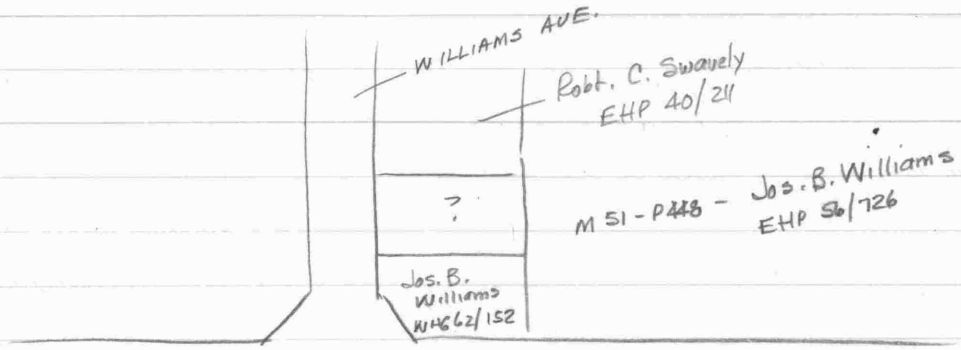

WHG62/152 - James Coleman to Jos. B. Williams

Parcel 1 Begin C.M. in SE cor. herein at cor. Wm. Mercer and Frank Parsons
w/ Mercer N11°01'E - 277'± to I.P. on N side 40' R/W
N 07°46'E-48.7 to C.M.
N 84° 24'W - 153'± to eff ℄ Williams St
S dir. to rear of entire lot
w/ Jewell & Thompson S72°29'E - 135'± to begin

Parcel 2

Begin E side Williams St. (40' wide) N 0°45'W - 150' from div. line of Williams & Coleman
N 89°15'E - 150 to hub
N 0°45'W - 75 " "
S 89°15'W - 150 " " on Williams St.
w/ same S 0°45'E - 75 to begin

S & E. to SRC for by-pass

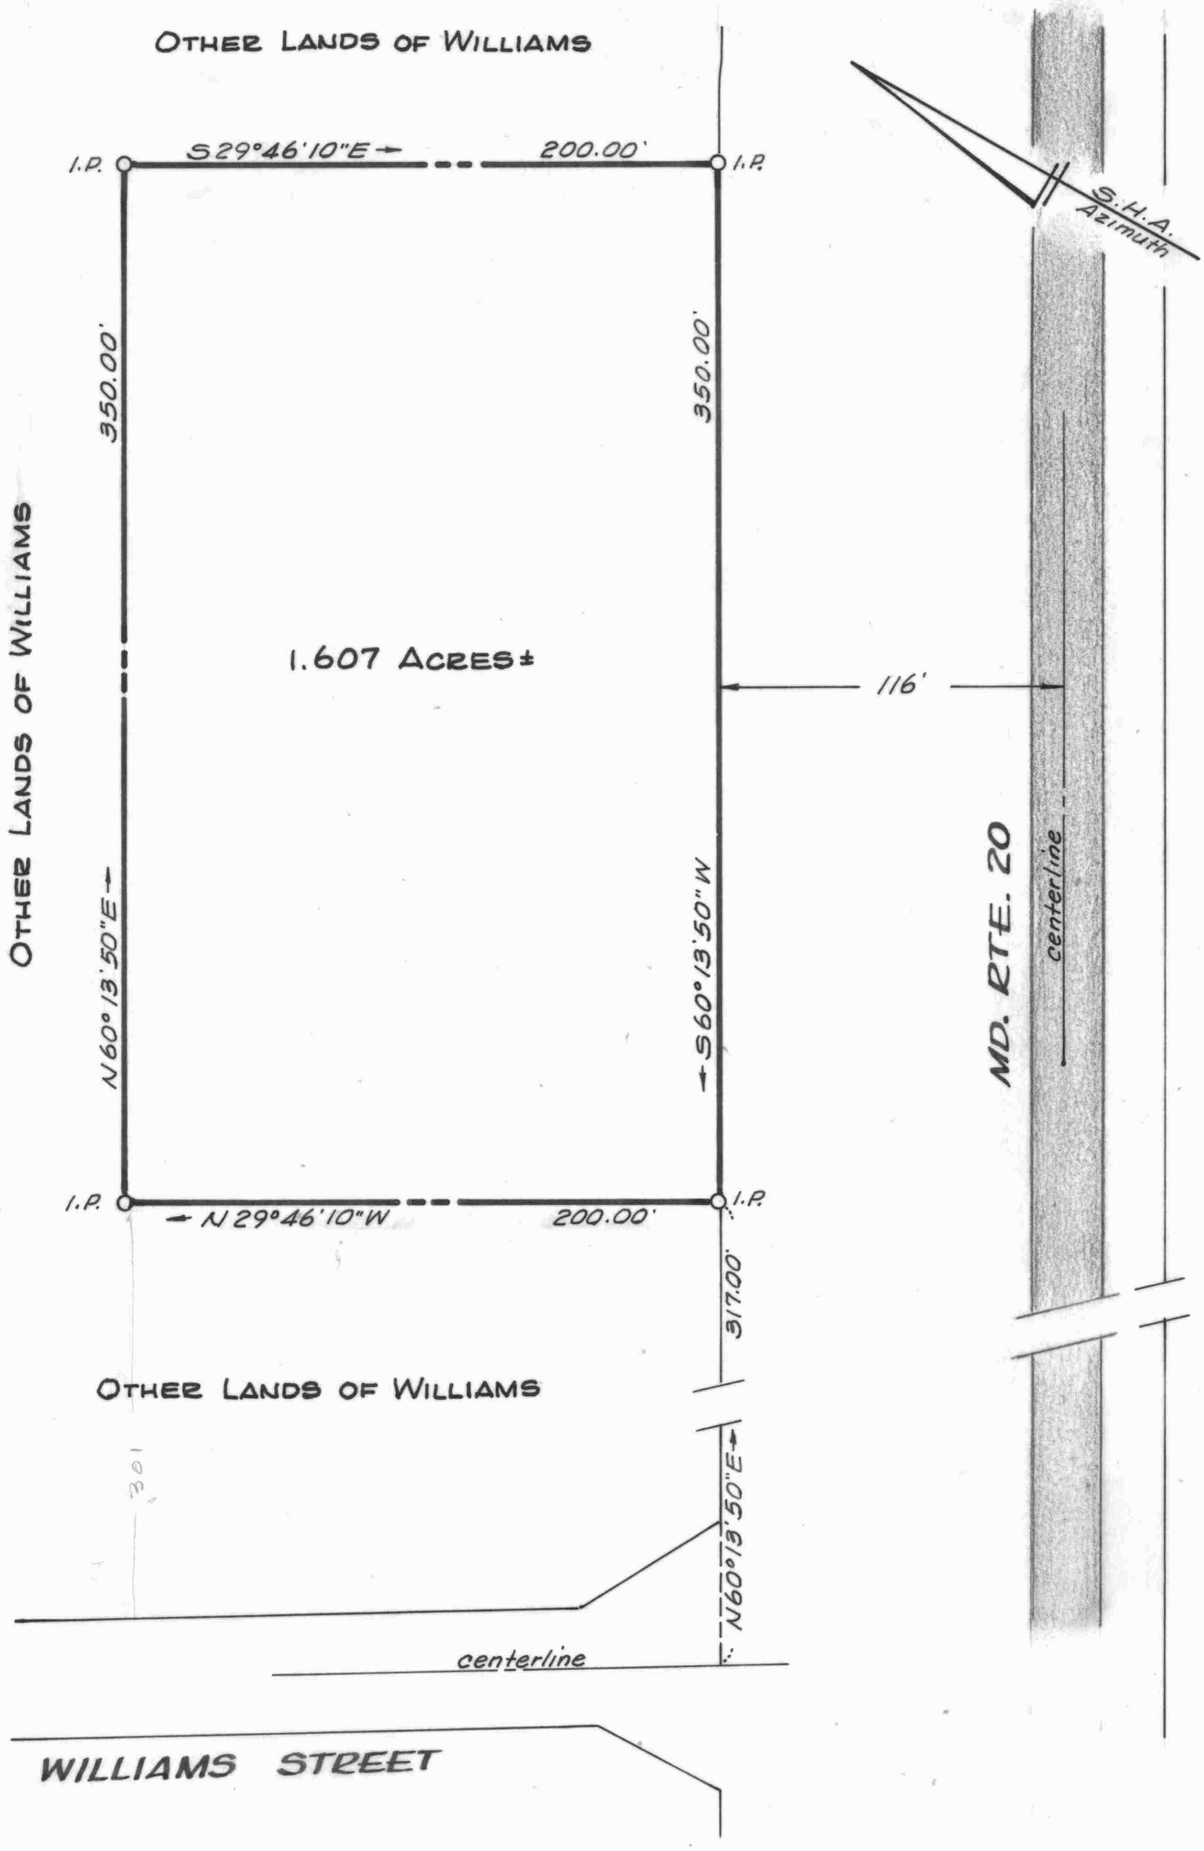

PLAT OF A SURVEY OF PART OF THE

JOSEPH B. WILLIAMS LANDS

ROCK HALL, KENT COUNTY, MD.

Scale 1" = 60' Jan. 1977.

William R. Nuttle, Reg. Surveyor
Chestertown, Md.

for The Chestertown Bank of Md.

I.P. = iron pipe