SC593-4-1390

Elbourn. 207/221

Tract 3

Begin I.P. on E side Jockey

S71° 58' 41" E - 388.67 to I.P. at NE cor. of R/W emerging from N inter Melrose & Kent

w/ Tract 1 S 15° 48' 50" W - 93.00 to I.P. set

S73° 09' 44" E - 82.38 to I.P set

w/ W line of Tract 2 and Harper S18° 29' 17" W - 145.44 to I.P. at inter. RDs

N71° 57' 47" W - 37.68 to I.P. at SE cor. Cunningham

w/s N17° 13' 33" E - 104.61

Damar. 240/235

my survey - EHP 74/114 - drawn from Metcalfe survey not surveyed by me

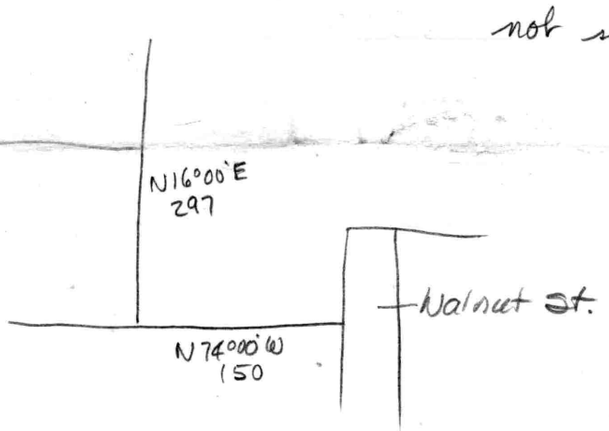

Higgins 30/307

Begin N16° 54' E - 250 from N side Bayside (50' side Kent (40'))

w/ Kent N16° 54' E - 150 to new line

w/s S73° 06' E - 150' Metcalfe 1954

S16° 54' W - 150

N73° 06' W - 150 to begin

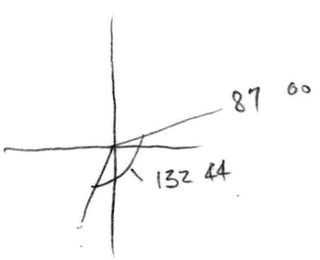

87
132 44
219 44
-180
39 44

Wilmer RAS 29/213 cont.

being part of Sept 22, 1910 to Clarkson

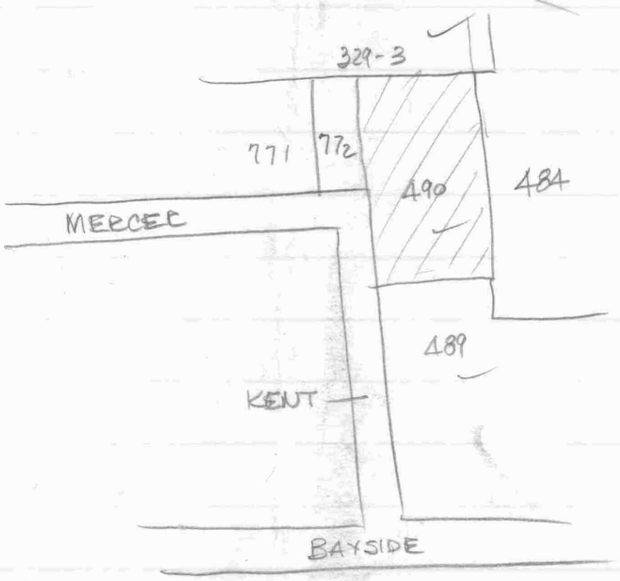

329-3	- Thos. M. Elbourn	207/221
489	- Leonard F. Higgins	30/307
490	Pierce F. Harper	19/351
484	Damar Enterprises	240/235
772	?	
771	Richard G. Morlock	279/255

Harper - 19/351

Parcel 2

Begin E side Kent (40') and N 16°15'E - 500' from N line of Bayside (50')
w/s Kent N16°15'E - 142 to I.P. & Thos. Elbourn
w/s S75°20'E - 150 to I.P.
w/new line S16°15'W - 146.20 to NE cor. Berry
w/s N74°15'W-150 to begin
Metcalfe 1960

E.C. $\frac{1.30}{0.43}$

Parcel 1

Begin I.P. on E side Kent 400' N of N side Bayside
S 74°15'E - 150 to I.P.
N 16°15'E - 100 to stake
N 74°15'W - 150 " "
w/s rd. S16°15'W - 100 to begin

Darling 1957

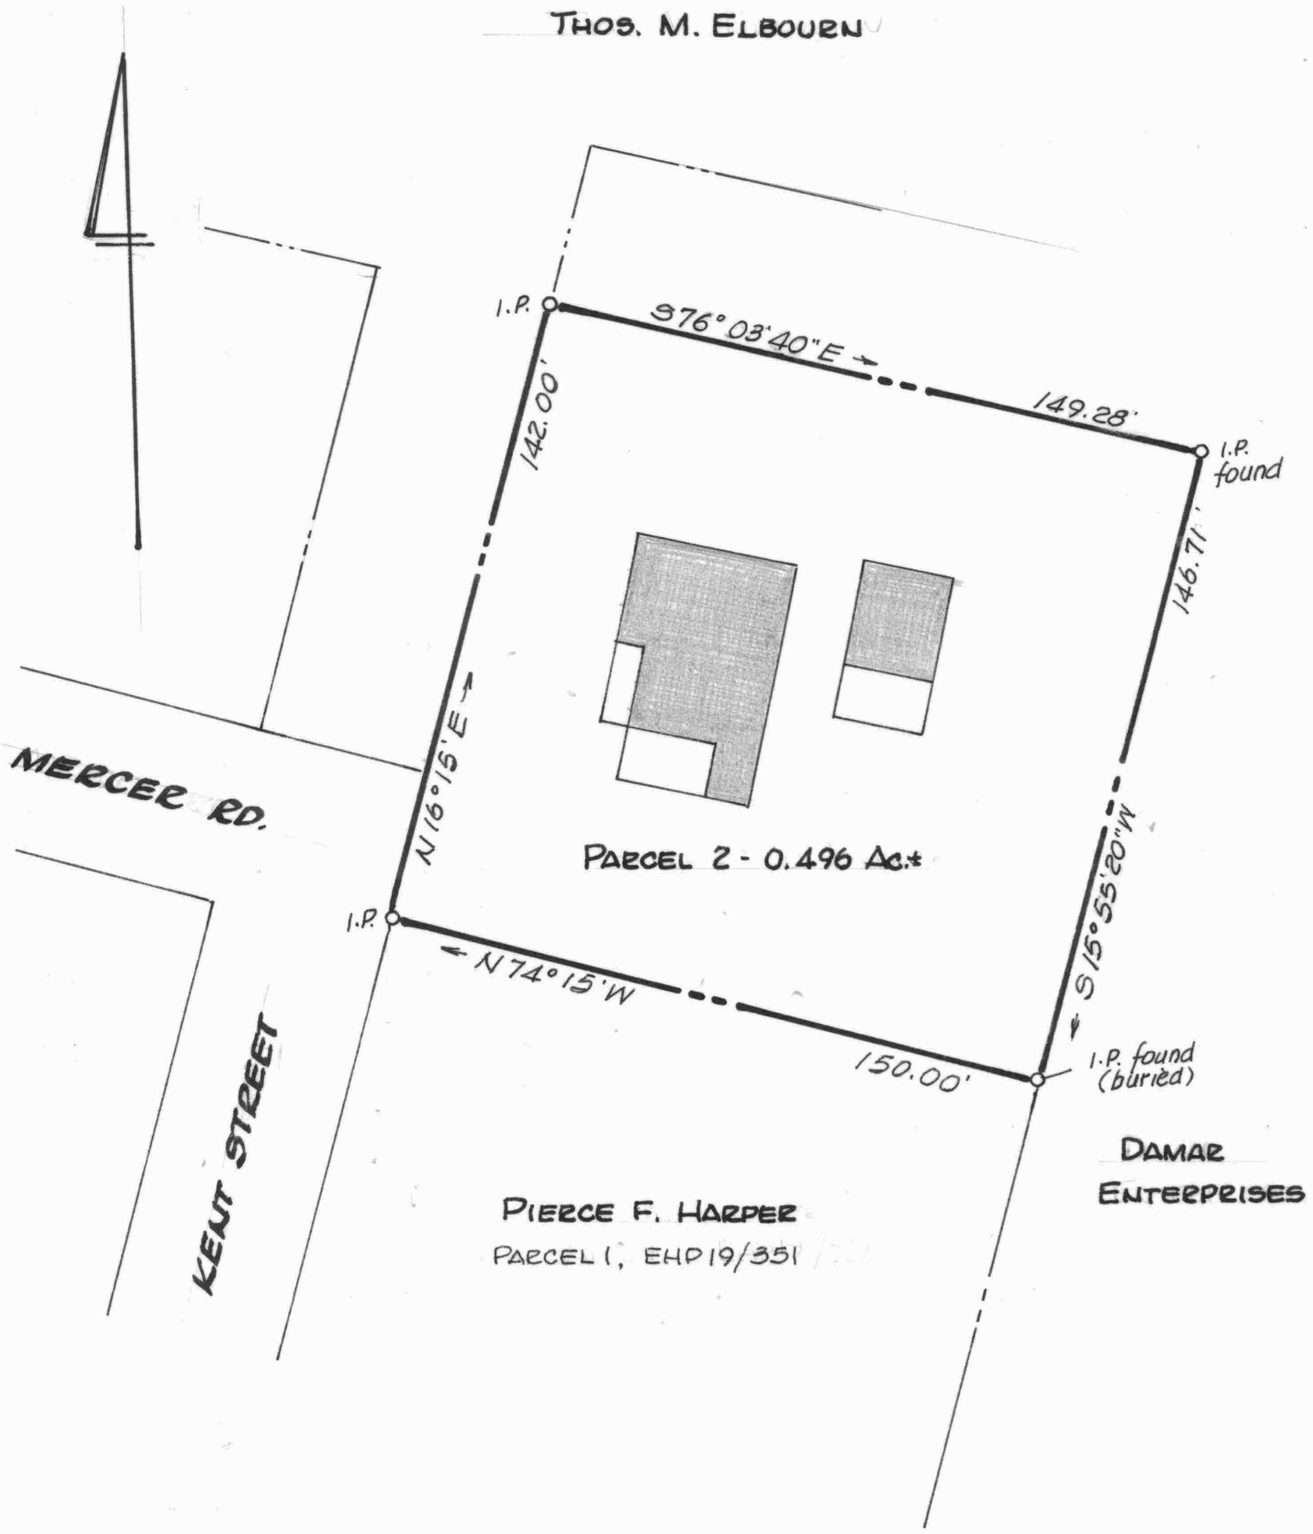

STATE OF MARYLAND
WILLIAM RAY NUTTLE
No. 4160
REGISTERED
LAND SURVEYOR

PLAT OF A SURVEY OF PARCEL 2
PIERCE F. HARPER LANDS
ROCK HALL, KENT COUNTY, MD.
Scale 1"=40' May 1991.
William R. Nuttle, Reg. Surveyor
Chestertown, Md.

I.P. = iron pipe

for Frank Hepbron