SC5593-4-1437

A1 – A2	S13°38'0 -	199.87	4805.76	4952.89
A2 - ③	L13°33'10"	78.98	4884.74	4953.00
A2 - ④	L23°10'10"	46.06	4851.18	4945.26
③ - ④	S12°59'12" W -	34.44		
3 - 3A	N 77°00'48" W -	30.4	4891.57	4923.38
4 - 4A	"	30.4	4858.01	4915.64
A2 - X1	N 76°22'W -	58	4819.43	4896.52
X1 - 3A	N 20° 25' 18" E -	76.98 (9.10)		
X1 - 4A	N 26° 21' 44" E -	43.06	42.00	

Skirven M 500/460

MAP 500

460 - Harry Skirven - WHG 25/70
459 - Margaret Jones · MLON 34/361
461 Geo. F. Kendall EHP 52/84
456 - Chas. Davis EHP 179/81

Skirven - WHG 25/70
Parts of Lots 316-319 - Plat RRA 5/83
Begin C.M. on N side rd. 117 from E line of Caroline
N dir. 200 to C.M.
58' to C.M.
S dir. 200 to C.M.
W dir. 58 to begin

117
58
175

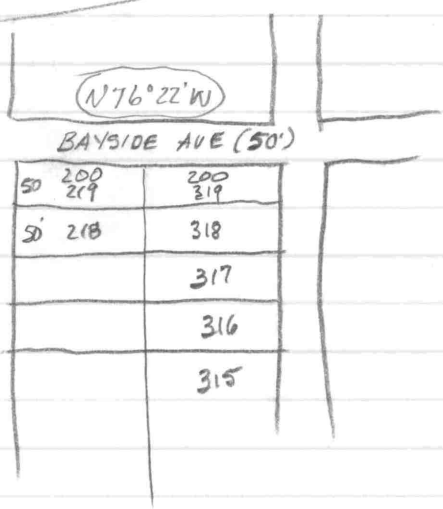

FIRM Map 240048 - 0018
Zone B

Chuck Crouse call
410-398-9420
buying 20994 Bayside
Ave. Rock Hall
settlement cancelled
'cause needs location
survey - Hick Clark
Realtor
settlement tentatively
reset for this a Fri

Chas. M. Crouse
Bayside Ave.
House location

June 27, 1997.

A1

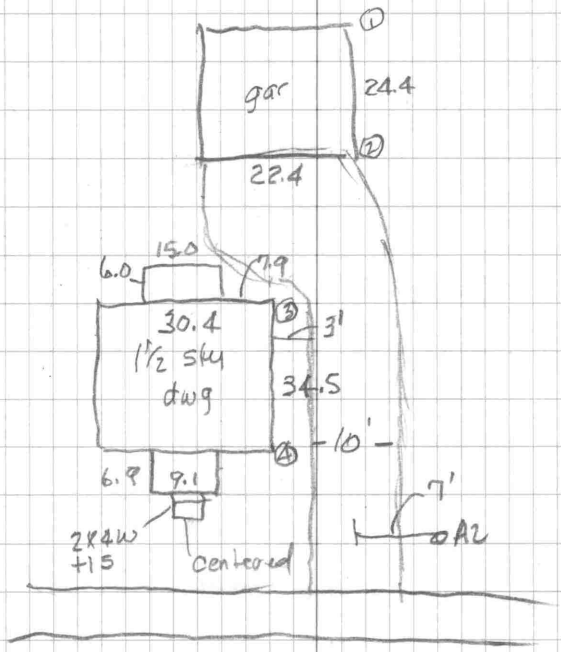

NATIONAL PRINTFAST NO. 446

t.P. in con.	t.P. in con.			
A2	A1	A1	0°	199.87
		①	L03°10'	149.74
		②	L03°19'40"	125.36
		③	L13°33'10"	78.98
		④	L23°10'10"	46.06

Chas M. Crouse
Jane E. "
Norman H. Wilson Atty
378 W. Main St.
Elkton. 21921

Note: FIRM Map 240048-0018
shows this lot in Zone B.

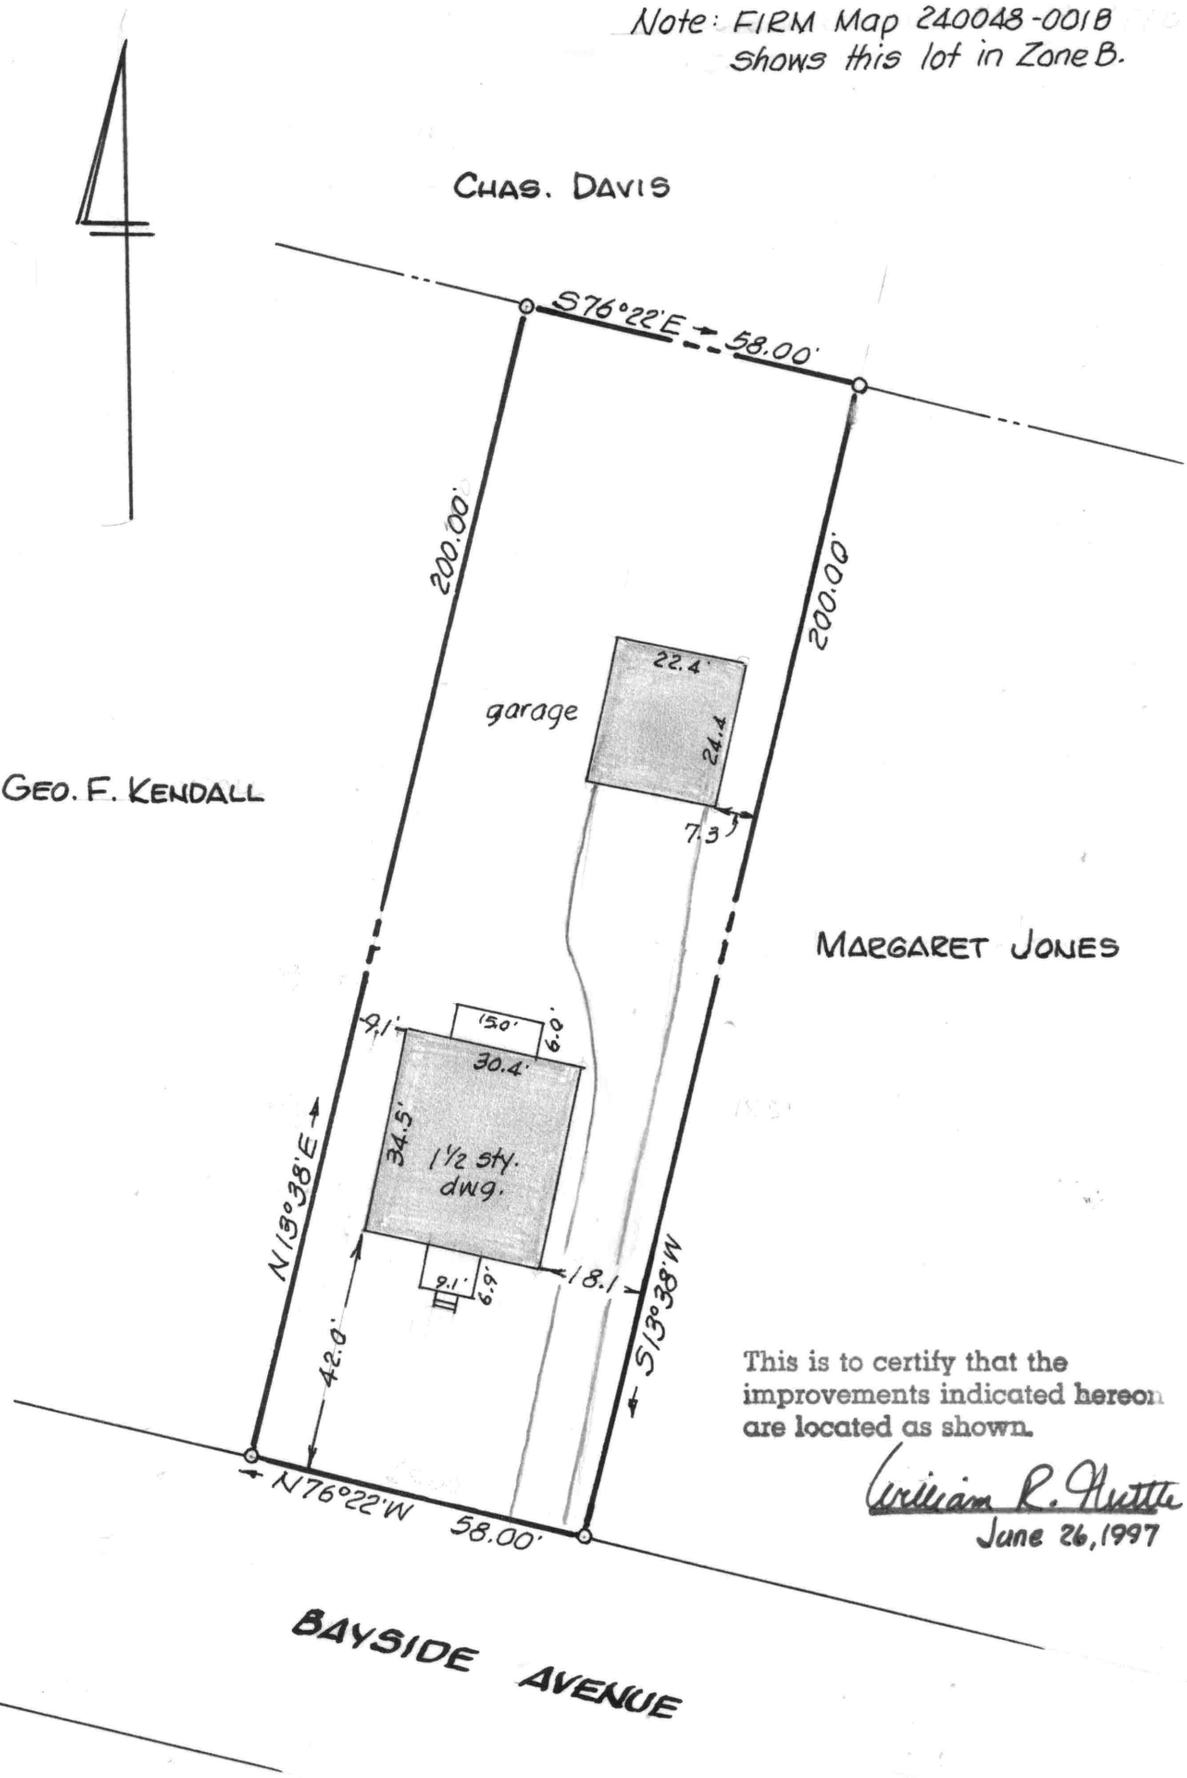

This is to certify that the improvements indicated hereon are located as shown.

William R. Nuttle
June 26, 1997

Owners - Chas. M. & Jane E. Crouse
Address - 20994 Bayside Ave.
Rock Hall, Md. 21661

STATE OF MARYLAND
WILLIAM RAY NUTTLE
No. 4180
REGISTERED
LAND SURVEYOR

IMPROVEMENTS LOCATION

CHARLES M. CROUSE LANDS

ROCK HALL, KENT COUNTY, MD.

Scale 1" = 30' June 1997.

William R. Nuttle, Reg. Surveyor
Chestertown, Md.