SC 5593-4-273

DESCRIPTION OF PART OF THE HARRY C. HENDRICKSON LANDS,
SECOND DISTRICT, KENT COUNTY, MD.

Beginning for the same at the northernmost corner of the herein described lands on the division line between the lands of Hendrickson and the lands of Frederick Wyman, said point being N 59 30 W - 81.15' from the southernmost corner of said Wyman lands and S 59 30 E - 1148.69' from the point where the division line between the lands of Hendrickson and the lands of Richard Tarbutton intersects the southeast side of Md. Rte. 292 (40' wide); and running, thence, by and with the lands of Wyman and the lands of Tarbutton S 59 30 E - 660.00' to a new division line between the herein described lands and other lands of Harry C. Hendrickson; thence, by and with said new division line S 30 30 W - 785.00', N 59 30 W - 660.00', and N 30 30 E - 785.00' to the place of beginning. Containing in all 11.894 acres of land, more or less.

Together with a 30' right-of-way over other lands of Hendrickson to the southeast side of Md. Rte. 292, said right-of-way being adjacent to and parallel to the division line between the lands of Hendrickson and the lands of Wyman and Tarbutton.

March 22, 1979.

William R. Nuttle.

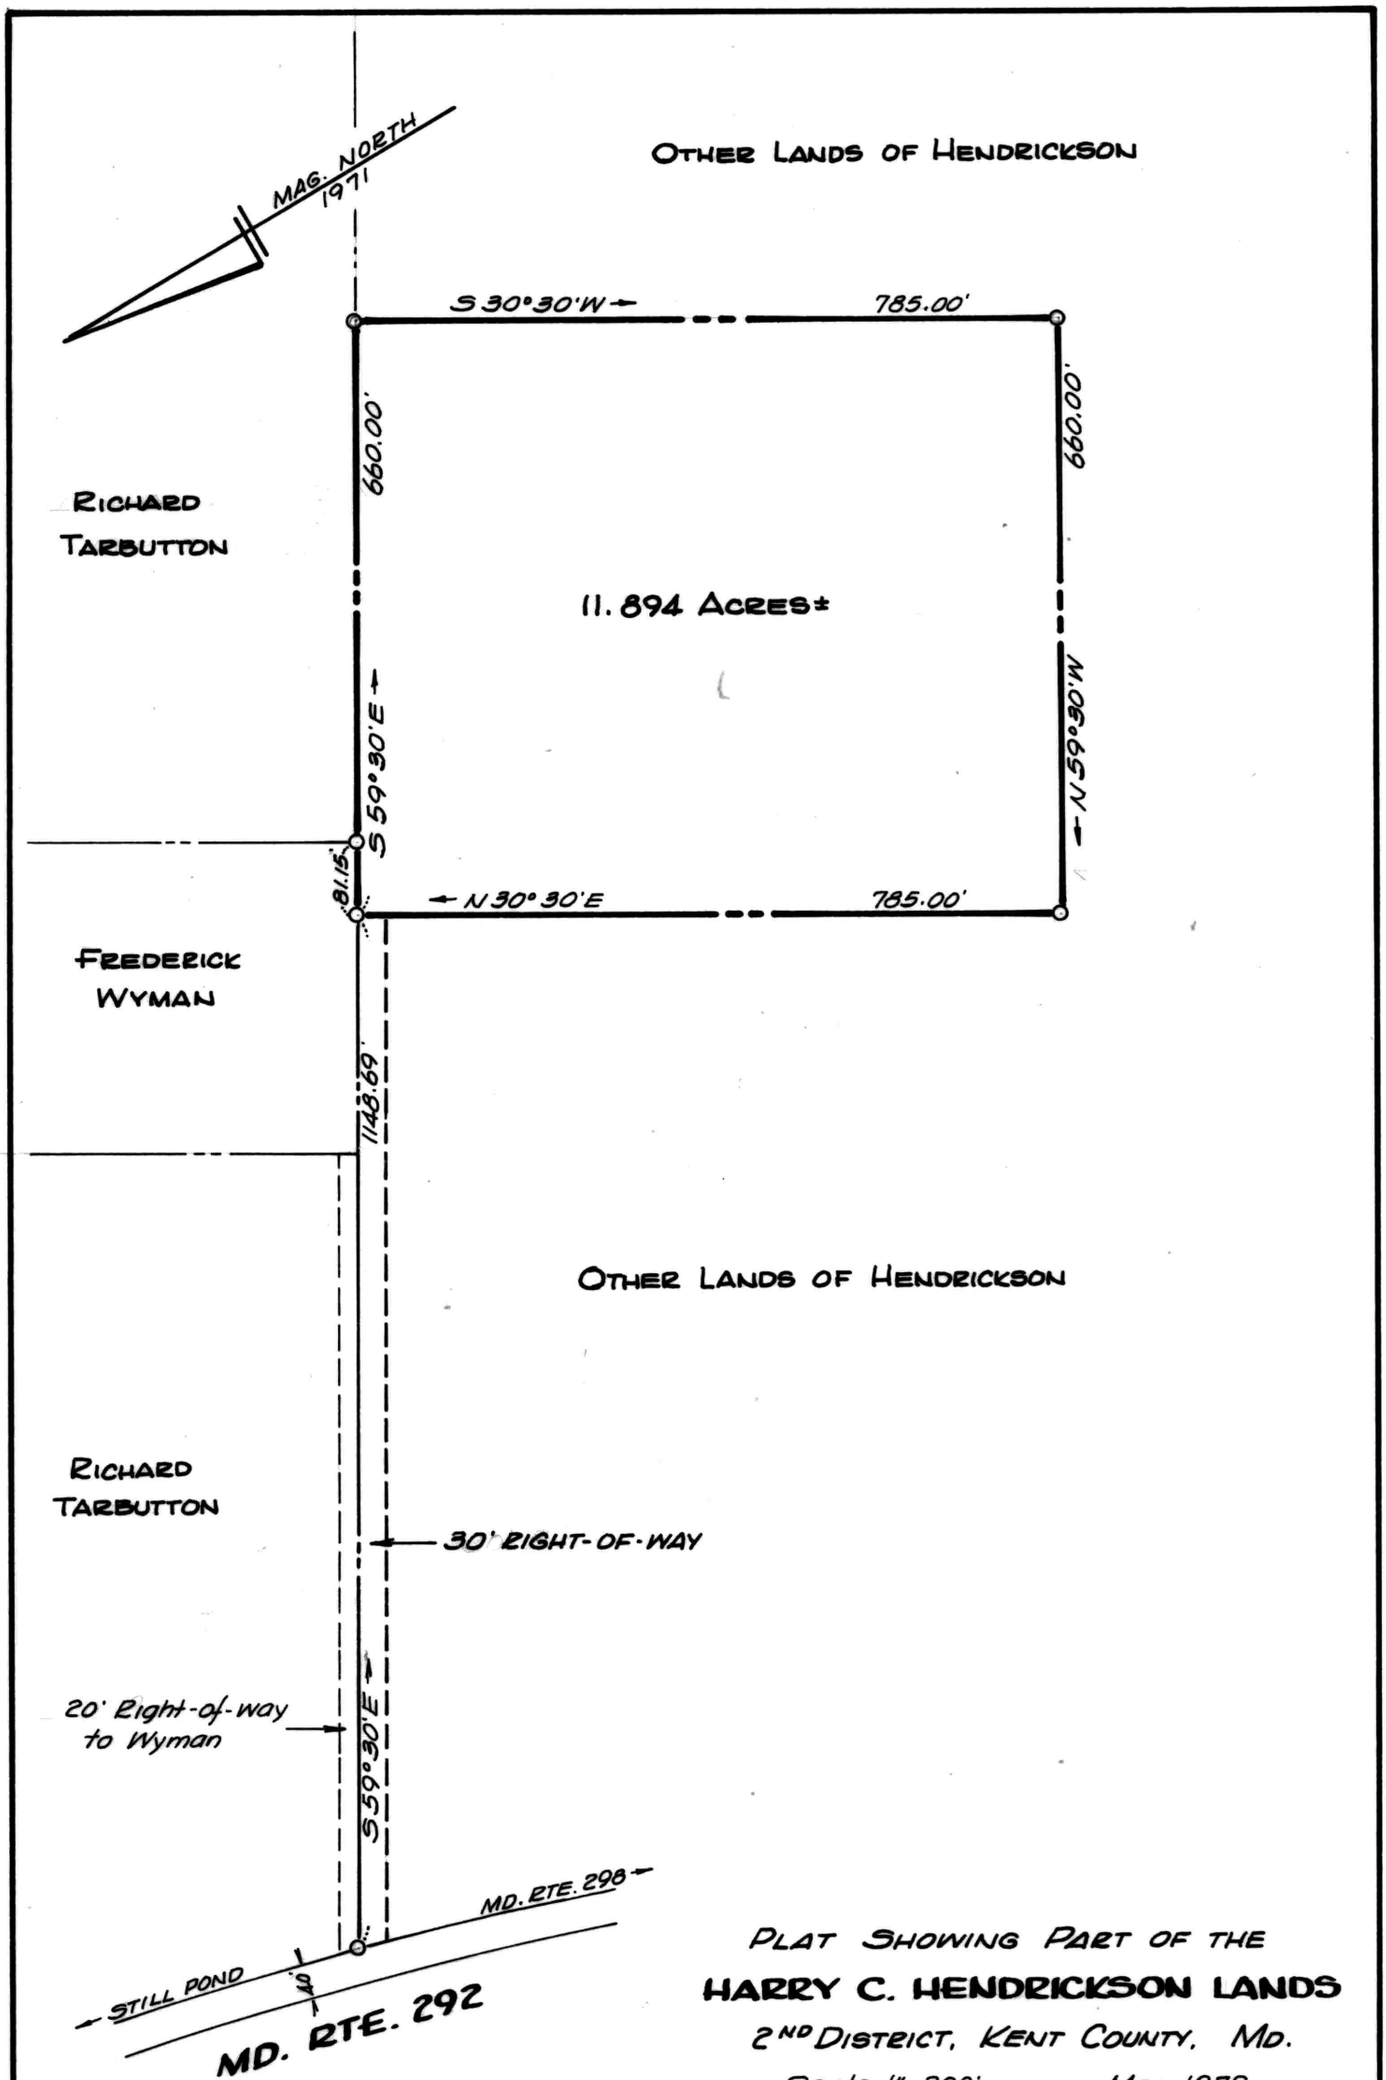

PLAT SHOWING PART OF THE

HARRY C. HENDRICKSON LANDS

2ND DISTRICT, KENT COUNTY, MD.

Scale 1"=200' Mar. 1979.

William R. Nuttle, Reg. Surveyor
Chestertown, Md.

for Thos. Hendrickson

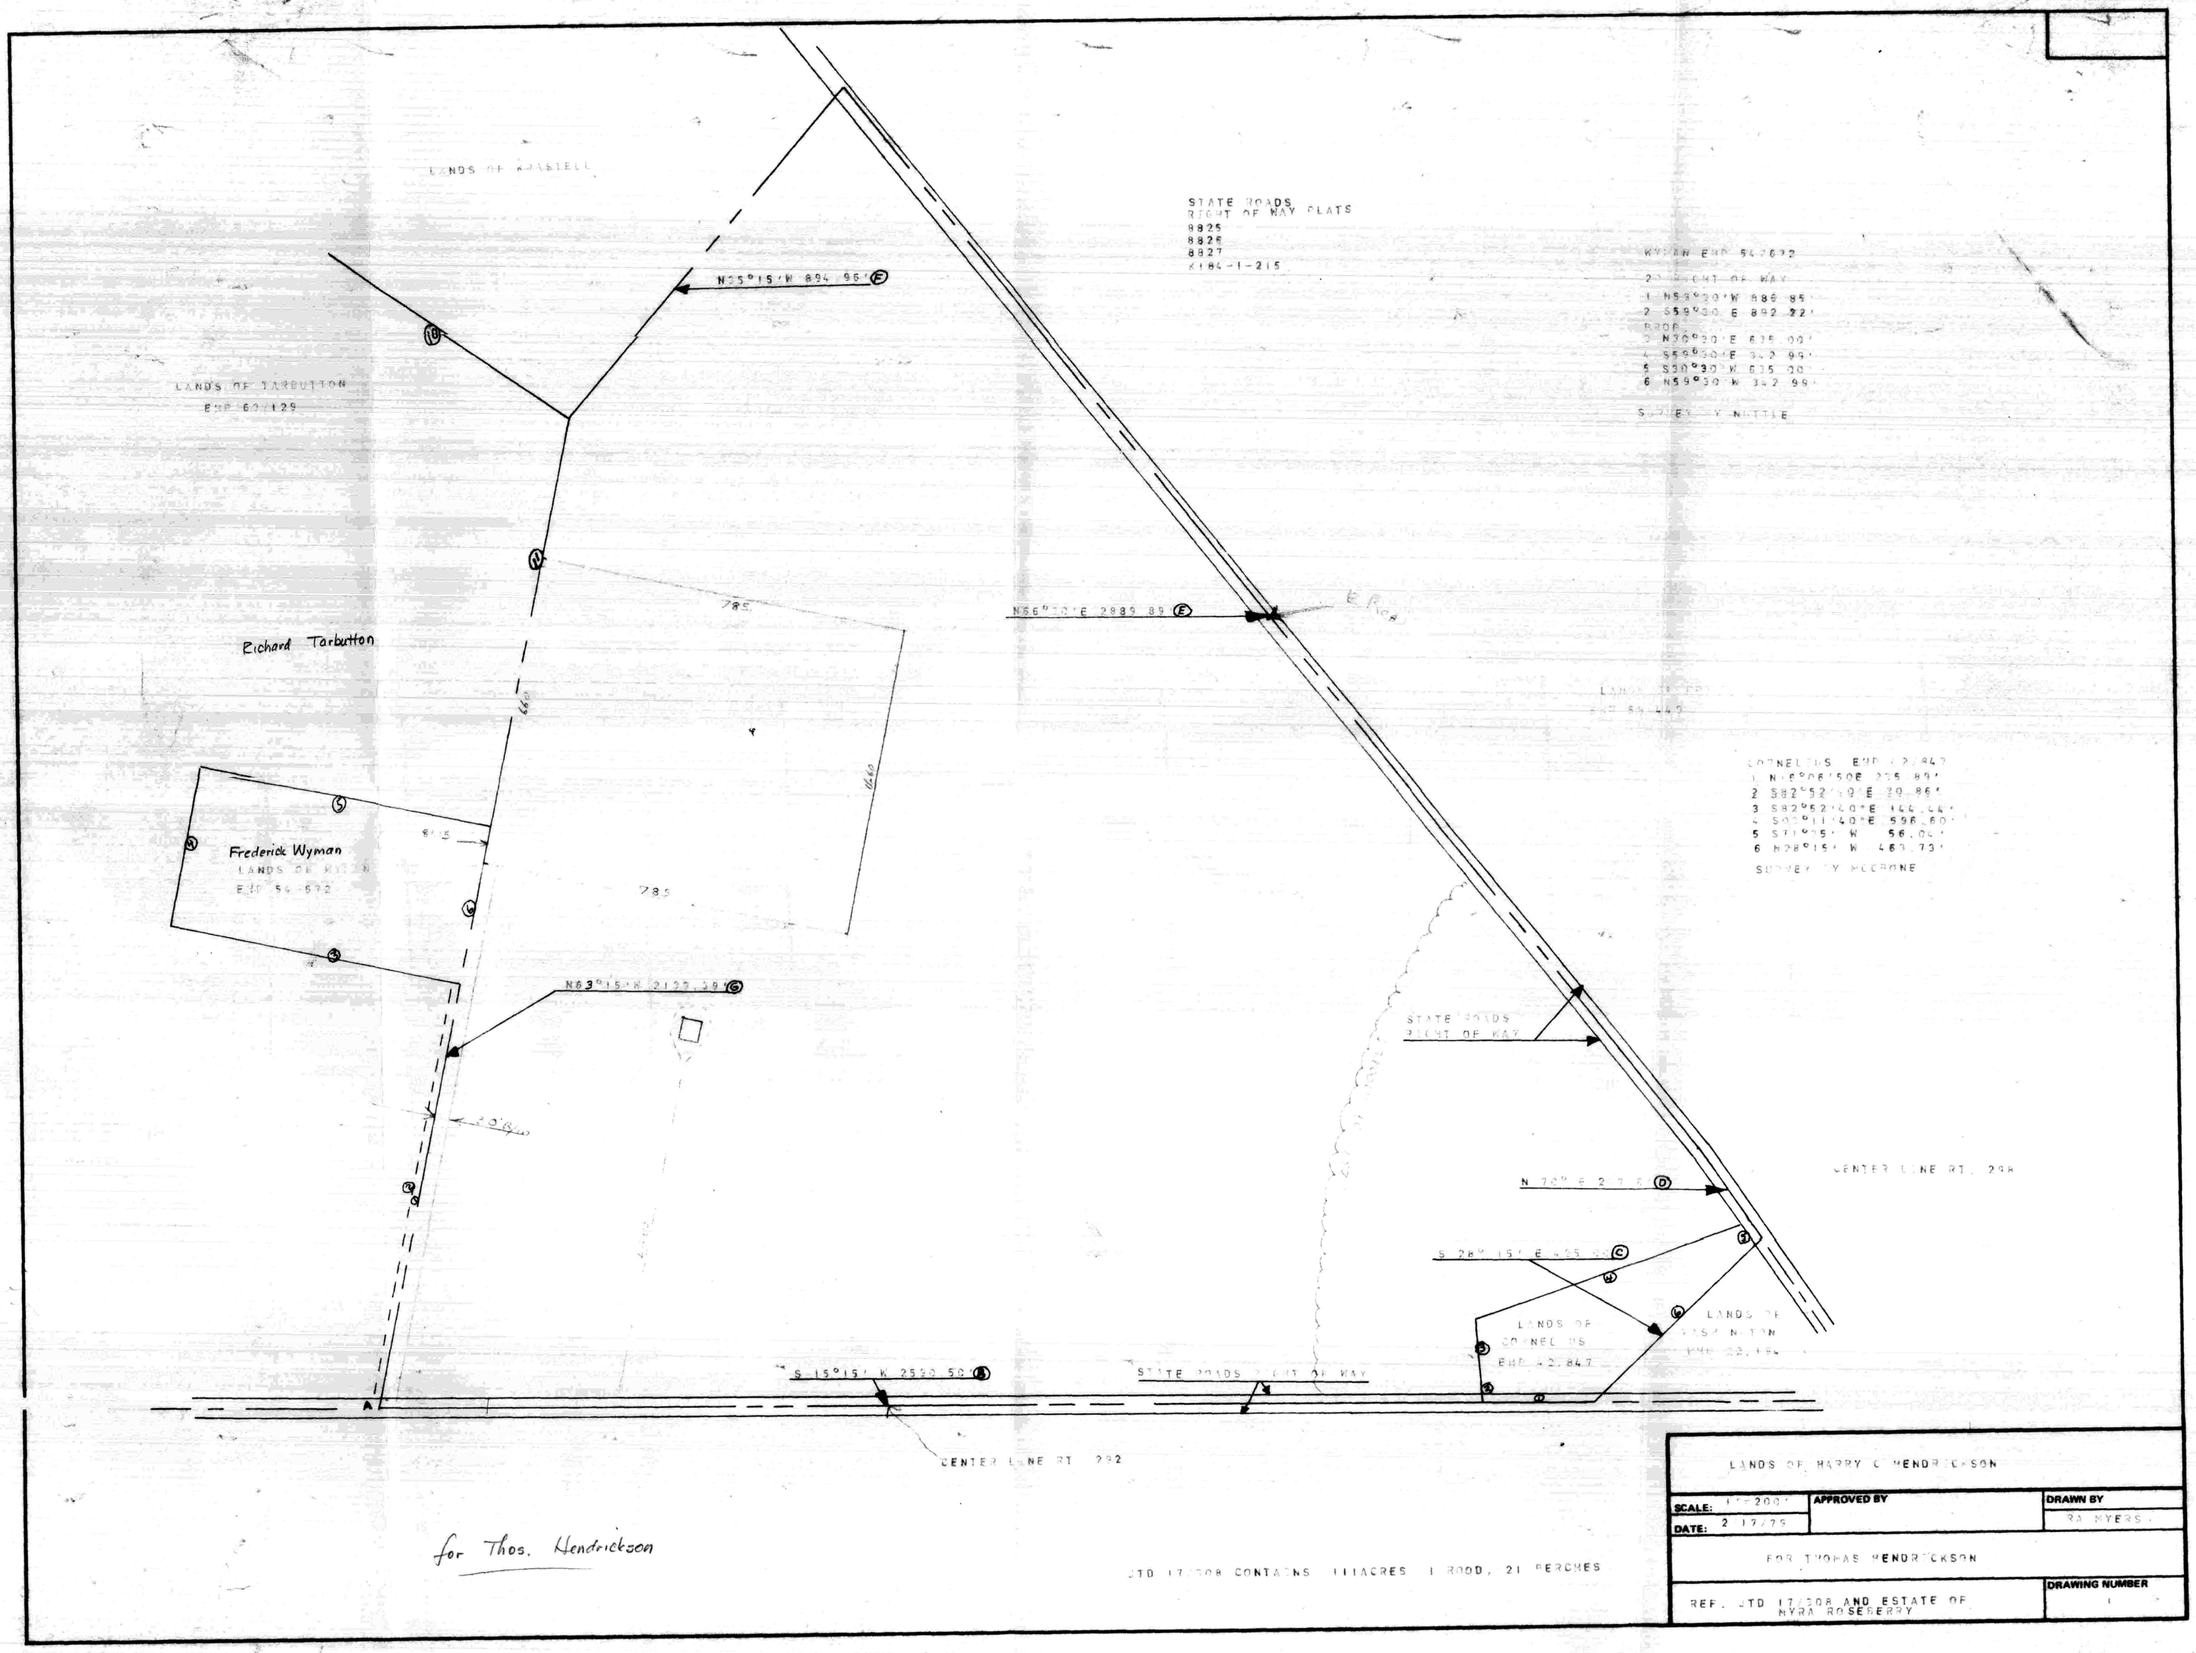

LANDS OF KRASTELL
STATE ROADS
RIGHT OF WAY PLATS
8825
8826
8827
K184-1-215
N35°15'W 894.96'
LANDS OF TARBUTTON
EMP 63/129
Richard Tarbutton
Frederick Wyman
N66°30'E 2889.89'
N63°15'W 2199.39'
STATE ROADS
RIGHT OF WAY
CENTER LINE RT. 298
S 28°15' E 435.00'
LANDS OF
CORNELIUS
EMP 42,847
S 15°15' W 2590.50'
STATE ROADS RIGHT OF WAY
CENTER LINE RT. 292
JTD 17/308 CONTAINS 111 ACRES 1 ROOD, 21 PERCHES
for Thos. Hendrickson
LANDS OF HARRY C HENDRICKSON
SCALE: 1"=200'
DATE: 2/17/79
APPROVED BY
DRAWN BY
RA MYERS
FOR THOMAS HENDRICKSON
REF. JTD 17/308 AND ESTATE OF MYRA ROSEBERRY
DRAWING NUMBER