SC 5593-4-299

MAP 21

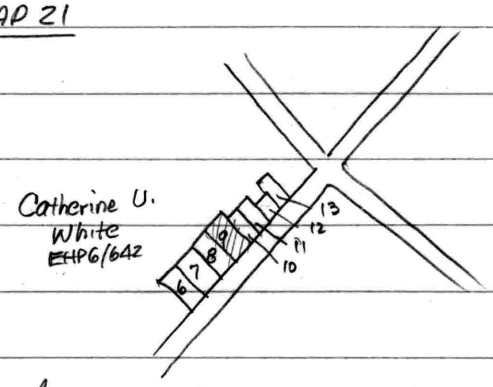

11 Betty S. Cooper EHP 108/162
12 Henry Bellemi " 159/166
13 David J. Baker " 131/51

8- James B. Reese EHP 14/269
9- J. Donald Buchman EHP 188/31
10- George W. Kennedy RAS 27/629

Buchman - EHP 188/31

Begin N side rd. where east line of rd. past Presbyterian Church extended intersects N line of Red. 213

w/rd. W dis 105'

N dis 194

E dis. 105

st line to begin (extension of east line of 2nd rd)

105 x 194 parallelogram

Reese EHP 14/269

100' on rd x 194' deep.

Kennedy RAS 27/629

Begin SW cor on W side rd. at SE cor. Roeder (now Buchman)

w/s N 37° W - 164

w/ new line N 45°45'E - 45.3 to NW cor. Hurlock

w/s S 41° E - 164 to W side rd.

w/s S 45°45'W 57.9 to begin

Cooper EHP 109/162

Begin W side rd. at SW cor. herein & SE cor. of Attwell

w/ Attwell N41°W-164

w/ new line N45°45'E-51.6

w/ Ulrie & McCabe S41°E-164 to W side rd.

w/s S45°45'W-51.6 to begin

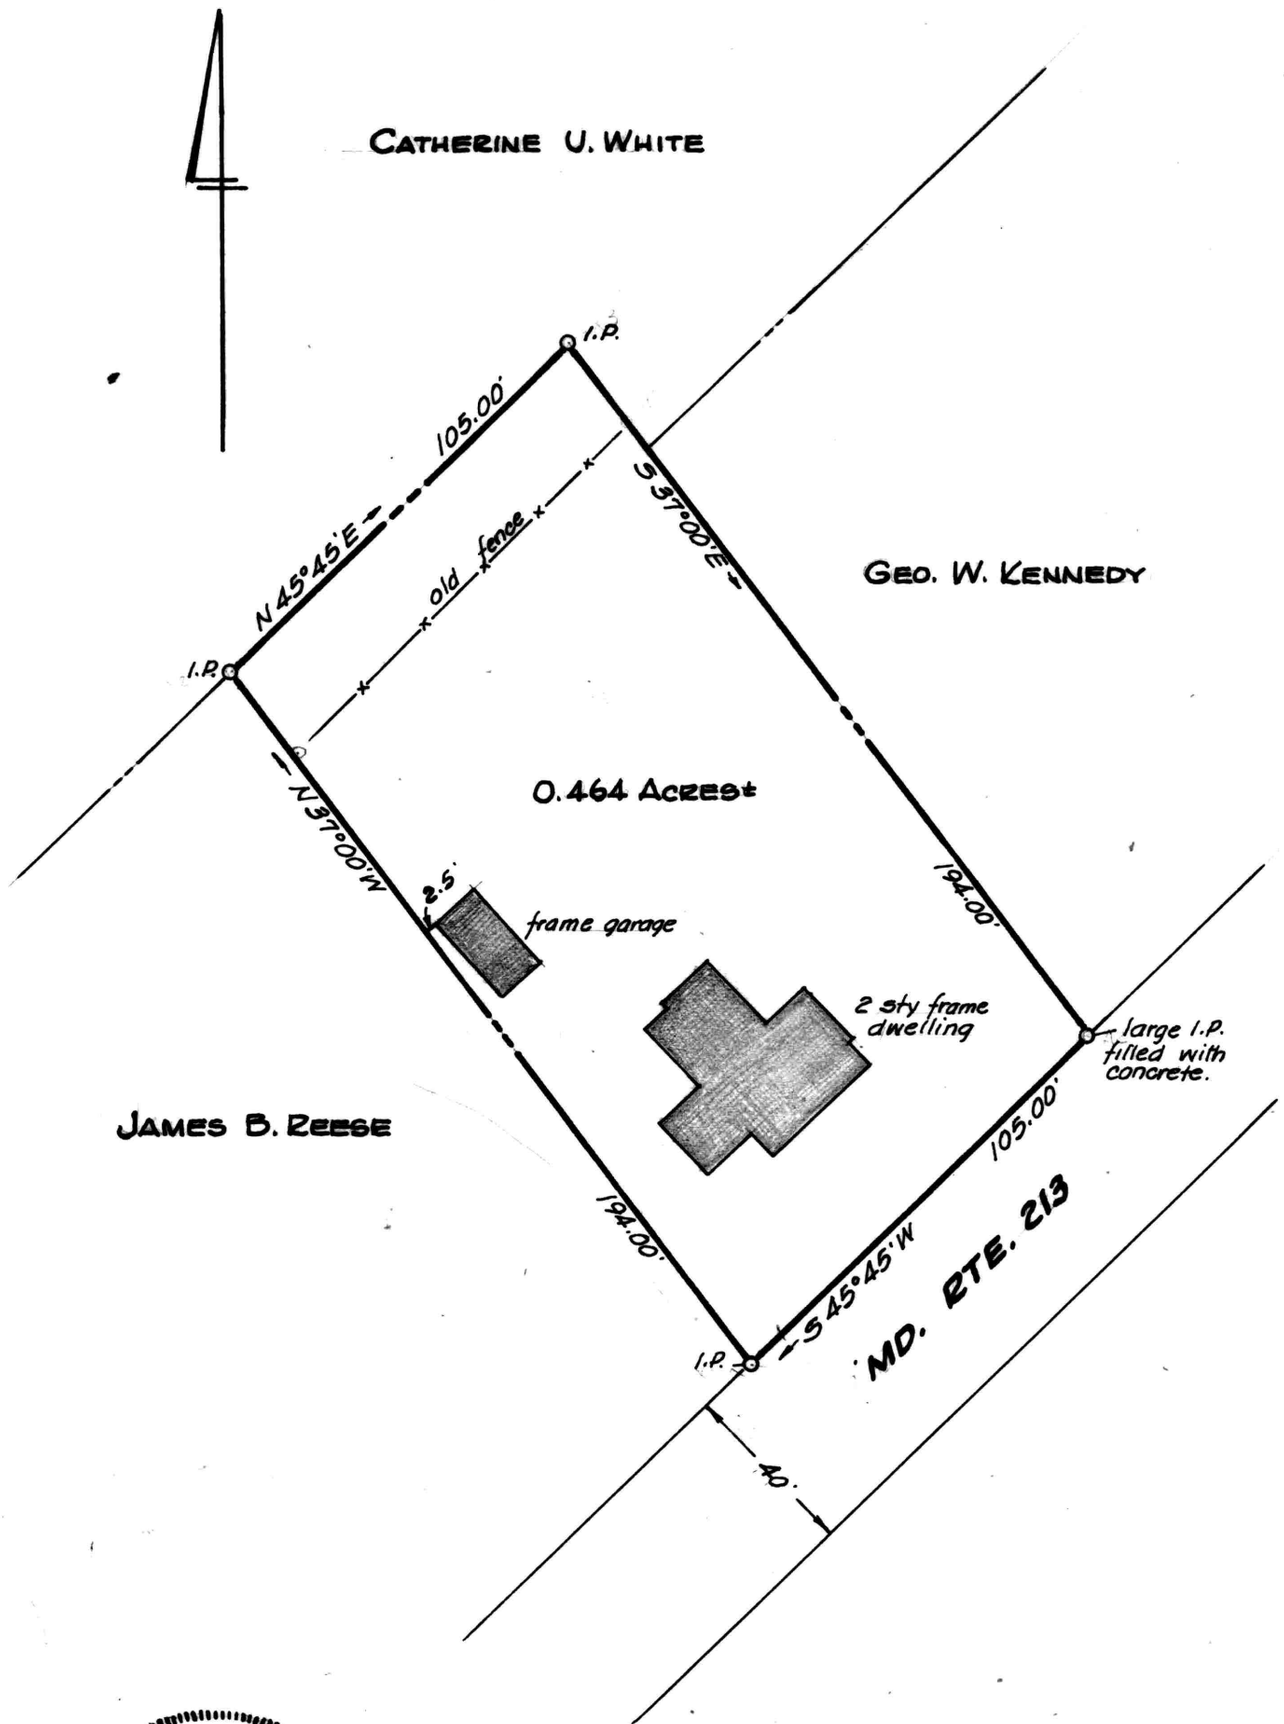

STATE OF MARYLAND
WILLIAM RAY NUTTLE
No. 4180
REGISTERED
LAND SURVEYOR

William R. Nuttle

PLAT OF A SURVEY OF THE

J. DONALD BUCHMAN LANDS

KENNEDYVILLE, KENT COUNTY, MD.

Scale 1"=40' Sept. 1986.

William R. Nuttle, Reg. Surveyor
Chestertown, Md.

I.P. = iron pipe