MSA SC 5593-4-45

Murray - EHP 109/253 - see plat EHP 99/~~125~~ 25 no plat

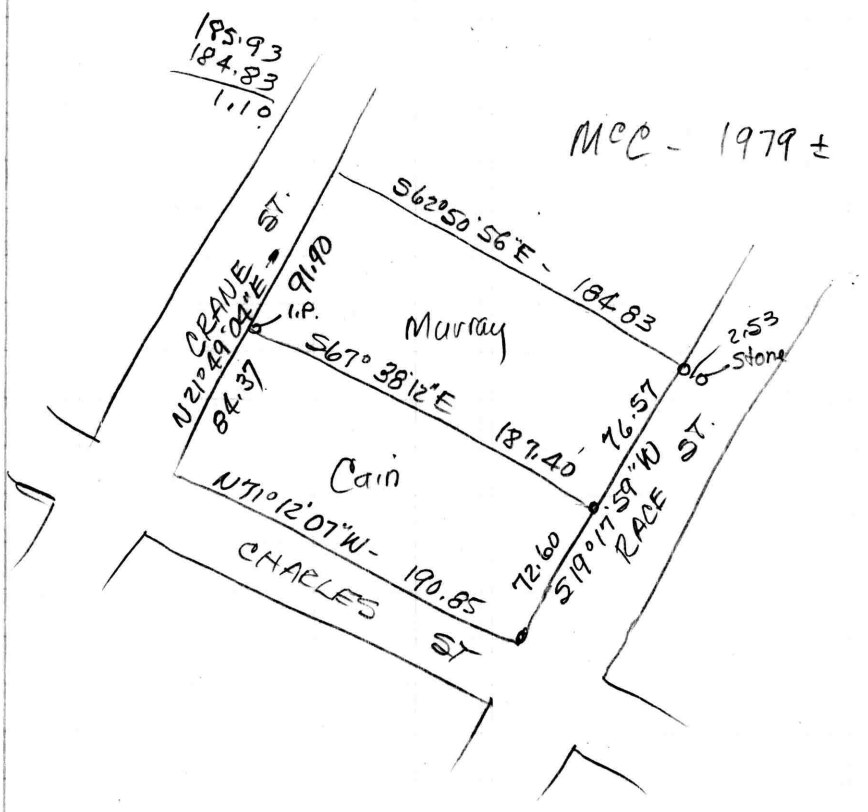


Bering RAS 37/79
RAS 8/248
APR 2/55
JTD 27/513
JTD 1/371 - wrong deed

FIRM 240045 0150 B - Zone All

---

Squires - EHP 77/293
Begin E side Crane St. 200' from S side 14' lane between Moore & Nelson
w/st to mill race.
w/s to L.C. Moore & Nelson
w/Nelson 150 to begin

Alice Johnson - EHP 33/137

E. Trippe Callahan - to Chas. H. Johnson

Lots 1 & 2 on the "Plan of Boyers Lots" surveyed in 1909 by Gilbert Taylor
Being Parcel RAS 26/503 - same

RAS 26/62 ?
RAS 21/163 X
22/78 X

Chas. Johnson & Martha Dudley EHP 33/137
Millington
M 32D

Imp. lot 223X183
E/S Middle St.
S of Millington

JTD 18/354
378
380
20/18

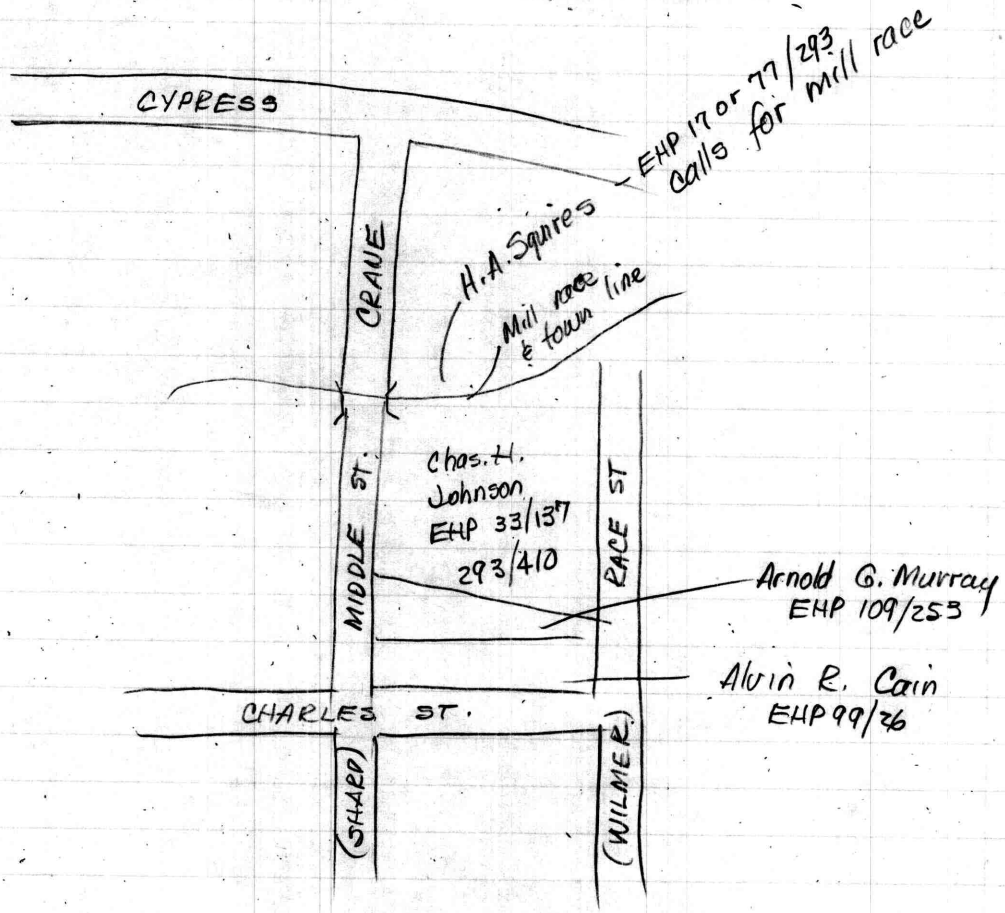

Note: No metes & bounds description was found for this property. Lines shown are based upon a survey of the Murray property by J.R. McCrone, Inc. and the physical evidence of the old mill race adjacent to Squires.

FIRM Map 240045 0150B shows this property to be in flood zone A11.

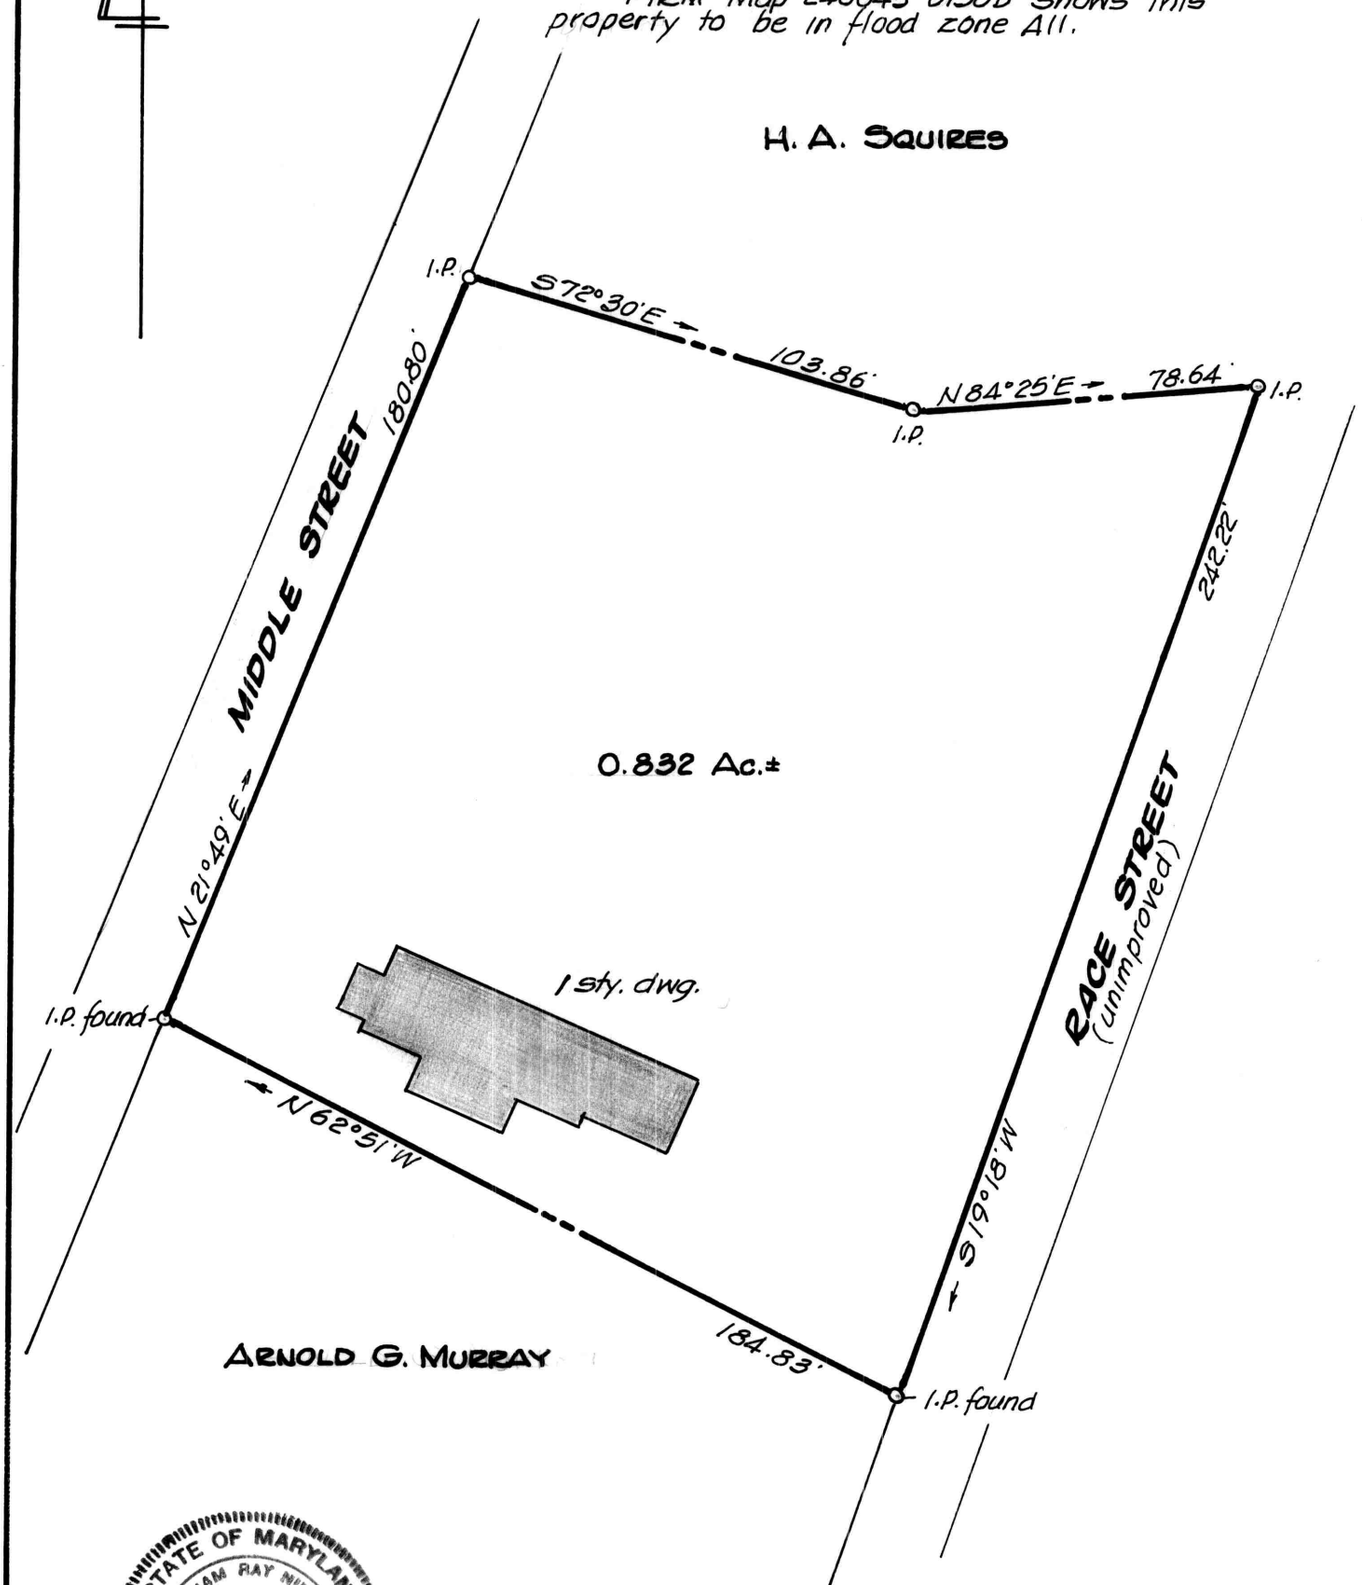


STATE OF MARYLAND
WILLIAM RAY NUTTLE
No. 4180
REGISTERED
LAND SURVEYOR

William R. Nuttle

PLAT OF A SURVEY OF THE
**CHARLES H. JOHNSON LANDS**
1ST DISTRICT, KENT COUNTY, MD.

Scale 1"=40' July 1990.

William R. Nuttle, Reg. Surveyor
Chestertown, Md.

I.P. = iron pipe