SC 5593-4-688

TAX MAP 203

1343	Wash. College	153/161
1345	Robt. N. Regester	299/52
1346	Bohdan Senkow	238/99
1347	Edward W. Cosletti, III	208/79
1348	Robt. J. House	180/163
1349	Kent Center, Inc.	279/159
1350	Ian Ferguson	167/325

Senkow - 238/99

Begin iron rod on NE side Cannon at cor. Leaverton
N 39° 49' 50" E - ~~11.14~~ 111.16'
w/ Sutton S 51° 27' 10" E - 20.50 to iron rod
w/ Hudson S 39° 49' 50" W - 111.42 " " " & Cannon
w/s N 50° 42' 21" W - 20.50 to begin
2280.89 sq. ft.

M.C. 1984

Plat EHP 174/246

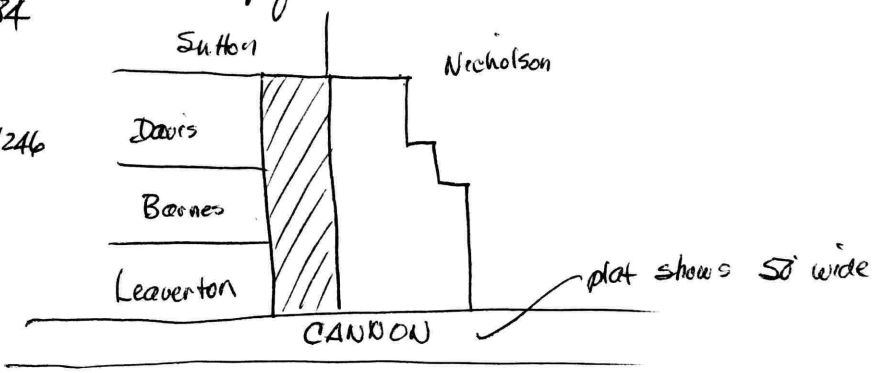

Bohdan Senkow
Cannon St.
House location

Jan. 9, 1991.

72.58
3.52
69.06

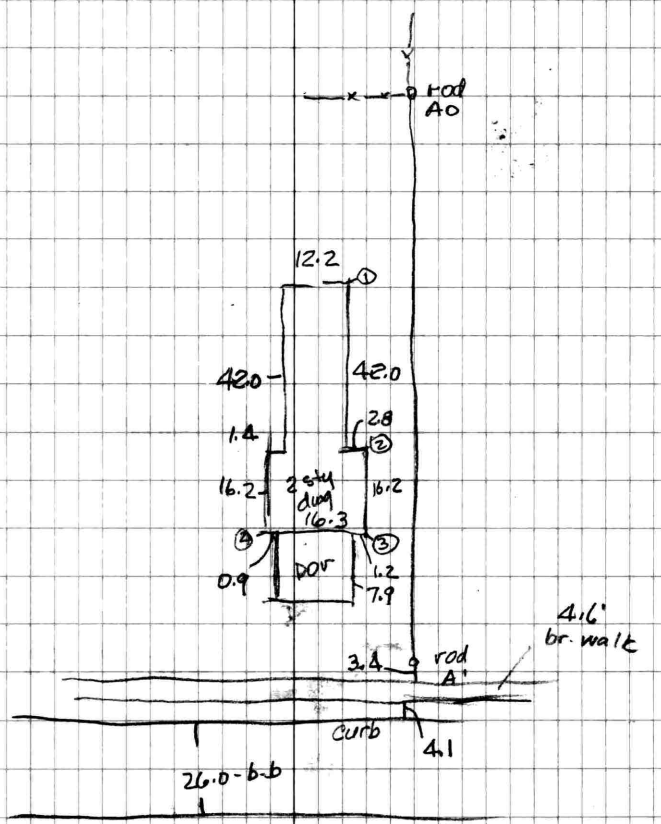

TELEDYNE

NO. 446

A1	A0	cor ①	L05° 20'	69.06	6.42
		②	L08°06'	27.06	3.81
		③	L19°51'	11.25	3.82 10.62
		④	L62°20'	22.71	10.73

Jan. 7, 1991

Bowman's office called
House location for
Senkow, Bohdan
209 E. Broadway Ave
Clifton Heights, Pa. 19018

present owner & bill to

105 Cannon St - M 203 P 1346

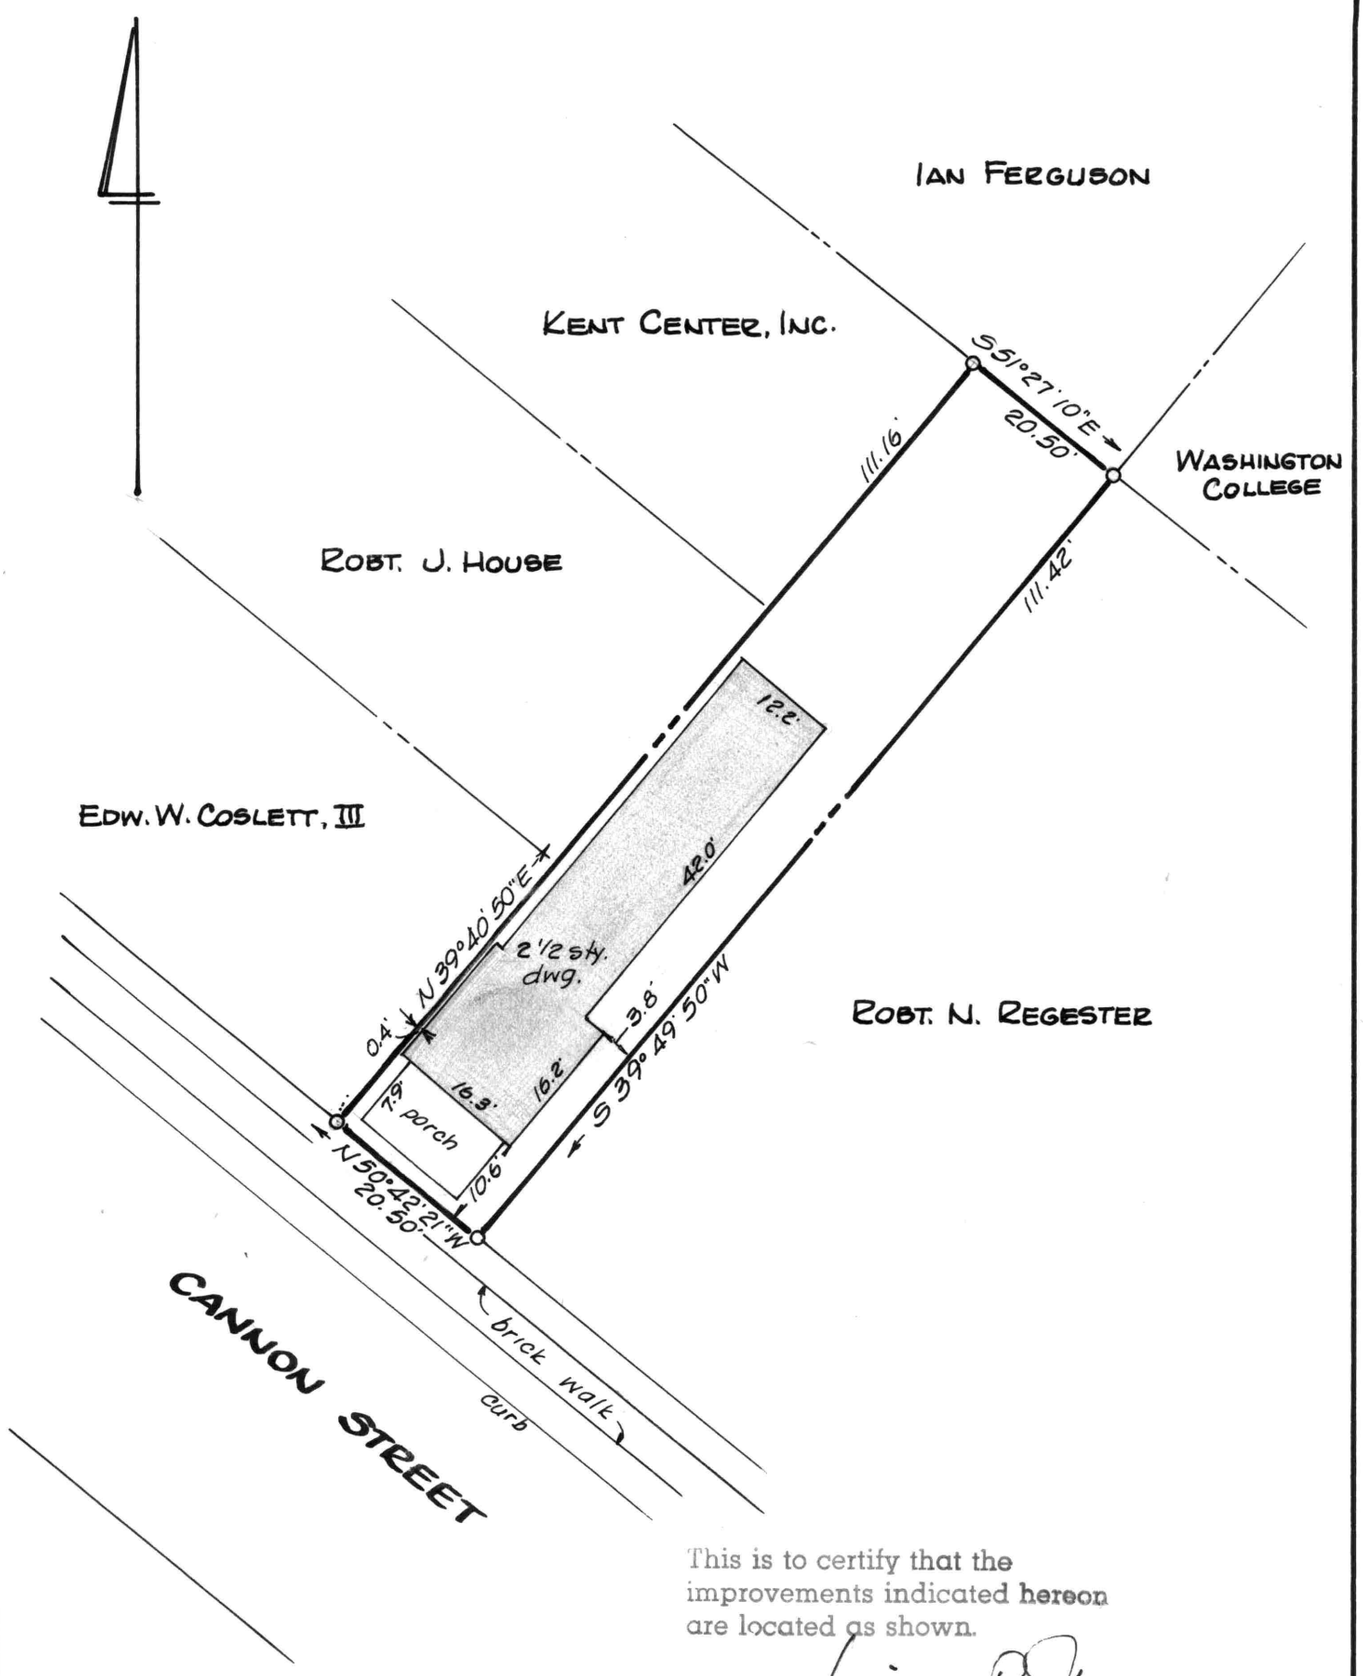

This is to certify that the improvements indicated hereon are located as shown.

William R. Nuttle

Jan. 9, 1991.

STATE OF MARYLAND
WILLIAM RAY NUTTLE
No. 4180
REGISTERED
LAND SURVEYOR

IMPROVEMENTS LOCATION

BOHDAN SENKOW LANDS

CHESTERTOWN, KENT COUNTY, MD.

Scale 1" = 20' Jan. 1991.

William R. Nuttle, Reg. Surveyor
Chestertown, Md.