SC 5593-4-758

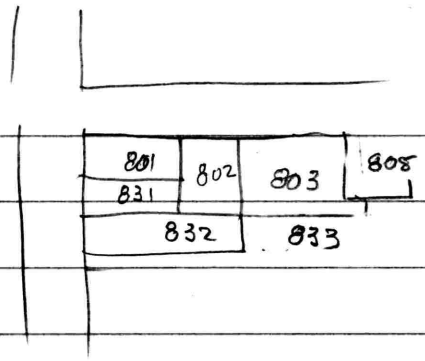

801 - Joan W. Merryman MLM 142/200

802 Raymond F. Gruber MLM 5/510

803 Henry G. " EHP 156/97

805 Geo. H. Kastendike MLM 61/157

832 Margie Baker MLM 2/495

833

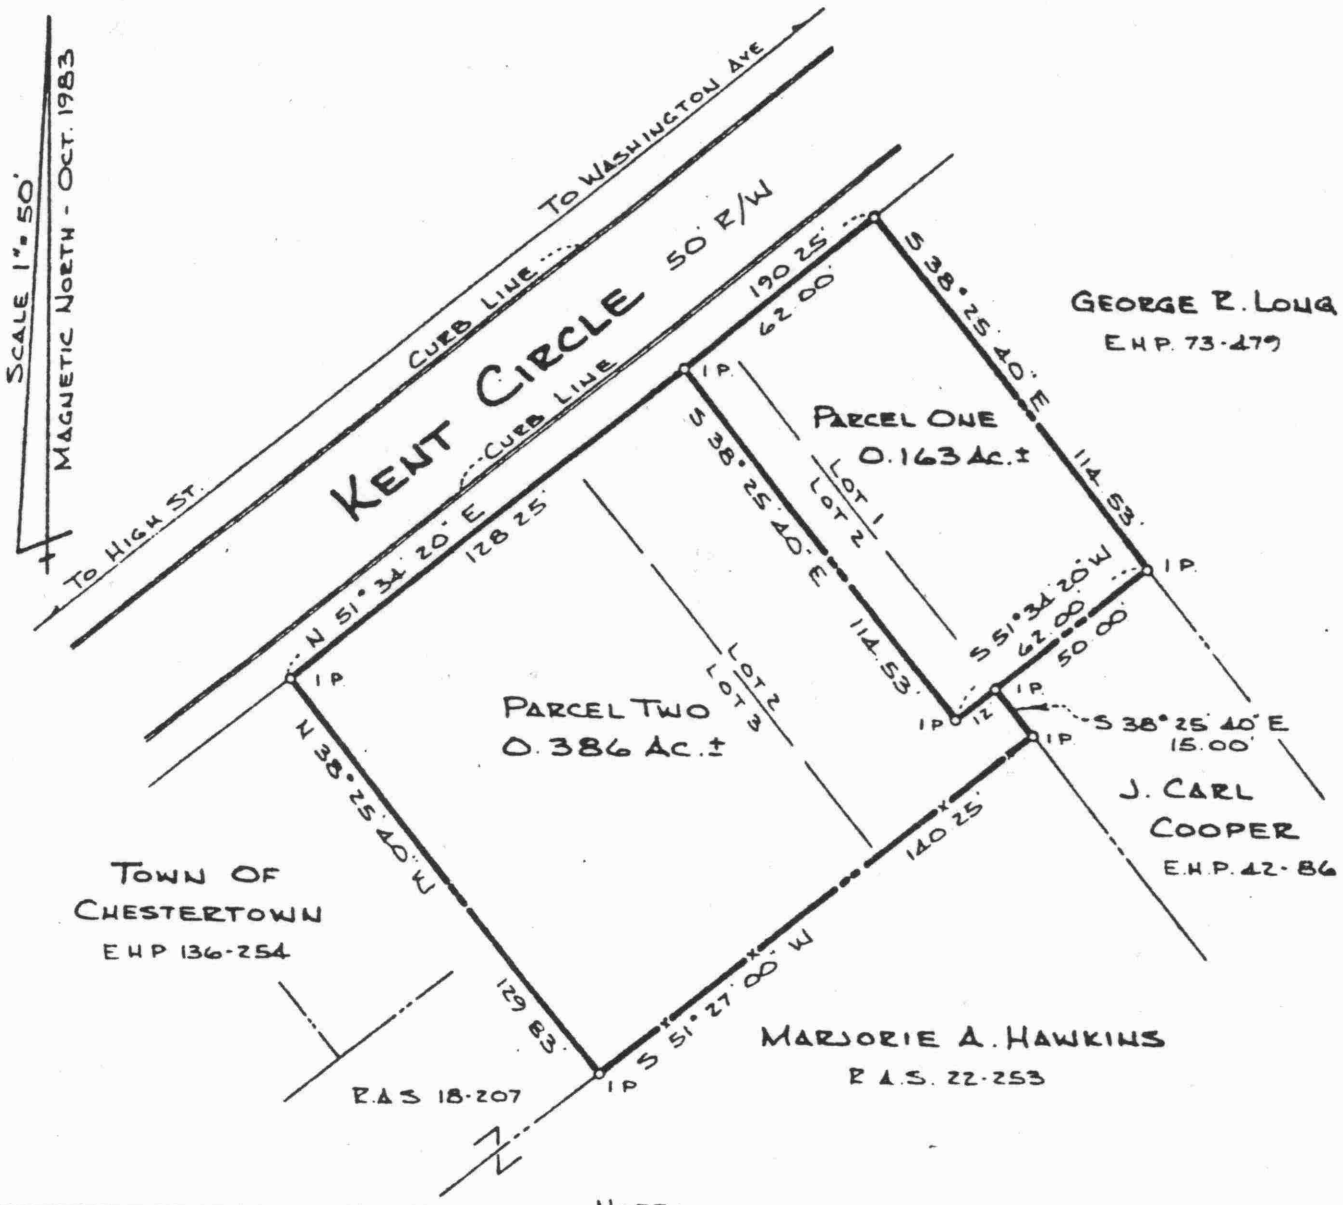

APPROVED BY:

Ann B. Vansant
CHESTERTOWN PLANNING COMM.

John G. Brown M.D.
KENT COUNTY HEALTH OFFICER

Medford D. Cooper
CHESTERTOWN UTILITIES COMM.

W. Shyrock
CHESTERTOWN SEDIMENT CONTROL ADMINISTRATOR

NOTE:
FOR REF. TO ORIGINAL LOT LINES AS SHOWN HEREON, SEE: R.A.S. 21-437

RESUBDIVISION OF THE LANDS OF
ELIZABETH M. DAVIS

4TH DIST., TOWN OF CHESTERTOWN,

KENT COUNTY, MARYLAND

OCT. 1983 SCALE 1" = 50'

RONALD K. SCHRADER
REG. SURVEYOR
CHESTERTOWN, MD.

Note: This plat is based upon a survey by Ronald Schrader, Oct. 1988.

KENT CIRCLE (50' wide)

G. H. KASTENDIKE

128.25'
64.12'
S 38° 25' 40" E
114.53'
N 51° 34' 20" E
12.00'
S 38° 25' 40" E
15.00'
N 51° 34' 20" E
64.13'
S 38° 25' 40" E
129.69'
N 38° 25' 40" W
129.83'
64.13'
S 51° 27' W
76.12'
140.25'

LOT 1
0.195 Ac.±

LOT 2
0.191 Ac.±

RAYMOND GRUBER

NOW OR FORMERLY
MARJORIE HAWKINS

STATE OF MARYLAND
WILLIAM RAY NUTTLE
No. 9190
REGISTERED
LAND SURVEYOR

William R. Nuttle

APPROVED BY:
Chestertown Planning Commission
Kent County Health Officer
Chestertown Utilities Comm.
Sediment Control Administrator

SUBDIVISION PLAT

HENRY GRUBER LANDS

CHESTERTOWN, KENT COUNTY, MD.

Scale 1"=40' Aug. 2000.

William R. Nuttle, Reg. Surveyor
Chestertown, Md.

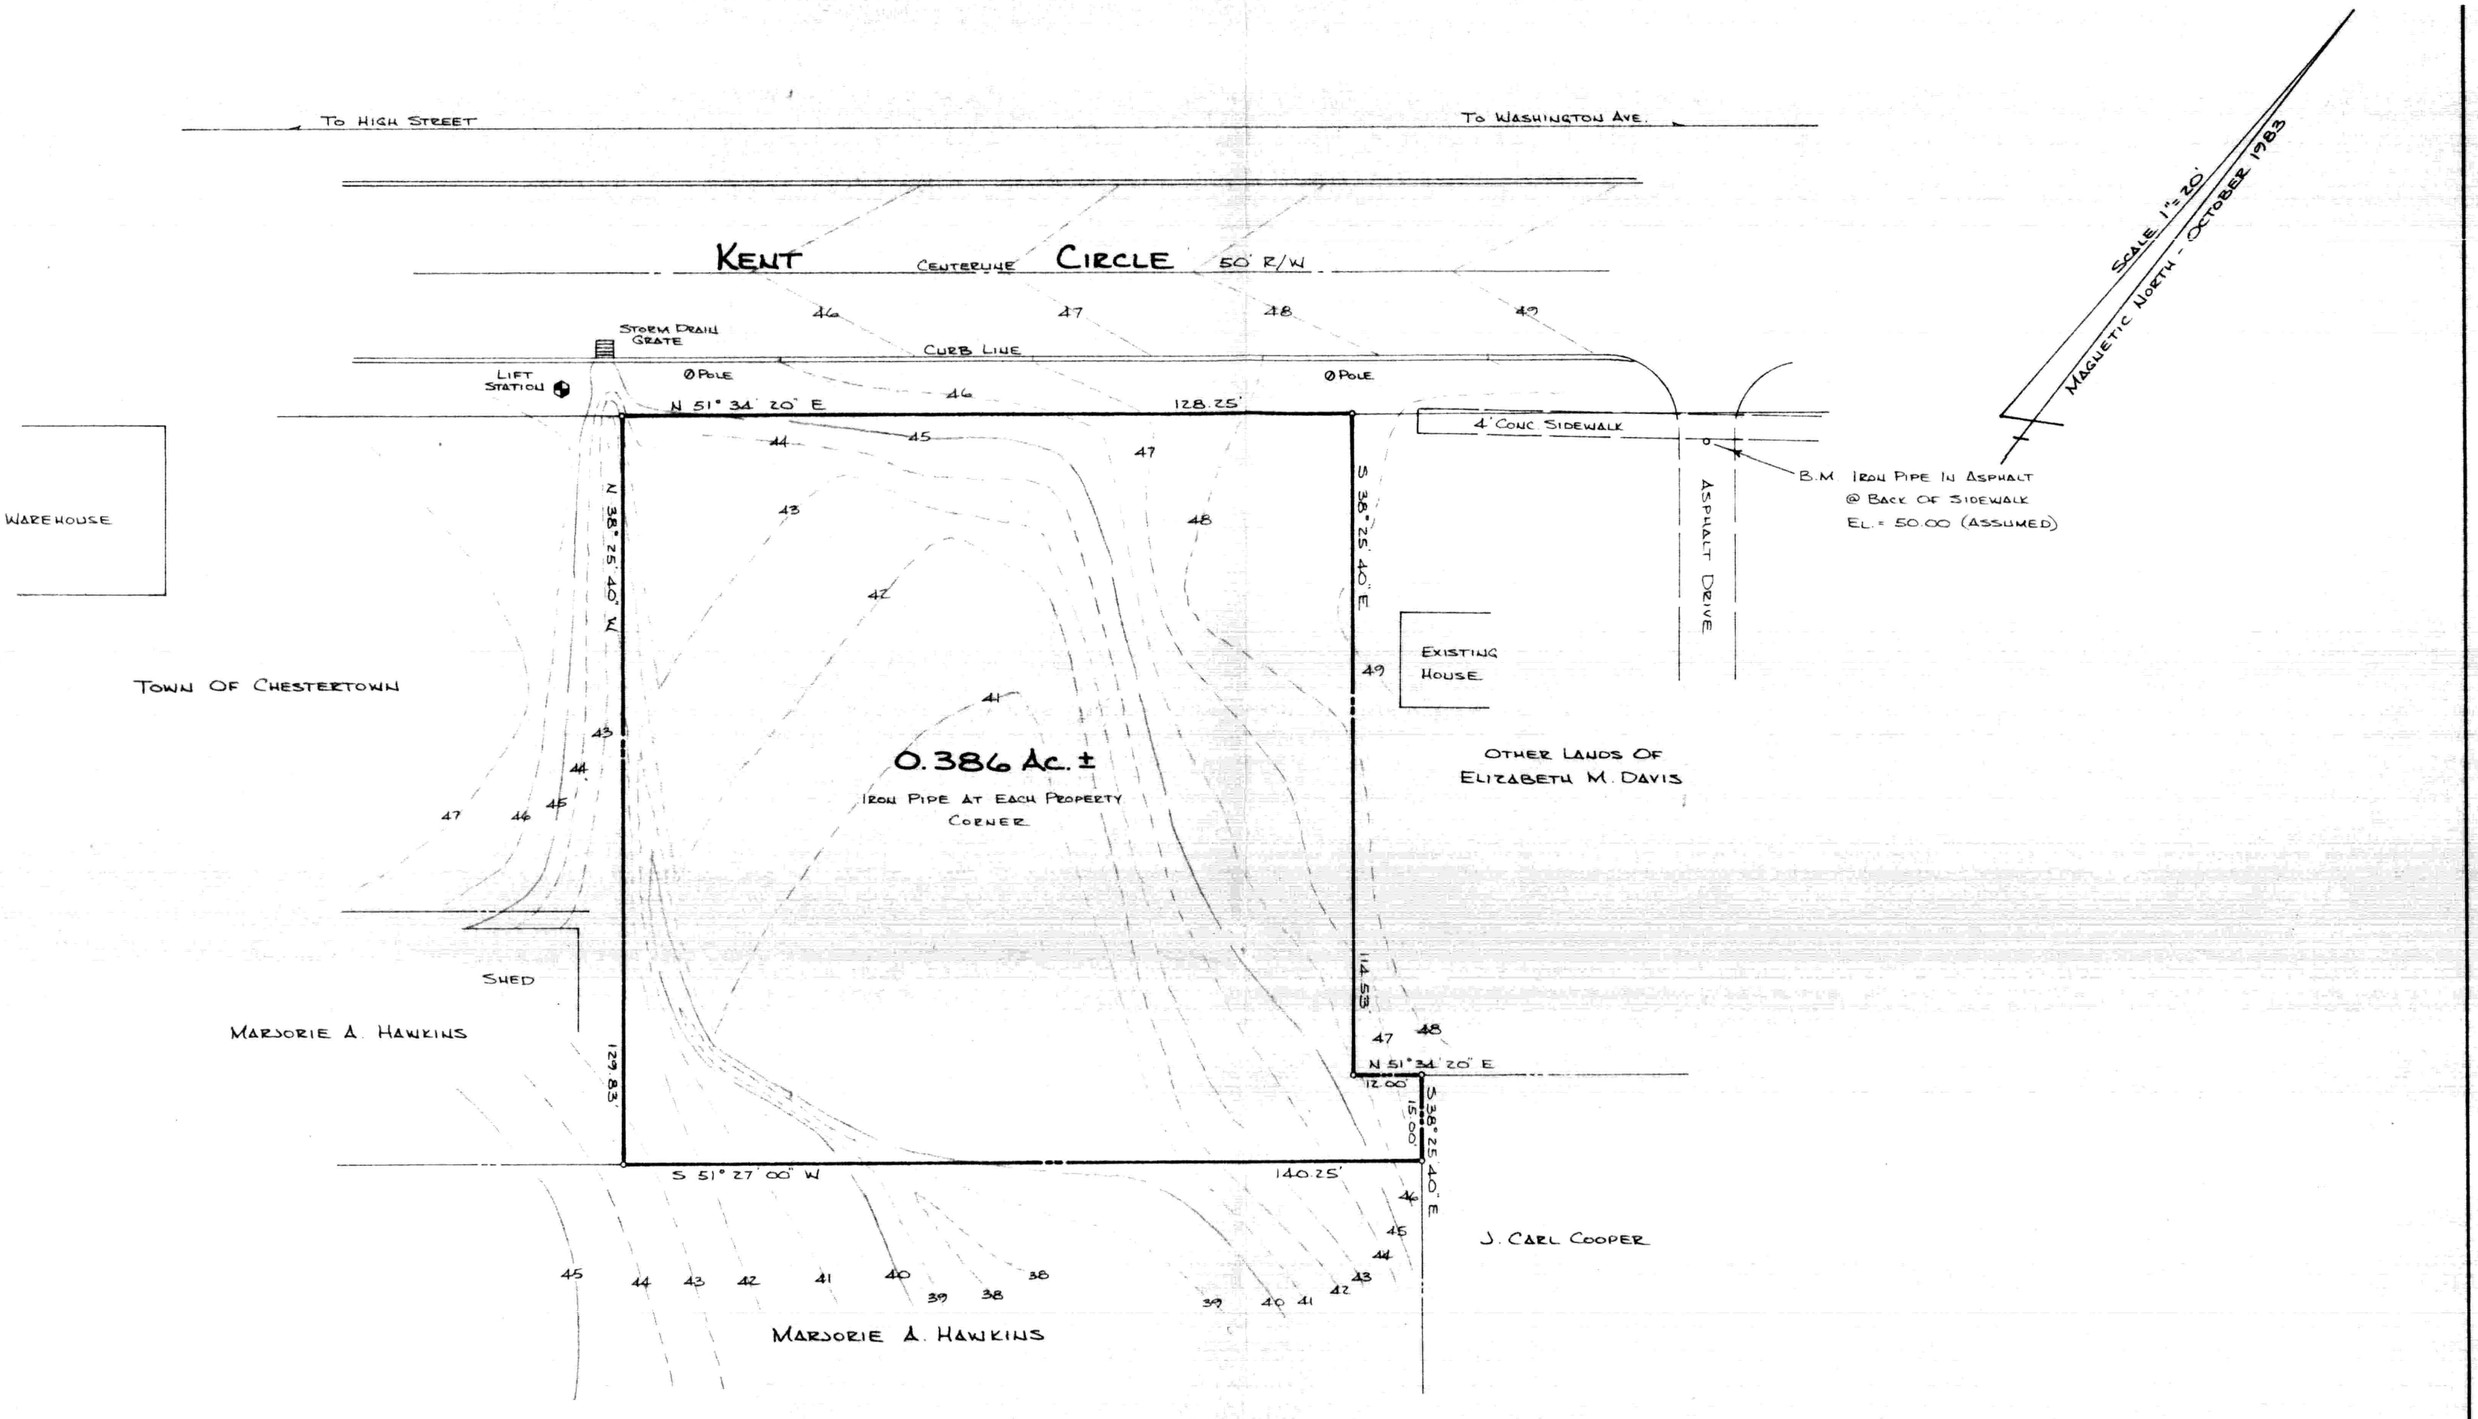

Topographical Survey Of Part Of The

Elizabeth M. Davis Lands

4th District, Town Of Chestertown,

Kent County, Maryland

Oct. 1983 Scale 1" = 20'

16,811.46 sqft.

Ronald K. Schrader
Registered Surveyor, Chestertown, Md.

No. 153