SC 5593-4-815

MAP 38

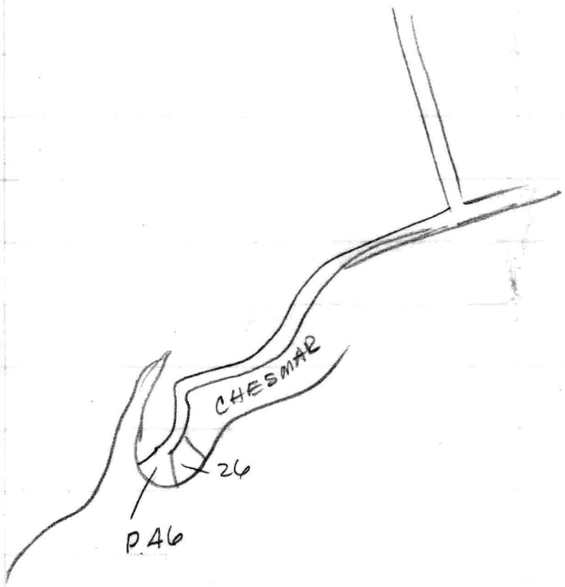

46 - Frances W. Schaubev 64/703

Schauber 64/703 M°C 1975

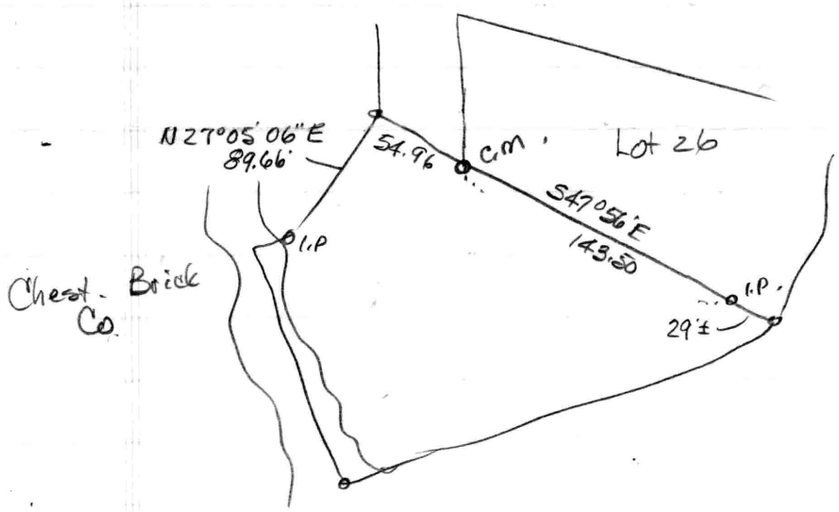

WHG 39/634A - Plat 2, Chesmar - Metcalfe 1954

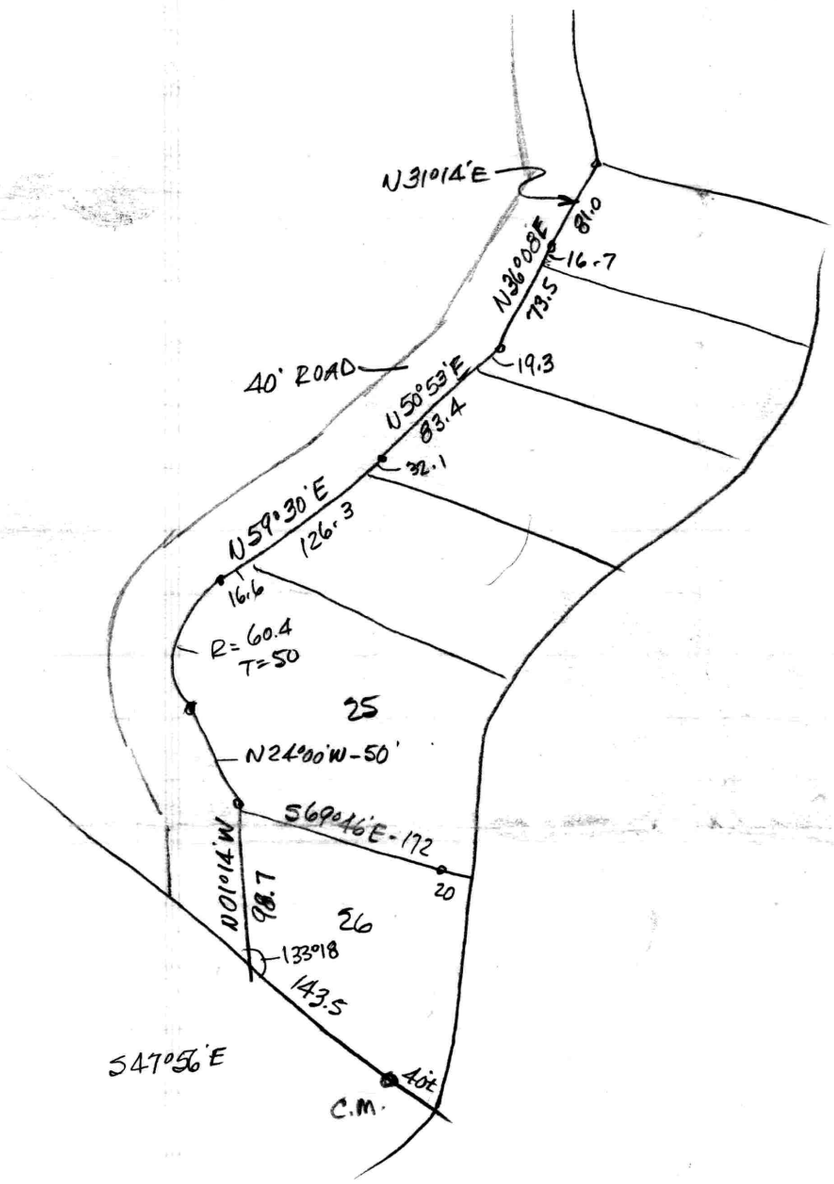

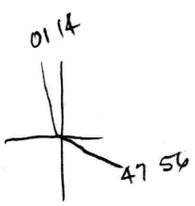

181 14
180 74
47 56
133 18

FIRM Map 240045 0135B - all of lot in Zone AG (El. 7)

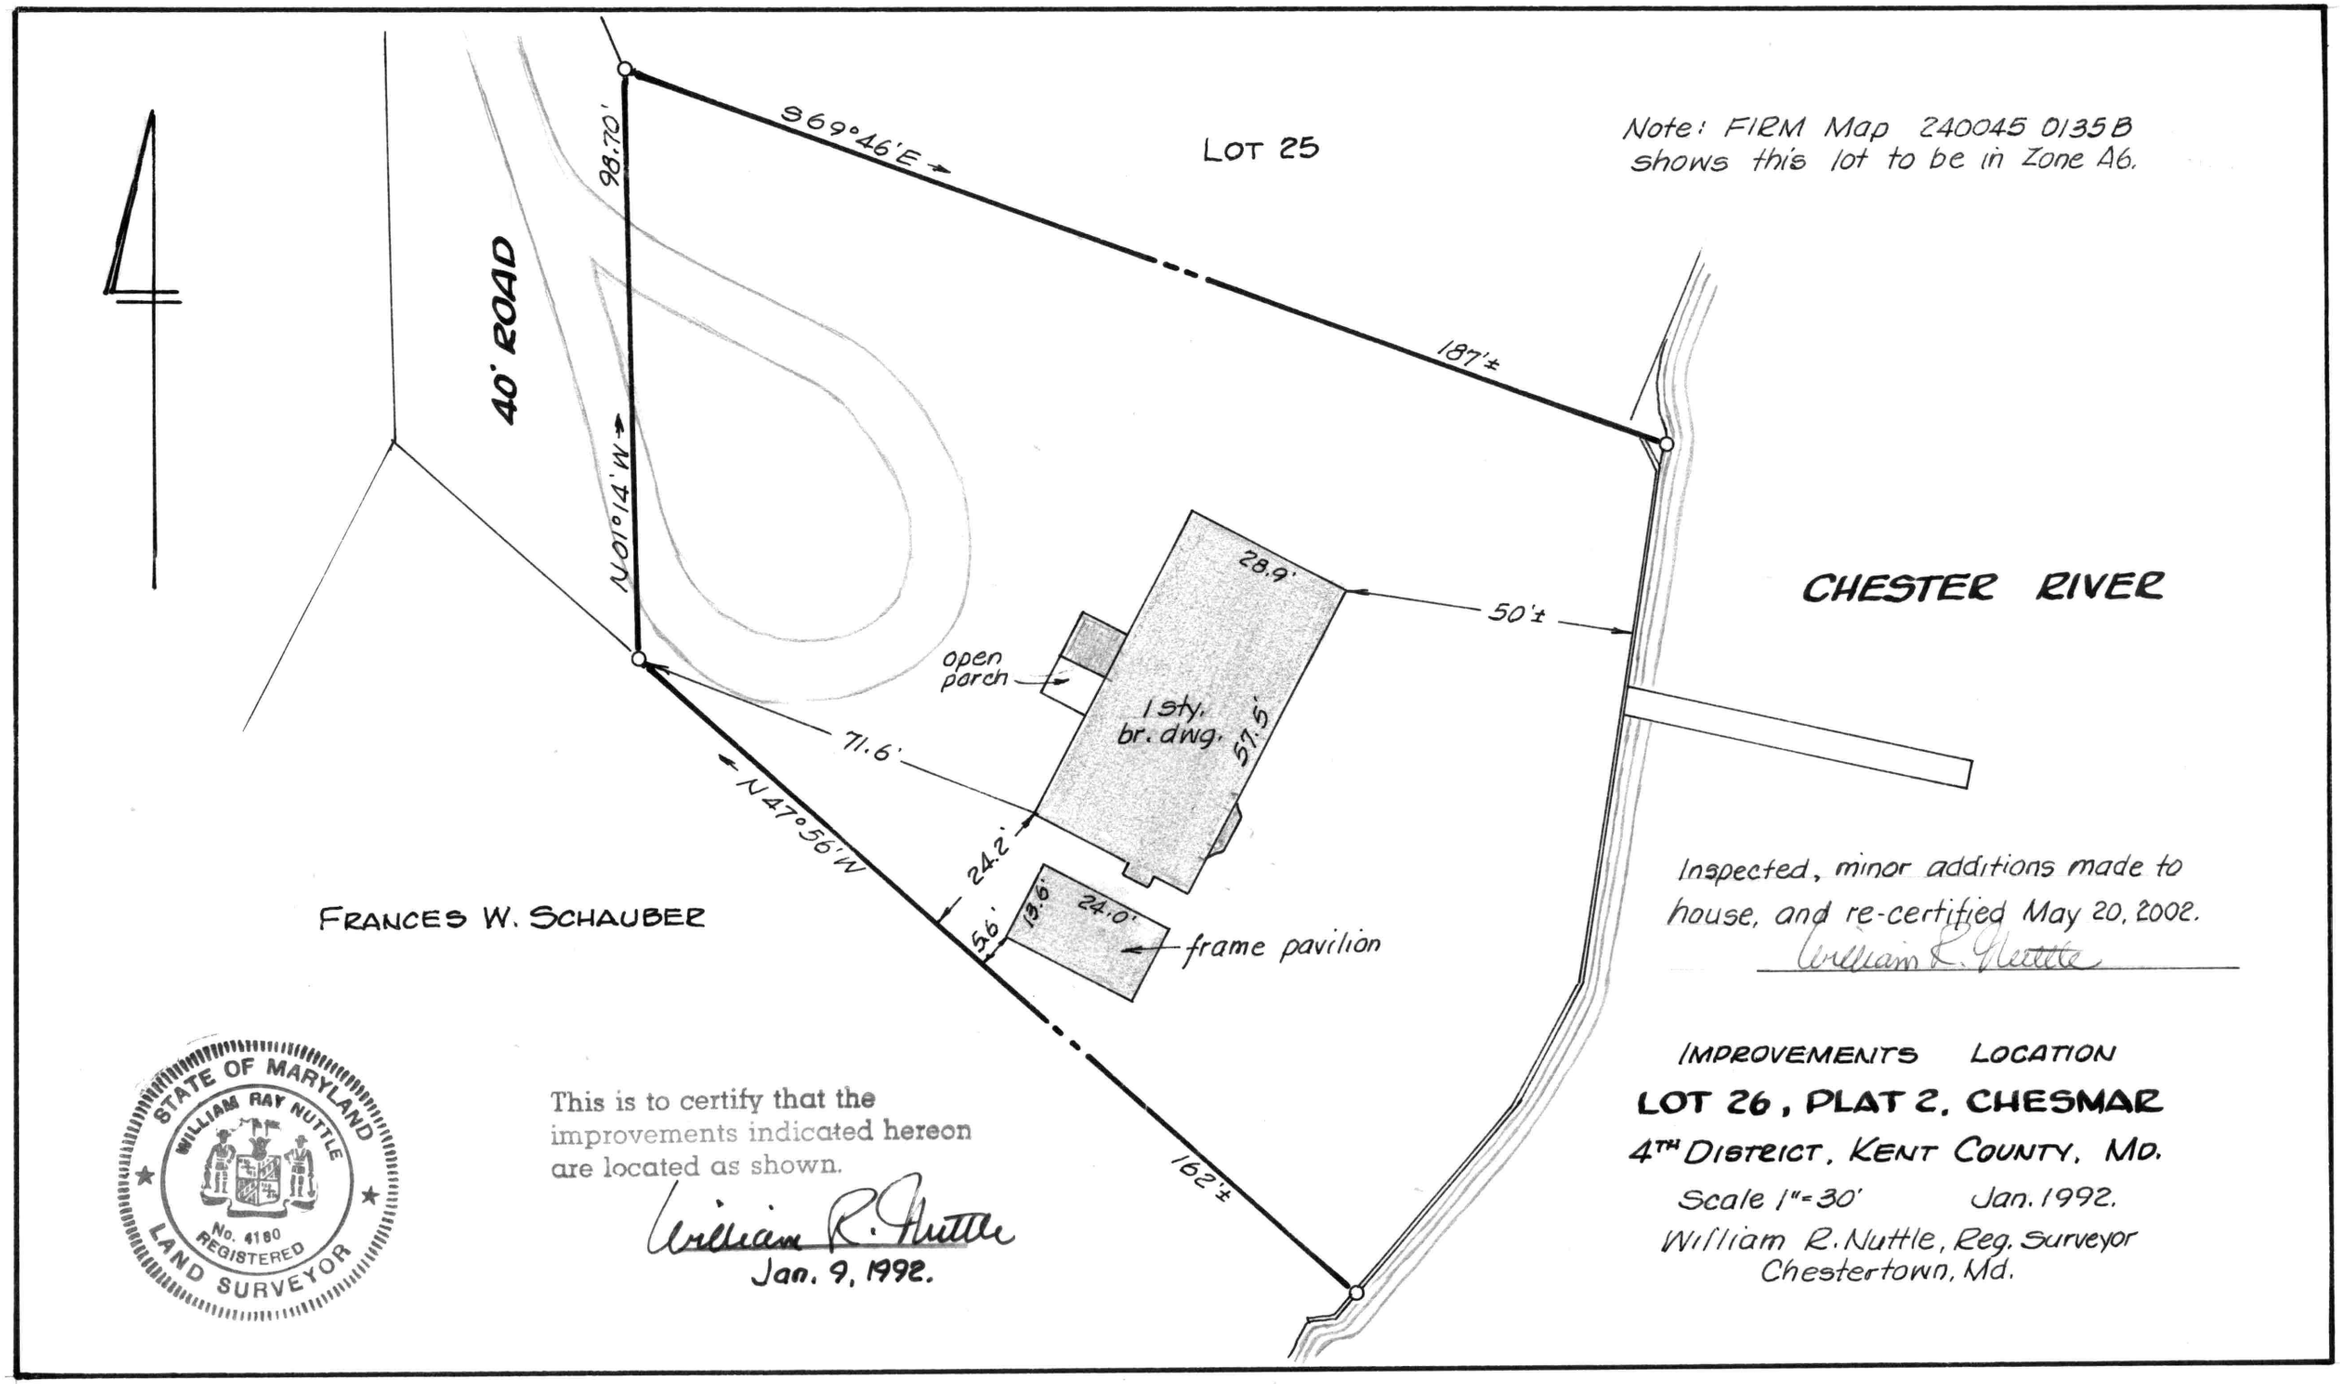

Note: FIRM Map 240045 0135 B shows this lot to be in Zone A6.

Inspected, minor additions made to house, and re-certified May 20, 2002.
William R. Nuttle

This is to certify that the improvements indicated hereon are located as shown.
William R. Nuttle
Jan. 9, 1992.

IMPROVEMENTS LOCATION
LOT 26, PLAT 2, CHESMAR
4TH DISTRICT, KENT COUNTY, MD.
Scale 1"=30' Jan. 1992.
William R. Nuttle, Reg. Surveyor
Chestertown, Md.