MSA SC 5553-4-93

This is to certify that the improvements indicated hereon are located as shown.

MAP 24

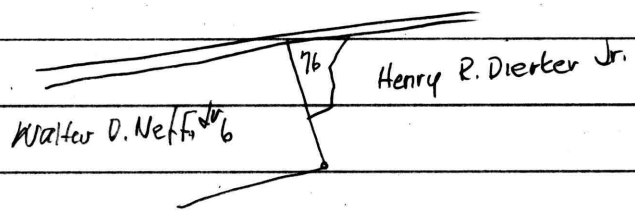

199 / 261 to Brian C. Butler & Kristine E. Burton

240045 - 0110 B - Zone C

Dierker, Henry M 25 P14 ?
" P20 ✓
24 P2 ✓
" 76
" 7
25 3 ✓

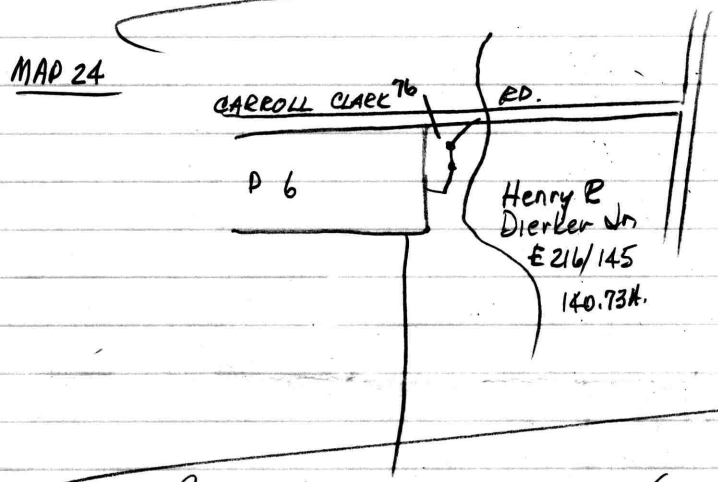

6 - Walter D. Neff, Jr. E 120/198
76 - Henry R. Dierker E 6/119

Begin pt. on S side road (33' wide) 16.50 from pt in ℄ rd.
S87°22'E 2110.0 to ℄ Mullington-Massey Rd.
W/f ℄ rd (?) S87°22'E 267.85
W/f river line S46°40'W - 186.40
S09°33'W - 127.55 to maple tree
S13°45'W - 157.20
N70°43'W - 75.80 to pt. on Churray farm.
W/s N0°15'W - 394.00 to begin
1.270 Ac.

0.33
0.19
} E.C.

Note - FIRM Map 240045-0110B shows this lot in Zone C.

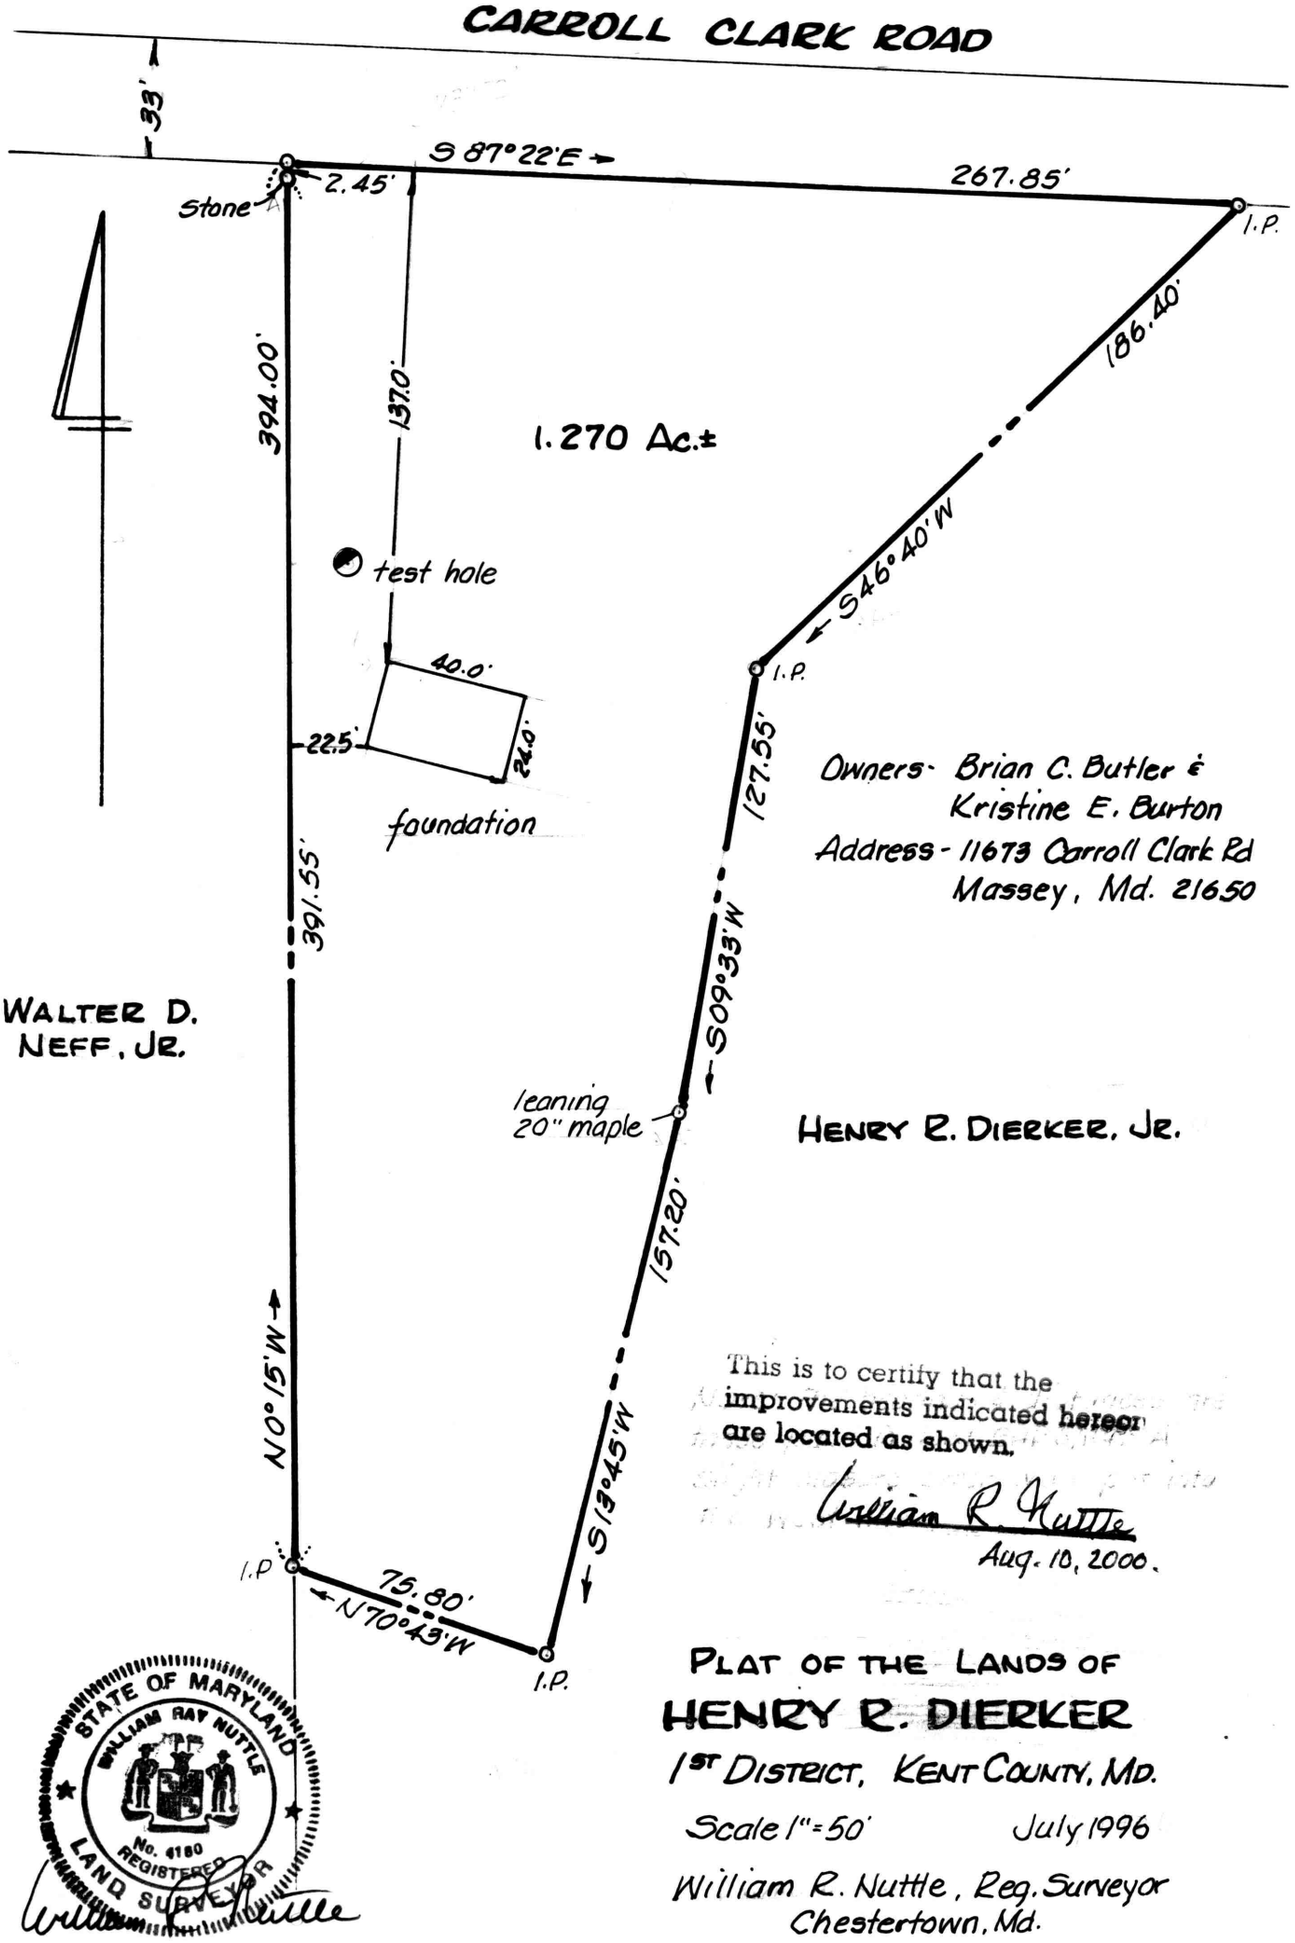

This is to certify that the improvements indicated hereon are located as shown.

William R. Nuttle
Aug. 10, 2000.

STATE OF MARYLAND
WILLIAM RAY NUTTLE
No. 4180
REGISTERED
LAND SURVEYOR

PLAT OF THE LANDS OF
HENRY R. DIERKER
1ST DISTRICT, KENT COUNTY, MD.

Scale 1"=50' July 1996

William R. Nuttle, Reg. Surveyor
Chestertown, Md.

I.P. = iron pipe