SC5593-4-954

MAP 51

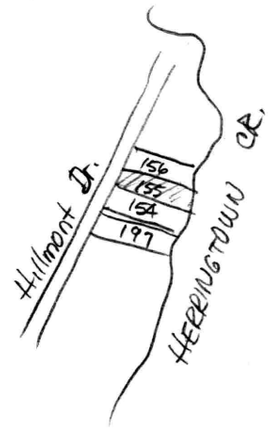

339
7.9
26.1

154- James A. Derry WHG 31/40
155 Patricia Geisler. (WHG 42/149)
156 Stella M. Siko 223/291
197 Anthony T. Amen 26/725

Geisler - WHG 42/149

Begin C.M. on SE line of 25' way N45°00'E - 175' from C.M. marking NW cor. 50' lot conveyed to Julia Forest
w/ 25' way N45°E - 100.00 to C.M.
S 58°17'E - 208.30± to Herringtown Cr.
w/s SW to 50' lot of James Derry
w/s N58°17'W - 231.20 ± to begin.
Metcalfe - Jan 1954

Derry WHG 31/40

Begin C.M. on SE line of Hillmont Rd (25')
N 45°E - 125 from C.M. at NW cor. Kuchner
w/ div. line S 58°17'E - 220.7± to creek
w/s NE - 65'±
N58°17'W - 231.20± to C.M. rd.
w/s S45° W - 50 to begin
Note: Metcalfe plat shows C.M. on line 211.2 from corner on Geisler line

Siko - 223/291

Begin C.M. on SE line of 25' rd.
of E line way N45°00'E. 50.00 to I.P.
of new line S58°17'E. 169.70 to I.P.
" 15'± to creek
W/s S dir. 50'± to Hyatt
W/s N58°17'W. 208.3± to begin

Note: FIRM Map 240045 0225B
shows this lot to be in Zone A6

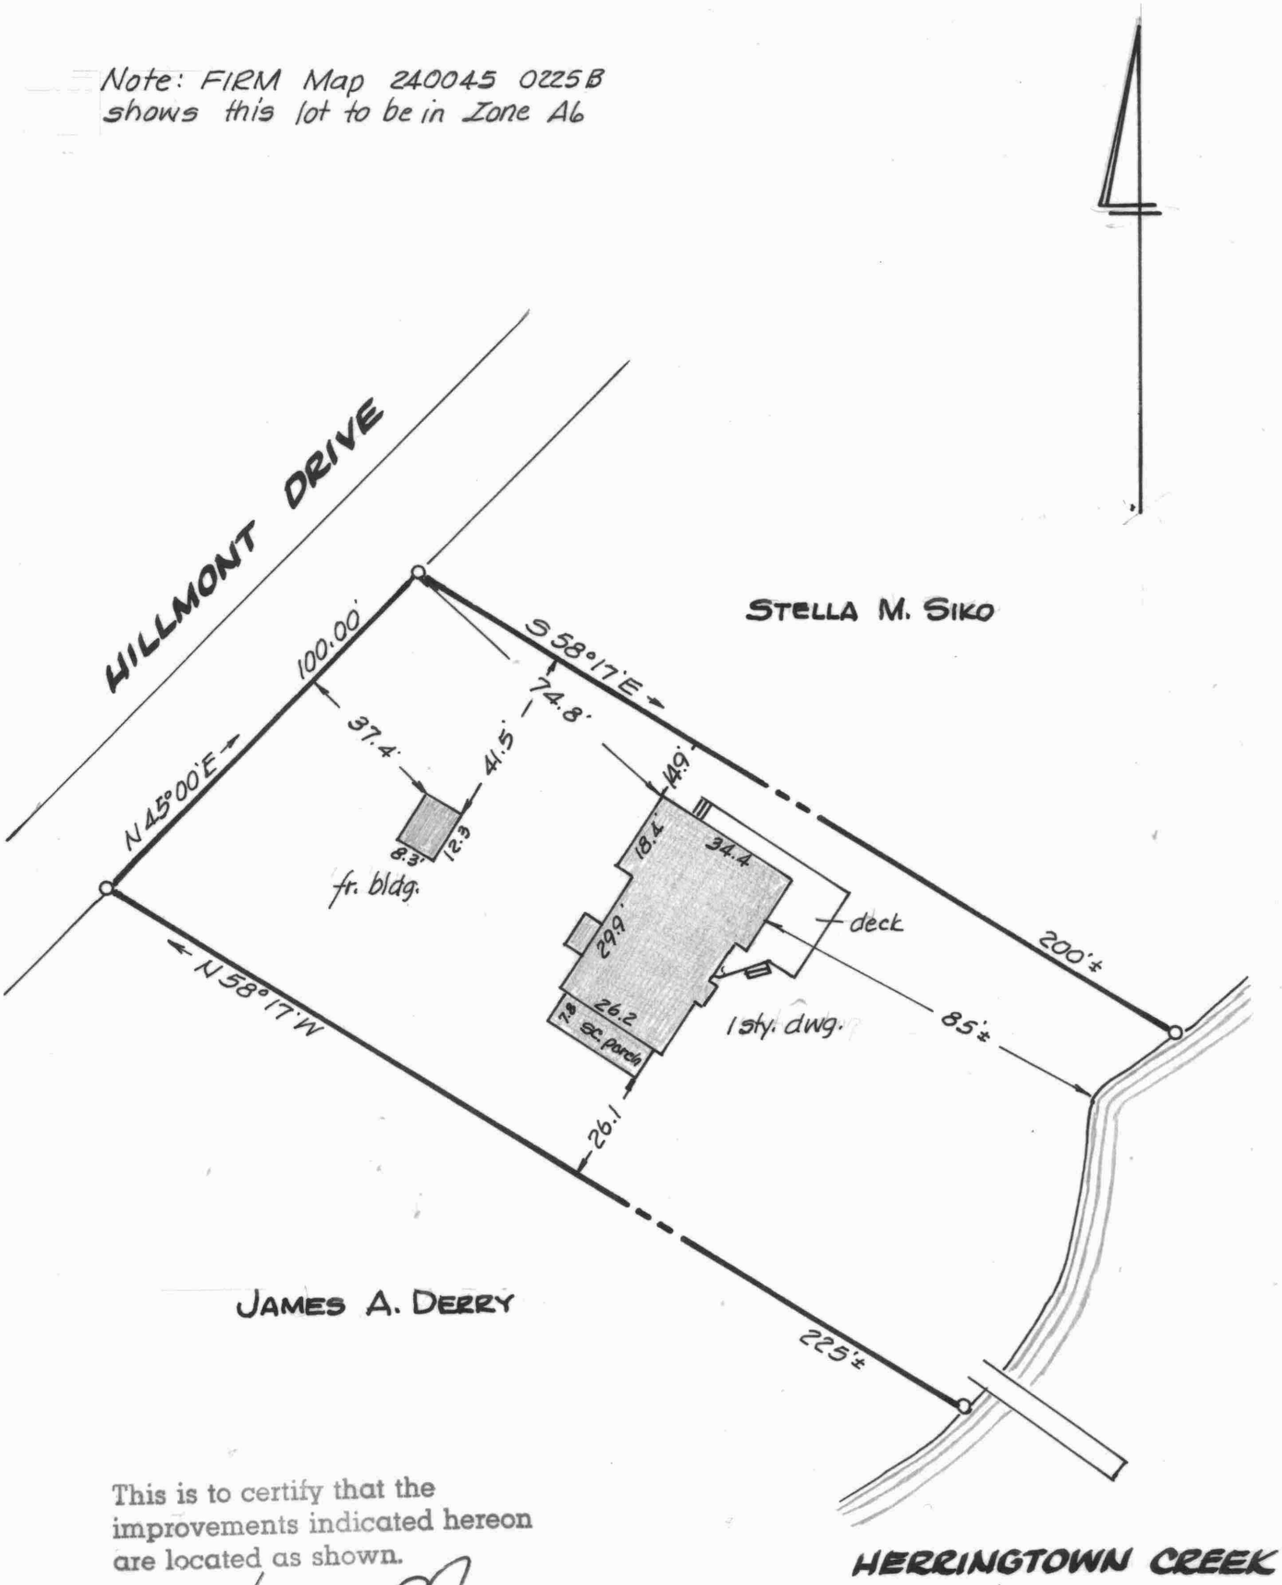

This is to certify that the improvements indicated hereon are located as shown.

William R. Nuttle
Sept. 20, 1991

Address: RD 1, Box 70A
Rock Hall, Md. 21661

STATE OF MARYLAND
WILLIAM RAY NUTTLE
No. 4180
REGISTERED
LAND SURVEYOR

IMPROVEMENTS LOCATION

PATRICIA GEISLER LANDS

5TH DISTRICT, KENT COUNTY, MD.

Scale 1"=40' Sept. 1991.

William R. Nuttle, Reg. Surveyor
Chestertown, Md.