SC5593-4-959

Andrew M. & Kathryn M. Whelan EHP256/162

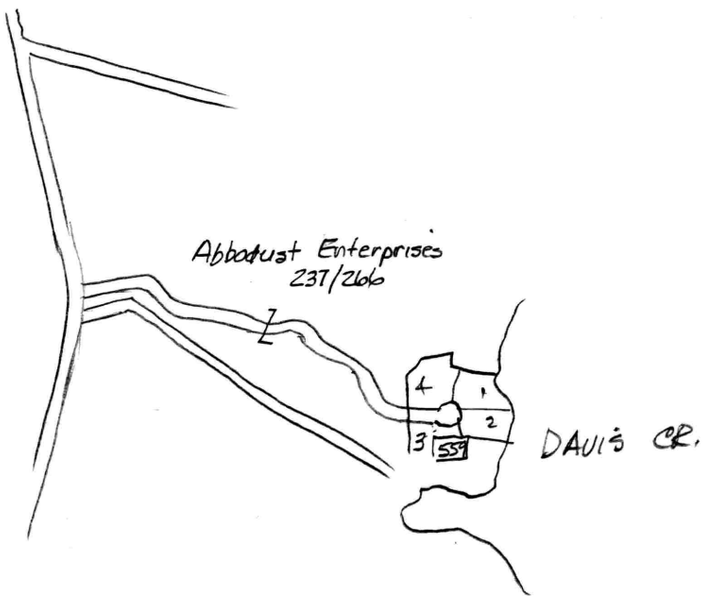

Whelan- Lot 1, Plat Book EHP 2/144
Emmett Abbott Subdiv.

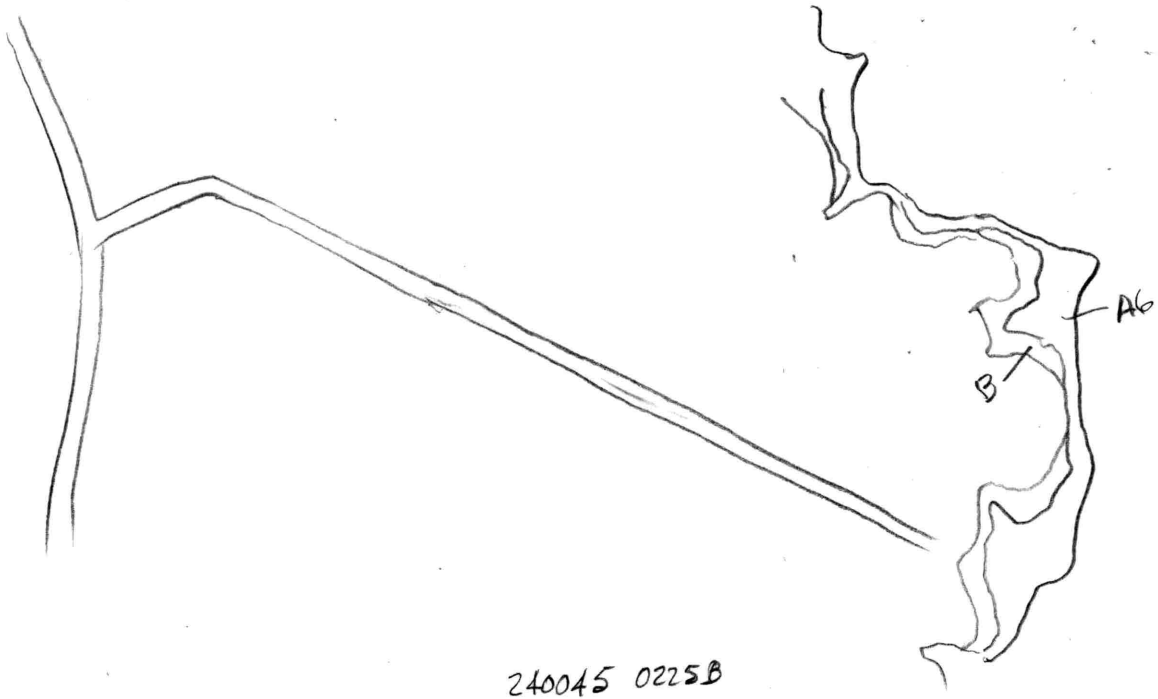

240045 0225B

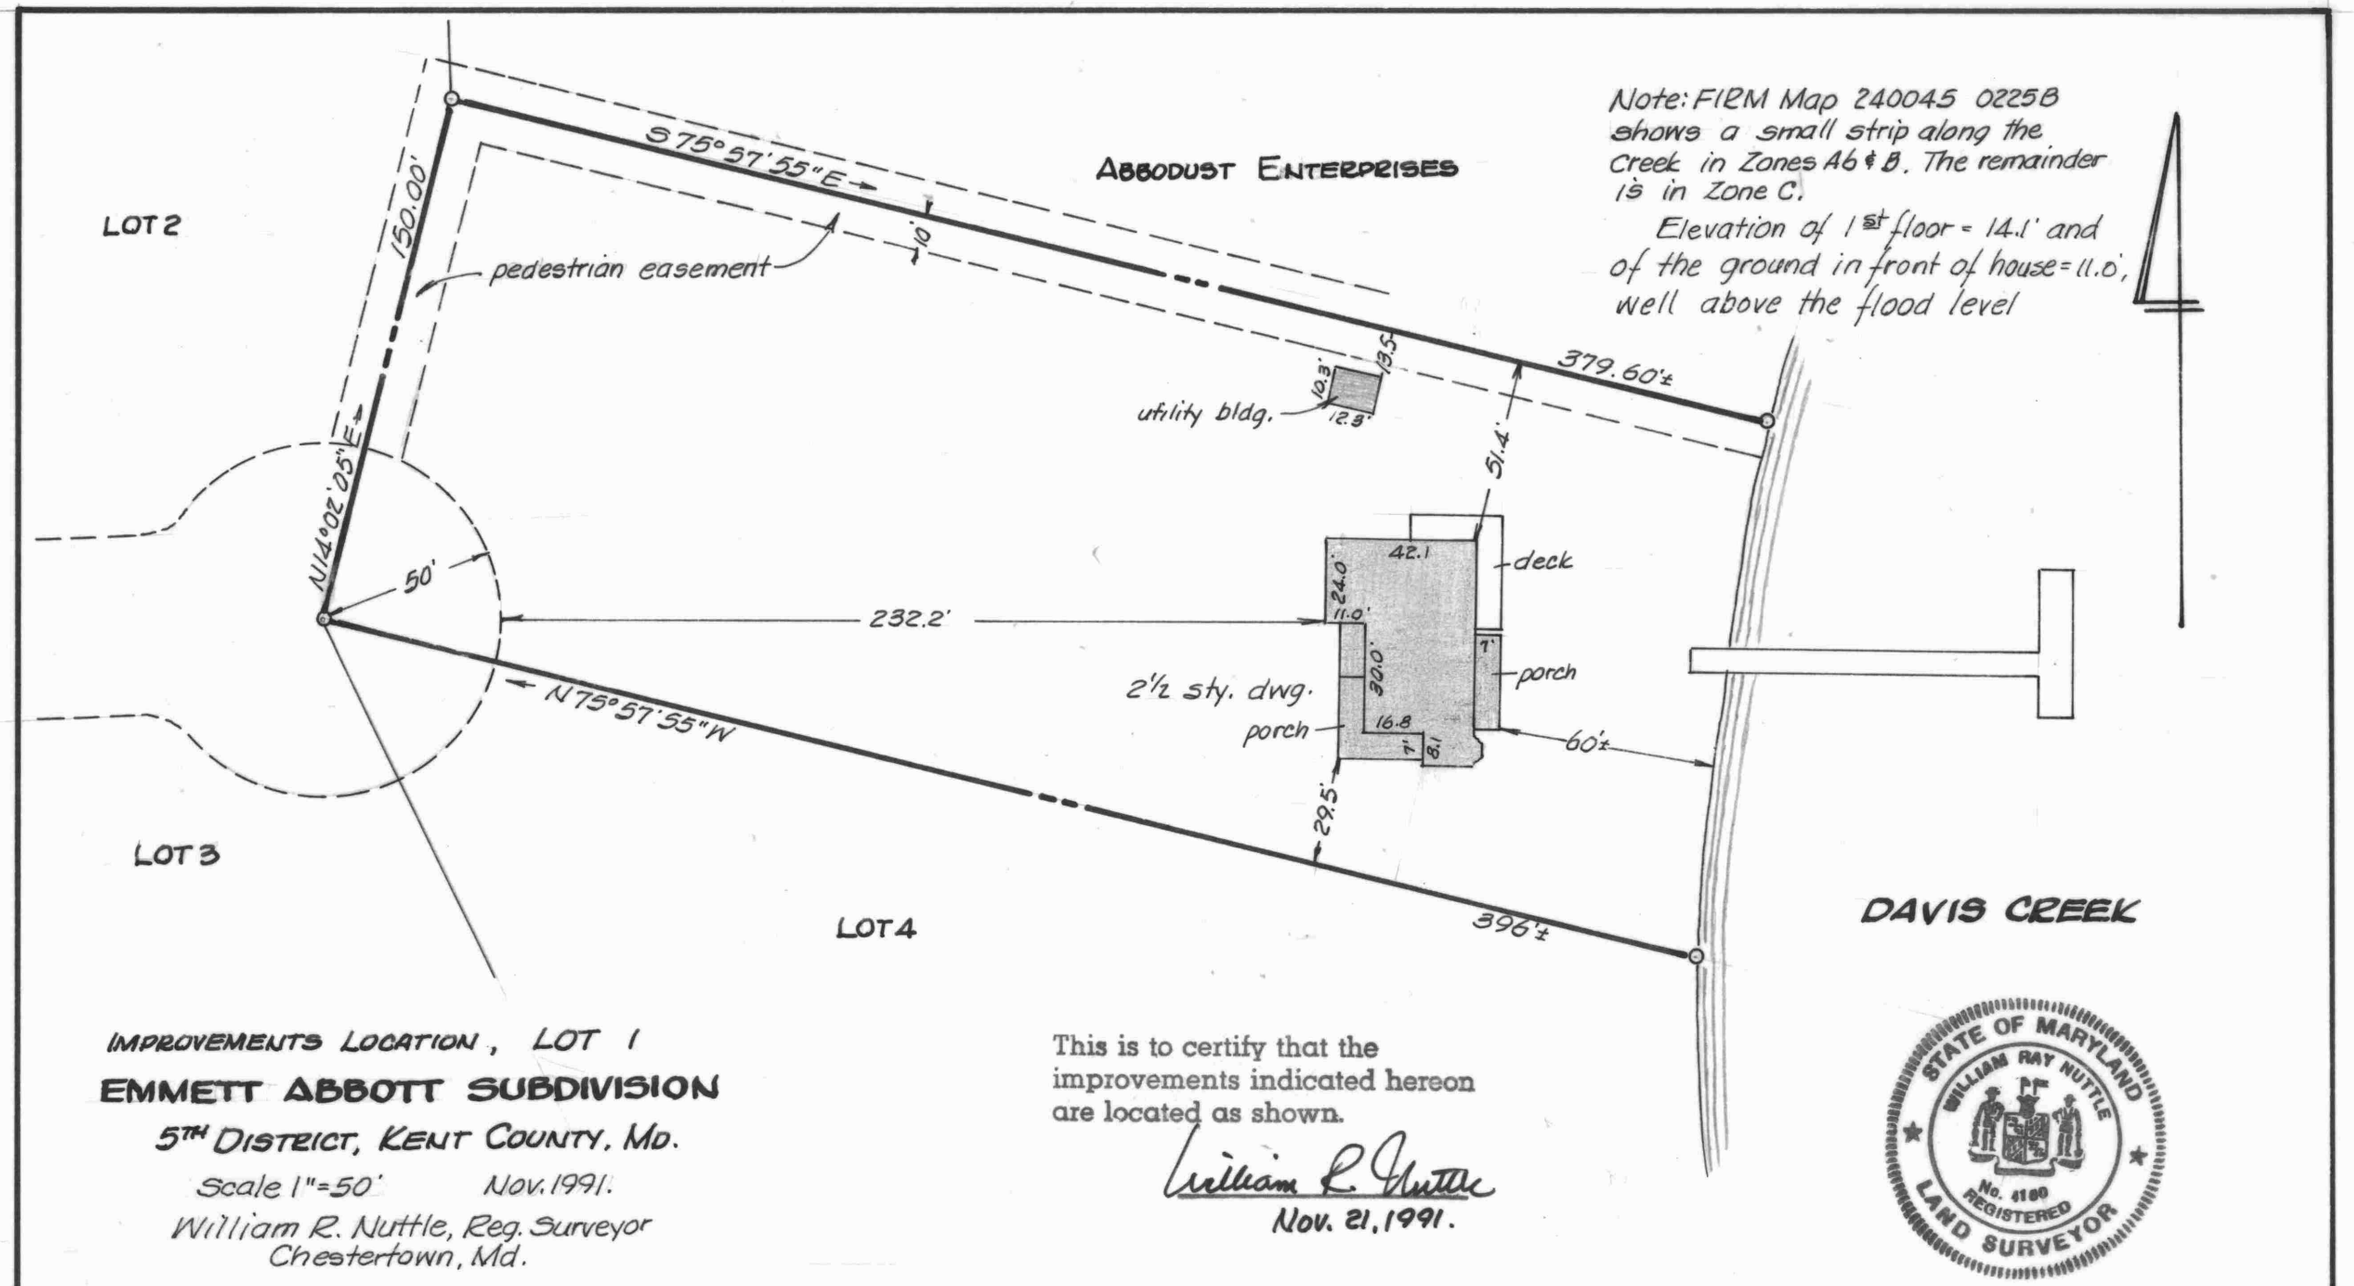

IMPROVEMENTS LOCATION, LOT 1

EMMETT ABBOTT SUBDIVISION

5TH DISTRICT, KENT COUNTY, MD.

Scale 1"=50' Nov. 1991.

William R. Nuttle, Reg. Surveyor
Chestertown, Md.

for Andrew & Kathryn Whelan

This is to certify that the improvements indicated hereon are located as shown.

William R. Nuttle

Nov. 21, 1991.

STATE OF MARYLAND
WILLIAM RAY NUTTLE
No. 4180
REGISTERED
LAND SURVEYOR

NO.	BEARING	DISTANCE		NO.	BEARING	DISTANCE
1	N 69 10 6 E	329.25	*	28	N 68 12 0 W	20.41
* 2	S 84 56 47 E	138.79		29	S 87 42 19 W	160.24
* 3	S 59 3 40 E	281.90	*	30	N 51 35 14 W	174.98
* 4	S 86 51 37 E	91.68		31	N 10 52 47 W	61.65
5	N 65 20 26 E	74.20	*	32	N 34 53 47 W	70.99
* 6	N 80 18 29 E	90.20	*	33	N 58 54 47 W	182.04
7	S 84 43 29 E	229.52	*	34	N 46 24 39 W	88.93
* 8	S 80 22 2 E	53.65		35	N 33 54 31 W	67.85
9	S 76 0 35 E	119.59	*	36	N 41 30 46 W	52.86
* 10	N 89 26 58 E	113.28		37	N 43 40 31 W	186.30
11	N 74 54 30 E	40.54	*	38	S 41 37 12 E	135.41
* 12	N 78 25 11 E	102.88		39	N 39 45 6 W	180.14
13	N 81 55 53 E	109.28	*	40	N 66 5 45 W	58.35
* 14	S 66 5 45 E	111.31		41	S 81 55 53 W	109.28
15	S 34 7 23 E	45.01	*	42	S 78 25 11 W	96.75
* 16	S 41 37 12 E	122.36		43	S 74 54 30 W	40.54
17	S 49 7 1 E	51.21	*	44	S 89 26 58 W	138.39
* 18	S 41 30 46 E	66.09		45	N 76 0 35 W	119.59
19	S 33 54 31 E	67.85	*	46	N 80 22 2 W	46.06
* 20	S 46 24 39 E	67.28		47	N 84 43 29 W	229.52
21	S 58 54 47 E	182.04	*	48	S 80 18 29 W	64.37
* 22	S 34 53 47 E	111.69		49	S 65 20 26 W	74.20
23	S 10 52 47 E	61.65	*	50	N 86 51 37 W	138.32
* 24	S 51 35 14 E	109.69		51	N 59 3 40 W	281.90
25	N 87 42 19 E	160.24	*	52	N 84 56 47 W	95.13
* 26	N 63 36 37 E	20.41		53	S 69 10 6 W	337.27
* 27	S 2 17 41 E	66.68	*	54	N 11 43 12 W	50.64

* DENOTES CHORD OF AN ARC

50' RIGHT-OF-WAY

LINE 4

EXISTING GRAVEL ROAD

50' WIDE RIGHT-OF-WAY

OTHER LANDS OF EMMETT ABBOTT
EHP 120/220

THE REMAINING AREA IN THIS PARCEL (5.55.77 ± ACRES ACCORDING TO THE TAX ASSESSMENT RECORDS.

OTHER LANDS OF EMMETT ABBOTT
EHP 120/220

VICINITY MAP
1" = 1 MILE

SITE

DENOTES CONCRETE MONUMENT FOUND

DENOTES PERCOLATION TEST SITE

NOTE: LOTS 2 & 3 WILL NOT HAVE ACCESS TO THE PRIVATE 40 WIDE R/W LEADING TO THE McCANDLESS AND BATTEY LANDS

N 87°42'19" E 225.00

IRON ROD SET

10' ped. access

BLDG RESTR LINE

4
1.398 ± AC

N14°02'05"E 150

10' PEDESTRIAN ACCESS TO DAVIS CREEK

PEDESTRIAN ACCESS TO DAVIS CREEK

10' WIDE

S 75°57'55" E 354.60

St. 4

1
1.30 ± AC

S 87°42'19" W 216.14

BLDG. RESTR LINE

S 75°57'55" E 319.56

BLDG RESTR LINE

2
1.42 ± AC

3
3.393 ± AC

N 66°19'38" W 212.03

40' PRIVATE RIGHT-OF-WAY

N 60°55'45" W 328.31'

WILLIAM BATTEY LANDS
EHP 23/359

ANDREW McCANDLESS LANDS
EHP 137/140

40 R/W

CREEK

DAVIS

APPROVED BY:

9/10/85 — E. J. Gulbrandsen
DATE — KENT COUNTY DIRECTOR OF PLANNING

1-9-85 — H. G. Martin M.D.
DATE — KENT COUNTY HEALTH OFFICER

PINEY NECK ROAD

EXISTING GRAVEL ROAD

50' WIDE PRIVATE RIGHT-OF-WAY

NOTE: PRIVATE ROADS ARE NOT THE RESPONSIBILITY OF KENT COUNTY

McCRONE

McCrone Inc.

ENGINEERS ■ PLANNERS ■ SURVEYORS

ANNAPOLIS, MARYLAND

CENTREVILLE - CHESTERTOWN - DENTON - EASTON - ELKTON - LEONARDTOWN - PRINCE FREDERICK

2/4/85
DATE

SCALE 1" = 100'
DRAWN BY
CHECKED BY
APPROVED
DATE 7-3-85
JOB NO 207.06.07
FOLDER REF 10351
REVISION
DATE

SUBDIVISION OF THE LANDS OF

EMMETT ABBOTT

5TH DISTRICT, KENT COUNTY, MARYLAND

SHEET NO.

FILE NO.

FORM 6154

Filed January 8, 1986 in Plat Book EHP # 3 folio 144