SC5593-5-229

WILLIAM R. NUTTLE
REGISTERED SURVEYOR
P.O. BOX 371
CHESTERTOWN, MARYLAND 21620
TELEPHONE 410-778-3490

August 31, 1999.

Sandy:

Enclosed are topo plats of St. Lukes Church up-dated to show the new parish hall and cemetery lots. The lots are marked with 20 penny nails which should be replaced with suitable markers. I have also enclosed a sketch showing a possible layout of the "punch bowl". Give me a call if you need anything else.

Bill

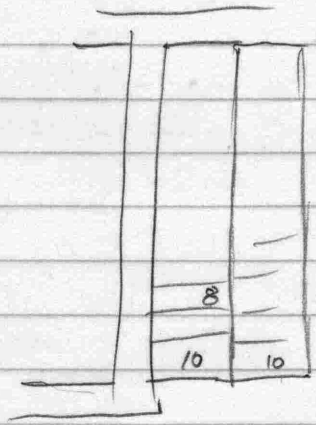

12
8
96

13 markers

Donna Ann Court

1 - Eric Johnson MWM 382/240

2. Mirza Baig

3 Roger B. Walls

4. Byron K. Kemp.

Plat MWM 16/67/B

The Village at Church Hill Crossing

47 03
45 37
92 40

37 44
54 55 09
92 39 09

54 55 09
45 37
09 18 09

58 50.00
57 84.07
65.93

37942 - 37943

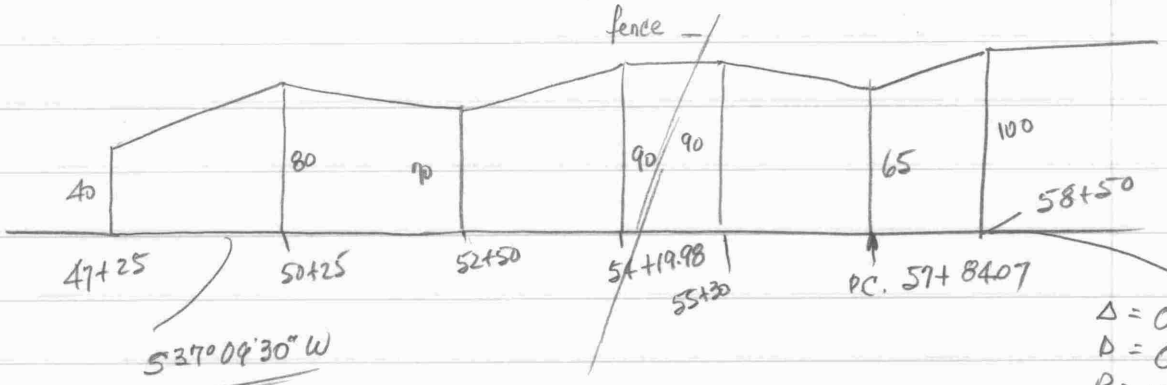

Δ = 03° 51' 30"
D = 0° 20' 00"
R = 17188.74

R = 17188.74
Lc = 65.93
Δ = 0°13'11"
C = 65.93

A-B ~~N 34° 35' 30" W - 65~~
B-C - S 55° 31' 05" W - 65.93
C-D S 34° 22' 19" E - 100 4933.64 4965.21
A-D S 27° 39' 58" W - 74.93

55 24 30
0 06 35
55 31 05

34 35 30
0 13 11
34 22 19

A-B N 40° 12' 40" W - 65
B-C S 49° 53' 55" W - 65.93
C-D S 39° 59' 30" E - 100 4930.56 4971.87
A-D S 22° 03' 09" W - 74.92

49 47 20
06 35
49 53 55

SRC 37942-3

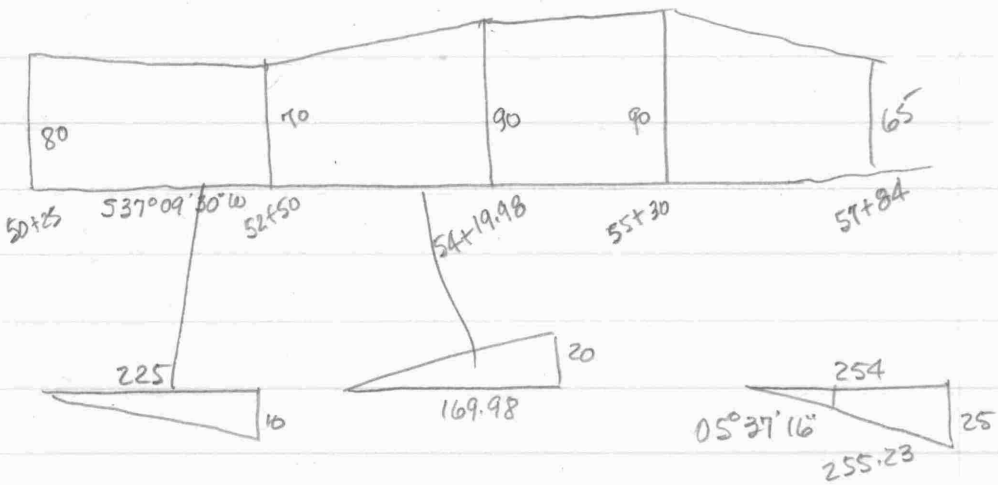

Shift Trend Setter CW 02°40'30" to St. Luke's traverse

02°40'30"

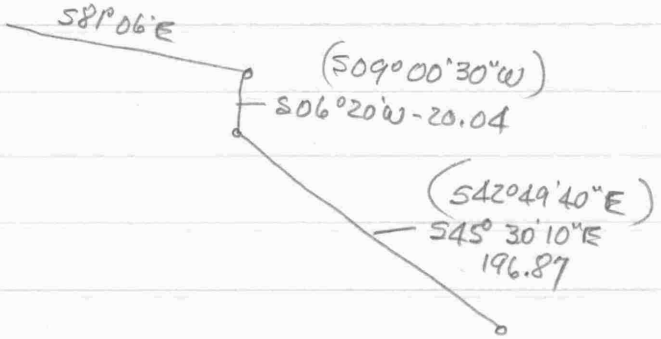

24

MAP 22

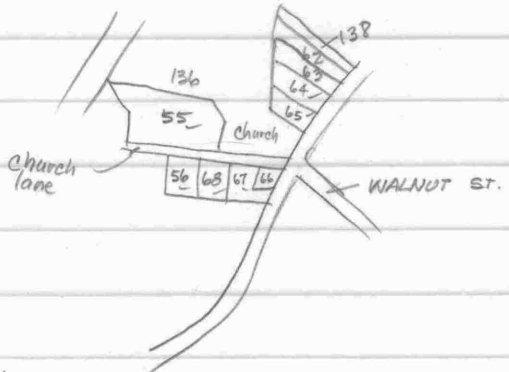

63 - Wm. H. Knotts MWM 149/367
62 Joan J. Heil CWC 50/317
138 - Dora B. Webb CWC 64/379

✓55 Wm. E. Tichnor CWC 85/131
✓56 Alton B. Coppage TSP 29/271
✓64 Vestry of St Lukes Parish MWM 147/184
✓65 " CWC 20/121
✓66 C & P Tel. NBW 1/247
✓67 Barrett Smith TSP 18/543
✓68 Helen J. Robinson ASG Jr. 15/267
136 Francis M. Hall TSP 9/50

Tichnor CWC 85/131

Begin C.M. along R/W for Church Lane and lands of Church Hill Lumber Co.

w/ C.H. Lumber S 0°40E - 47.95 to C.M. & Larrimore

Bartlett 1951 w/s S88°00'W - 337.03 to C.M. ⊕ 15' from ℄ mill stream

N 01°40'W - 91.2 to I.pin ⊕ 15' " " " "

N49°20'W - 126.0 to C.M. ⊕15' " " " " and St. Lukes

PLOTTED 1"=100 w/s S86°00'E - 390.5 to C.M., a corner for 5' strip to be included in Church Lane

a/s S25°40'W (E?) - 92.7 to C.M.

East 5.00 to begin

1.054 acres.

Also R/W's over 5' strip (reserved by Brown) and 14' strip from front of garage belonging to Jaquetts to Church Lane and 4' strip in front of Jaquetts residence

Description furnished – June 9, 1730

S 31°W - 18 297

N 59°W - 18

N 31°E - 18

S 59°E - 18 to begin

Lease from St. Lukes to Academy of Church Hill Aug 1818

Begin stone at NE cor. of lands attached to St Lukes Parish

S 03°E - 4p 11 links 73.26

S 87°W - 9 148.5

N 03°W - 4p 11 links

N 87°E - 9 to begin

C & P Tel NBW 1/247

Begin at pt on N side of end of alley and outside of pavement on NW side Main St.

w/s N53°30'E - 53.5, said pt. being 80' SW from inter NW side Main and SW side Church Ave.

w/ new line N63°30'W - 83.3 and Robinson

w/s S12°55'W 70 to post on N side of alley

w/s S81°30'E - 52.5 to begin

Smith TSP 18/543

Begin stone at inter Main St. & Church Lane

w/ Church Lane 116'6"

S dir. 111' to Erskine

w/s E dir. 56 to Main

w/s N dir. 110 to begin

S & E C & P lot

Robinson ASG 15/267

Begin NE cor. at stone on S side of Church Lane

w/ New line S05½°W - 108 to Larrimore

missing line? →

w/s and Brown N06°E - 106 to stone @ Church Lane

w/s S85½°E - 90 to begin

9,630 sq. ft.

107
90
9630

PLOTTED
1" = 100

Hall TSP 9/50 - very general descrip.

Coppage TSP 27/271

Begin NE cor. at stone on S side Church Lane & N end of established division line

w/s and other lands of Susie Thompson S05½°W - 108 to Lawrence

PLOTTED 1"=100

w/s N83¼°W - 90 to stone

w/s & Brown N06°E - 106 to stone & Church Lane

w/s S85½°E - 90 to begin

St. Luke's Parish MWM 147/184

Begin NW line of Main St. (48.6' wide) and SW line of old public rd. which is N line of St. Lukes

Metcalfe 1952

w/s N51°23'W 190.10 to C.M. set in other Lands of St. Lukes

said C.M. is South 20' from NE cor. church

PLOTTED 1"=100

w/church South 89.10 to C.M. & Walls (now St. Lukes)

w/s S52°02'E - 138.50 to Main St. (C.M. 9.60 from end)

w/s N35°37'E - 68.20 to begin

St. Lukes CWC 20/121

Begin inter ℄'s rds

w/ McWhorter N48°15'W - 115'6" to grantee

PLOTTED 1"=100

N01°E - 76'6" to Coahran

S47°45'E - 160'6" to ℄ rd.

w/s S40°15'W 61'9" to begin

138.50
9.60
90
128

Knotts MWM 149/367

Lot adjacent to alley 50±X213'±

Hill CWC 50/317

Begin I.P at back of curb on west side of rd at NE cor. Sterling

w/ Sterling N45°23'W - 212.15 to I.P. & Nail

w/s N 44°40'E - 27.0 to I.P.

---

w/rd. S40°48'W - 23.93 to begin

45 23
40 48
86 11

44 40
40 48
95 28
179

42 12 40
44 04
86 26 40

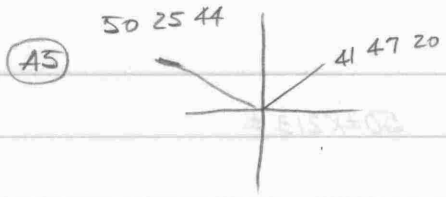

A5-A4-X4

R92°13' - 2.12

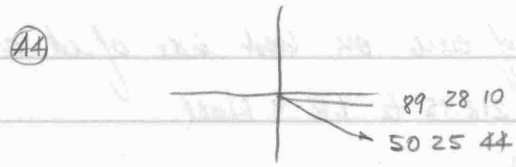

A4-A5-X3

L39°02'26" - 29.17

MWM 204/399 - Schrader plat 1983

Hall to Barclay H. Bloomgarden Jr.

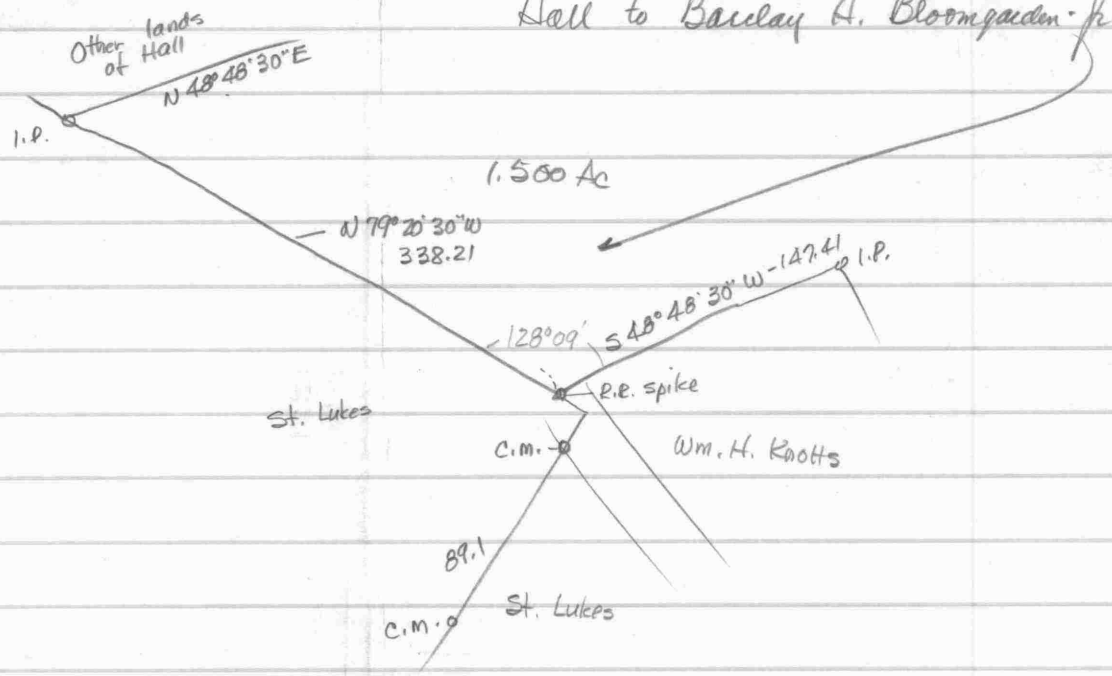

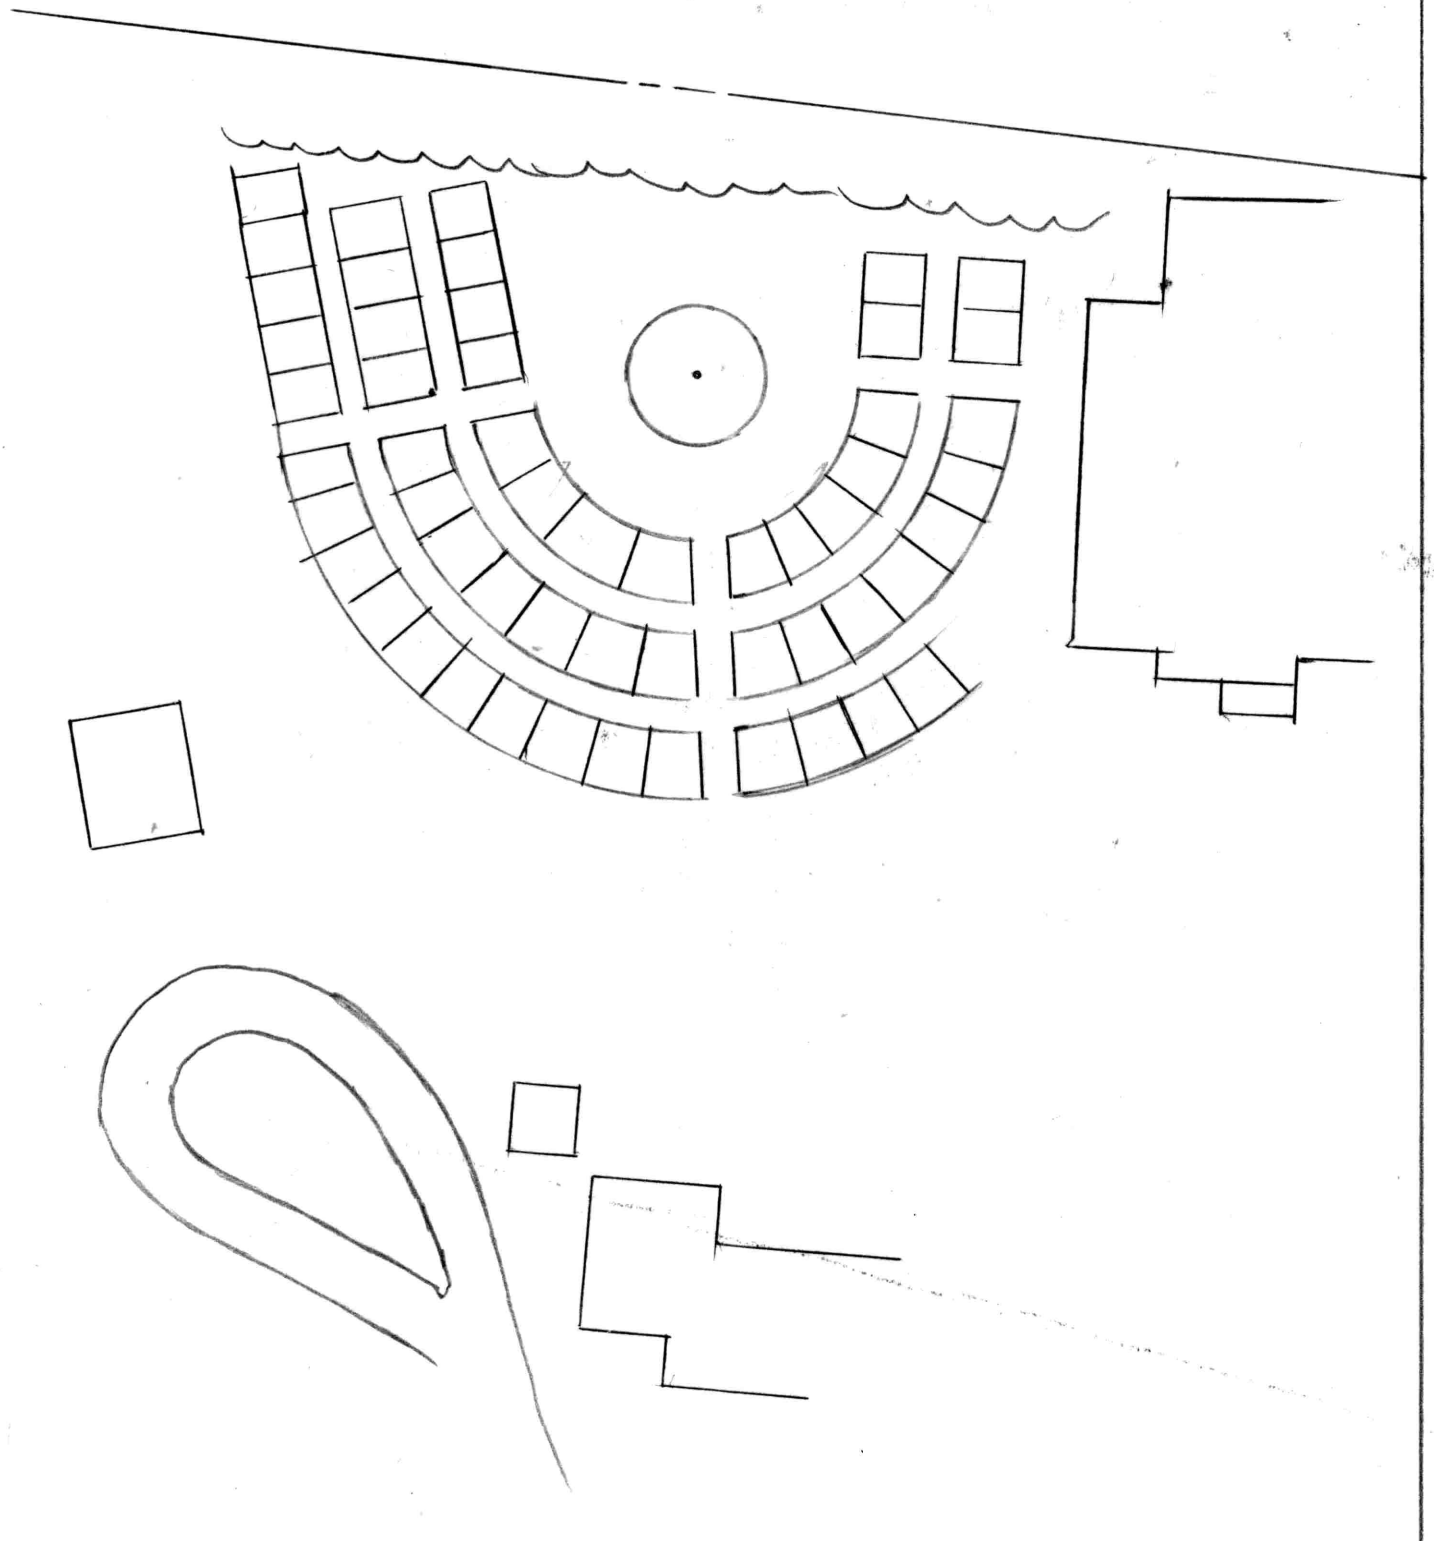

Scale 1" = 30'

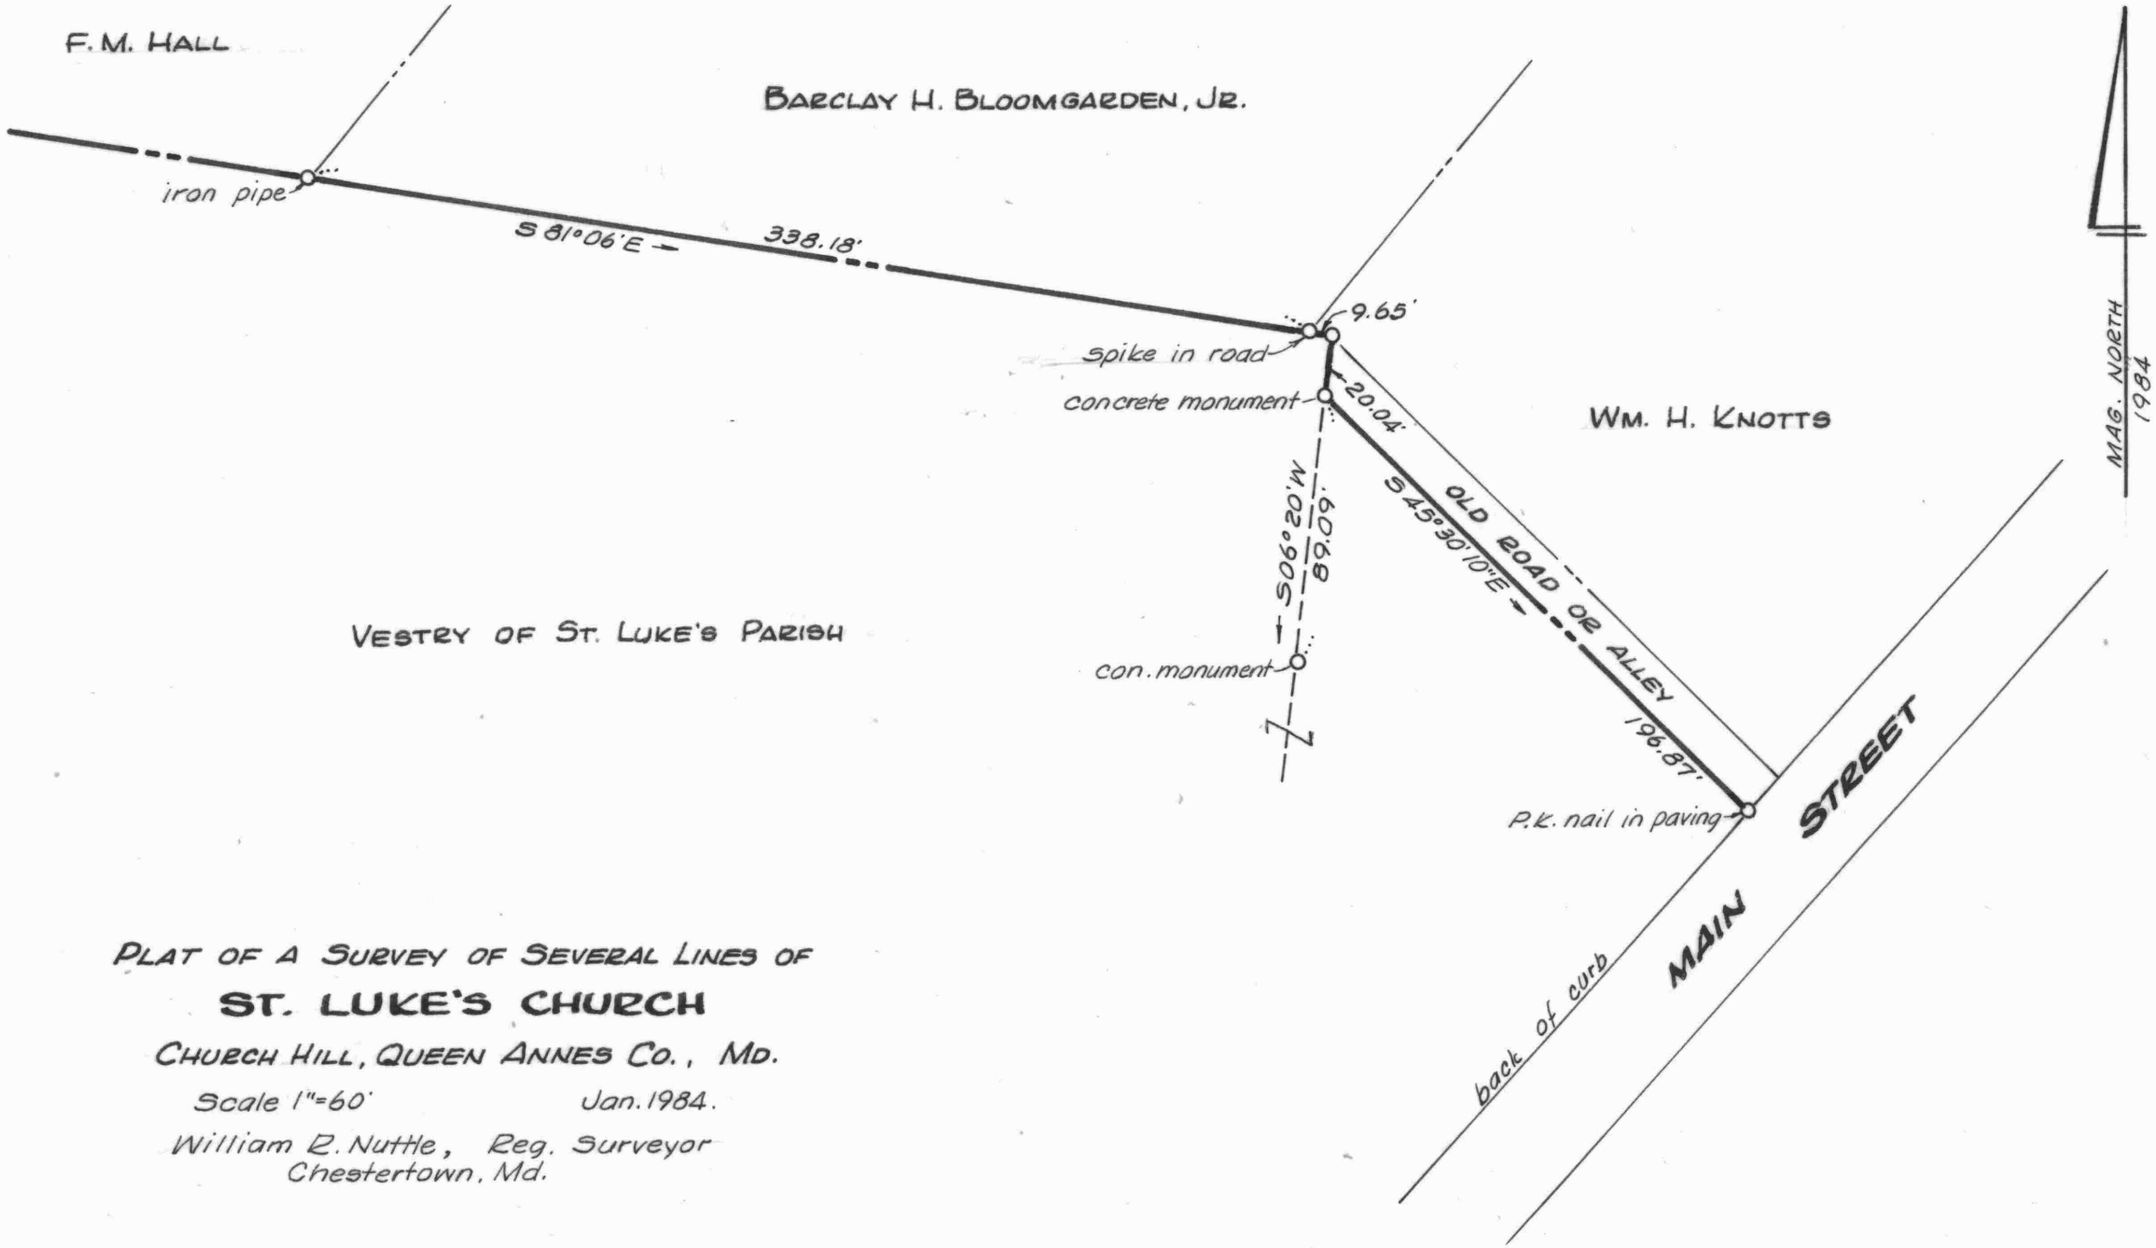

PLAT OF A SURVEY OF SEVERAL LINES OF

ST. LUKE'S CHURCH

CHURCH HILL, QUEEN ANNES CO., MD.

Scale 1"=60' Jan. 1984.

William R. Nuttle, Reg. Surveyor
Chestertown, Md.

15" tree
24" locust
10" cedar
12" walnut
24" willow oak
15" tree
24" walnut
15" maple
12" tree
walnut
12" dbl tree
36" maple
36" willow oak
15" spruce
16" spruce
STERLING LANE
CHURCH LANE
MAIN STREET

PARTIAL SURVEY
ST. LUKE'S CHURCH
Scale 1" = 30'

MD. RTE. 213

LOT 24 - THE VILLAGE AT CHURCH HILL CROSSING

PARCEL 2, TREND SETTER HOUSING CORP.

houses

18" locusts

clump of 8 aspens 18-24"

12" aspens

97

24" walnut

State Highway Administration easement area

top of steep bank

96

48" sycamore

GARAGE

10" spruce

30" locust

6" spruce

24" locust

97

98

99

6" pine

36" maple

36" maple

RECTORY

15" spruce

16" spruce

4" pine

boxwood

CHURCH

boxwoods

graves

36" maple

6" maple

24" cedar

maple

graves

concrete walk

CHURCH LANE

Bench Mark - Top step of church
Assumed elevation - 100

WALL

15" tree

24" locust

PARISH HOUSE

24" walnut

99

GRAVEYARD

graves

24" walnut

24" locust

concrete walk

10' 10'

36" willow oak

12" walnut

10" cedar

STERLING LANE

15" linden

15" maple

12" linden

12" dbl. linden

house

98

97

96

95

4" oak

boxwoods

12" spruce

brick walk

concrete walk

boxwoods

12" dogwood

18" cedar

18" spruce

MAIN STREET

WM. E. TICHNOR

TOPOGRAPHICAL SURVEY

ST. LUKE'S CHURCH

CHURCH HILL, QUEEN ANNES CO., MD.

Scale 1" = 30'

May 1995, Additions Aug. 1999.

William R. Nuttle, Reg. Surveyor
Chestertown, Md.

STATE OF MARYLAND
WILLIAM RAY NUTTLE
No. 6130
REGISTERED
LAND SURVEYOR

William R. Nuttle

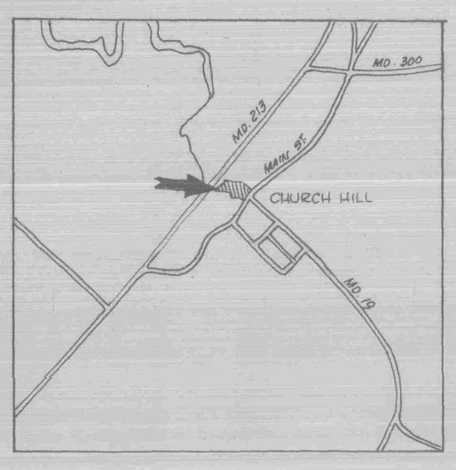

NO.	BEARING	DIST.
1	S 41°47'00"W	166.42'
2	N 74°45'40"W	77.99'
3	N 83°27'40"W	206.02'
4	N 18°49'20"W	68.07'
5	N 79°09'20"W	384.43
6	N 19°22'40"E	18.38'
7	N 52°44'00"E	253.62'
8	S 81°06'40"E	101.65'
9	S 80°48'50"E	190.43
10	S 85°12'40"E	63.68'
11	S 78°38'30"E	84.34
12	S 81°06'00"E	9.65'
13	S 06°20'00"W	20.04'
14	S 45°30'10"E	197.02'

MD. RTE. 213

centerline

LOT 24, THE VILLAGE AT CHURCH HILL CROSSING

TREND SETTER HOUSING CORP.

PARCEL 2

PARCEL 1

face of a wall

I.P.

PARISH HOUSE

Spike

I.P.

EASEMENT

C.M.

STERLING LANE

S.H.A. EASEMENT

GARAGE

3.525 ACRES±

381.41'

C.M.

23.02'

RECTORY

CHURCH

WILLIAM E. TICHNOR

back of the curb

MAIN STREET

edge of the walk

CHURCH LANE

PLAT OF A SURVEY OF

ST. LUKE'S CHURCH

CHURCH HILL, QUEEN ANNES CO., MD.

Scale 1"=50' May 1995.

William R. Nuttle, Reg. Surveyor
Chestertown, Md.

STATE OF MARYLAND
WILLIAM RAY NUTTLE
No. 6150
REGISTERED
LAND SURVEYOR

William R. Nuttle

I.R. = iron pipe
C.M. = concrete monument

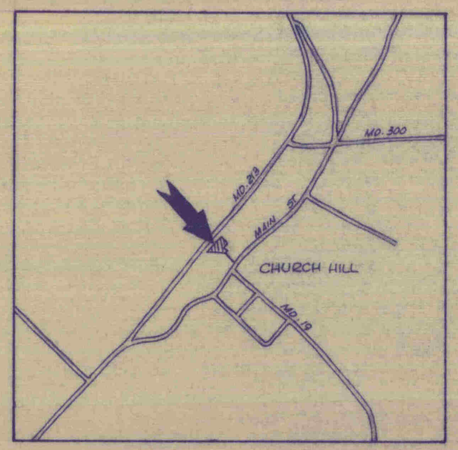

MIRZA S. BAIG

MIRZA S. BAIG

PARCEL 1
0.503 Ac.±

PARCEL 2
0.781 Ac.±

WILMER R. McCLAIN

HENRY G. GRUBER

JOAN J. HILL

ST. LUKE'S PARISH

STERLING LANE

MAIN STREET

I.P. iron pipe

N 47°09' E — 244.41

N 80° 48' 30" W — 190.43

N 85°12'40" W — 63.68

N 78°38'30" W — 72.02

N 44°49'30" W — 162.35

S 45° 37' E — 343.94

99.53

162.25

S 47°09' W — 82.00

S 45° 37' E — 86.05

104.04

N 25°09'50" W — 34.09

N 44°23'30" E — 67.18

S 50°43'30" W — 11.04

N 78°38'30" W — 34.32

S 47°04'40" W — 63.41

51.81

S 47°04'40" W — 68.24

10' RIGHT-OF-WAY
0.017 Ac.±

pole

manhole

clean-out plug

North side of concrete block retaining wall *

71.51

Right-of-way over Gruber lands - 22 sq. ft.

S 73°38'30" E — 16.55

N 47°04'40" E — 5.81

S 44°04'20" E — 7.88

S 81°05'E — 9.82

N 43°30'10" W — 35.76

S 06°20' W — 20.04

Right-of-way over church lands 278 sq. ft.

concrete monument

* Note: The division line between this property and the church lands, as was established by Ronald Schrader's survey of 1983, passed diagonally across the retaining wall. This line has been changed to include all of the wall on church lands.

SURVEY AND DIVISION OF THE
TREND SETTER HOUSING CORP. LANDS

CHURCH HILL, QUEEN ANNES CO., MD.

Scale 1" = 30'

Nov. 1989.

Corners marked Mar. 1990

William R. Nuttle, Reg. Surveyor
Chestertown, Md.

STATE OF MARYLAND
WILLIAM RAY NUTTLE
No. 4180
REGISTERED
LAND SURVEYOR

William R. Nuttle

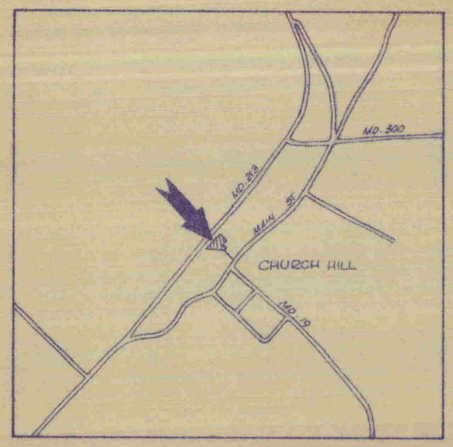

MIRZA S. BAIG

MIRZA S. BAIG

PARCEL 1
0.508 Ac.±

PARCEL 2
0.781 Ac.±

WILMA R. McCLARA

I.P.

N 47° 09' E — 244.41

N 80° 48' 30" W — 190.43

N 85° 12' 40" W — 63.68

N 78° 38' 30" W — 72.08

N 44° 49' 30" W — 343.94

99.53

S 45° 37' E — 162.25

N 44° 49' 30" W — 162.35

N 25° 23' 50" W — 34.09

N 44° 23' 30" E — 67.18

S 47° 03' W — 82.00

S 45° 37' E — 86.09

104.04

50° 48' 30" W
11.04'

changed

N 78° 38' 30" W — 71.51

S 47° 04' 40" W — 51.81

S 47° 04' 40" W — 50.34

S 47° 04' 40" W — 63.41

10' RIGHT-OF-WAY
0.017 Ac.±

12.32

12.32

pole

manhole

clean-out plug

North side of concrete block retaining wall

ST. LUKE'S PARISH

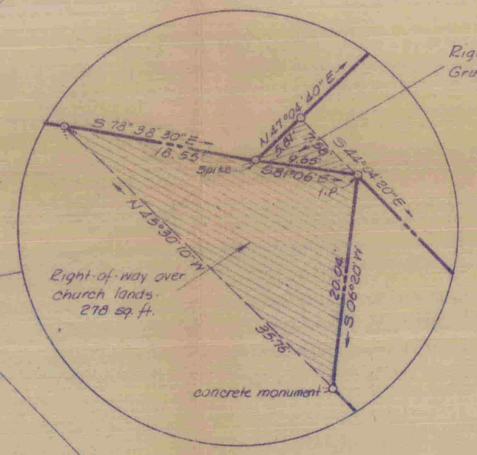

HENRY G. GRUBER

JOAN J. HILL

STERLING LANE

MAIN STREET

SURVEY AND DIVISION OF THE

TREND SETTER HOUSING CORP. LANDS

CHURCH HILL, QUEEN ANNES CO., MD.

Scale 1" = 30'

Nov. 1989.

William R. Nuttle, Reg. Surveyor
Chestertown, Md.

STATE OF MARYLAND
WILLIAM RAY NUTTLE
NO. 4180
REGISTERED
LAND SURVEYOR

William R. Nuttle

I.P. = iron pipe

LOT 24 - THE VILLAGE
AT CHURCH HILL CROSSING

MD. RTE. 213

PARCEL 2, TREND SETTER HOUSING CORP.

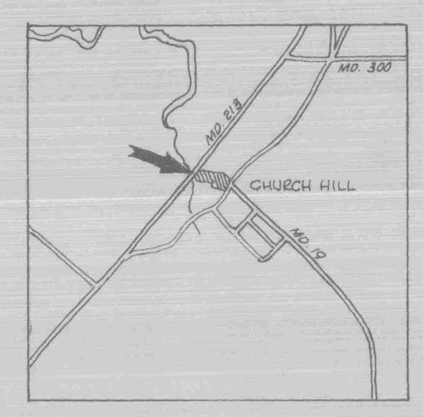

18" locusts
clump of 8 aspens 18-24"
12" aspens
97
91
90
92
93
94
95
96
24" walnut
State Highway Administration easement area
top of steep bank
48" sycamore
GARAGE
10" spruce
30" locust
6" spruce
24" locust
24" walnut
99
98
24" walnut
6" pine
36" maple
36" maple
RECTORY
15" spruce
16" spruce
WM. E. TICHNOR
wall
15" tree
24" locust
PARISH HOUSE
24" willow oak
24" walnut
walnut
12" walnut
10" cedar
STERLING LANE
15" linden
15" maple
12" linden
12" dbl. linden
36" willow oak
4" oak
boxwoods
CHURCH
box woods
12" spruce
brick wall
concrete walk
36" maple
6" maple
24" cedar
bd fence
maple
dogwood 12"
boxwoods
18" cedar
18" spruce
concrete walk
CHURCH LANE
MAIN STREET

Bench Mark - Top step of church
Assumed elevation - 100'

TOPOGRAPHICAL SURVEY
ST. LUKE'S CHURCH

CHURCH HILL, QUEEN ANNES CO, MD.

Scale 1"=30' May 1995.

William R. Nuttle, Reg. Surveyor
Chestertown, Md.