SC5593-5-398

SCD 3/202 - Edward Emory to to Pere Lowight 1883
Begin pub rd. opp store on side at the road the outlet to Bookers farm
w/ rd. S 21 1/2° E - 10.8 (178.2)
S 02° W - 16 1/4 (268.13) to Ayers
w/ same N 65 1/4° E - 72 (1188) to road leading from Bookers farm
" " N 17 1/2° W - 8 (132)
* S 80 1/4° W - 67.4 (1112.1) to begin
7 acres 3R 32P
Subject to R/W if any to Bookers farm

Robt Blake ASG 11/453
Lot adjoining G Berry, Chas. Busteed & Sallie Tolson
1 acre
Being JEG 8/148
SCD 3/202 *

Deaton, TSP 56/43 - tax sale - 2 acres on rd adjoining William Blake

Deaton - TSP 56/43 - tax sale
Lot on Berryville Bookers Wharf Rd adjoining
Wm. Blake - 2 acres.

MAP 28

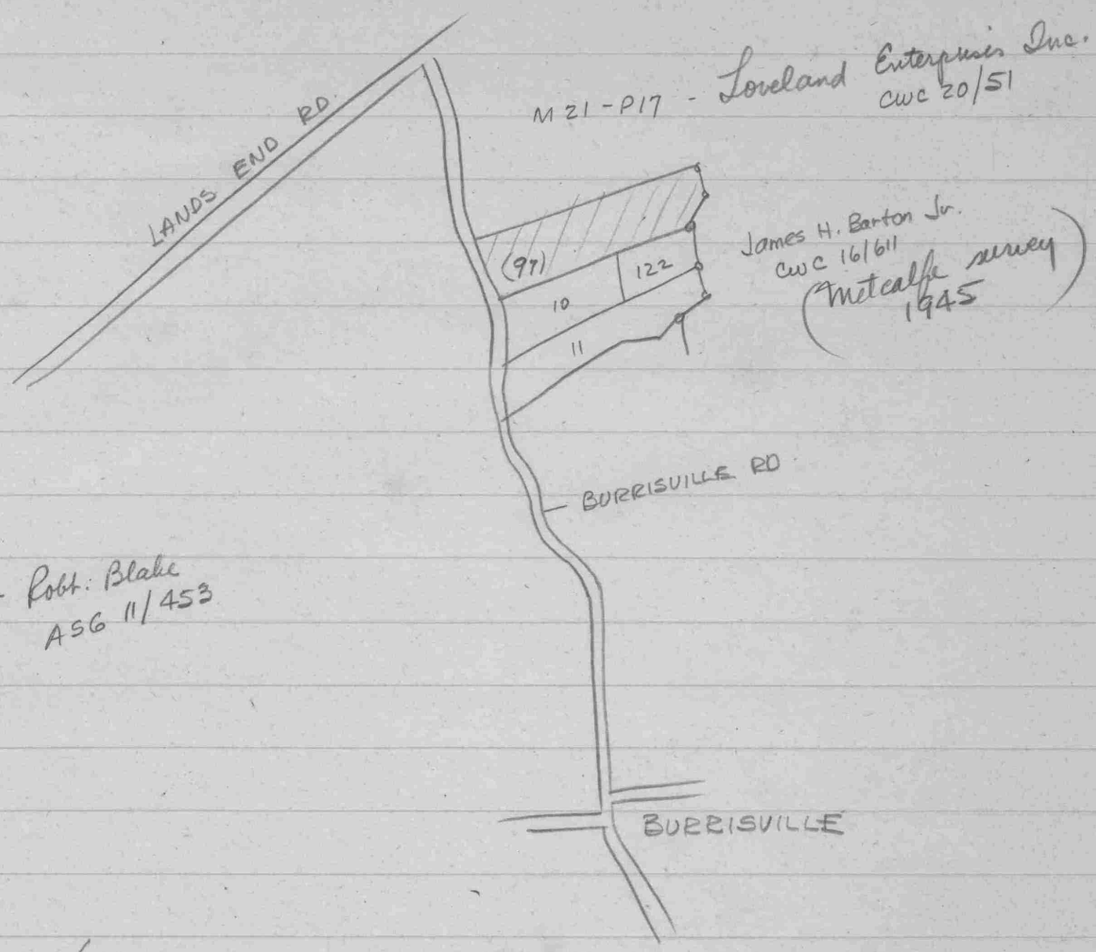

10 - William Blake	TSP 22/544	2.25	(No conveyance found from Albert Deaton)
11 - Albert Deaton	CWC 88/472	13.00	
122 - " "	TSP 56/43	2.00	

Blake - TSP 22/544
"Perry Wright or Ozmon Berry property"
rt side pub rd from Burrisville to Bookers Wharf
bounded on front by rd., rear by Sallie Wright
or Sallie Tolson
one side by Charles Ayers & other by Robt. Blake
2 1/4 acres
Being TSP 12/77 — part of SCD 3/202
JFR 8/334

Deaton - CWC 88/472
Parcel 1 - lot on rt. side Burrisville to Bookers Wharf Rd.
10 acres from Ayers
Being JFR 1/350 - no descrip

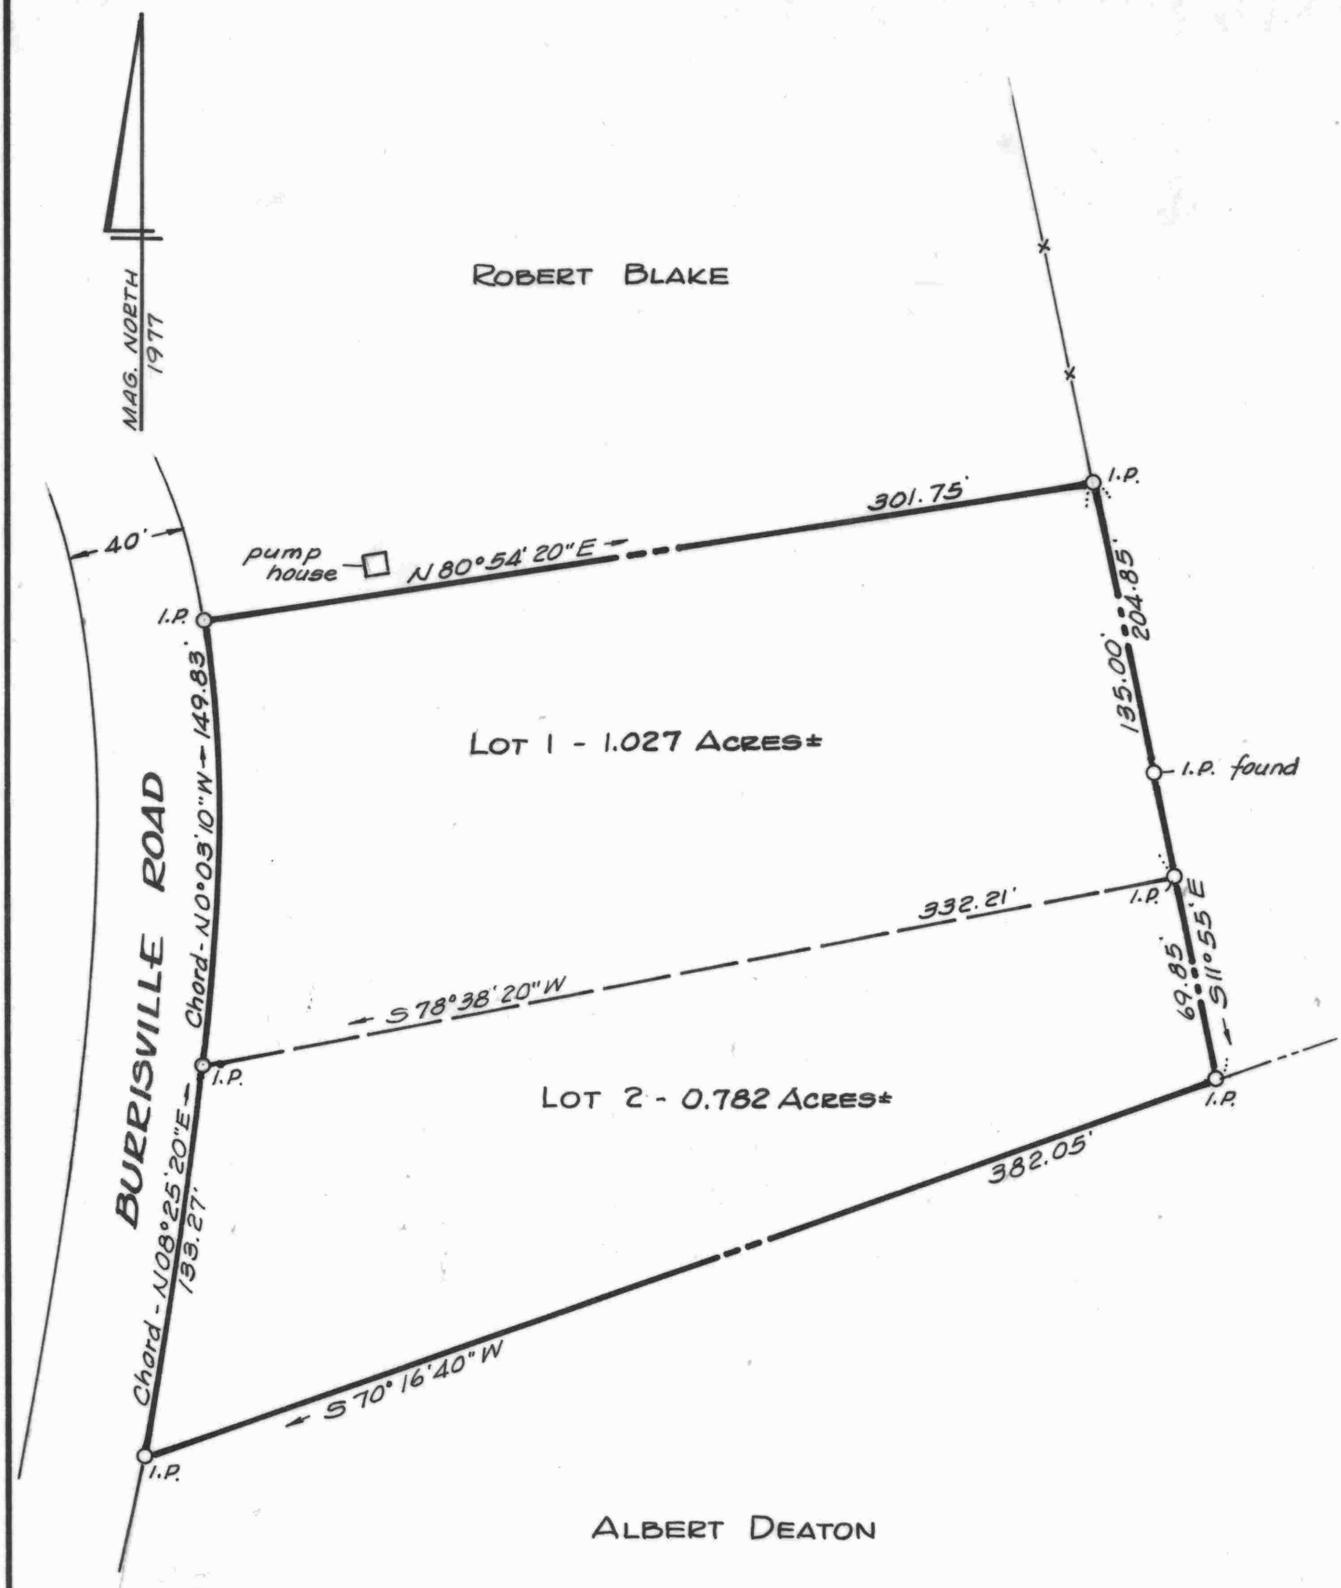

SURVEY & DIVISION OF THE

WILLIAM BLAKE LANDS

3RD DISTRICT, QUEEN ANNES CO., MD.

Scale 1"=60' Feb. 1977.

William R. Nuttle, Reg. Surveyor
Chestertown, Md.

I.P. = iron pipe

for Joyce B. Bowser