SC5593-5-446

				5000	5000
	A2-A1- N60°E - 112.69			5056.35	5099.59
	A1-A1A	R168°21'20" -20.13			
		N48°21'09"E -		5069.73	5112.63
	A2-A2A	L116°38'20" - 42.85			
				5023.56	4964.21
D.	A1A-A2A	S72°43'13"W - 155.44	(N67°57'30"E - 155.46)		
		Shift CCW 04°45'43"			

				5000	5000
	A1-A2	S 55°14'20" W - 112.69		4935.75	4907.42
	A2-A2A	L116°38'20" - 42.85		4956.26	4869.80
	A1-A1A	R168°21'20" - 20.13	N43°35'42"E	5014.58	5013.88
D	A1A-A2A	S67°57'47"W - 155.44			
	A2-A3	R69°45'50" 89.05			
		S54°59'47"E		4884.67	4980.36
	A3-A4	L174°01'40" 203.05			
		S49°01'27"E		4751.52	5133.66
	A1-①	L83°11'10" - 20.13			
				4982.22	5009.43
D	A1A-①	S07°49'45"W - 32.66			
	A3-③	L60°16' - 57.58		48	
				4860.10	4928.29
	A3-④	L17°26' - 33.61			
				4894.82	4948.32
D	③-④	N29°58'50"E - 40.08			
	4-4A	N60°01'10"W - 32.8			
	4A-4B	N29°58'50"E - 4.0		4914.68	4921.91
D	4B-A2A	N51°24'46"W - 66.67	(58.10)		
	A4-12	R102°36'30" - 139.70			
				4834.45	5246.08
	A4-13	R107°06'30" 144.78			
				4828.06	5256.55
D	12-13	S58°36'08"E - 12.27			
D	A1A-12	S52°11'50"E - 293.88	47.67		
			-10.2		
			37.47		

Aug, 18

Roger & Sally Foster

533 Dulin Creek Rd.

MBOM 381/416

5.650 Ac.

Roger Foster
Dulin Clark Rd.

Aug. 23, 1999

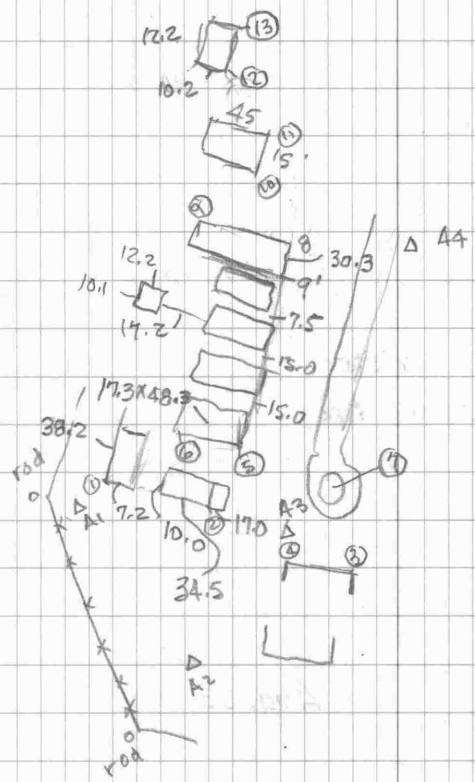

NATIONAL PRINTFAST NO. 446

A1	A2	A2	0°	112.69	
		rod	R168°21'20"	20.13	
		①	L83°11'10"	20.13	
		②	L39°25'40"	72.06	
A2	A1	A3	R69°45'50"	89.05	
		rod.	L116°38'20"	42.85	
A3	A2	A4	L174°01'40"	203.05	
		③	L60°16'	57.58	✓
		④	L17°26	33.61	✓
		⑤	R108°06'	25.0	✓
		⑥	R93°00'	72.31	✓
		⑦	L148°25	46.0	20' dia
A4	A3	⑧	R42°09'	74.18	✓
		⑨	R60°46'	138.75	✓
		⑩	R84°46	84.21	✓
		⑪	R94°54	87.12	
		⑫	R102°36'30	139.70	
		⑬	R107°06'30	144.78	

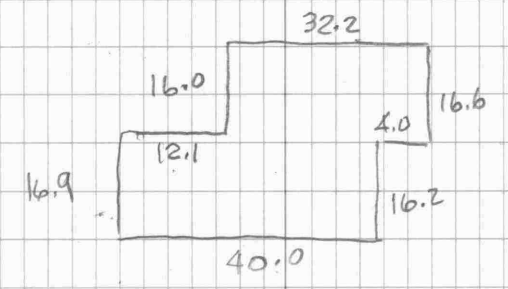

NATIONAL PRINTPAST NO. 446

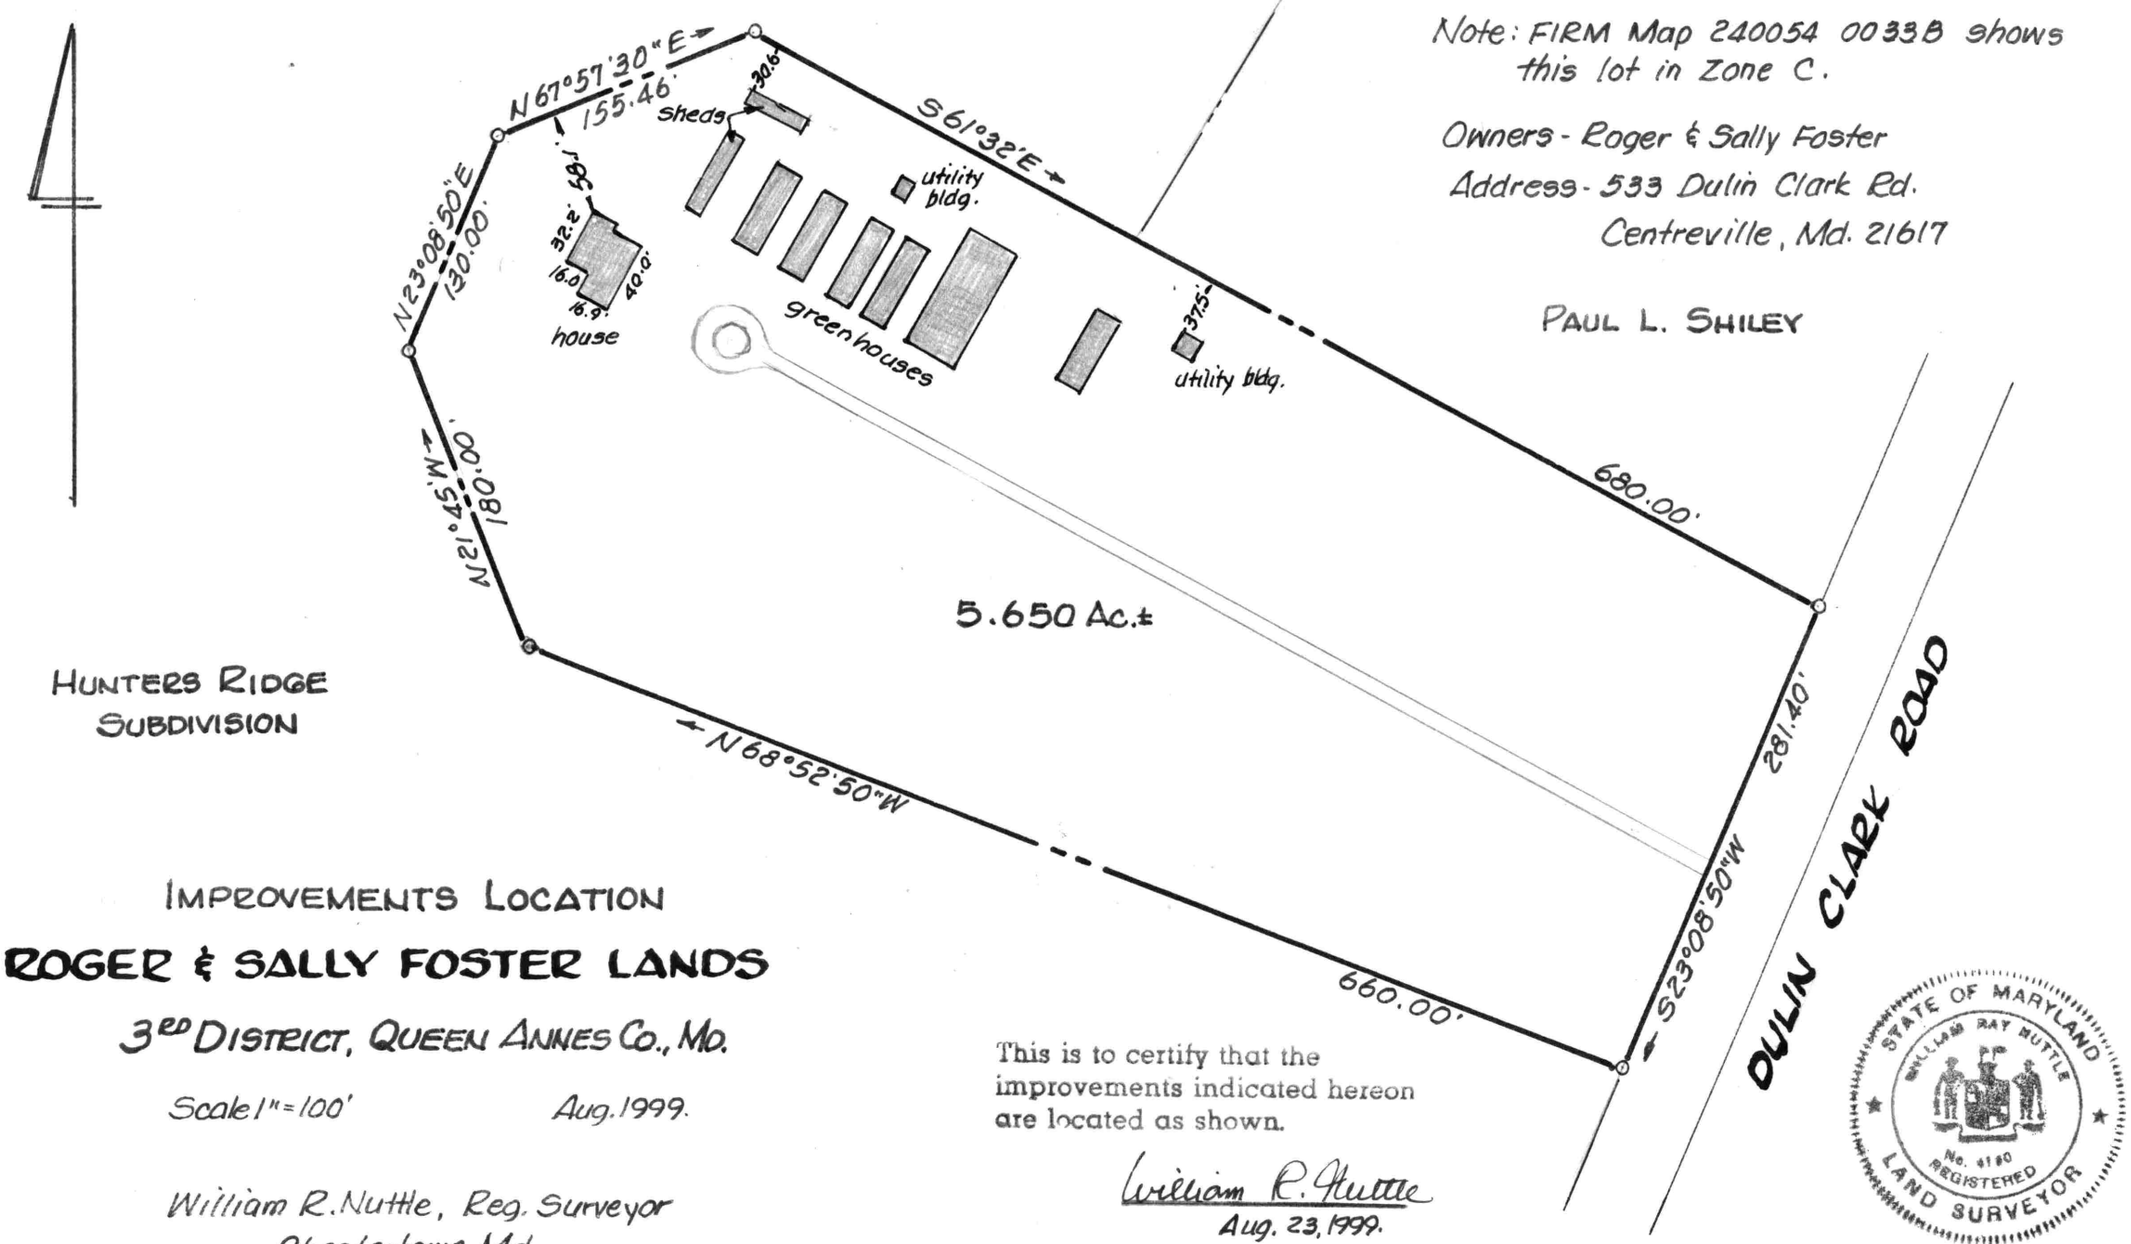

Note: FIRM Map 240054 0033B shows this lot in Zone C.

Owners - Roger & Sally Foster
Address - 533 Dulin Clark Rd.
Centreville, Md. 21617

PAUL L. SHILEY

IMPROVEMENTS LOCATION

ROGER & SALLY FOSTER LANDS

3RD DISTRICT, QUEEN ANNES CO., MD.

Scale 1"=100' Aug. 1999.

William R. Nuttle, Reg. Surveyor
Chestertown, Md.

This is to certify that the improvements indicated hereon are located as shown.

William R. Nuttle
Aug. 23, 1999.

STATE OF MARYLAND
WILLIAM RAY NUTTLE
No. 4180
REGISTERED
LAND SURVEYOR