SC 5593-5-448

Foster

Tax Map #57

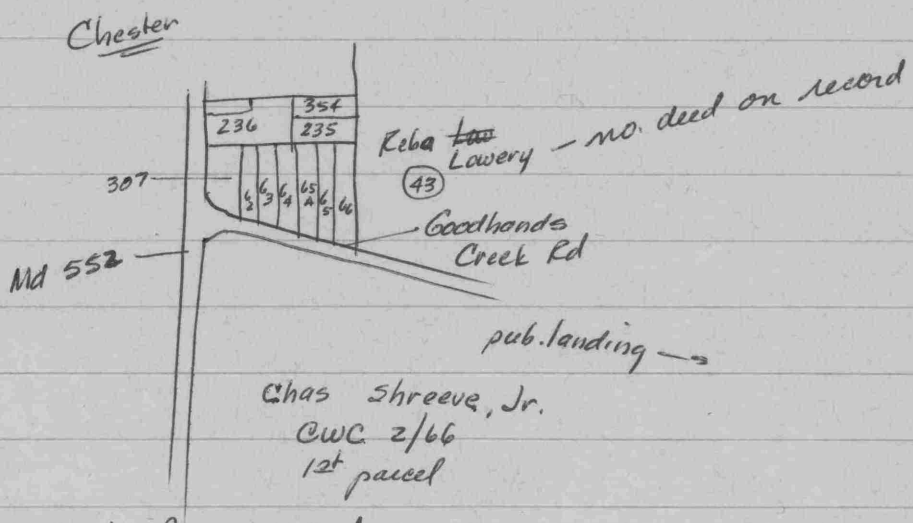

62	James G. Harper	TSP 24/433
63	T. C. Edwards	TSP 19/130 (d)
64	Robt. G. Seward	TSP 24/498
65	Thos E. Peterson	TSP 37/421

62	Clarence G. Thomas	TSP 47/553 ✓
63	Samuel C. Ringold	ASG Jr. 9/593 ✓
64	Bernard "	" 4/216 ✓
65	Leonard Brown	ASG Jr. 4/20 ✓
65A	" "	" 13/237 ✓
66	Austin Jones	" 2/492 ✓
235	Earle Thomas	TSP 28/99 ✓
236	Richard Saunders	TSP 36/210 ✓
307	Kent Island Meth. Ch.	TSP 69/38 ✓

Foster

Return papers to Clayton

Foster
Mission 3-2921

~~Lot Map. 64-2-193~~

~~Survey 1924~~
Lot 4 of Plat by Henry
and location survey

Plat ASG 4/18
Lot 3 - Marion L. Brown
" 2 Leonard B "
4 Ringgold
retained Lot 1

Thos. W. Clark & Mary A. (wife)
buyers.

35/84 = 1/10

Foster

TSP 47/553

Begin S side Kingsley's Ch. lane at NE cor of church prop
with ch. S6½°E - 298'± to rd.
" rd S63°E - 56'± to Jones
" Jones N6½°W - 330'± to lane
" lane N87½°W - 50' to begin

ASG Jr. 9/593
Jones to Chas. Ringgold
Lot 5 in Henry's plat

~~April 4~~ Jan 4, 1941
ASG Jr. 4/216 Austin Jones et ux to Bernard W. Ringgold et ux
Lot 4

ASG Jr. 4/20 Jones to Brown
Lot 2

ASG 13/237 Wm. Wyatt to Leonard Brown
Lot 3

TSP 28/99 Benjamin Clought to Earle Thomas

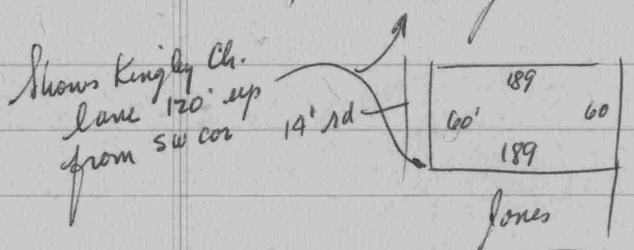

TSP 36/210

132' on Crab Alley Neck rd.
bounded on S and E by Martin L. Jones
1¼ acres ±

Foster

TSP 69/38

Parcel 1 lot now used as cemetery adjoining Kingsley Ch. – 1 acre

Parcel 2

Begin at NW cor at Goodhands fence at side pub. rd.

S 68° E – 35 yds.

N 06° W – "

N 68° W – "

S 06° E to begin

CWC 2/66

no width on Goodhands Creek Rd.

Chas L Goodhand

Feb. 1959

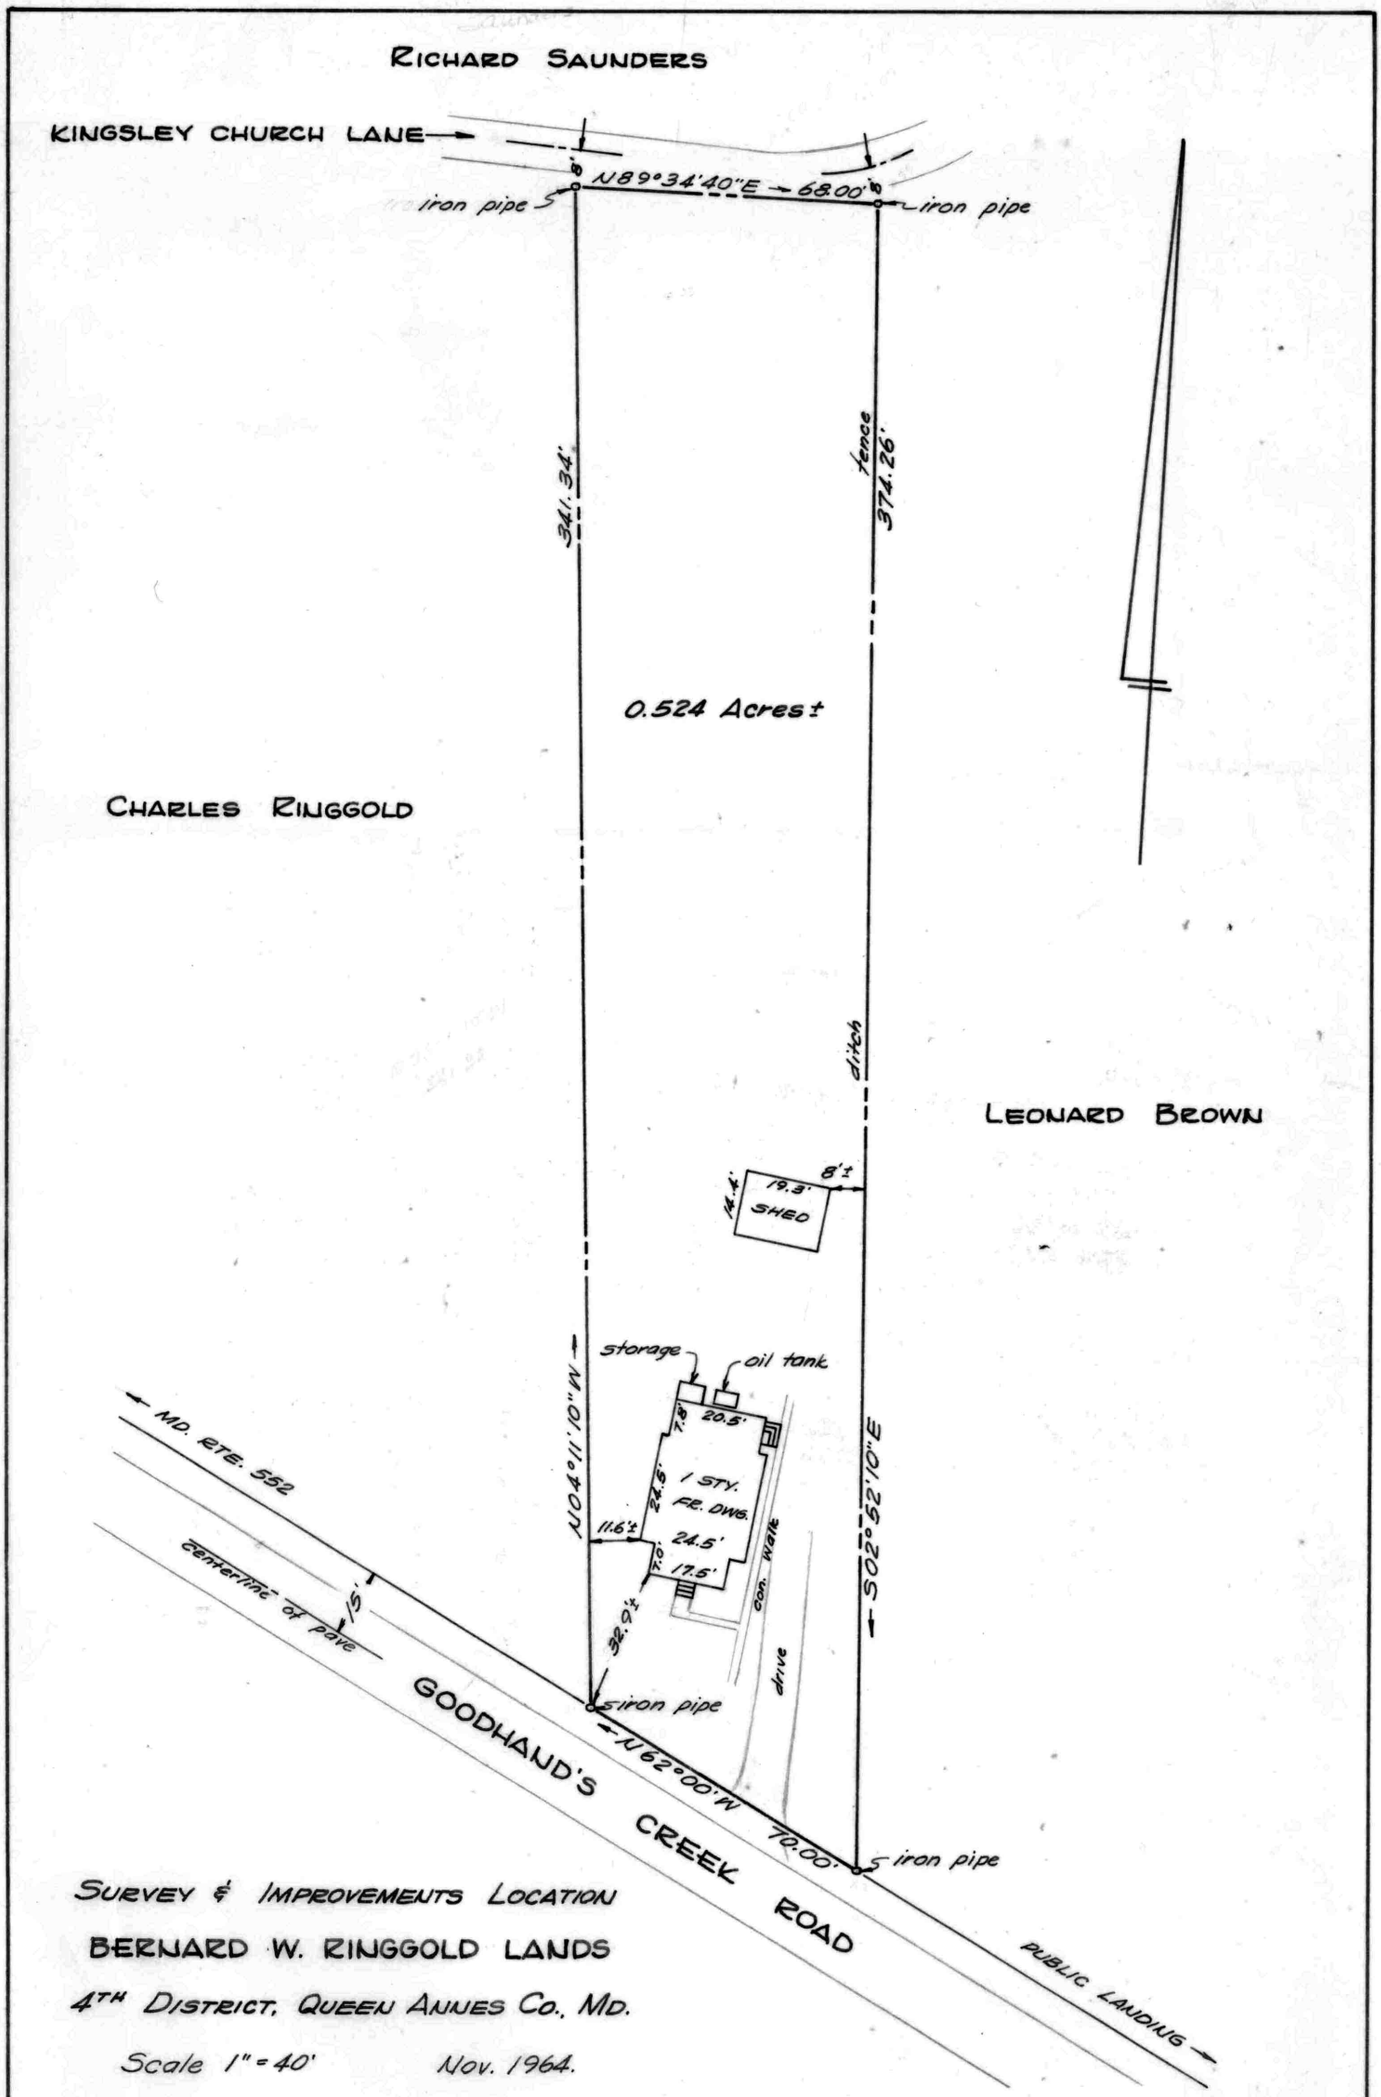

SURVEY & IMPROVEMENTS LOCATION

BERNARD W. RINGGOLD LANDS

4TH DISTRICT, QUEEN ANNES CO., MD.

Scale 1" = 40' Nov. 1964.

This is to certify that the improvements indicated hereon are located as shown.

William R. Nuttle

William R. Nuttle, Reg. Surveyor
Chestertown, Md.