SC5593-9-125

William R. Nuttle
Registered Surveyor
Chestertown, Maryland
Phone: 778-3490

December 19, 1967.

Real Estate Title Co.
Keyser Bldg.
Baltimore, Md. 21202

Improvements location, parts of Lots
35 & 37, Plat 3, College Heights

$45.00

College Heights
house location
Lot 37 & 39
Elroy Boyer
Robt. A. Bramble
Reals Estate Title Co
Butte.

send 1 copy to Richard

Mr. Richards of Phillips Lumber Co. Sudlersville called - wants house location on lot in College Heights (check with Boyer) - next week - send copies and bill to (Real Estate Title Co., Baltimore and 1 copy to Richards ~~Keyser~~ Keyser Bldg 21202

N 18.5 of Lot 37 } Plat 3
S 61.8 " 35 }

bill

for Robt. A. Bramble

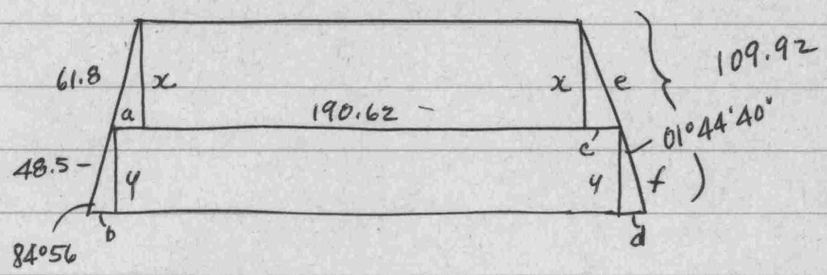

$\sin\alpha = \frac{x}{61.8}$ 9960926

$x = 61.8 \sin 84°56' = 61.558$

$a = \text{"} \cos \text{"} = 5.457$ 0883148

$\tan\beta = \frac{c}{x}$ 0304557

$c = x \tan 01°44'40"$ 61.56

$c = 1.874$

$y = 48.5 \sin 84°56' = 48.310$ 9960926

$b = \text{"} \cos \text{"} = 4.283$ 0883148

$\tan\beta = \frac{d}{y}$ 0304557

$d = y \tan 01°44'40"$ 48.31

$d = 1.471$

$\cos\beta = \frac{x}{e}$

$e = \frac{x}{\cos\beta} = 61.586$ 9995365

$f = \frac{y}{\cos\beta} = 48.332$ 9995365

$x = 81.19 \sin 19°14' = 26.75$ 3294160

84 56
65 42
19 14

$x = 88.31 \sin 28°23' = 41.98$ 4753683

$x = 77.13 \sin 32°49' = 41.80$ 5419527

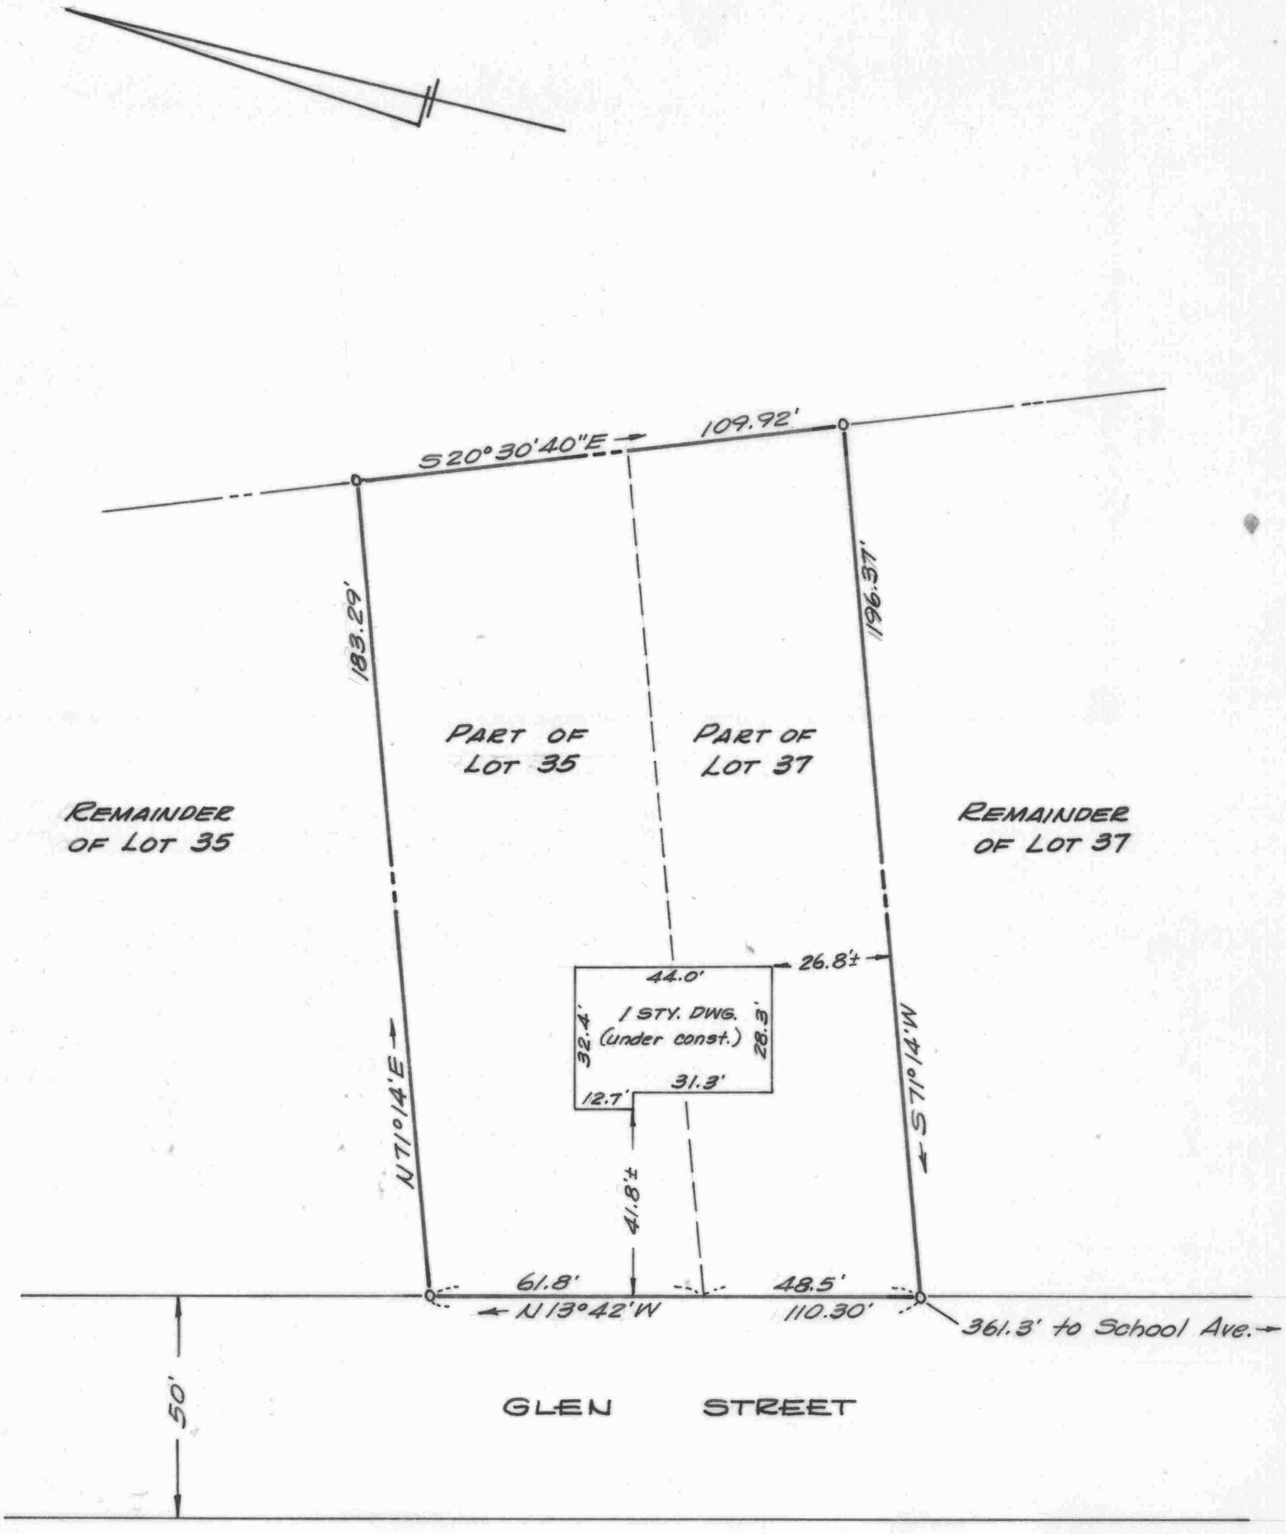

This is to certify that the improvements indicated hereon are located as shown.

William R. Nuttle
4180

IMPROVEMENTS LOCATION

PARTS OF LOTS 35 & 37, COLLEGE HEIGHTS

CHESTERTOWN, KENT COUNTY, MD.

Scale 1" = 40' Dec. 14, 1967

William R. Nuttle, Reg. Surveyor
Chestertown, Md.