SC5593-9-155

TRAV	4	5	N 80°49'50" E	82.02	5094.41	5255.72

INSTRUMENT SETUP
Instrument point: 4 5081.34 5174.75
Backsight point: 2 5056.41 5039.13
Backsight Bearing: S 79°34'50" W Distance: 137.89
Remarks:

TYPE	FROM	TO	DIRECTION	DISTANCE	NORTHING	EASTING
TRAV	4	8	S 28°29'50" E	20.36	5063.45	5184.46

INSTRUMENT SETUP
Instrument point: 1 5000.00 5000.00
Backsight point: 1 5000.00 5000.00
Backsight Bearing: N 00°00'00" E Distance: 0.00
Remarks:

TYPE	FROM	TO	DIRECTION	DISTANCE	NORTHING	EASTING
TRAV	1	10	S 66°45'00" E	269.10	4893.77	5247.25
TRAV	10	11	N 49°05'00" E	50.00	4926.52	5285.03
TRAV	11	12	N 09°19'30" W	133.01	5057.77	5263.48
INV	4	5	N 80°49'50" E	82.02	5094.41	5255.72
INV	5	12	S 11°57'26" E	37.45	5057.77	5263.48
INV	2	3	S 58°49'00" E	159.83	4973.65	5175.87
INV	3	6	S 45°03'30" W	47.35	4940.20	5142.35
INV	3	7	S 67°49'40" E	107.27	4933.17	5275.21
INV	7	10	S 35°21'53" W	48.31	4893.77	5247.25
INV	7	11	S 55°55'50" E	11.86	4926.52	5285.03
BB	Bearing-Bearing intersection at point 13					
		1			5000.00	5000.00
	1	13	S 66°45'00" E	153.89	4939.25	5141.40
	13	3	N 45°03'40" E	48.70	4973.65	5175.87
INV	12	8	N 85°53'29" W	79.22	5063.45	5184.46

ProCogo for Windows
Version 2.0 [02.00.00.33]
Copyright(C) 1994-1996 Sarasota Computer Associates, Inc.
All Rights Reserved

New Cogo File
File Name: untitled
Size: 100
Created: 09-25-2002
Last Edited: 09-25-2002
Project No.:
Description:

INSTRUMENT SETUP
Instrument point: 1 5000.00 5000.00
Backsight point: 1 5000.00 5000.00
Backsight Bearing: N 00°00'00" E Distance: 0.00
Remarks:

TYPE	FROM	TO	DIRECTION	DISTANCE	NORTHING	EASTING
TRAV	1	2	N 34°45'00" E	68.65	5056.41	5039.13
TRAV	2	3	S 58°49'00" E	159.83	4973.65	5175.87
TRAV	3	6	S 45°03'30" W	47.35	4940.20	5142.35

INSTRUMENT SETUP
Instrument point: 3 4973.65 5175.87
Backsight point: 2 5056.41 5039.13
Backsight Bearing: N 58°49'00" W Distance: 159.83
Remarks:

TYPE	FROM	TO	DIRECTION	DISTANCE	NORTHING	EASTING
TRAV	3	7	S 67°49'40" E	107.27	4933.17	5275.21

INSTRUMENT SETUP
Instrument point: 2 5056.41 5039.13
Backsight point: 1 5000.00 5000.00
Backsight Bearing: S 34°45'00" W Distance: 68.65
Remarks:

TYPE	FROM	TO	DIRECTION	DISTANCE	NORTHING	EASTING
TRAV	2	4	N 79°34'50" E	137.89	5081.34	5174.75

(A5)

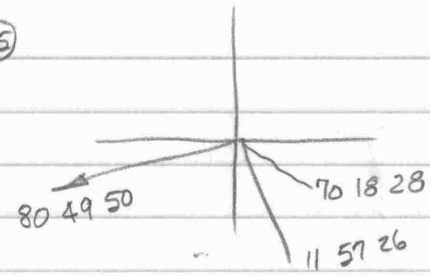

A5-A4-(12)
L92°47'16" — 37.45
-(20)
L151°08'18" - 18.83

19.91 from cor.

(A3)

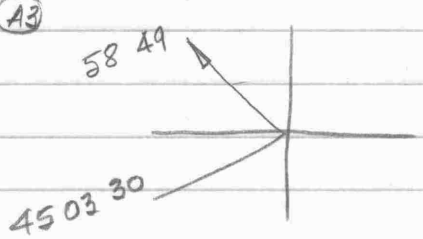

48.70
47.35
1.35

(A7)

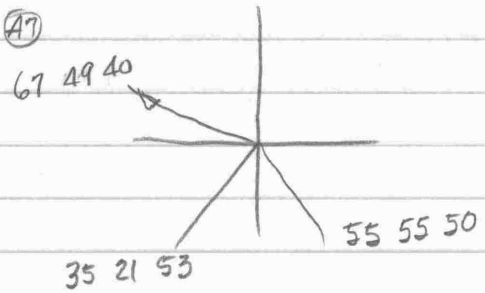

A7-A3-(10)
L76°48'29" - 48.31
-(11)
L168°06'10" - 11.86

51.12
48.31
2.81

(A6)

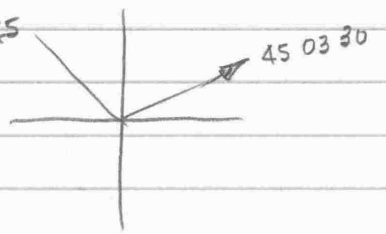

A6-A3-(13)
180 - 1.35
A13-A3-℄
L111°48'29" —

147 - 115

Roberta Bailey M 105/22 - Lot 58 in Revised Plat 3, Shorewood.

see EHP 65/682

same - plat 1970 revised 1975

EHP 1/178

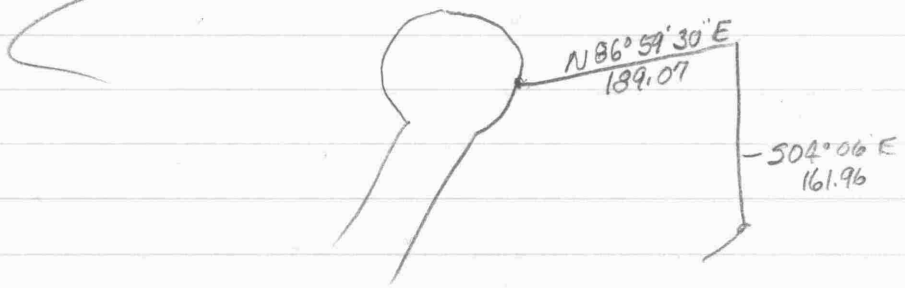

Charles MacLean
Lot 58, Shorewood

Sept. 24, 2002

24.5
57.6

See working drawing

NATIONAL PRINTFAST NO. 446

A2	I.P. A1	A1	0°	68.60
		A3	L93°32	159.83
		A4	L135°10'10"	137.89
		I.P.	L150°39'48"	50.18
A4	A2	A5	L178°45	82.02
		Cor bldg.	L108°04'40"	20.36
A3	A2	A6	L76°07'30"	47.35
		A7	R170°59'20"	107.27

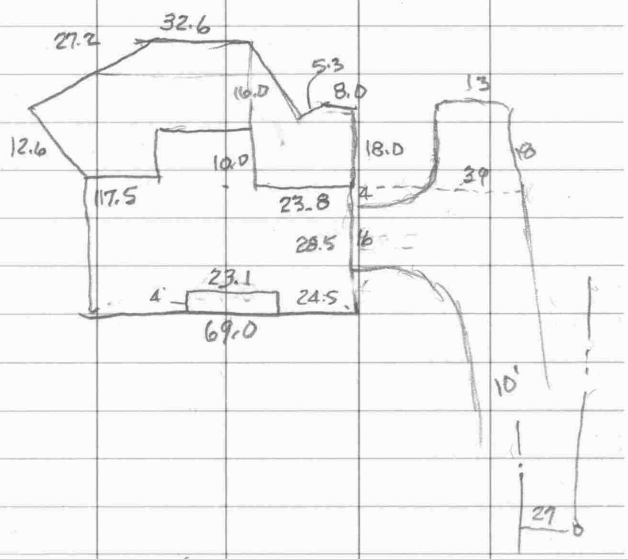

Corners found & marked

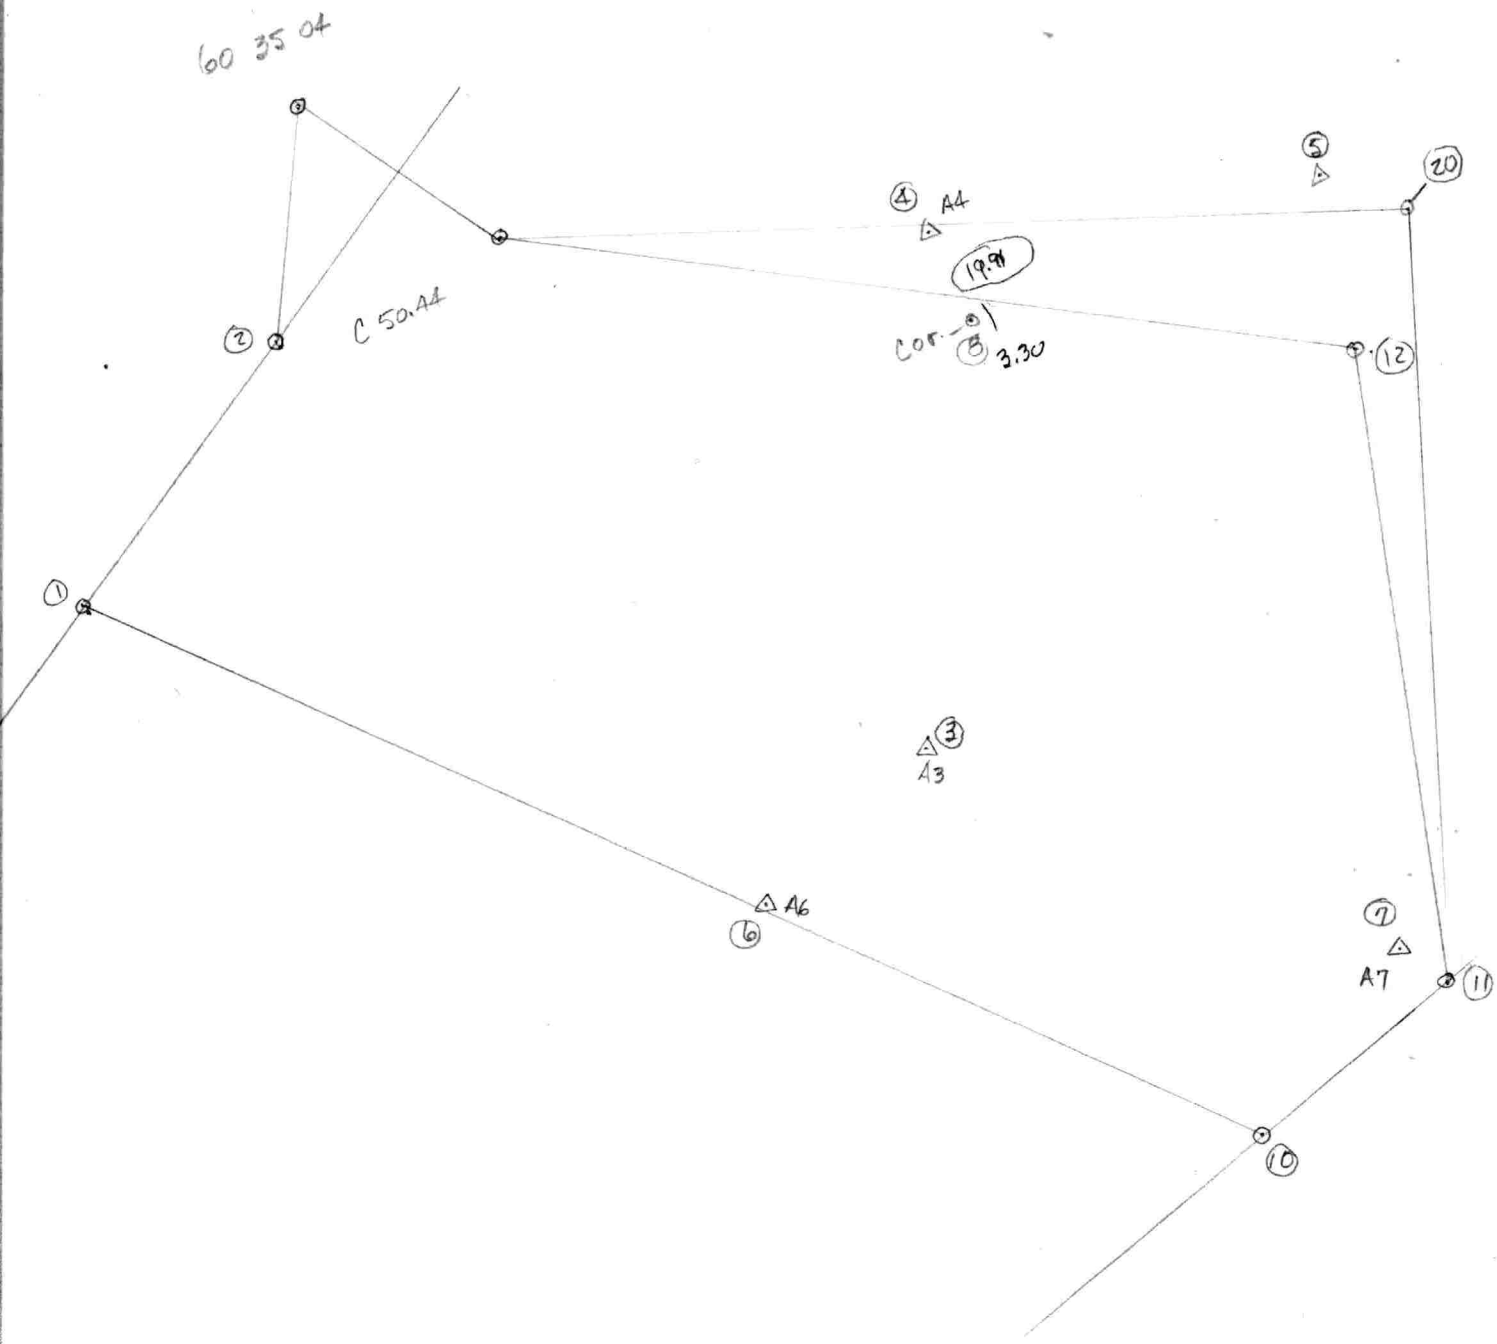
60 35 04
C 50.44
A4
19.91
cor.
3.30
A3
A6
A7

CURVE DATA

NO.	DEF. ANGLE	RADIUS	TANGENT	ARC LENGTH
57-58	300°00'00"	50.00'	—	261.80'
59-60	99°45'00"	50.57'	60.00'	88.04'
61-62	80°00'00"	121.51'	101.96'	169.66'

COORDINATES

	NO	NORTH	EAST
*	56	5980.90	1883.83
*	57	6141.12	1994.98
	58	6112.62	2036.06
	59	6002.81'	1959.88
	60	5928.15'	1980.06
	61	5878.67	2086.19
	62	5737.10	2152.21

* Concrete monument

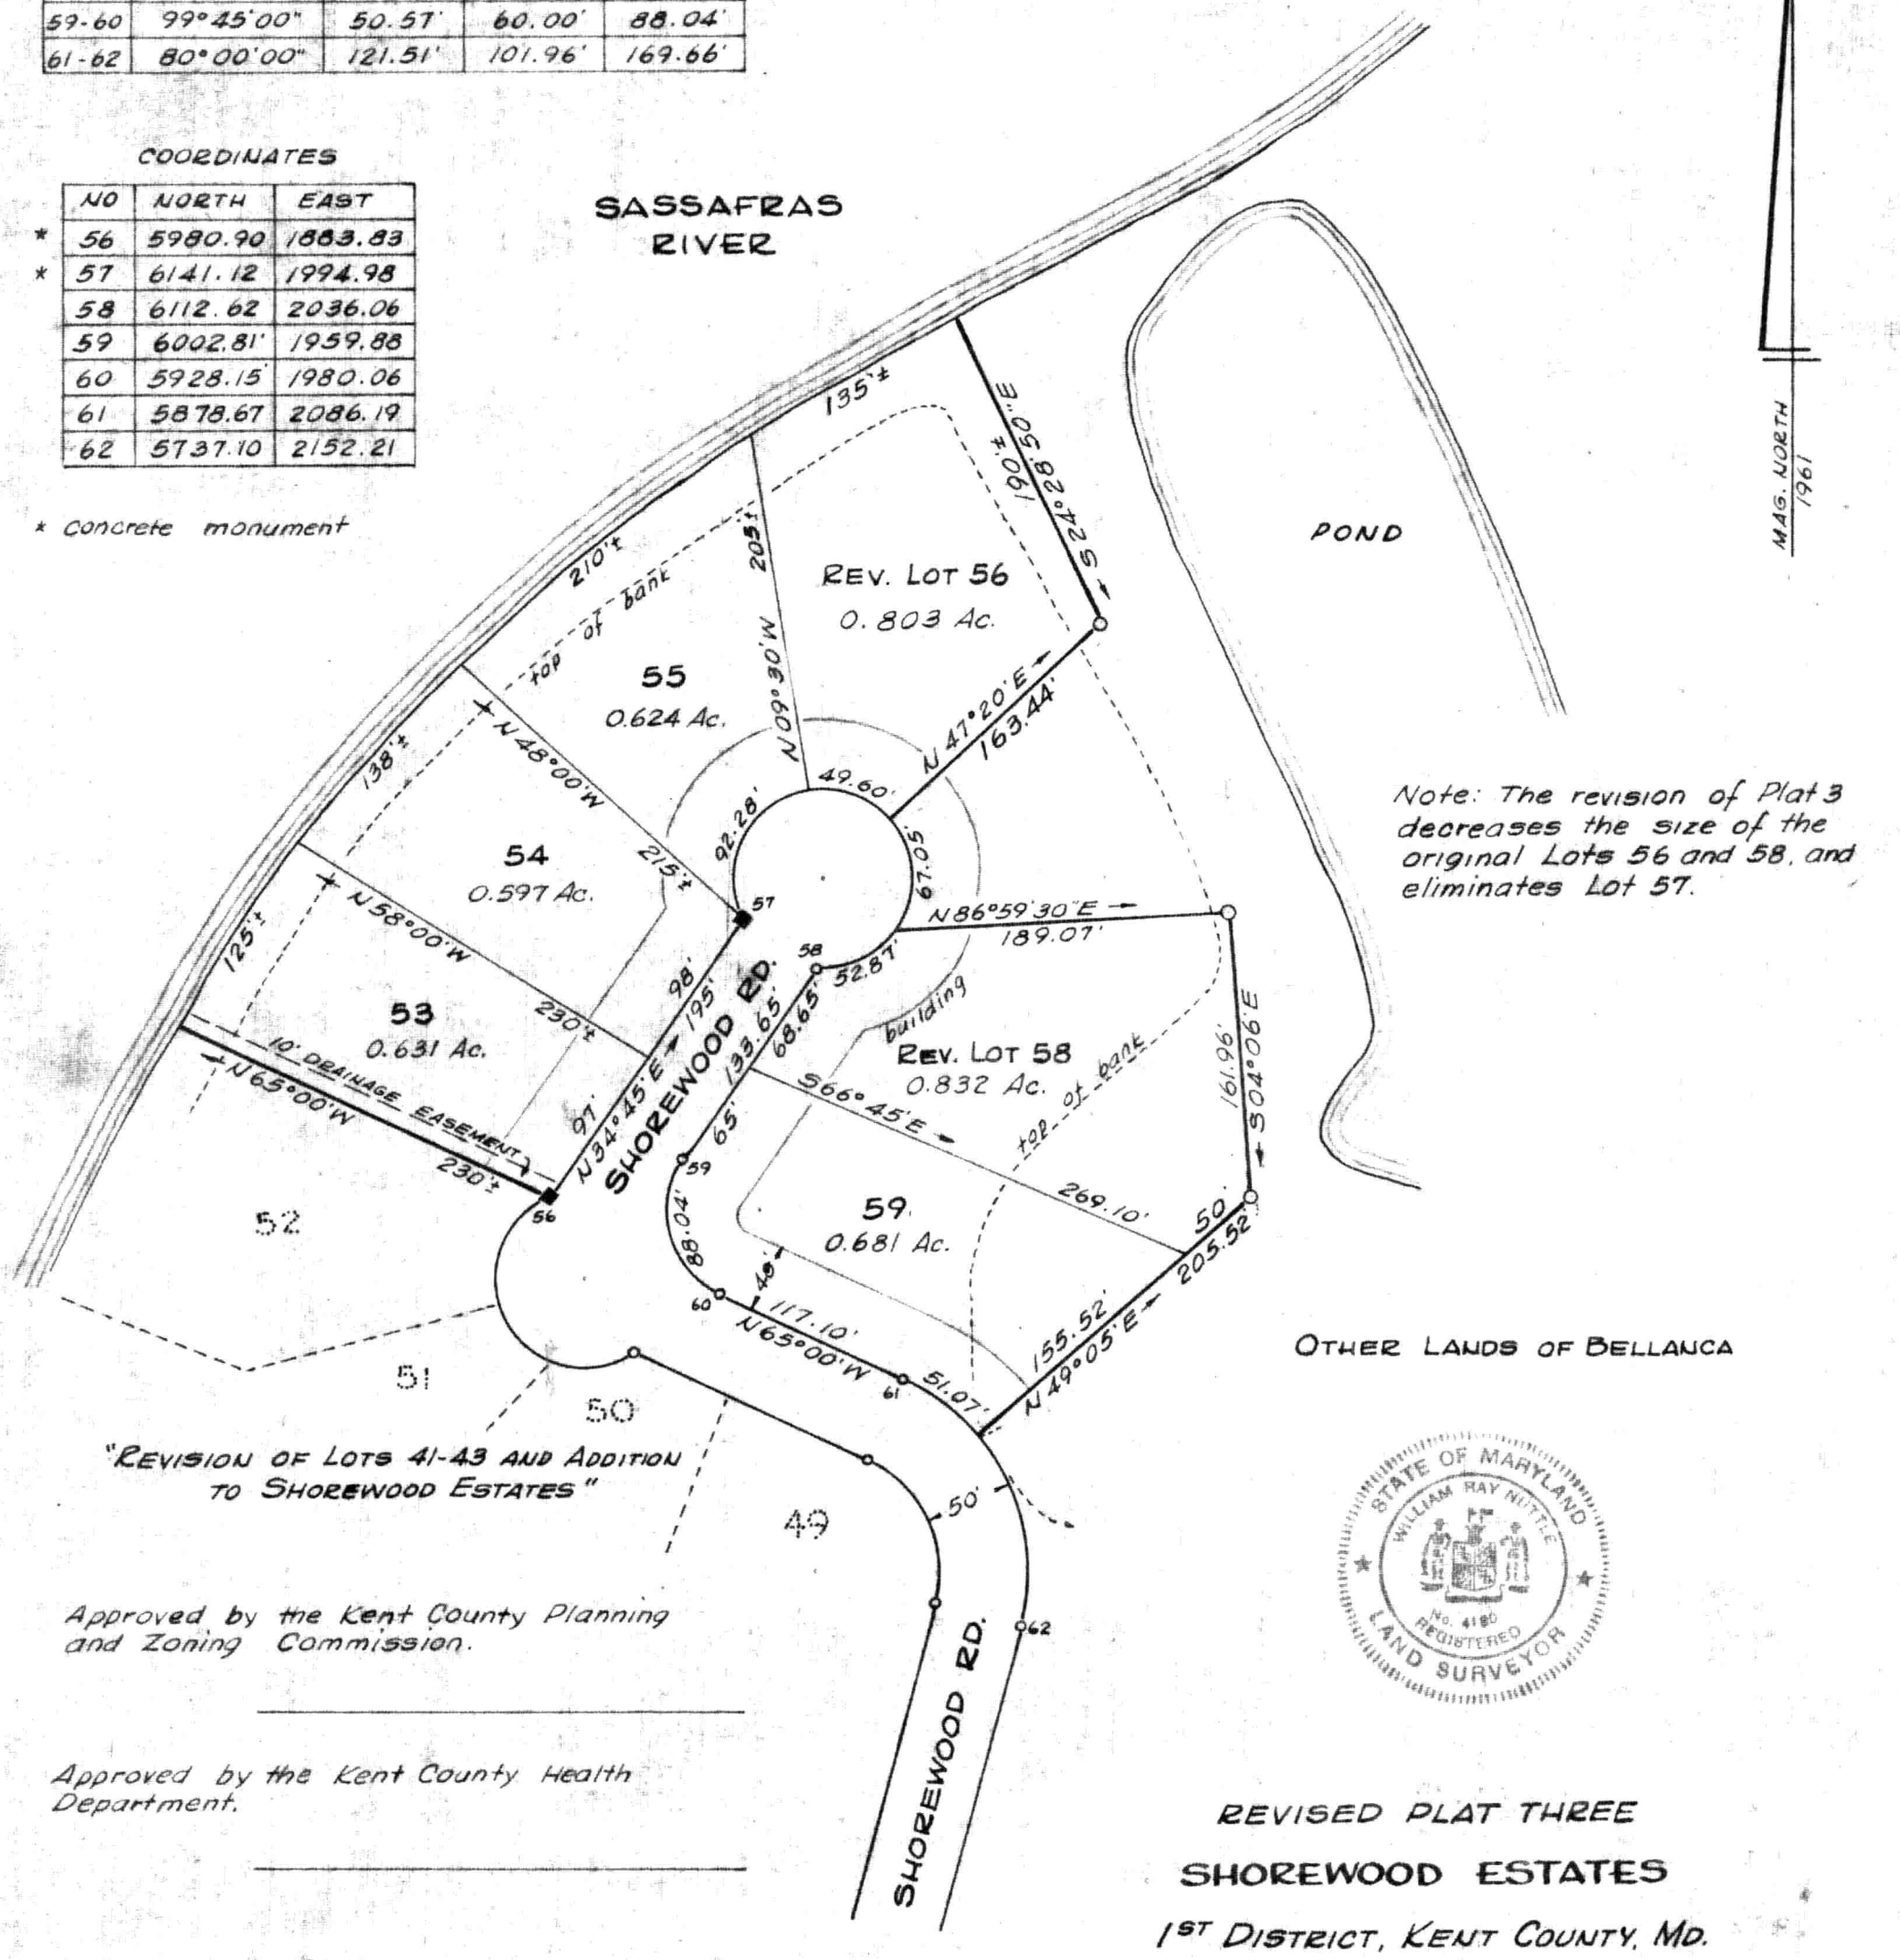

Note: The revision of Plat 3 decreases the size of the original Lots 56 and 58, and eliminates Lot 57.

OTHER LANDS OF BELLANCA

"REVISION OF LOTS 41-43 AND ADDITION TO SHOREWOOD ESTATES"

Approved by the Kent County Planning and Zoning Commission.

_____

Approved by the Kent County Health Department.

_____

This plat represents a survey by me of land in title to the owner shown below. Regulations governing the making of this plat and setting of markers have been complied with.

_____
Owner

William R. Nuttle
Surveyor

STATE OF MARYLAND
WILLIAM RAY NUTTLE
No. 4180
REGISTERED
LAND SURVEYOR

REVISED PLAT THREE
SHOREWOOD ESTATES

1ST DISTRICT, KENT COUNTY, MD.

Scale 1"=100' May 1970; Revised 9/75

William R. Nuttle, Reg. Surveyor
Chestertown, Md.

CURVE DATA

NO.	DEF. ANGLE	RADIUS	TANGENT	ARC LENGTH
57-58	300°00'00"	50.00'	—	261.80'
59-60	99°45'00"	50.57'	60.00'	88.04'
61-62	80°00'00"	121.51'	101.96'	169.66'

COORDINATES

	NO	NORTH	EAST
*	56	5980.90	1883.83
*	57	6141.12	1994.98
	58	6112.62	2036.06
	59	6002.81'	1959.88
	60	5928.15'	1980.06
	61	5878.67	2086.19
	62	5737.10	2152.21

* Concrete monument

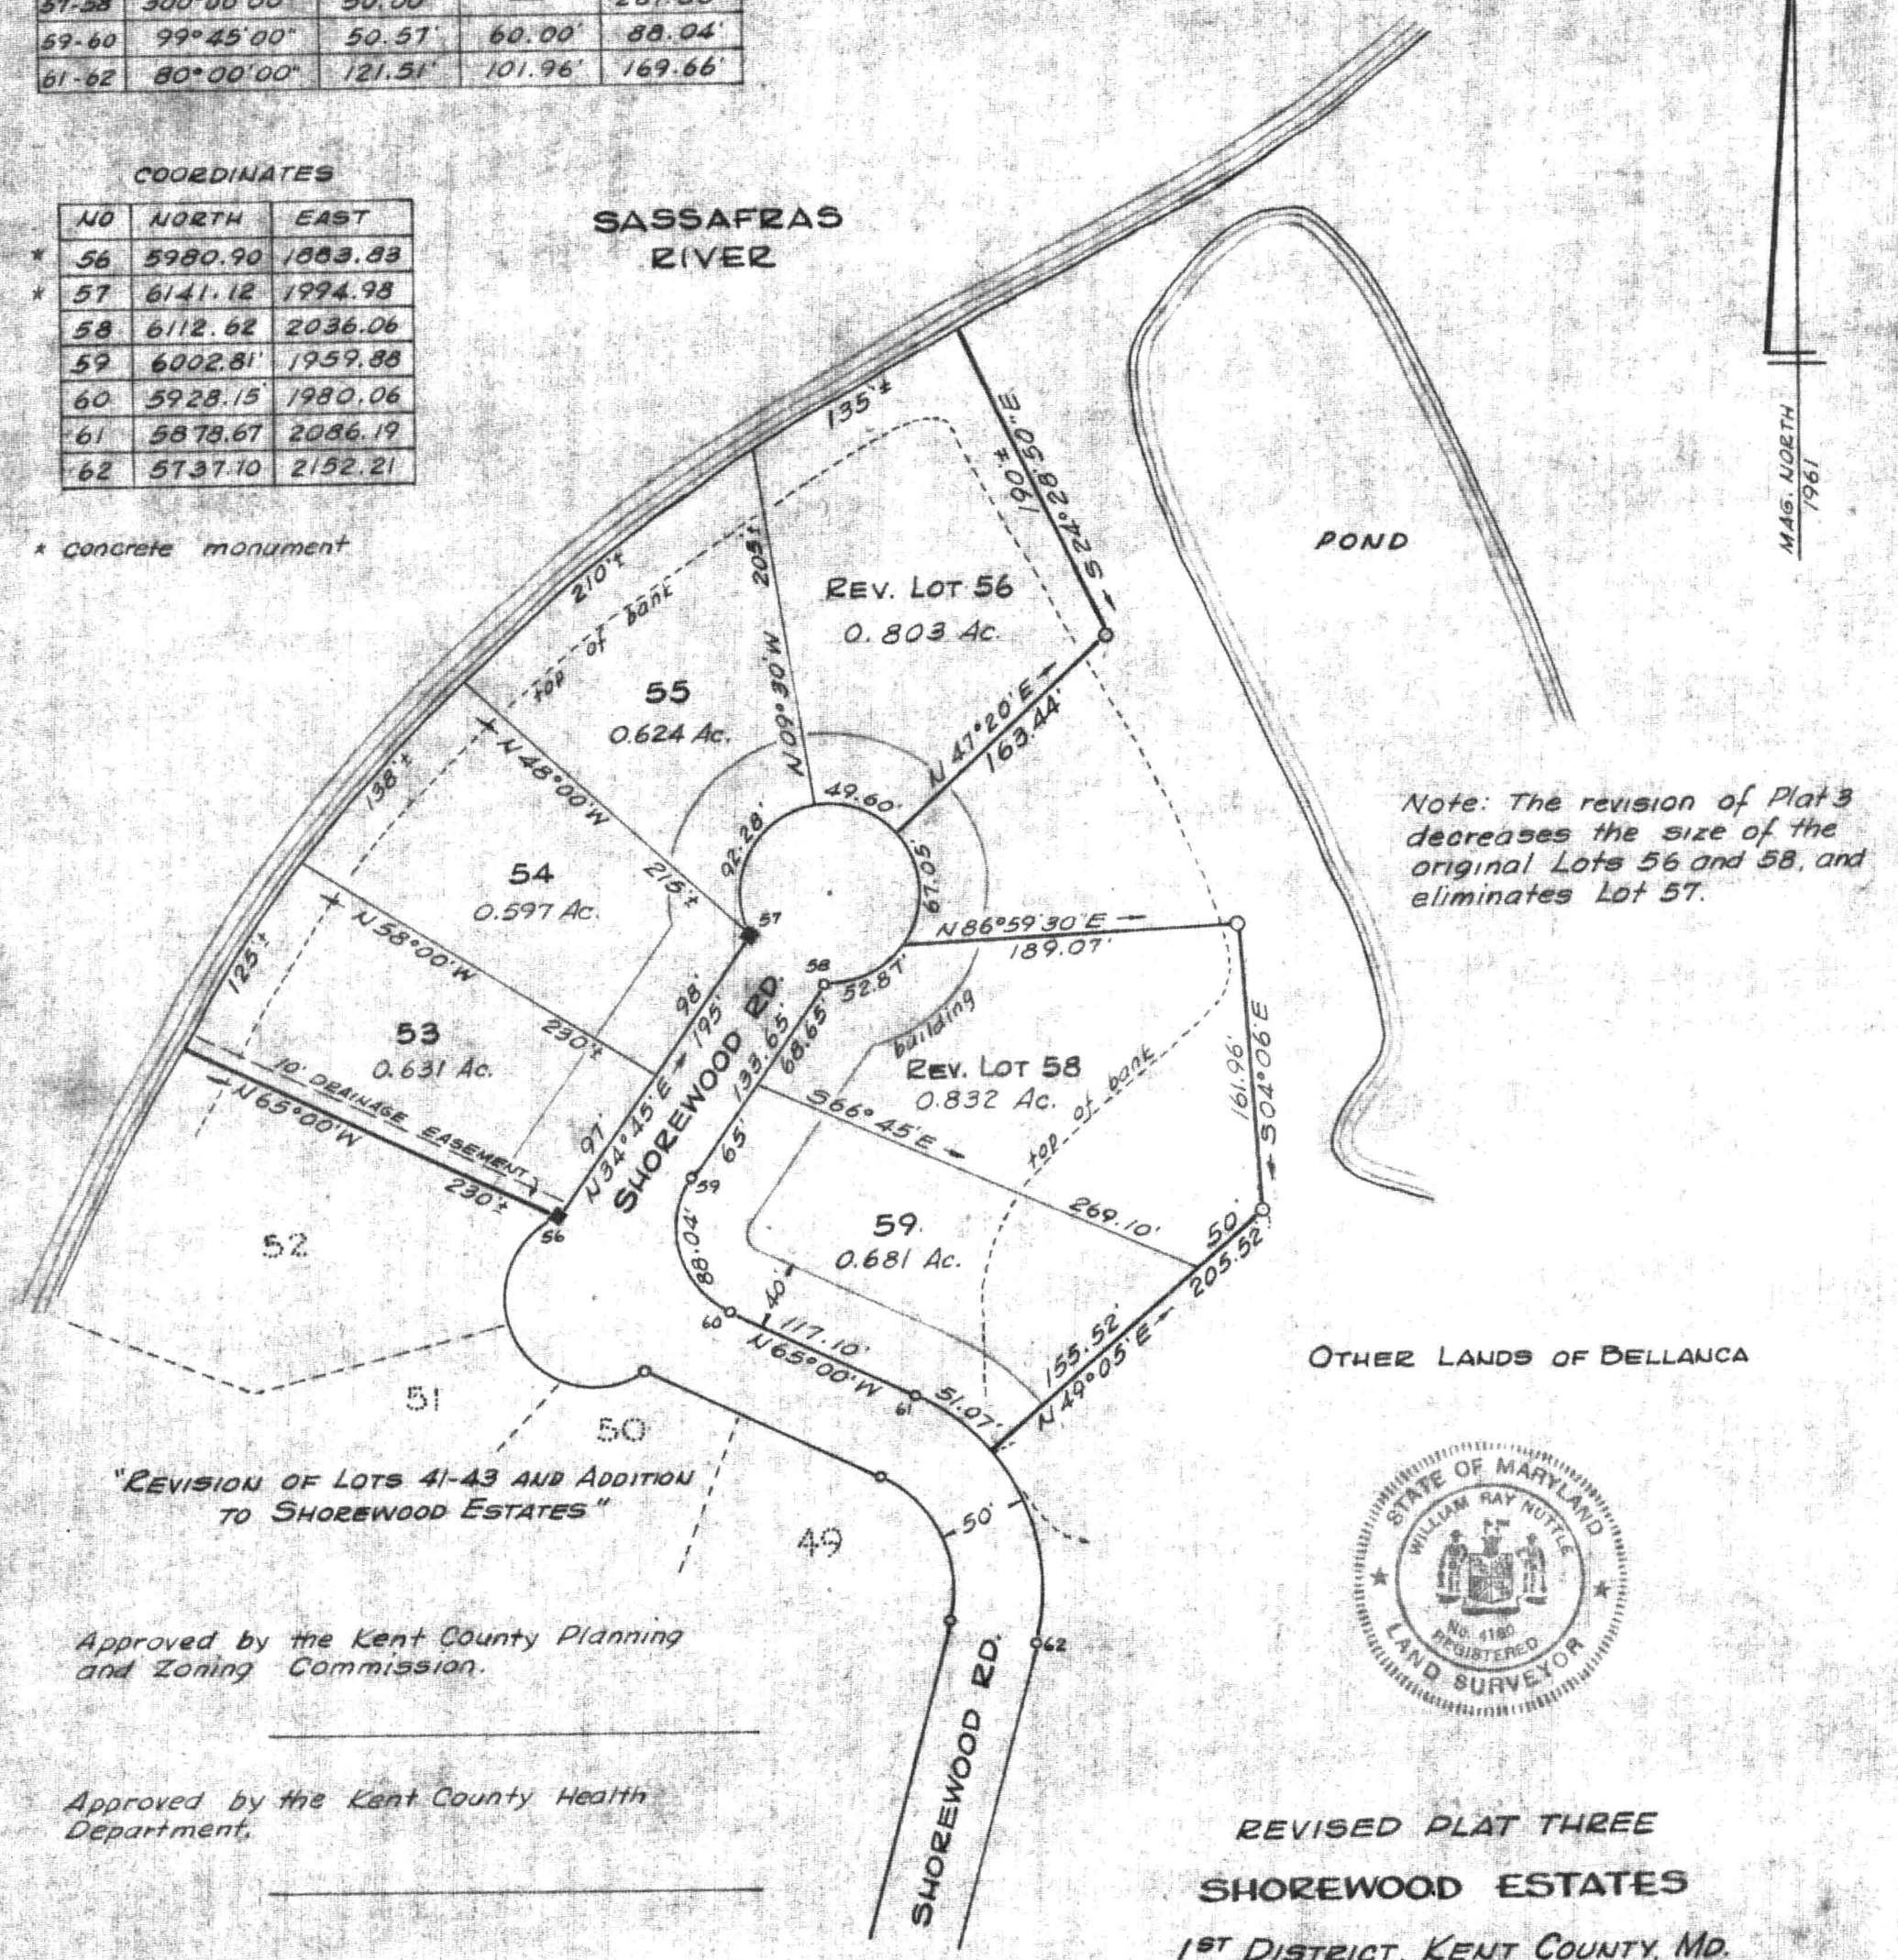

Note: The revision of Plat 3 decreases the size of the original Lots 56 and 58, and eliminates Lot 57.

OTHER LANDS OF BELLANCA

"REVISION OF LOTS 41-43 AND ADDITION TO SHOREWOOD ESTATES"

Approved by the Kent County Planning and Zoning Commission.

_____

Approved by the Kent County Health Department.

_____

This plat represents a survey by me of land in title to the owner shown below. Regulations governing the making of this plat and setting of markers have been complied with.

_____
Owner

William R. Nuttle
Surveyor

STATE OF MARYLAND · WILLIAM RAY NUTTLE · No. 4180 REGISTERED · LAND SURVEYOR

REVISED PLAT THREE
SHOREWOOD ESTATES

1ST DISTRICT, KENT COUNTY, MD.

Scale 1"=100' May 1970: Revised 9/75

William R. Nuttle, Reg. Surveyor
Chestertown, Md.