SC5593-9-181

Thos. Gannon
Lot 9, Block B
Quaker Estates
house location

Sept. 27, 1980

Probably Schrader survey

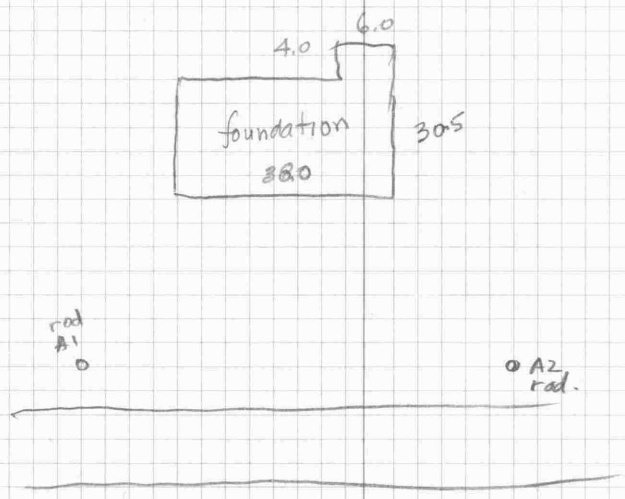

TELEDYNE
NO. 448

rod A2	rod A1	A1	0°	75.06 75.08	01°15
		①	R35°40	69.70 69.72	01°20
		②	R65°20	44.70	
		③	R75°18	73.47	

Sept 13.

Thos. Gannon
Seymour Ave
Lot 9, Sect 2

foundation location

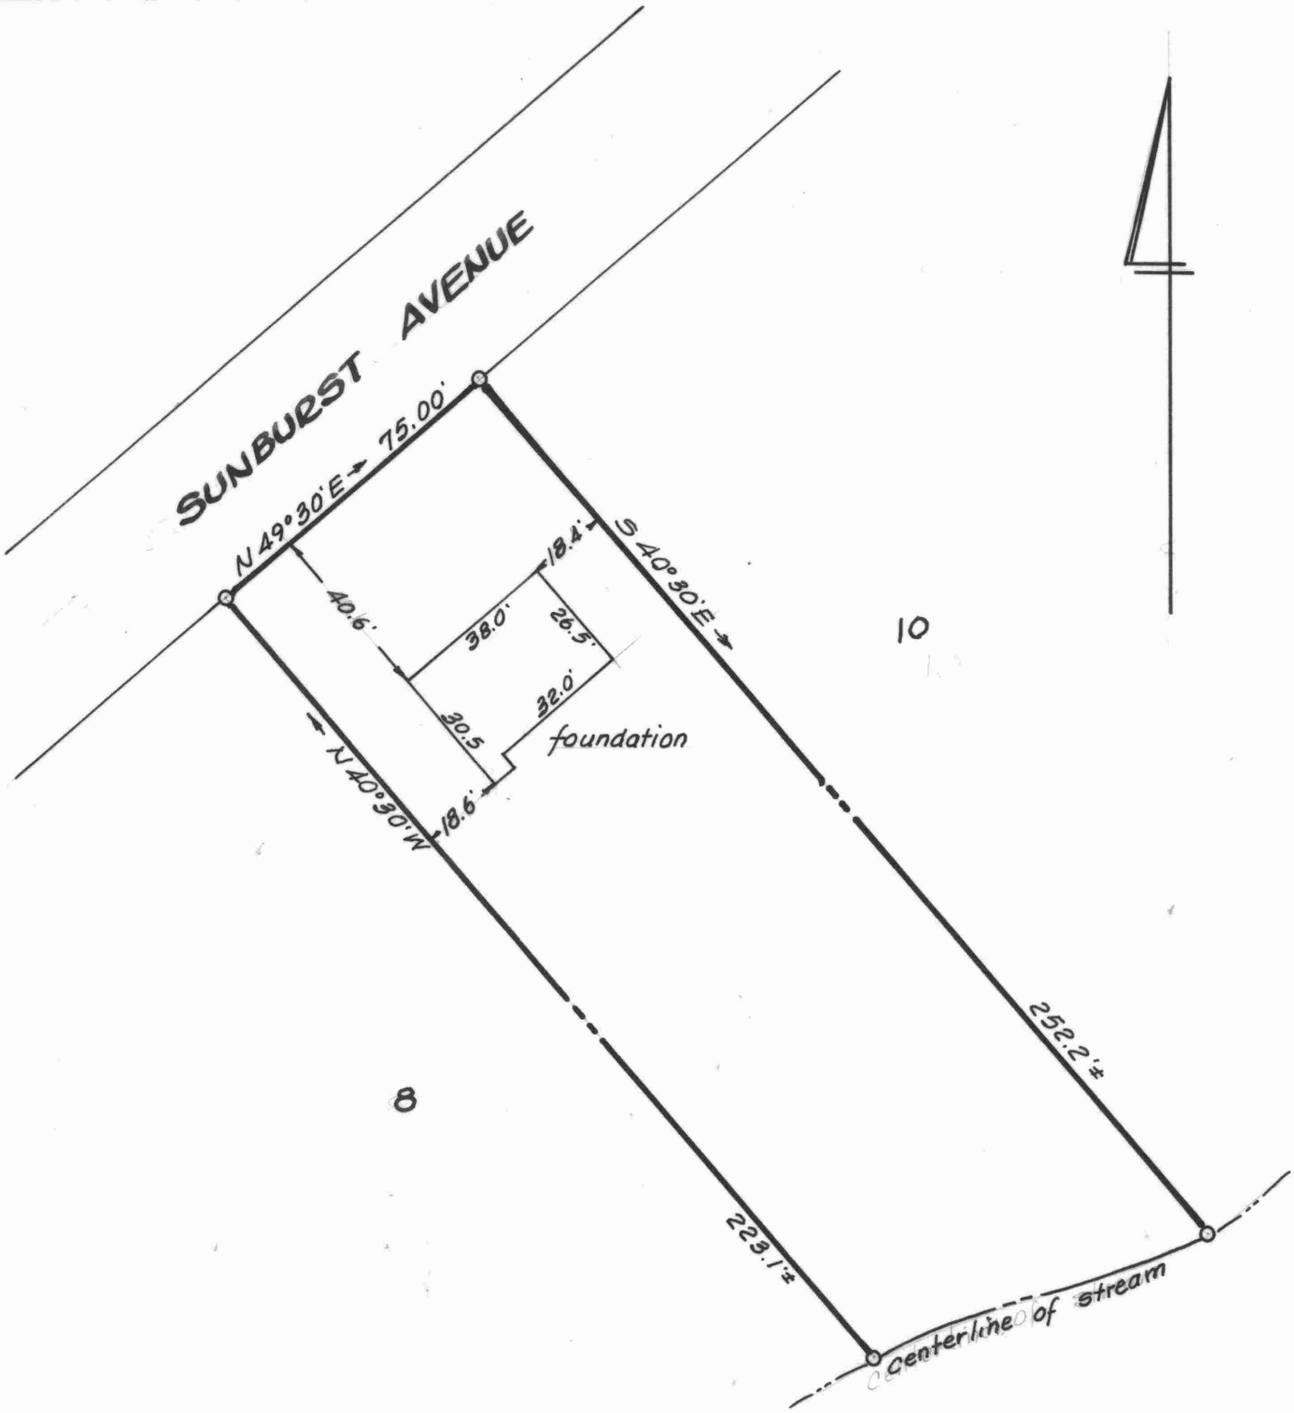

This is to certify that the improvements indicated hereon are located as shown.

William R. Nuttle
9/27/88

SECTION 2

IMPROVEMENTS LOCATION

LOT 9, BLOCK B, QUAKER ESTATES

7TH DISTRICT, KENT COUNTY, MD.

Scale 1"=40' Sept. 1988.

William R. Nuttle, Reg. Surveyor
Chestertown, Md.

STATE OF MARYLAND
WILLIAM RAY NUTTLE
No. 4180
REGISTERED
LAND SURVEYOR