SC5593-9-88

Mr. & Mrs. S. L. McSorley
9370 N. Bayview Ave.
Chestertown, Maryland 21620
(410) 778-4343

January 22, 1995

Mr. William Nuttle
P. O. Box 371
Chestertown, MD 21620

Dear Bill,

You have been much help to this family over the years - and we need your help again.

The sewer systems for Tolchester will be started soon. We'd like to try and sell the buildable lots that we have. As you know, the plans are to connect only to serve homes that currently exist - them come up with a plan of some sort that would allow only 40 new homes to be built. How they will decide who gets these 40 rights - no one knows. We did write the Sanitary Commission - copy to the Commissioners - listing about 9 buildable parcels we'd like sewer allocations for - over a year ago. We'd hope they will consider this.

Meanwhile, the Sanitary Commission asked for a right-of-way on our "back lane" from Bayshore Road into the Estates - which we've agreed to. In return they have given us two sewer tie-ins to be used where we wish.

We've tried to figure out the most saleable two lots to use these allotments for - not knowing whether we will get more. We'd like you to do some surveys for us therefore. You've already kindly gone around some of these with Dolly.

Need to be surveyed:

Block 3K Lots 13 thru 39 and 2 thru 40 - as one saleable lot.

Block 5K Lots 27 thru 39 and 22 thru 40.- as one saleable lot. Exception - We would like to keep a six foot strip along New Jersey Avenue which would keep any buyer from access to this street. We would like your survey and drawing to reflect this.

Block 4L Lots 13 thru 19 and 25 thru 39 and lots 18 thru 40 all as one parcel. We do not own lots 21 and 23.

Block 3L Lots 31 thru 35 and lots 22 thru 36 as one parcel.

Block 6B - Lots 5 thru 10. You've already surveyed this - see enclosed. We just need tall stakes put in so we can find them.

Perhaps you'd like to come out and discuss these - we'd be delighted to see you. Please call. We'll be away from 2-28 thru 3-20.

Thanks,

Sam & Dolly

SC3593-9-82

September 19, 1995.

Mrs. Samuel McSorley
9370 N. Bayview Ave.
Chestertown, Md.

Dear Mrs. McSorley:

Last June I sent you copies of plats of the various lots that you had asked me to stake out, together with the suggestion that we get together concerning some of the lots. I do not know whether you got my letter or not, or whether you do not intend to pursue this matter. I certainly am not pressing you on this, particularly in view of my track record of delaying getting to jobs, but I am curious as to where the matters stand.

Sincerely yours,

June 2, 1995.

Mrs. Samuel McSorley
9370 N. Bayview Ave.
Chestertown, Md.

Dear Mrs. McSorley:

It appears that I spend most of my time apologizing to you for not getting to the various surveys for you in a reasonable time. I had done all but the lots in Blocks 3L and 4L some time ago before getting side-tracked.

I have enclosed plats of lots in Block 3K, 5K, 6B, and an overall sketch of those in 3L and 4L. There was no problem with 3K or locating the corners previously set in 6B. Although I have shown a 6' strip taken out of 5K, there is some doubt as to whether this can be done. This would have to go through the zoning process, and I do not think that it would be approved. Perhaps a non-access clause could be written into the deed instead.

The lots in Blocks 3 and 4L present a problem. I have set a few key points, but there is some question as to how much should be done. I think that the best bet is for me to get together with either you or Mr. McSorley and walk over some of this. Some of the points that I have marked are rather hard to find.

Sincerely yours,

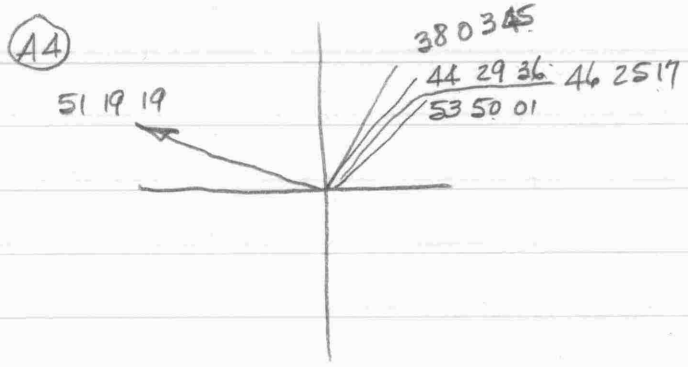

A4-A3-X2

R95° 48' 55" 41.68 / 40.04 ✓ / 1.64

-X6

R89° 23' 04" - 139.69

-X10

R105° 09' 20" - 147.02

-X11

R97° 44' 36" - 243.97

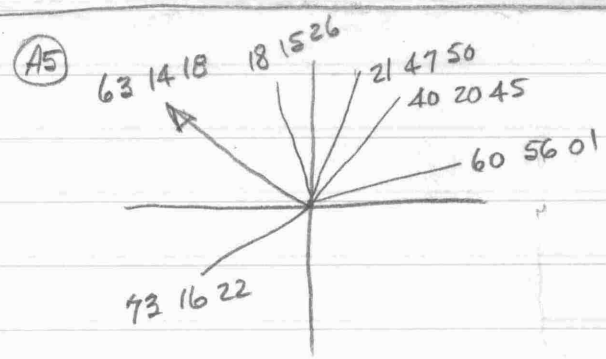

A5-A4-X3

R44° 58' 52" - 36.77

-X7

R85° 02' 08" - 125.31

-X8

R103° 35' 03" - 122.18

-X4

29.27
01°55
48.40
29.25
19.15

R124° 10' 18" 24.32 / 24.08 ✓ / 0.24

-X12

L43° 29' 20" - 48.40

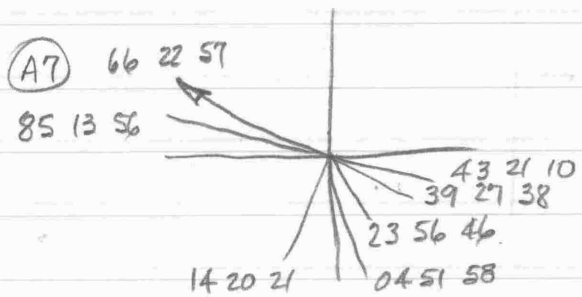

A7-A8 - X19

L 18° 50' 59" - 57.99

-X18

L137° 33' 49" - 58.24

-X17

L99° 16' 42" - 138.98

-X16

L118° 29' 01" - 170.10

-X15

L153° 04' 41" - 114.06

-X14

L156° 58' 13" - 153.04

McSorley

April 3, 1995

	X3	X12	S35° 29' 20" W	60				4848.66	5164.05
	X12	X13	S54° 30' 40" E	200				4732.55	5326.89
	X13	X14	S35° 29' 20" W	100				4651.13	5268.84
	X14	X15	N 54° 30' 40" W	40				4674.35	5236.27
	X15	X16	S35° 29' 20" W	100				4592.92	5178.21
	X16	X17	N 54° 30' 40" W	60				4629.76	5129.36
	X17	X18	N 35° 29' 20" E	100				4709.18	5187.42
	X18	X19	N 54° 30' 40" W	100				4767.23	5105.99
D	X19	X12	N 35° 29' 20" E	100.01					
D	A4	X2	N 44° 29' 36" E	40.04	✓			4915.40	5105.68
	A4	X6	N 38° 03' 45" E	139.69	✓				
	A4	X10	N 53° 50' 01" E	147.02	✓				
	A5	X3	N 18° 15' 26" W	36.77	✓			4862.59	5210.40
	A5	X7	N 21° 47' 50" E	125.31	✓				
	A5	X8	N 40° 20' 45" E	122.18	✓				
	A5	X4	N 60° 56' 01" E	24.08	✓				
	A5	X12	S 73° 16' 22" W	48.40	✓				
	A4	X11	N 46° 25' 17" E	243.97	✓				
	A7	X19	N 85° 13' 56" W	57.99	✓			4762.41	5163.78
	A7	X18	S 23° 56' 46" E	58.24	✓				
	A7	X17	S 14° 20' 21" W	138.98	✓				
	A7	X16	S 04° 51' 58" E	170.10	✓				
	A7	X15	S 39° 27' 38" E	114.06					
	A7	X14	S 43° 21' 10" E	153.04					

McSorley

April 3, 1995

	A3	A4	S51°19'19"E	135.37		0.09		5000	5000
	A4	A5	S63°14'18"E	117.28			0.13	4915.40	5105.68
	A5	A6	S62°23'50"E	71.82				4862.59	5210.40
	A6	A7	S58°45'07"W	128.98				4829.31	5274.05
	A7	A8	N66°22'57"W	145.02				4762.41	5163.78
	A8	A9	N54°05'35"W	129.09				4820.51	5030.90
	A9	A2	S37°59'13"W	132.30				4896.21	4926.35
	A2	A3	N36°42'00"E	259.50				4791.94	4844.92
								5000	5000
*	A2	A1	R179°28'30"	258.55				4583.23	4692.31
	A3	A3A	R102°00' N41°18'01"W	8.80				5006.61	4994.19
D	A1	A3A	N35°29'23"E	519.98					
	A3A	X1	N35°29'20"E	30'					
	X1	X2	S54°30'40"E	150				4943.96	5133.74
	X2	X3	"	80				4897.51	5198.88
	X3	X4	"	40				4874.29	5231.45
	X4	X5	"	160				4781.40	5361.72
	X5	X9	N35°29'20"E	100				4862.83	5419.78
	X9	X8	N54°30'40"W	160				4955.71	5289.50
	X8	X7	"	40				4978.94	5256.93
	X7	X6	"	80				5025.38	5191.80
D	X6	X2	S35°29'32"W	100.01					
	X6	X10	S54°30'40"E	40				5002.16	5224.37
	X10	X11	N35°29'20"E	100				5083.58	5282.42

N 258.55

N 0° 31' 30" E 259.50

N 77° 28' 30" W · 8.80

N 0° 41' 03" W -519.99

35 30

36 11

5519.95 4993.79

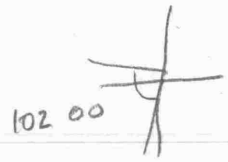

179 59 60
102 31 30

77 28 30

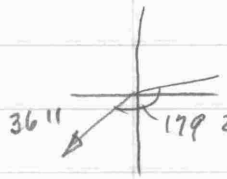

180
36 11

216 11

215 70 60
179 28 30

36 42 30

A1-A2- N36° 11' E

A2-A3- N36° 42' 30" E

A3 L 88° 02' 10"

A4 R 168° 04' 50"

A5 L 179° 09' 50"

A6 L 58° 51' 50"

A7 L 125° 08'

A8 L 167° 42' 50"

A9 R 92° 04'

A2 L 01° 16' 30"

(A3)

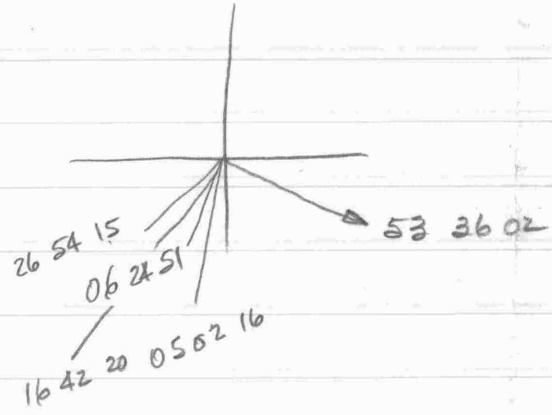

A3-A4-X1

R60°00'53" - 45.05 / 42.70 / 2.35

X2

R80°30'17" - 138.87

X3

R58°38'18" - 159.31

X4

R70°18'22" - 250.68

(A4) 53 36 02

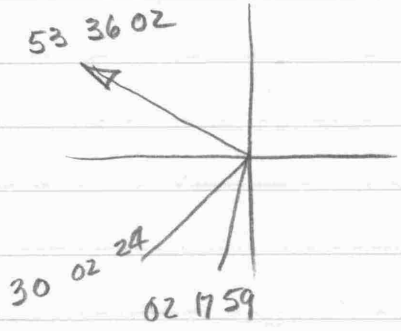

A4-A3-X5

L96°21'34" - 235.27

-X6

L124°06'10" - 41.39 / 40.87 / 0.52

(A6)

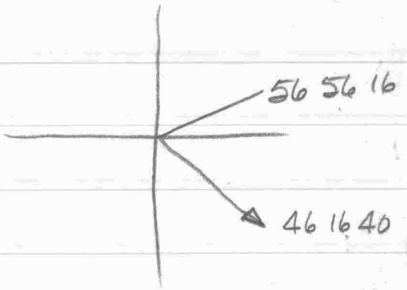

A6-A5-X1

L76°47'04"-128.29

(A5)

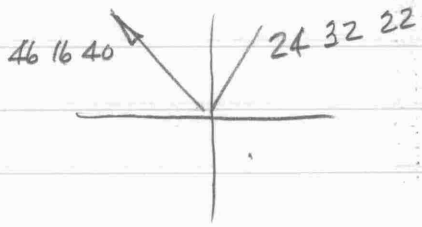

A5-A6-X3

R 70°49'02"-39.49

39.09

0.40

(A1)

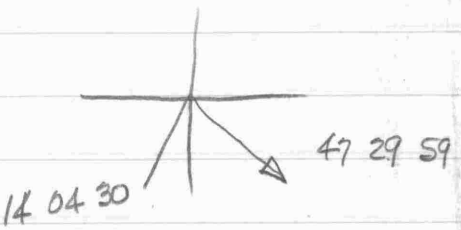

A1-A2-X6

R 61°34'29"- 38.02 / 32.73

5.29

(A2)

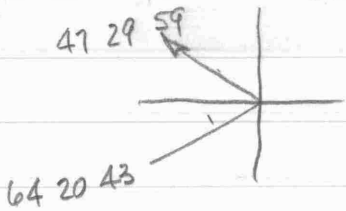

A2-A1-X2

L68°09'18"-128.33

(A3A)

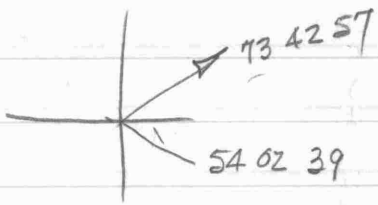

A3A-A3-X5

R52°14'24"-0.63

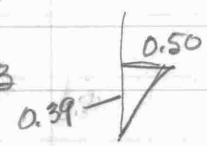

(A4)

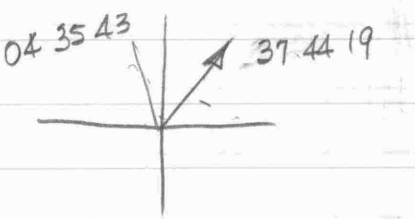

A4-A3-X4

L42°20'02"- 39.38 / 35.95

3.43

McSorley -

Blk 3K, Tolchester Estates

Mar. 28. 1995

								5000	5000
	A2	A3	S56°07'59"E	246.80				4862.47	5204.93
	A3	A4	S37°44'19"W	259.39				4657.34	5046.16
	A4	A5	N54°17'30"W	295.38				4829.74	4806.32
	A5	A6	N46°16'40"W	171.65				4948.37	4682.27
	A6	A1	N44°27'11"E	252.87				5128.88	4859.36
	A1	A2	S47°29'59"E	190.76				5000	5000
	A3	A3A	L50°09 S73°42'57"W	40.59				4851.09	5165.97
	A4	A4A	L143°40	41.48				4645.96	5006.27
	A6	A6A	L32°54	46.75				4939.59	4728.19
D	A3A	A4A	S37°54'06"W	259.97					
D	A4A	A6A	N43°26'31"W	404.41					
	A6A	X1	N38°01'40"E	100				5018.36	4789.79
	X1	X2	S51°58'20"E	120				4944.44	4884.32
	X2	X3	S38°01'40"W	100				4865.66	4822.72
	X3	X4	S51°58'20"E	280				4693.17	5043.28
	X4	X5	N38°01'40"E	200				4850.72	5166.48
	X5	X6	N51°58'20"W	400				5097.13	4851.40
D	X6	X1	N38°01'51"W	100.00					
	A6	X1	N56°36'16"E	128.29					
	A1	X6	S14°04'30"W	32.73					
	A2	X2	S64°20'43"W	128.33					
	A3A	X5	S54°02'39"E	0.63					
	A4	X4	N04°35'43"W	35.95					
	A5	X3	N24°32'22"E	39.49					

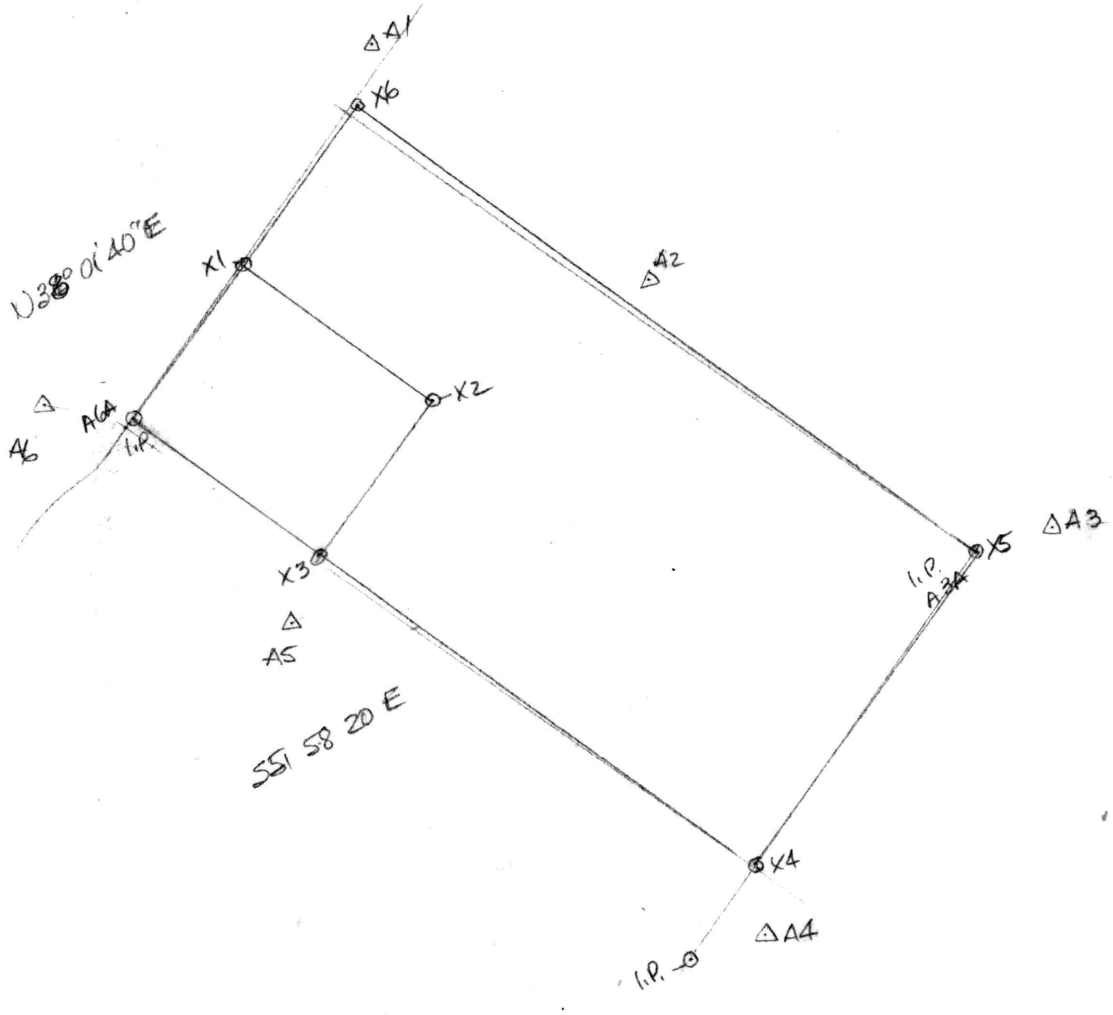
A1
X6
N38° 01' 40" E
X1
A2
A6
A64
I.P.
X2
X3
A5
I.P.
A34
X5
A3
S51 58 20 E
X4
A4
I.P.

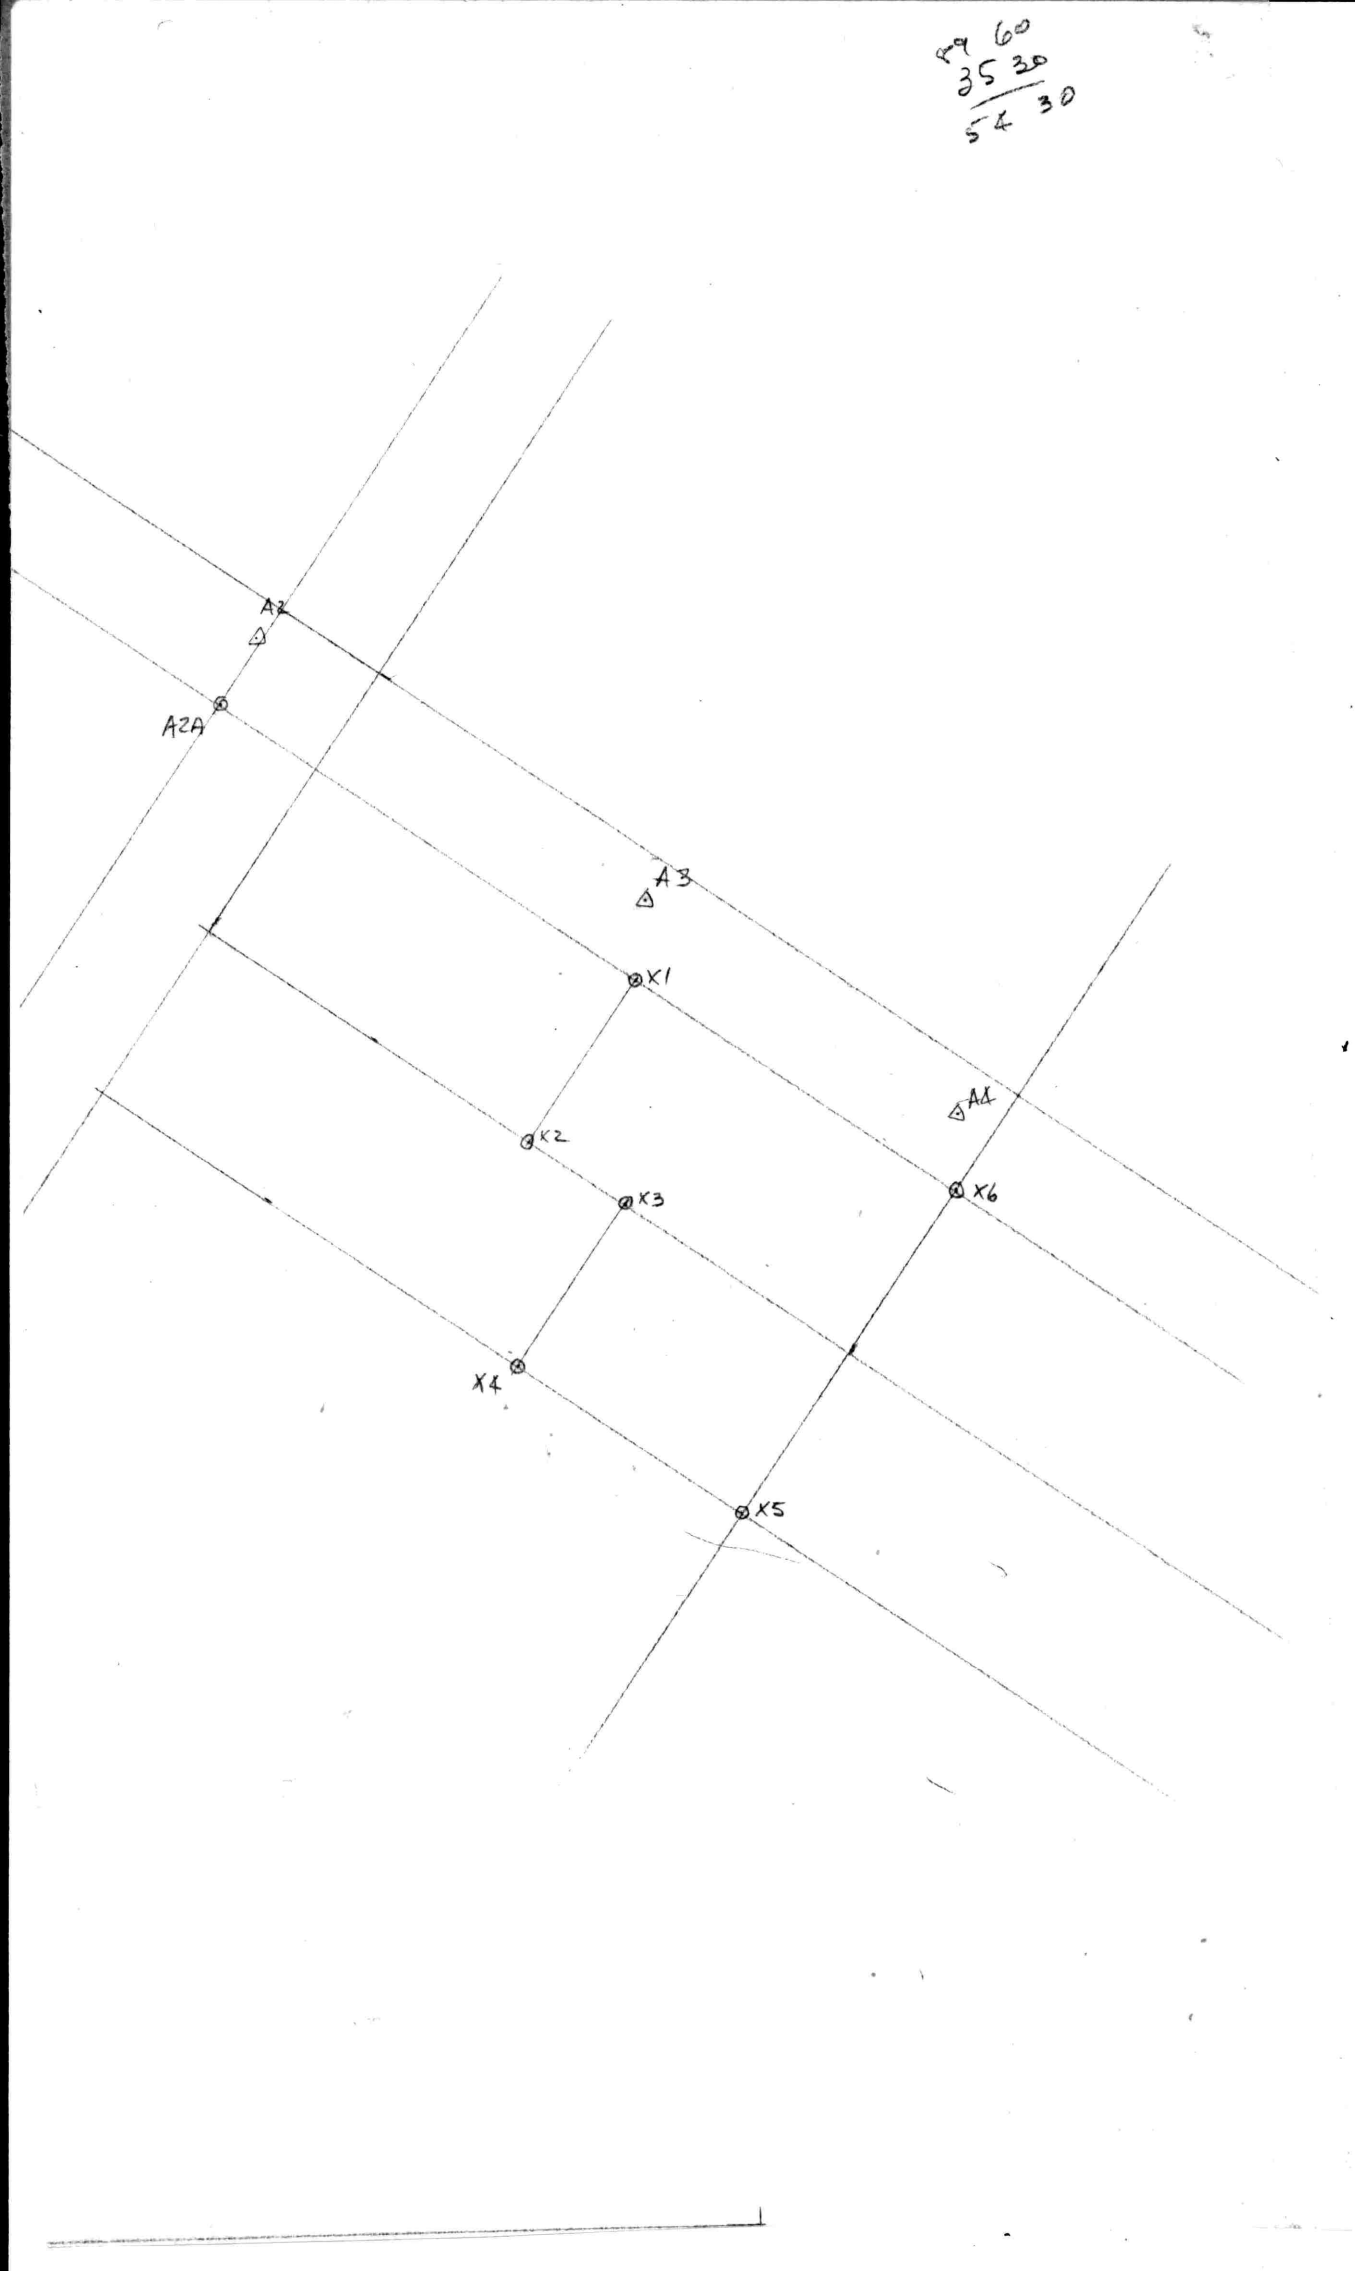
A2
A2A
A3
X1
X2
X3
X4
X5
X6
A4

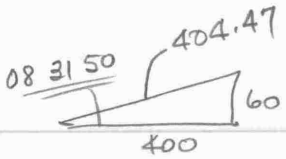

51 58 21
37 54 06
89 52 27

43 26 31
08 31 50
51 58 21

N 397.30

~~N~~ 89°46'E 39.38

N05° 39' ~~46~~ 30" E - ~~399.09~~ 399.41

54 30

60 09 ~~30~~

~~5397.46~~ ~~5397.14~~ ~~5039.38~~ ~~5039.38~~

			5000	5000
A1-A2	S60°09'46"E -	397.30	4802.33	5344.64
A2-A3	L173°54'10" S54°03'~~58~~"E -	243.29	4659.56	5541.63
A3-A4	L179°32'20" S53°36'21"E	198.39	4541.85	5701.32
A2-A2A	L90°14'	39.38	4768.09	5325.19
A1-A2A				

			5000	5000
A1-A2	S60°09'30"E -	397.30	4802.30	5344.62
A2-A3	L173°54'10" S54°03'39"E -	243.29	4659.51	5541.60
A3-A4	L179°32'20" S53°36'02"E -	198.39	4541.78	5701.29
A2-A2A	L90°14	39.38	4768.06	5325.16
D A1-A2A	S54°29'57"E - 399.41			
A2A-X1	S54°30'E - 260		4617.08	5536.83
X1-X2	S35°30'W - 100		4535.67	5478.76
X2-X3	S54°30'E - 60		4500.82	5527.61
X3-X4	S35°30'W - 100		4419.41	5469.54
X4-X5	S54°30'E - 140		4338.11	5583.51
X5-X6	N35°30'E - 200		4500.94	5699.65
D X6-X1	N54°30'W - 200 ✓			
D A3-X1	S06° 24' 51"W - 42.70			
A3-X2	S26° 54' 15" W - 138.87			
A3-X3	S05° 02' 16" W - 159.31			
A3-X4	S16°42'20"W - 250.68			
A4-X6	S02°17'59" W - 40.87			
A4-X5	S30°02'24" W - 235.27			

S. L. McSorley
Lots in Blocks 3L & 4L
Tolchester Estates

Mar. 31, 1995

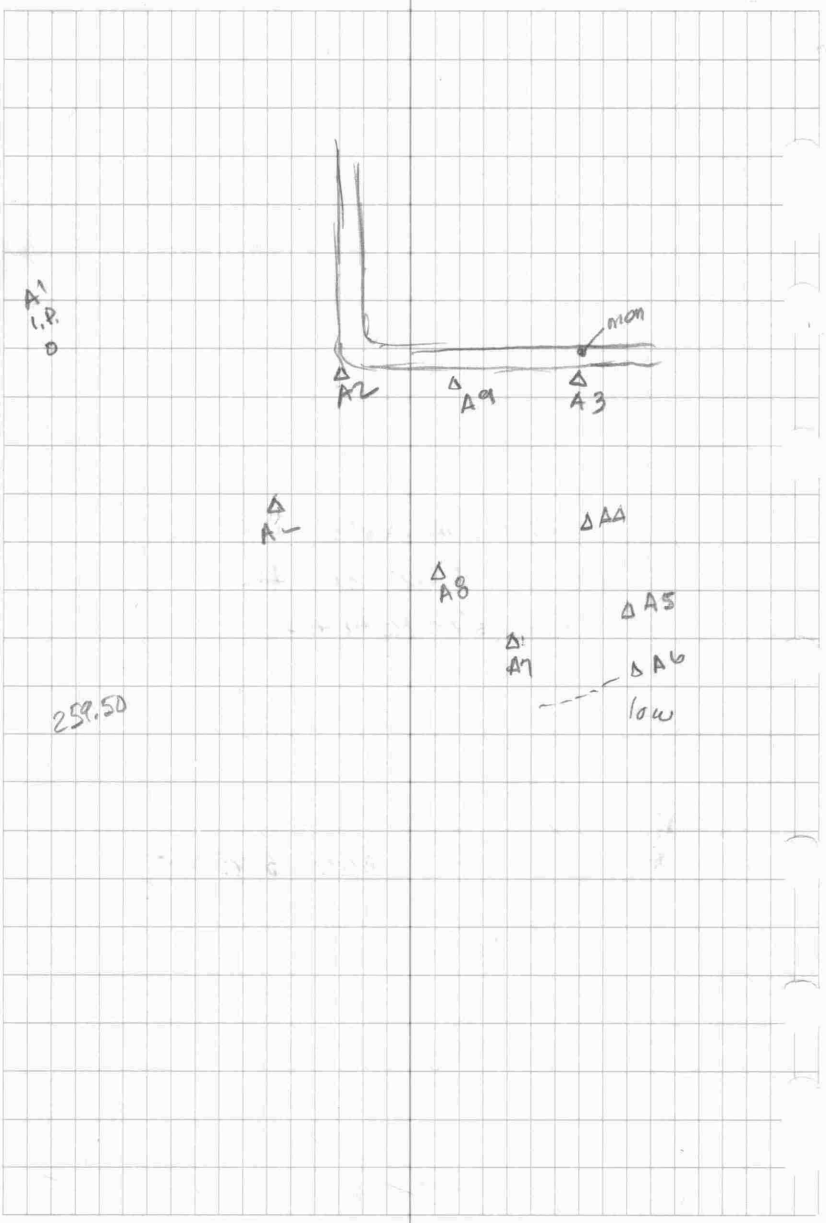

NATIONAL PRINTFAST NO. 446

A2	A1	A1	0°	258.55	0°
		A3	L179°28'30"	259.50 259.51	0°25'
		"	L358°57'		
		A_	L69°29'	—	
		"	L138°58'	—	
A3	A2	A4	L88°02'30"	135.39	0°20'
		"	L176°04'36"	—	
		buried iron	R102°00'	8.80	
A4	A3	A5	R168°05'	117.30 117.41	02°30'
		"	R336°09'30"	—	
A5	A4	A6	L179°10'	71.83 72.10	05°05'
		"	L358°19'30"	—	
A6	A5	A7	L58°51'30"	128.97 129.01	01°30'
		"	L117°44'	—	
A7	A6	A8	L125°08'	145.00 145.35	04°00'
		"	L250°16'	—	
A8	A7	A9	L167°43'	129.07 129.10	01°10'
		"	L335°25'30"	—	
A9	A8	A2	R92°04'	132.30	0°20'
		"	R184°08'	—	
A2	A9	A3	L01°16'30"	—	

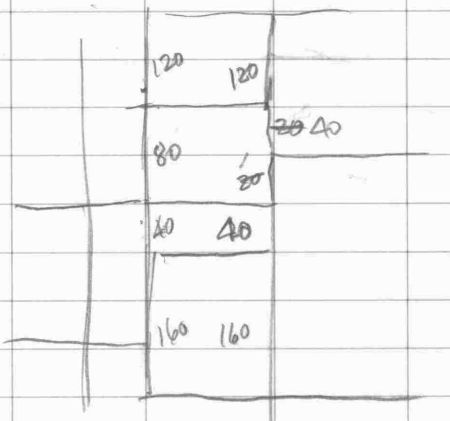

150
80
40
270

R 44° 58' 52" - 36.77
R 30° 30' - 29.40
L 123° 59' 58" - 14.35 / 11.09
3.26

L 18° 50' 54" - 57.99
L 28° 06' - 54.07
L 109° 02' 14" - 10.11 / 9.76
0.35

0°

Corners				June 1, 1995	
A4	A3	X2	R95°48'55"	40.04	I.P. & G.P.
A5	A4	X3	R44°58'52"	36.77	" "
		X4	R124°10'18"	24.08	" "
		X12	L43°29'20"	48.40	" "
A7	A8	X19	L18°50'59"	57.99	" "

McSorley
Lots 29-39, 22-40, Blk 5K
Tolchester Estates

March 29, 1995

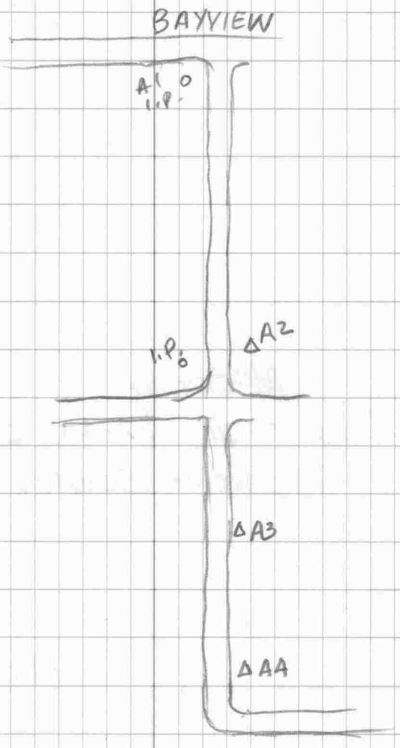

NATIONAL PRINTFAST NO. 446

	I.P.			397.30	
A2	A1	A1	0°	397.34	0°50
		A3	L173°54	243.29 243.30	0°35
		"	L347°48'30"	—	
		I.P.	L90°14	39.38 198.39	0°20
A3	A2	A4	L179°32'30"	198.40	0°30
		"	L359°04'30"	—	
Corners					
A3	A4	X1	R60°00'53"	42.70	I.P. & G.P.
		X2	R80°30'17"	138.87	" "
		X3	R58°38'18"	159.31	" "
		X4	R70°18'22"	250.68	" "
A4	A3	X5	L96°21'34"	235.27	" "
		X6	L124°06'10"	40.87	" "

38.68
33.82
4.86

R58° 38' 18" - 159.31
R62° 47' - 127.11 01°00
R160° 05' 44" - 33.82

R80° 30' 17" - 138.87
R62° 47' - 127.11 01°00'
L96° 59' 57" 42.59
42.08
0.51
L157° 03'

R70° 18' 22" - 250.68
R62° 47 127.11 01°00
L 164° 52' 34" 125.79
L 157° 03' - 150.29 01°06'
R33° 45' 21" - 30.83

L96° 21' 34 - 235.27
L98° 01' 225.42 01°05'
L145° 12' 21" - 11.92

McSorley
Lots 13-39, 2-40, Blk. 3K
Tolchester Estates

March 27, 1995

A1-A2 - S47°30'E

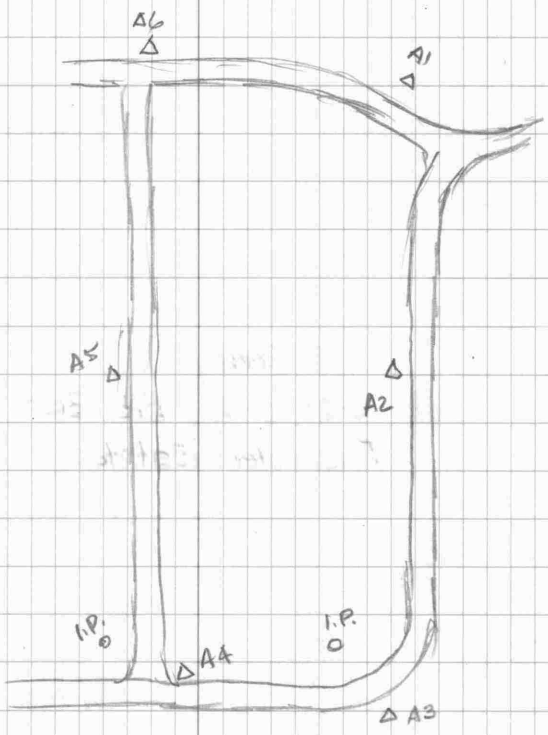

NATIONAL PRINTFAST NO. 446

A2	A1	A1	0°	190.76	0°
		A3	R171°22	246.81 (246.80)	0°25
		"	R342°44 30"	—	
A3	A2	A4	L86°07 30"	259.43 (259.39)	01°00
		"	L172°15	—	
		I.P.	L50°09	40.60 (40.59)	01°25
A4	A3	A5	L92°01 30"	295.43 (295.38)	01°05
		"	L184°03 30"	—	
		I.P.	L143°40	41.49 (41.48)	01°30
A5	A4	A6	L171°59	171.66 (171.65)	0°35
		"	L343°58	—	
A6	A5	A1	L89°16	252.87	0°20
		"	L178°32	—	
		I.P.	L32°54	46.76 (46.75)	0°55
A1	A6	A2	L91°57	—	
		"	L183°54	—	
Corners					
A6	A5	X1	L76°47'04"	128.29	I.P. & G.P.
A5	A6	X3	R78°49'02"	39.49	I.P. found
A1	A2	X6	R61°34'29"	32.73	I.P. & G.P.
A2	A1	X2	L68°09'18"	128.33	" "
A3A	A3	X5	R52°14'24"	0.63	" "
A4	A3	X4	L42°20'02"	35.95	" "

L 68° 09 18" - 128.33

L 91° 03' 30" - 118.26 0°20'

L 89° 56' 53" 52.21 49.94

2.27

L 76° 47' 04" - 128.29

L 76° 55 - 123.42 0°35

L 176° 31' 31" - 4.89

BLK 4L

BALTIMORE

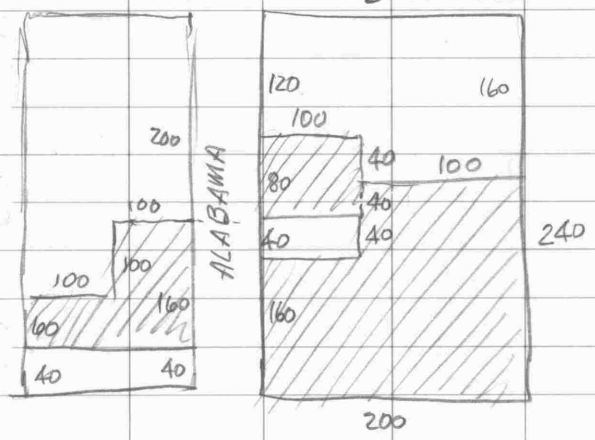

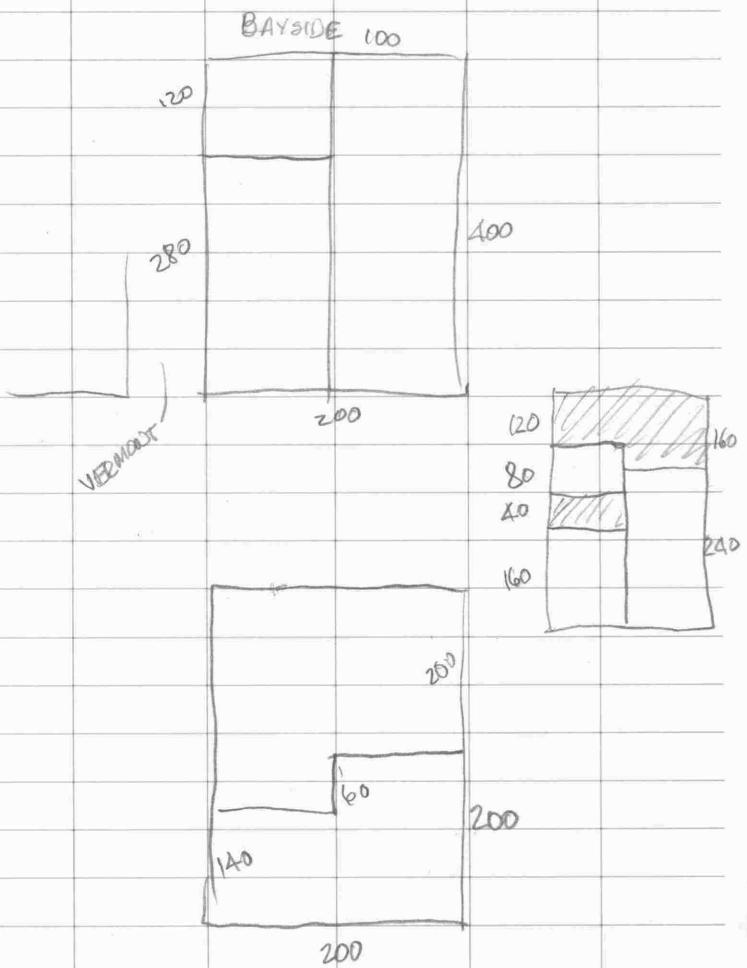
BAYSIDE
100
120
280
400
200
VEEMOUT
120
160
80
40
240
160
200
60
200
140
200

Samuel L. McSorley
9370 North Bayview Avenue
Chestertown, Maryland 21620

October 2, 1995

Dear Bill,

We did receive your letter and drawings earlier this Summer and appreciate all you do for us.

You mentioned a problem concerning Blk. 3 and 4L which the adjoining neighbor is interested in buying part.

The reason we didn't get back to you sooner was knowing there would be difficulty in tramping through overgrown areas. Felt it best to wait for fall and here it is.

October already. Sam and I would like to take you up on your offer to get together and walk over the lots involved. I will be away in Colorado until Oct. 25th and certainly hope we can set a date and time after that. We expect to pay you for your time and advice.

Most Sincerely –
Holly McSorley

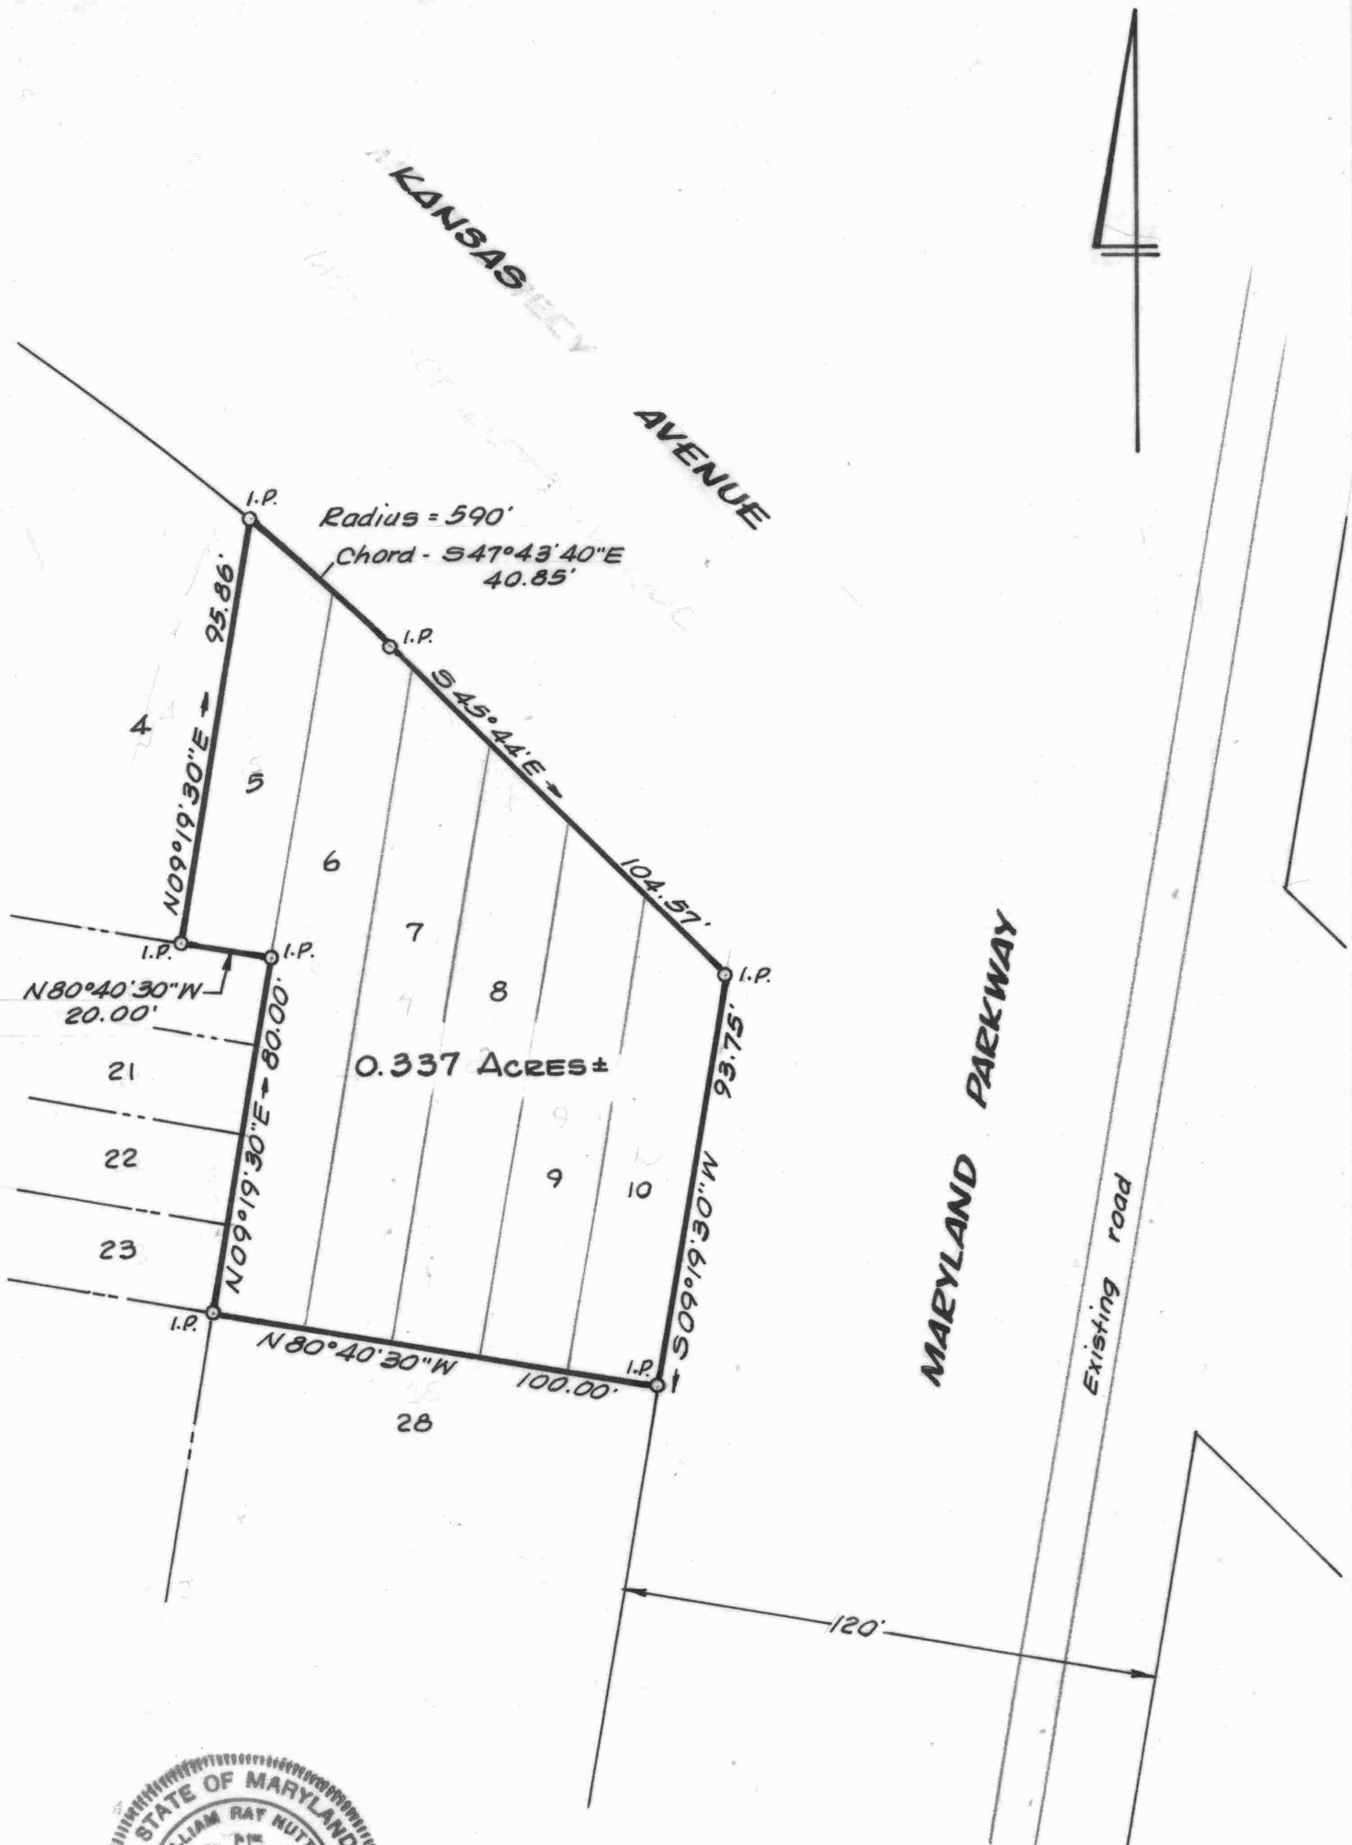

LOTS 5-10, BLOCK 6-B

TOLCHESTER ESTATES

6TH DISTRICT, KENT COUNTY, MD.

Scale 1"=40' July 1978.

William R. Nuttle, Reg. Surveyor
Chestertown, Md.

I.P. = iron pipe

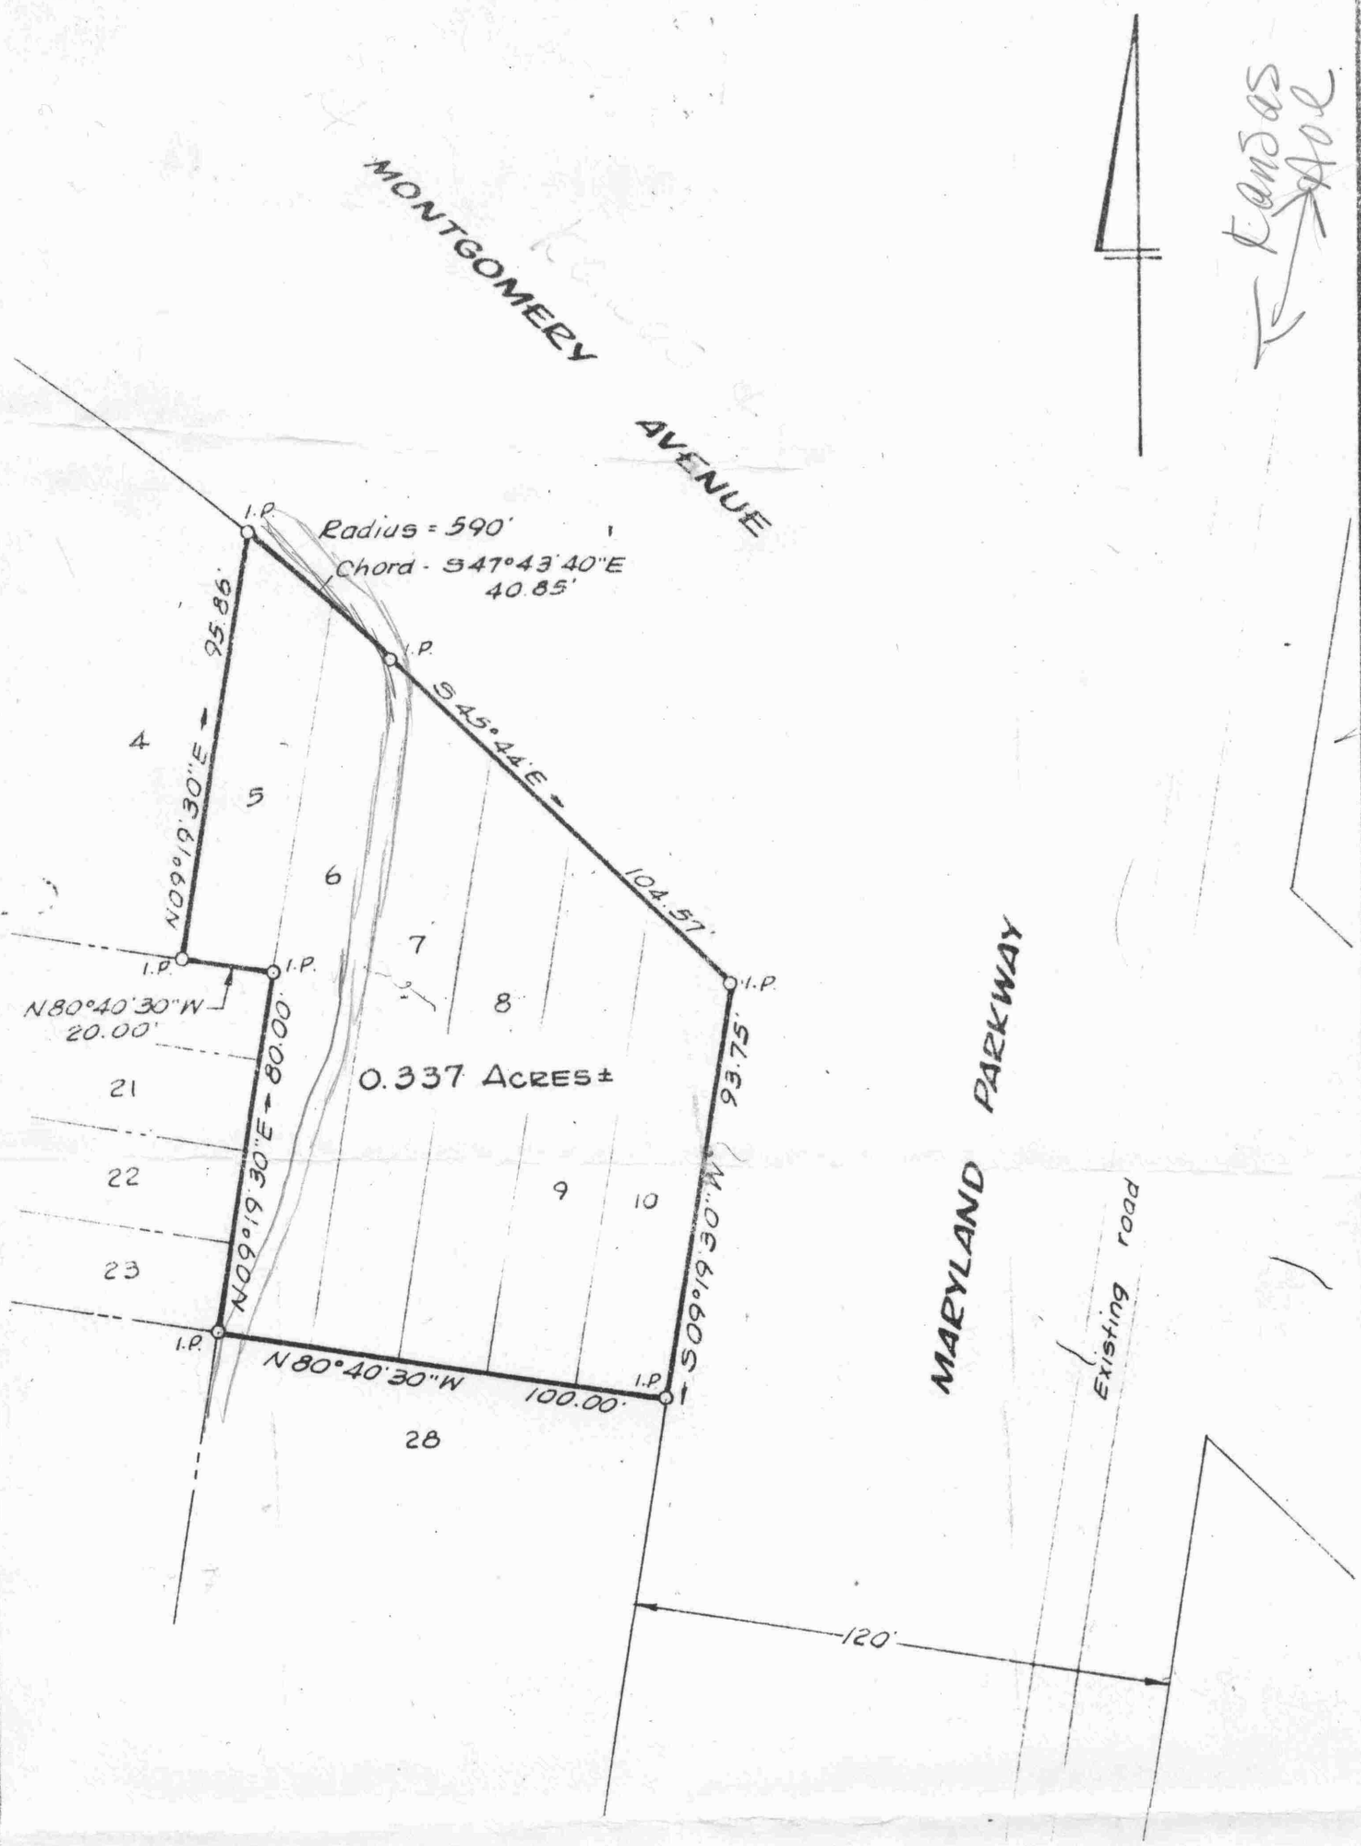

LOTS 5-10, BLOCK 6-B

TOLCHESTER ESTATES

6TH DISTRICT, KENT COUNTY, MD.

Scale 1"=40' July 1978.

William R. Nuttle, Reg. Surveyor
Chestertown, Md.

I.P. = iron pipe

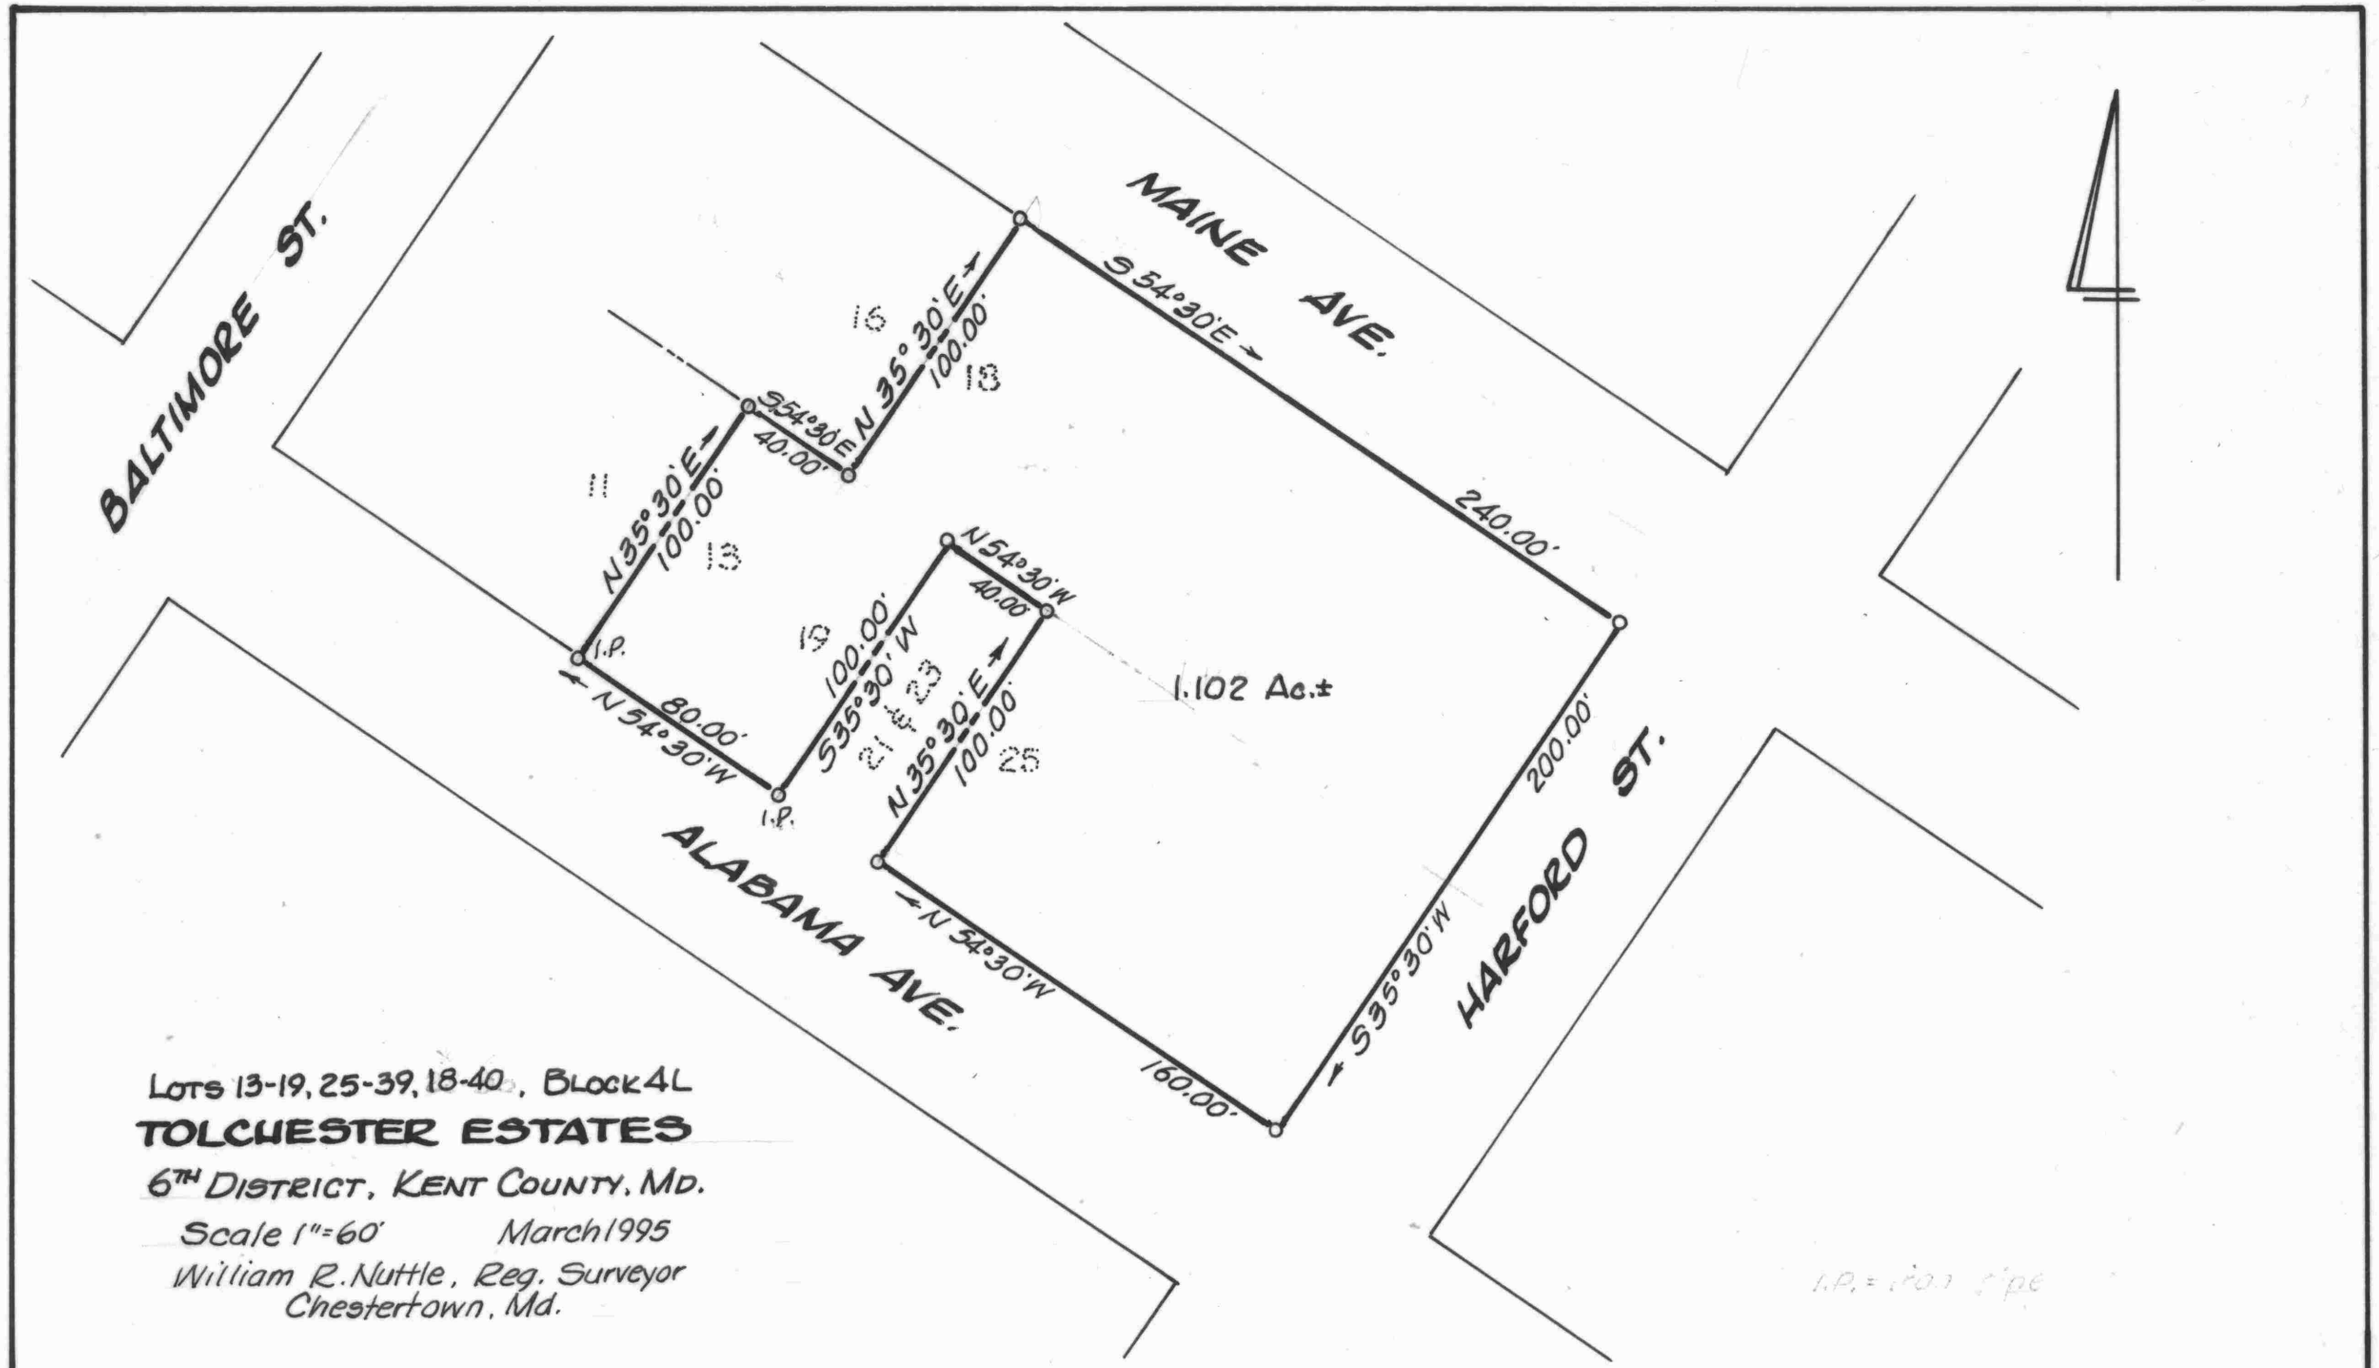

LOTS 13-19, 25-39, 18-40, BLOCK 4L

TOLCHESTER ESTATES

6TH DISTRICT, KENT COUNTY, MD.

Scale 1"=60' March 1995

William R. Nuttle, Reg. Surveyor
Chestertown, Md.

I.P. = iron pipe

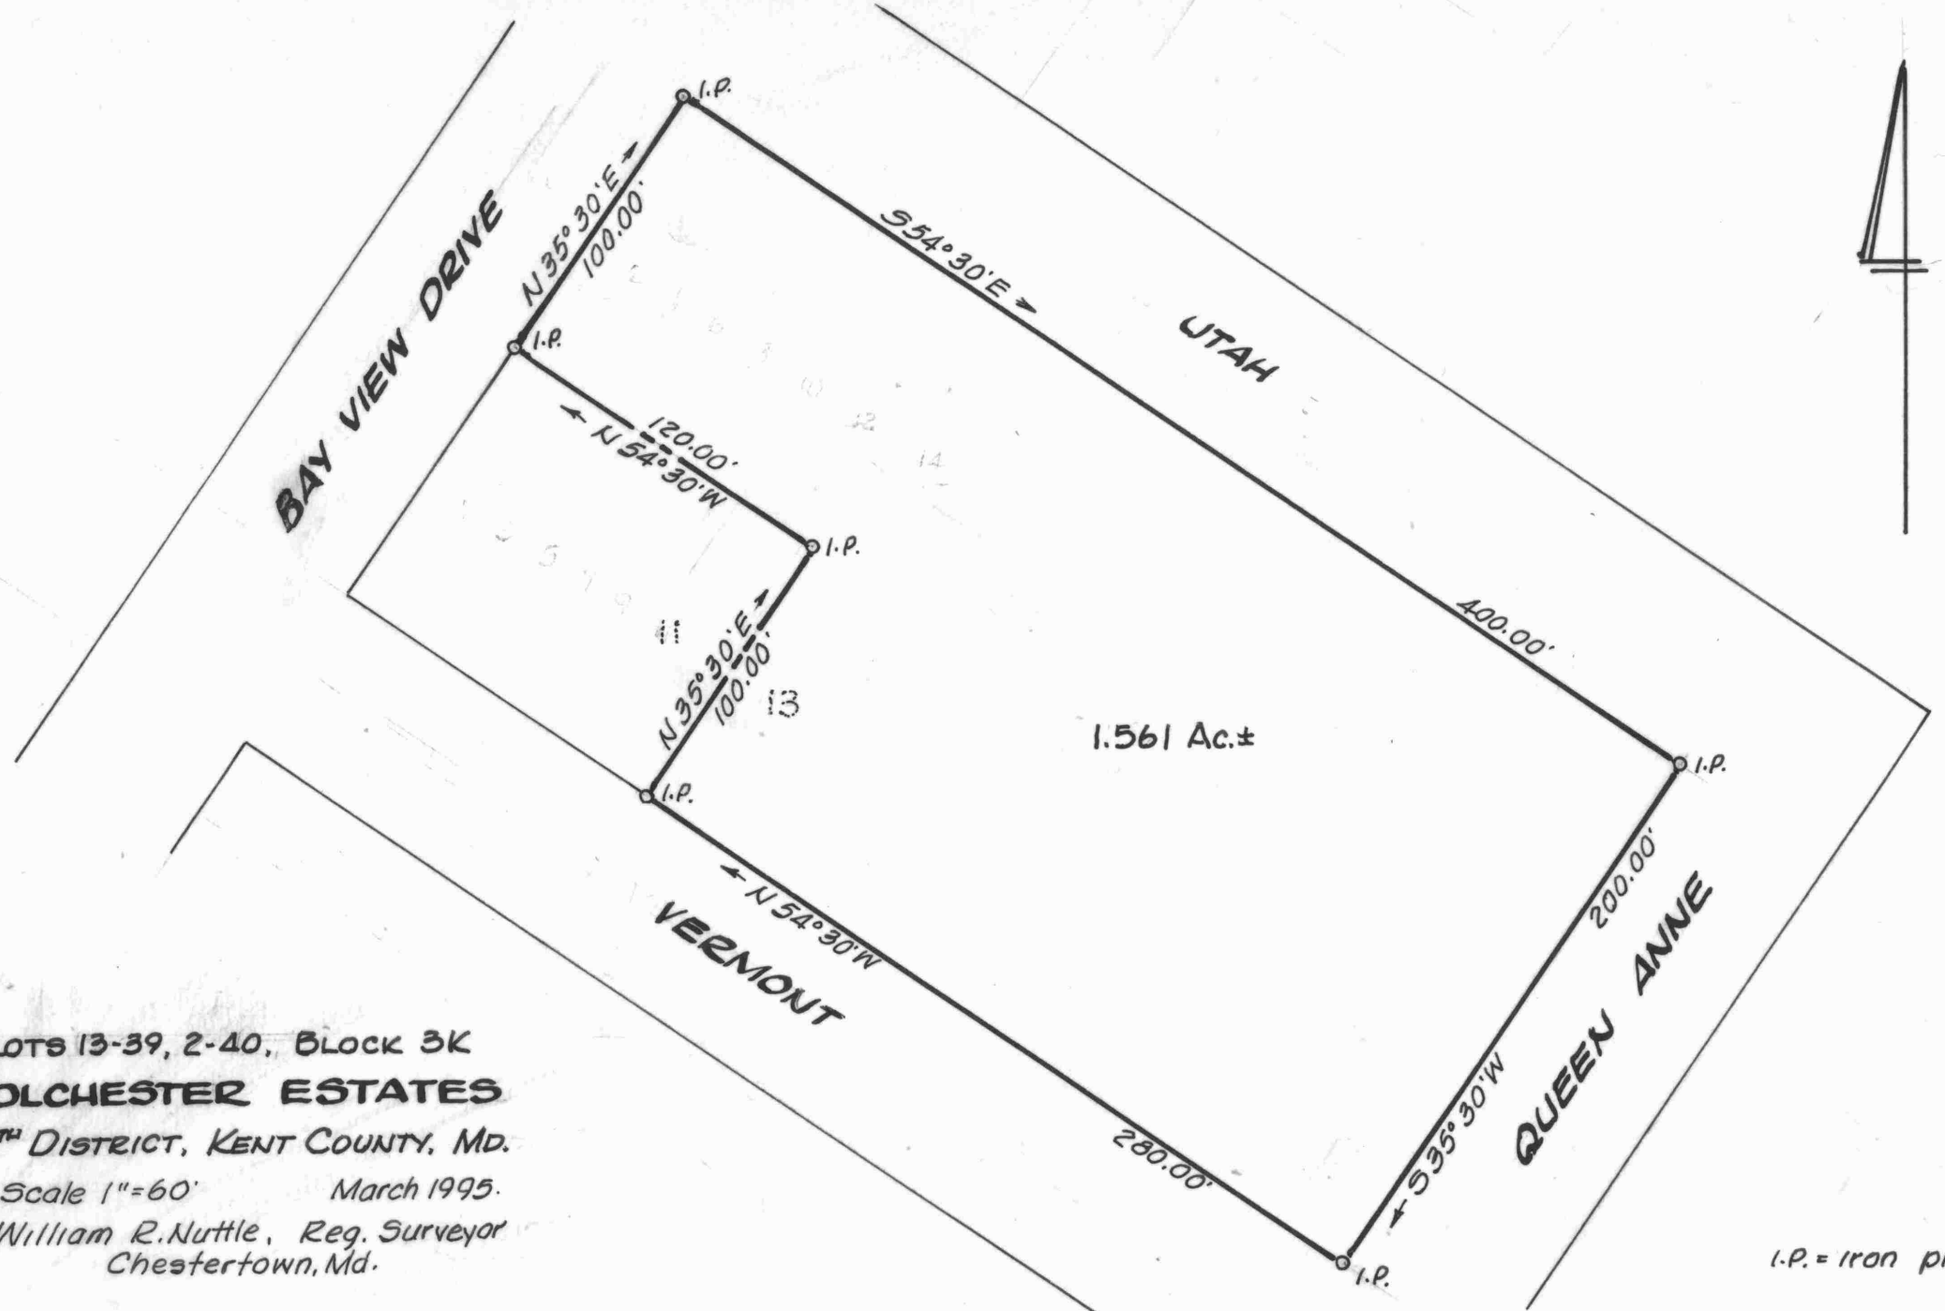

LOTS 13-39, 2-40, BLOCK 3K

TOLCHESTER ESTATES

6TH DISTRICT, KENT COUNTY, MD.

Scale 1"=60' March 1995.

William R. Nuttle, Reg. Surveyor
Chestertown, Md.

I.P. = iron pipe

Mr. Nuttle:

Please clearly flag 100' frontage on Bayview and 120' on ~~both the~~ Southwest side and the ~~North~~east side (Utah Ave.).

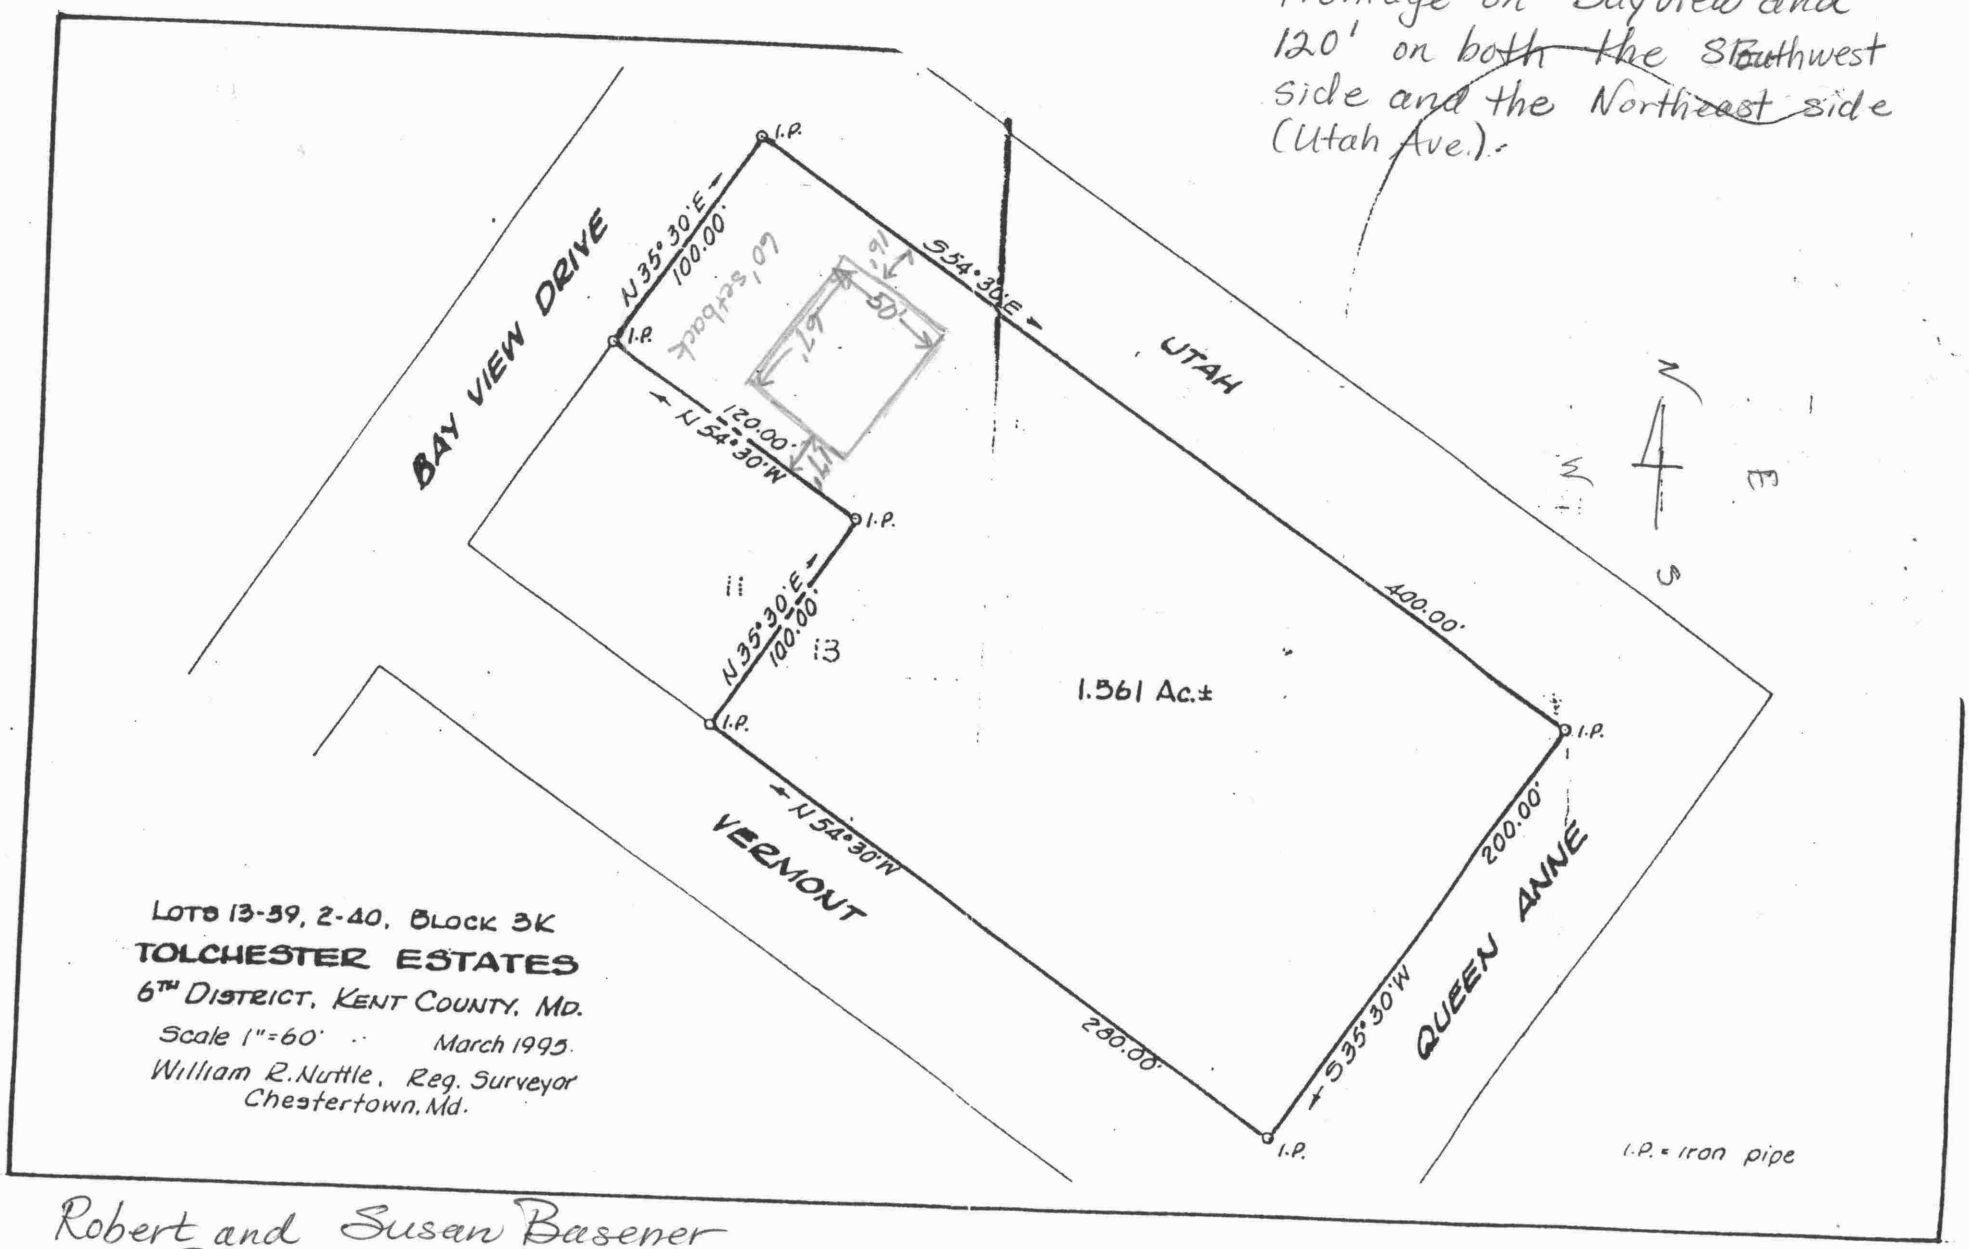

LOTS 13-39, 2-40, BLOCK 3K
TOLCHESTER ESTATES
6TH DISTRICT, KENT COUNTY, MD.
Scale 1"=60' · · March 1995.
William R. Nuttle, Reg. Surveyor
Chestertown, Md.

Robert and Susan Basener
P.O. Box 154
Chestertown, MD 21620
410-348-2222

6/23/99

Mr. Nuttle;

Pursuant to our conversation today here is a copy of your survey.

We will be back in town July 12th and hope you will be able to mark the boundaries within the next 2½ weeks.

Thanks! Sue Basener

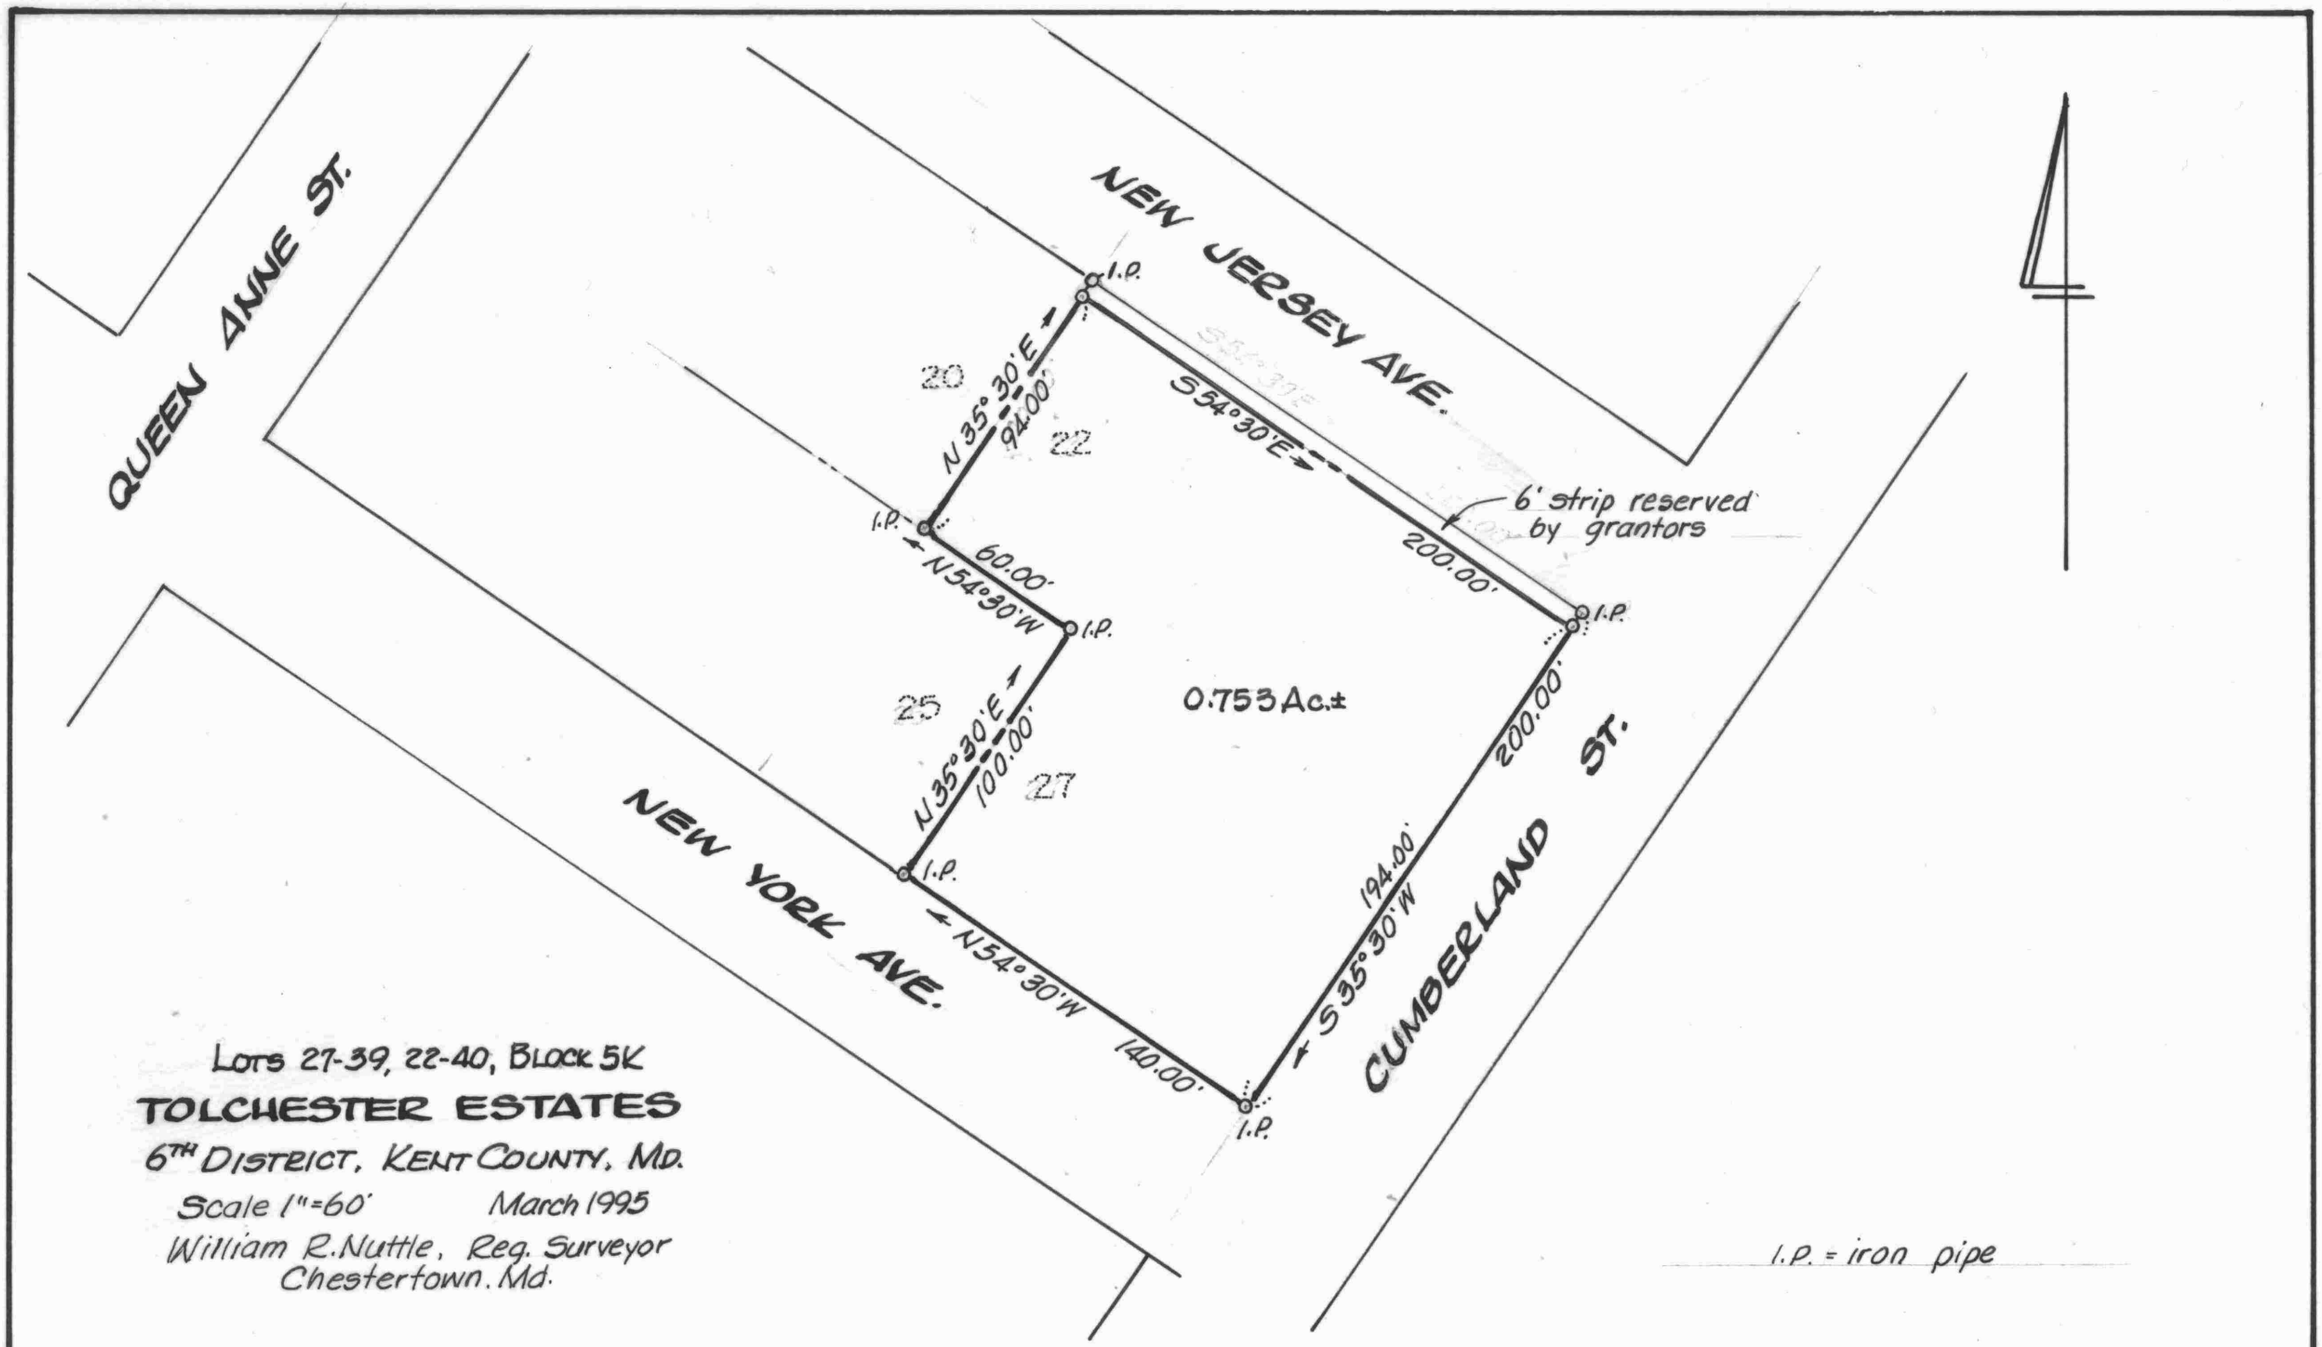

Lots 27-39, 22-40, Block 5K

TOLCHESTER ESTATES

6TH District, Kent County, Md.

Scale 1"=60' March 1995

William R. Nuttle, Reg. Surveyor
Chestertown, Md.

I.P. = iron pipe

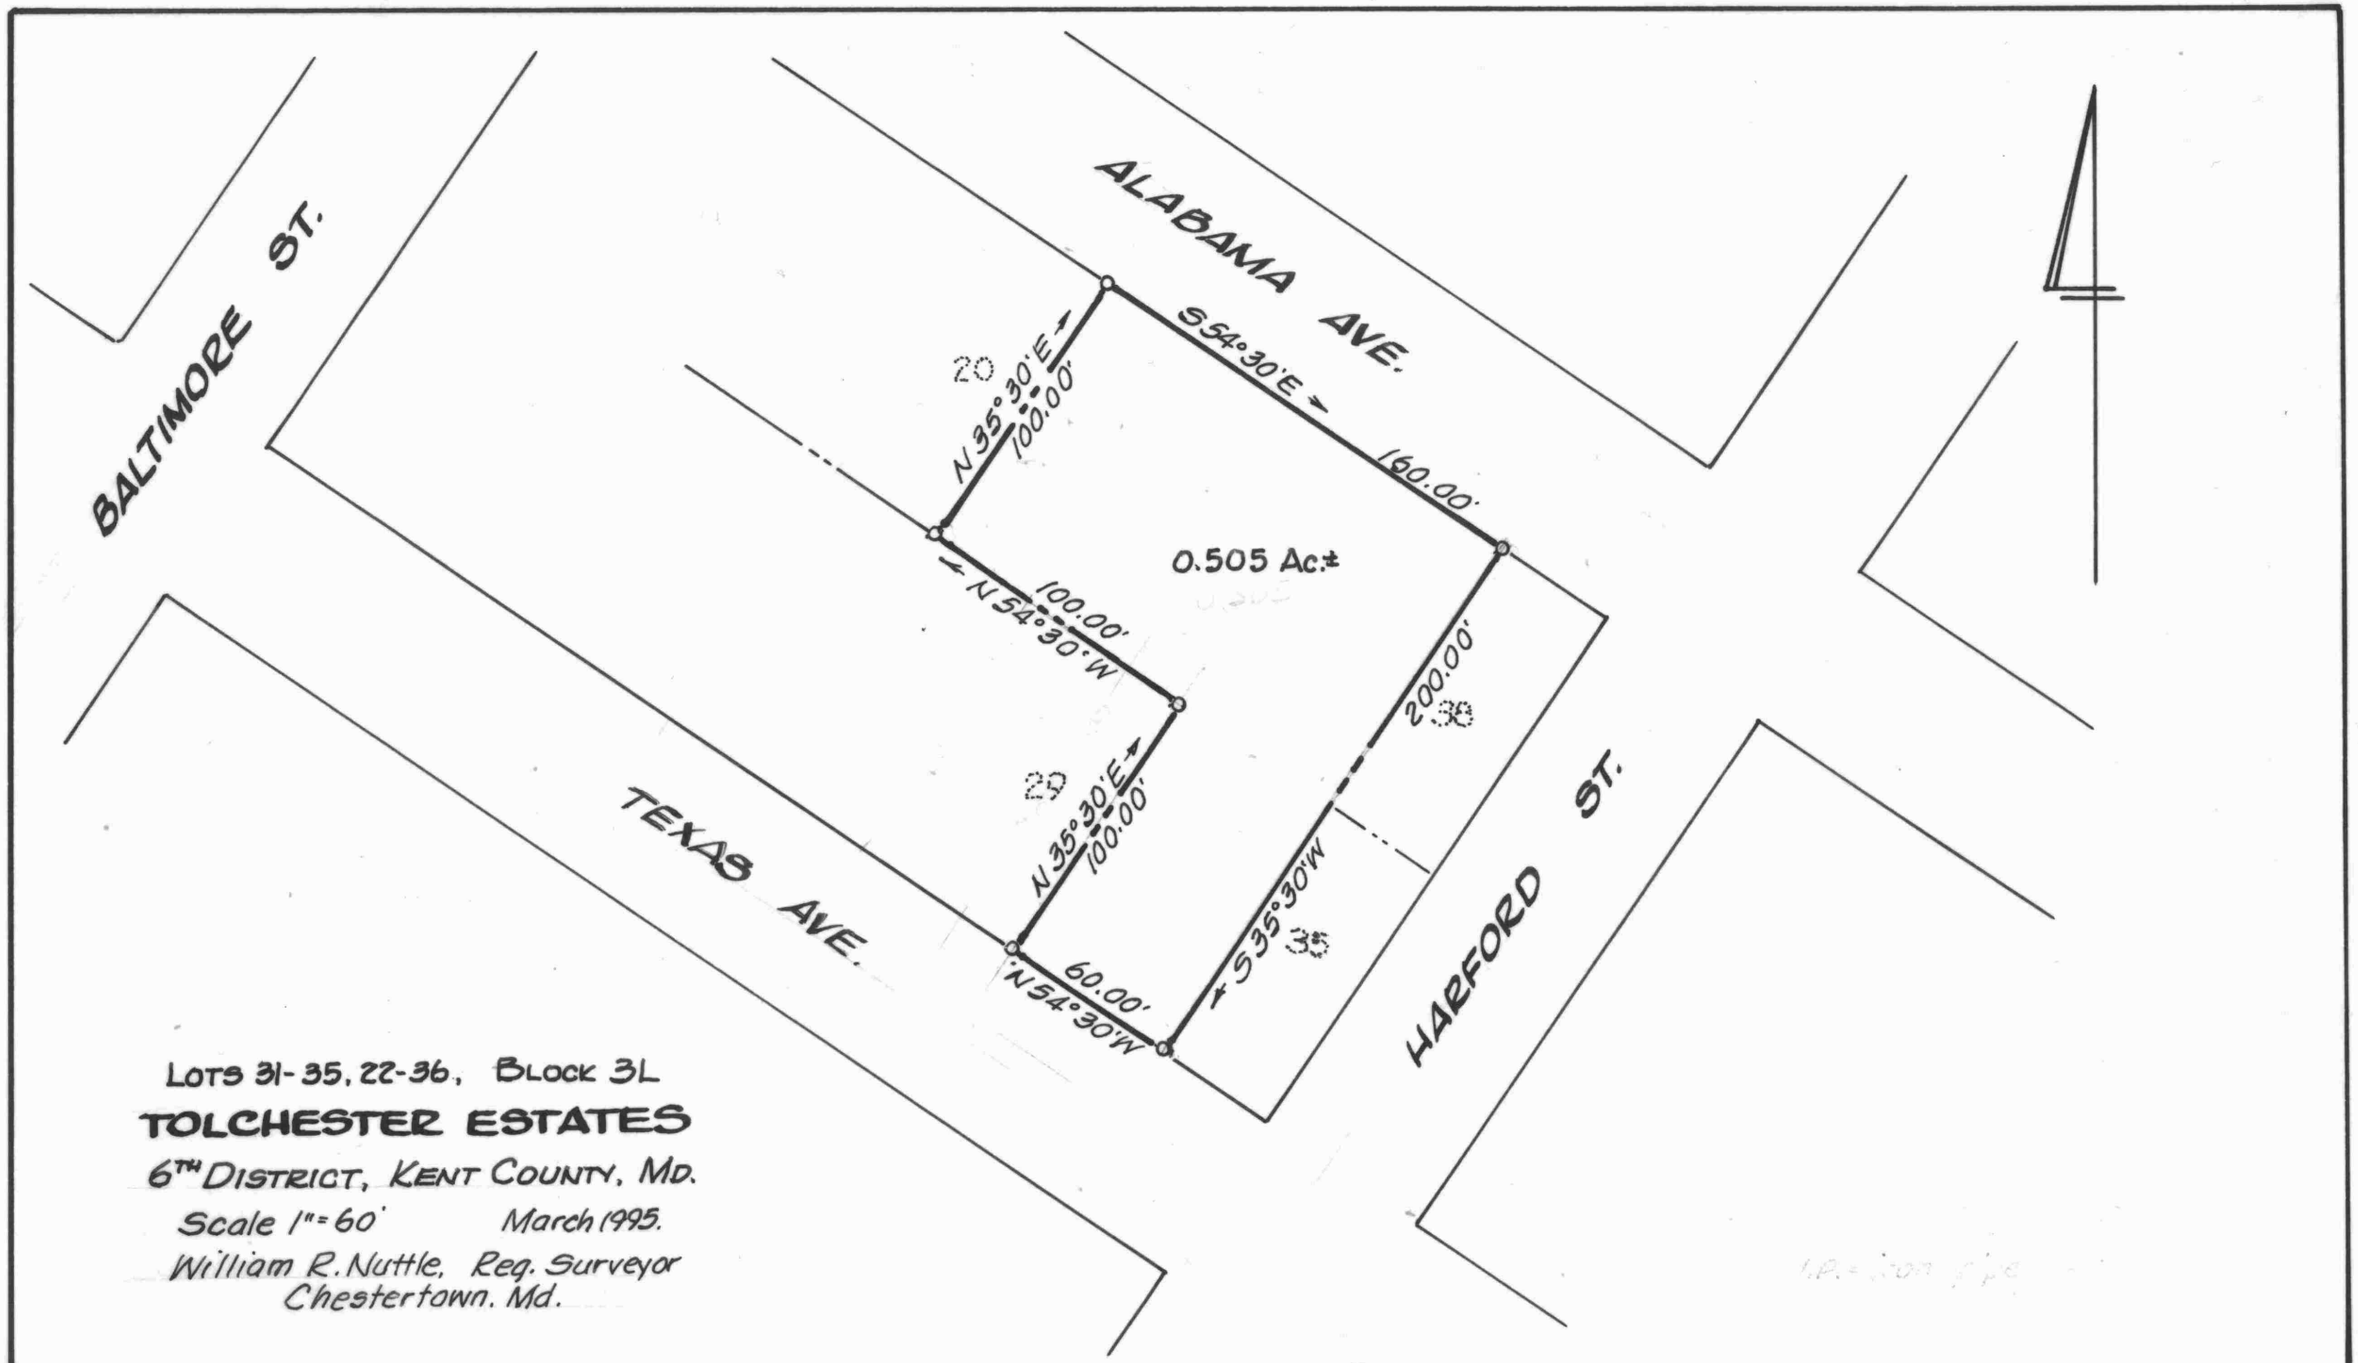

LOTS 31-35, 22-36, BLOCK 3L

TOLCHESTER ESTATES

6TH DISTRICT, KENT COUNTY, MD.

Scale 1" = 60' March 1995.

William R. Nuttle, Reg. Surveyor
Chestertown, Md.

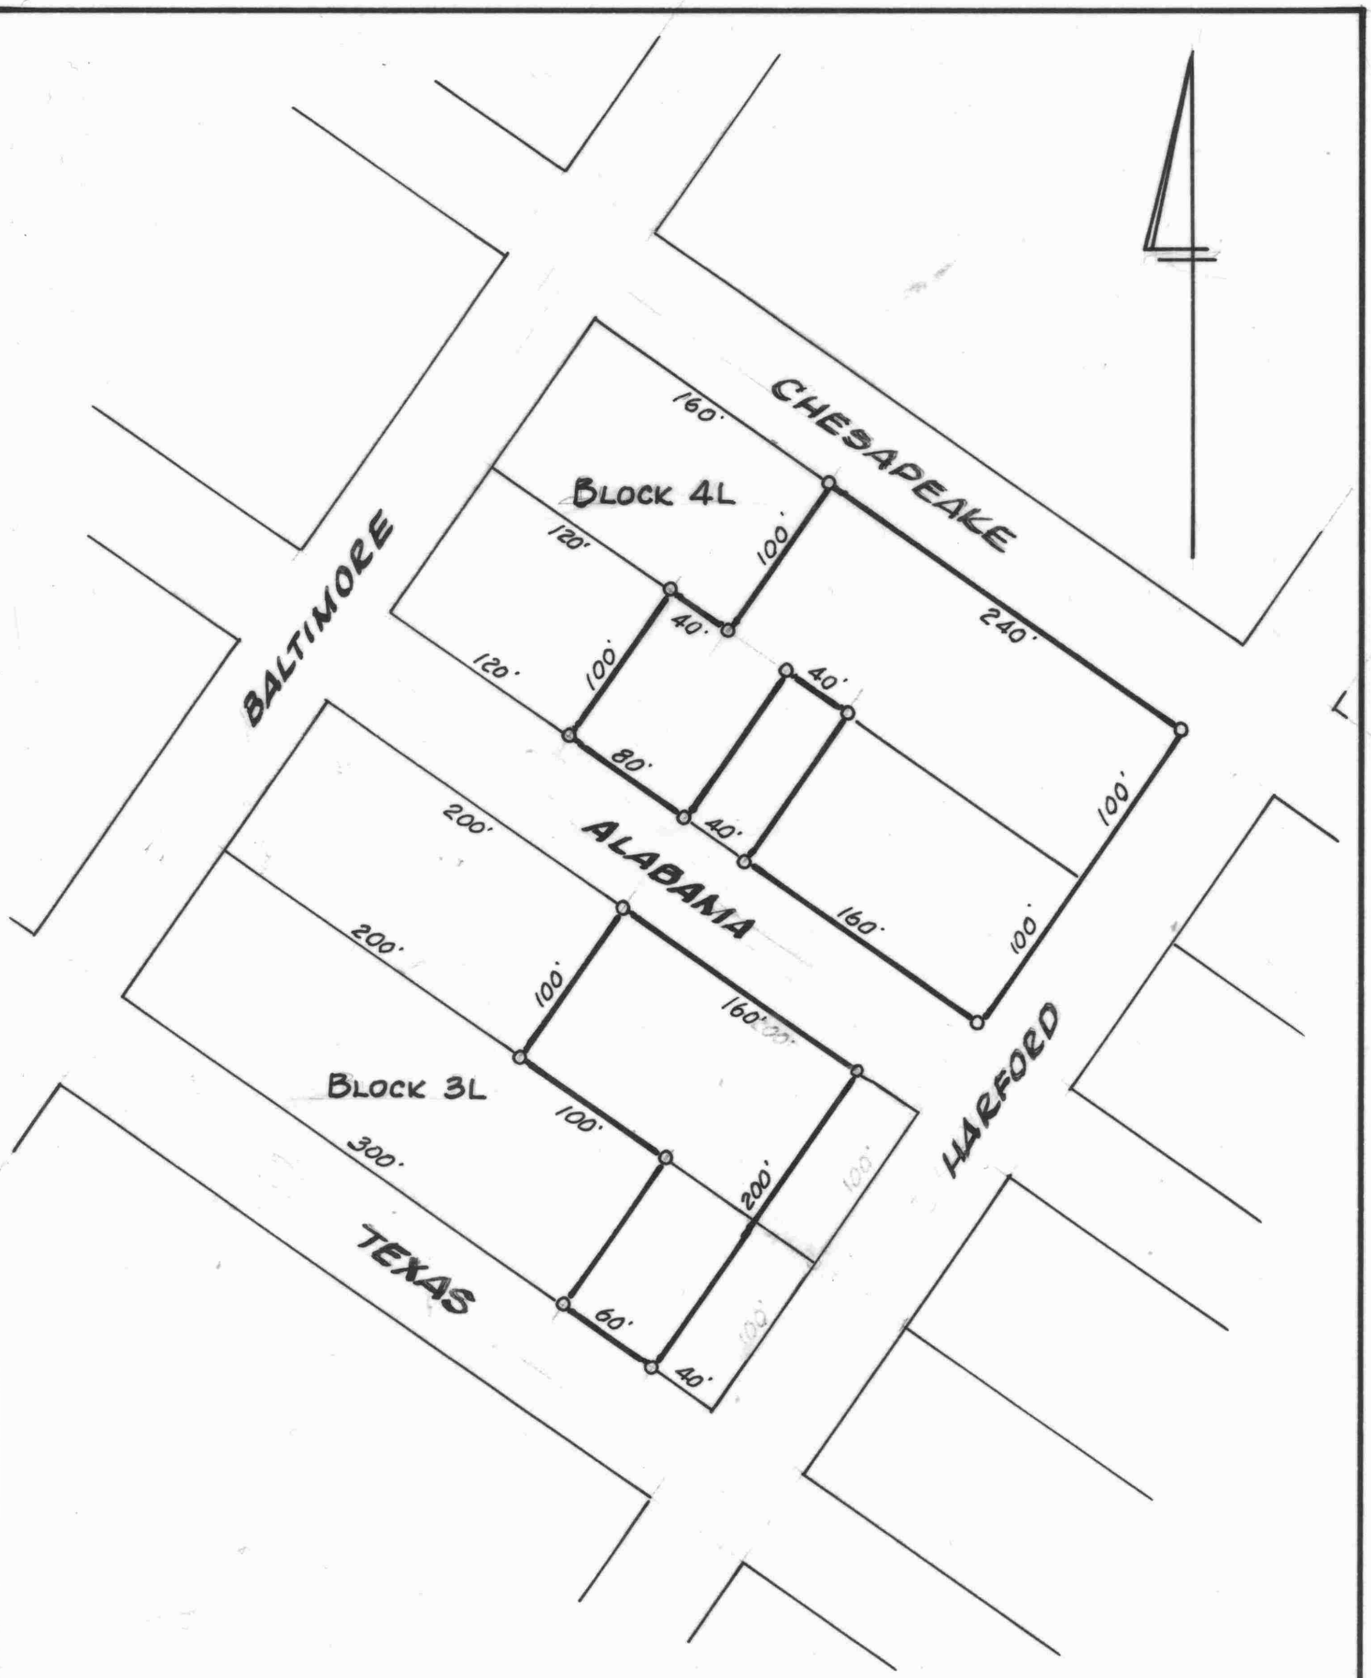

PLAT SHOWING BLOCKS 3L & 4L

TOLCHESTER ESTATES

6TH DISTRICT, KENT COUNTY, MD.

Scale 1"=100' June 1995.

William R. Nuttle, Reg. Surveyor
Chestertown, Md.

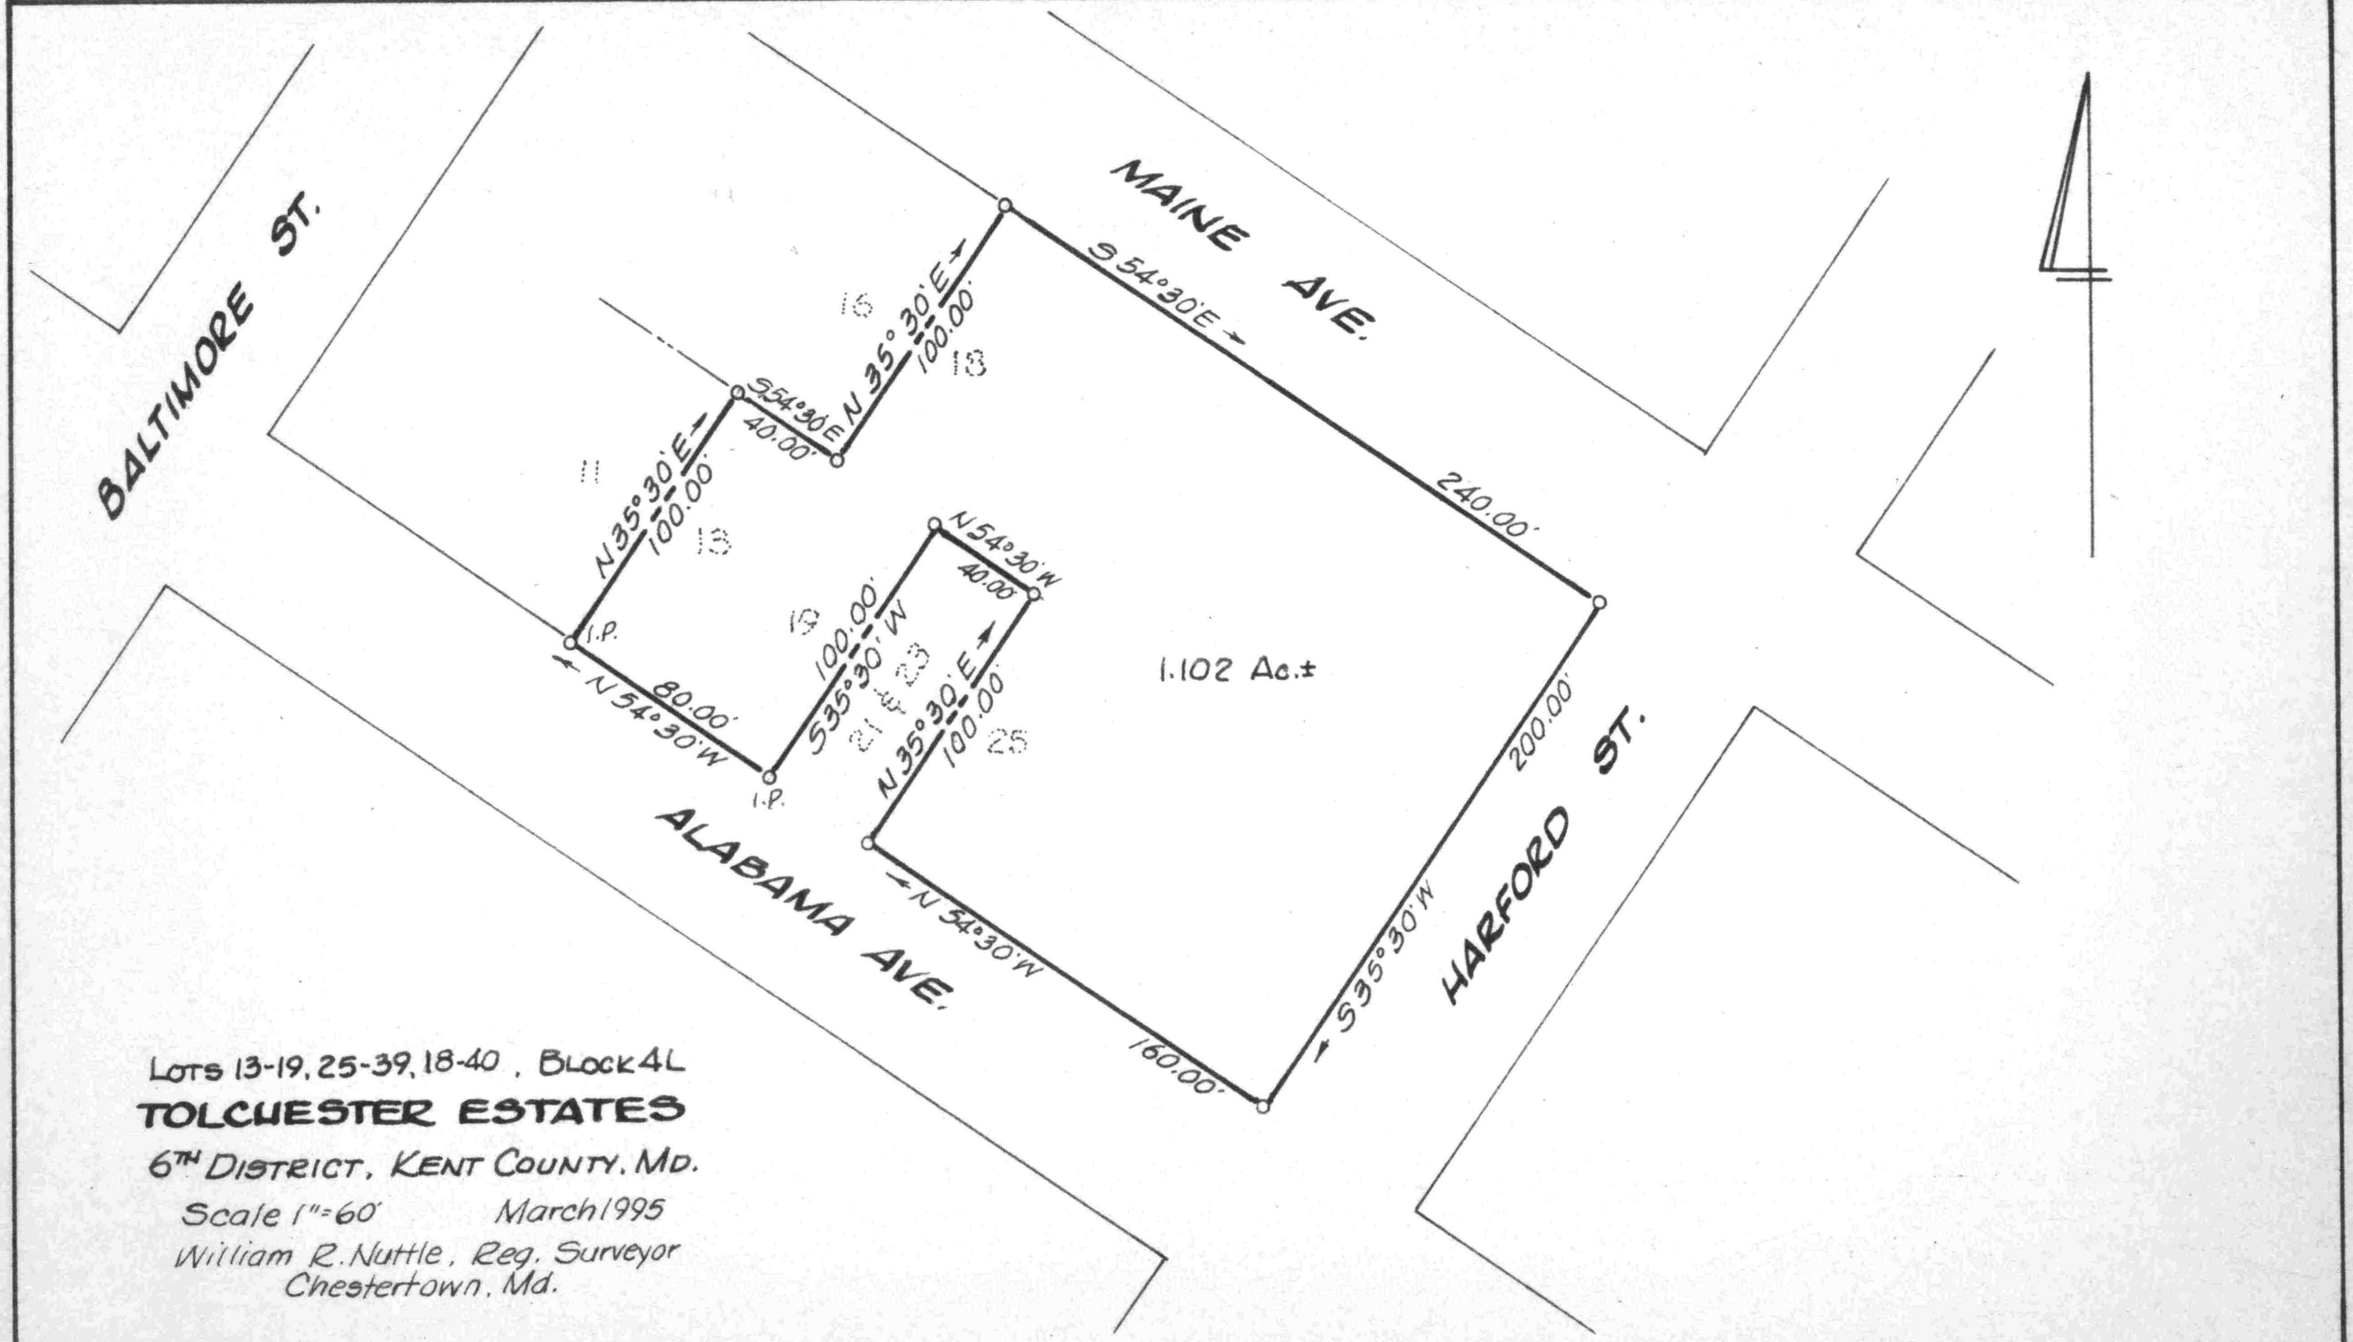

LOTS 13-19, 25-39, 18-40, BLOCK 4L

TOLCHESTER ESTATES

6TH DISTRICT, KENT COUNTY, MD.

Scale 1"=60' March 1995

William R. Nuttle, Reg. Surveyor
Chestertown, Md.

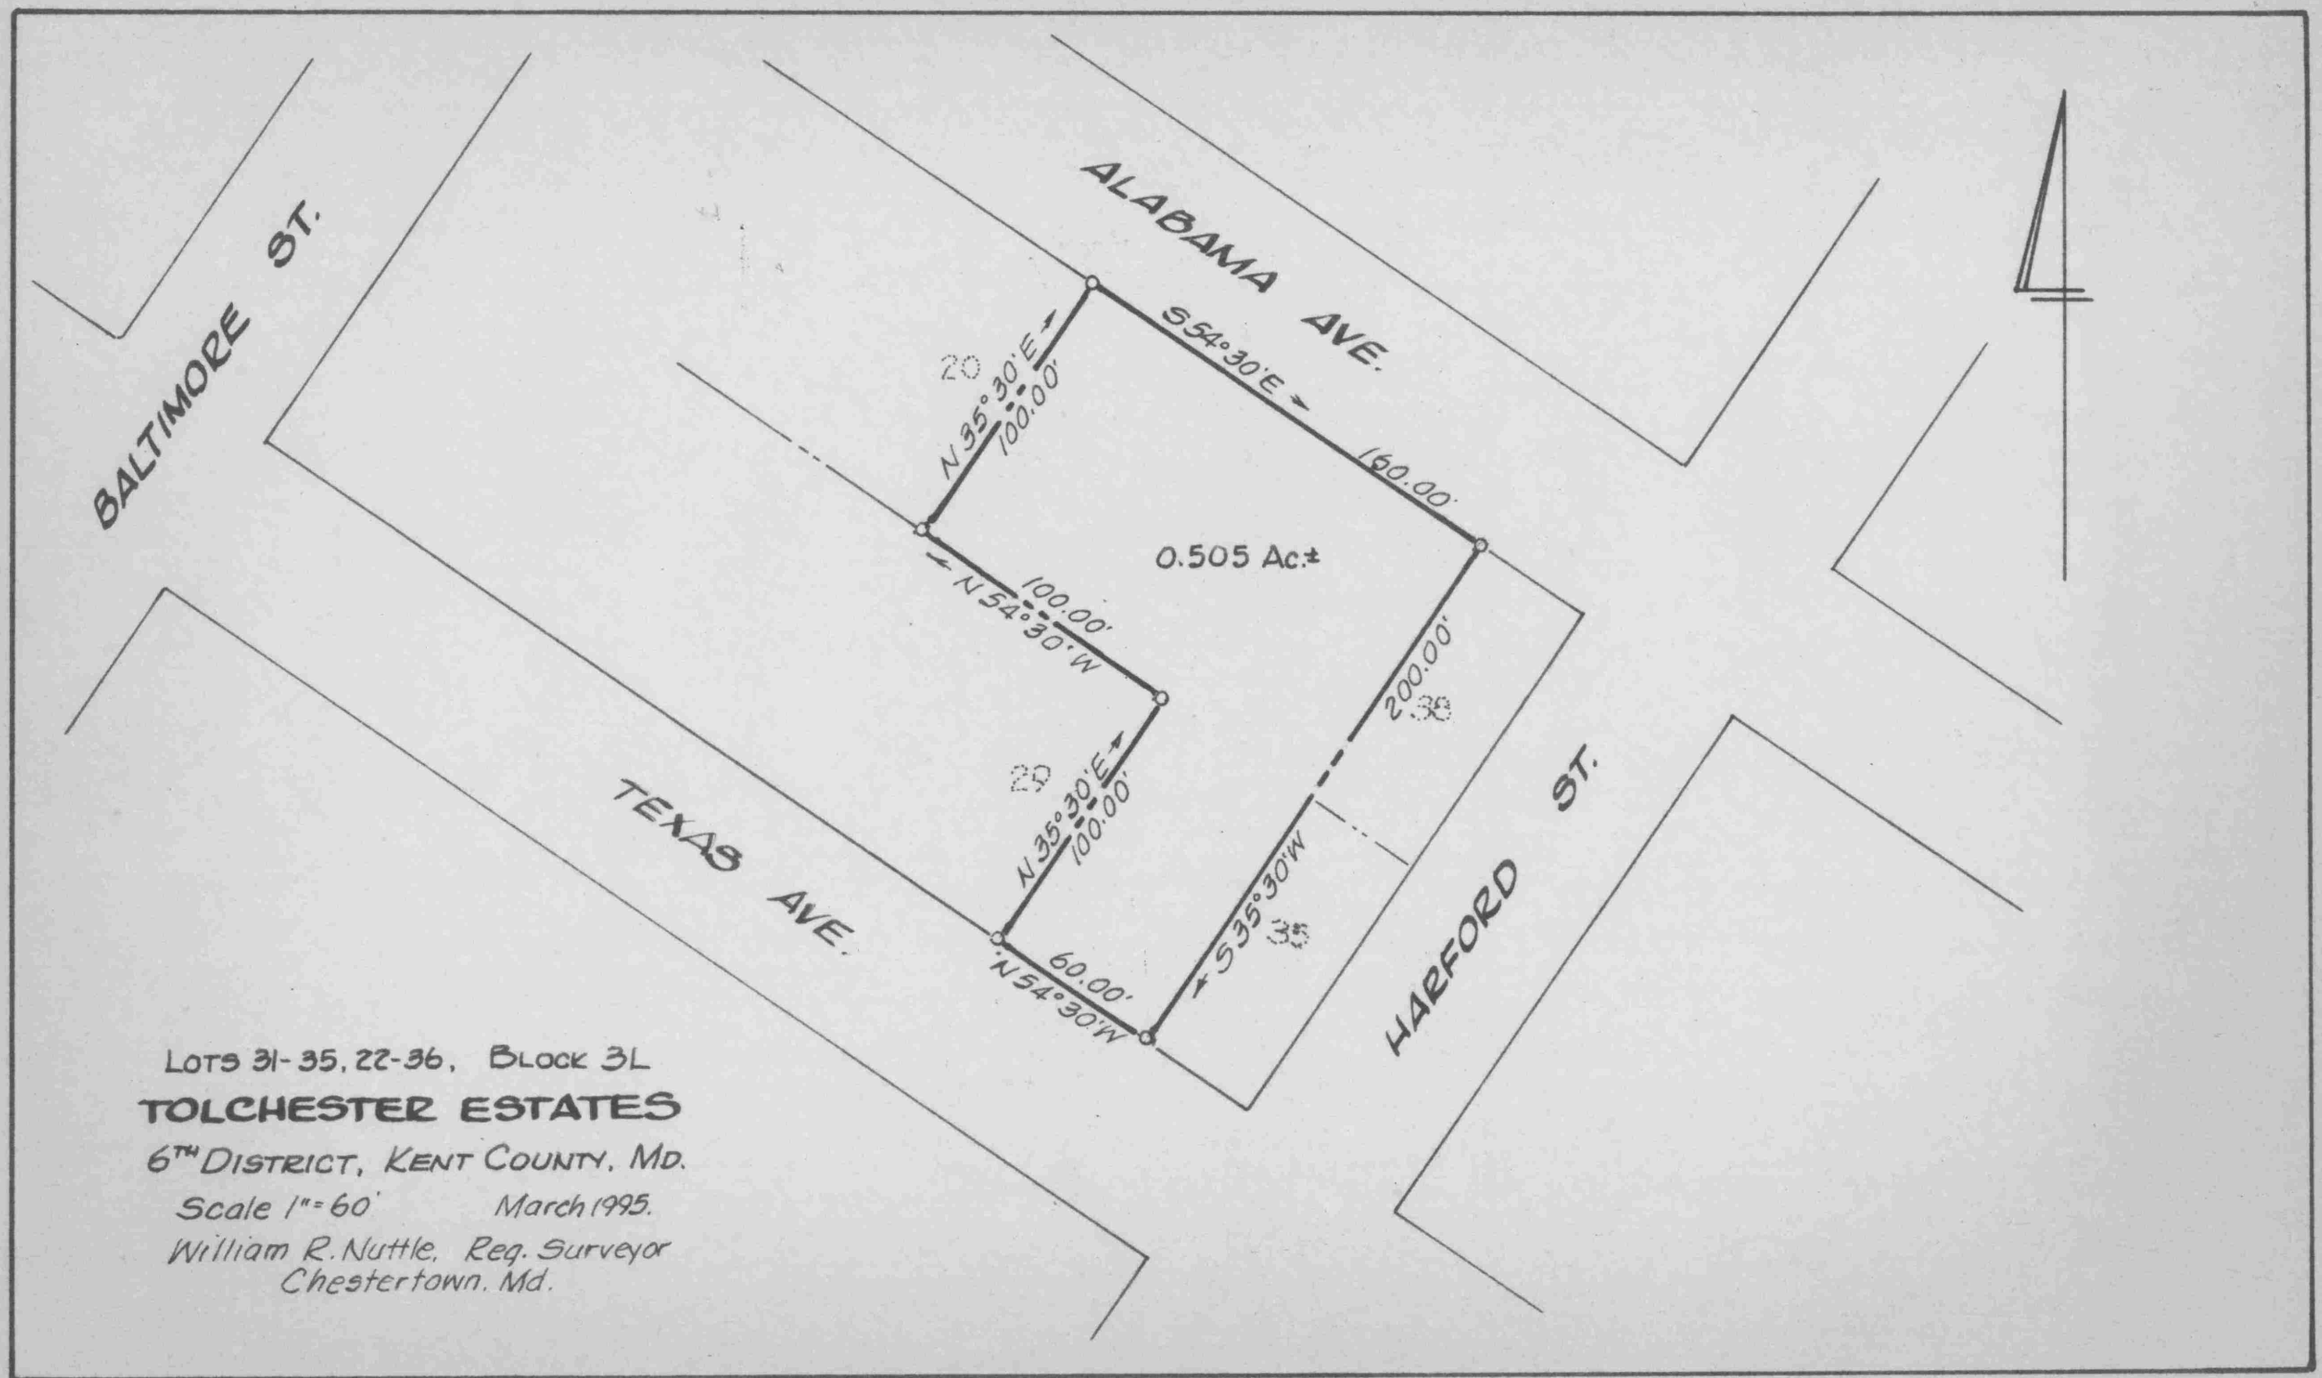

LOTS 31-35, 22-36, BLOCK 3L

TOLCHESTER ESTATES

6TH DISTRICT, KENT COUNTY, MD.

Scale 1"=60' March 1995.

William R. Nuttle, Reg. Surveyor
Chestertown, Md.

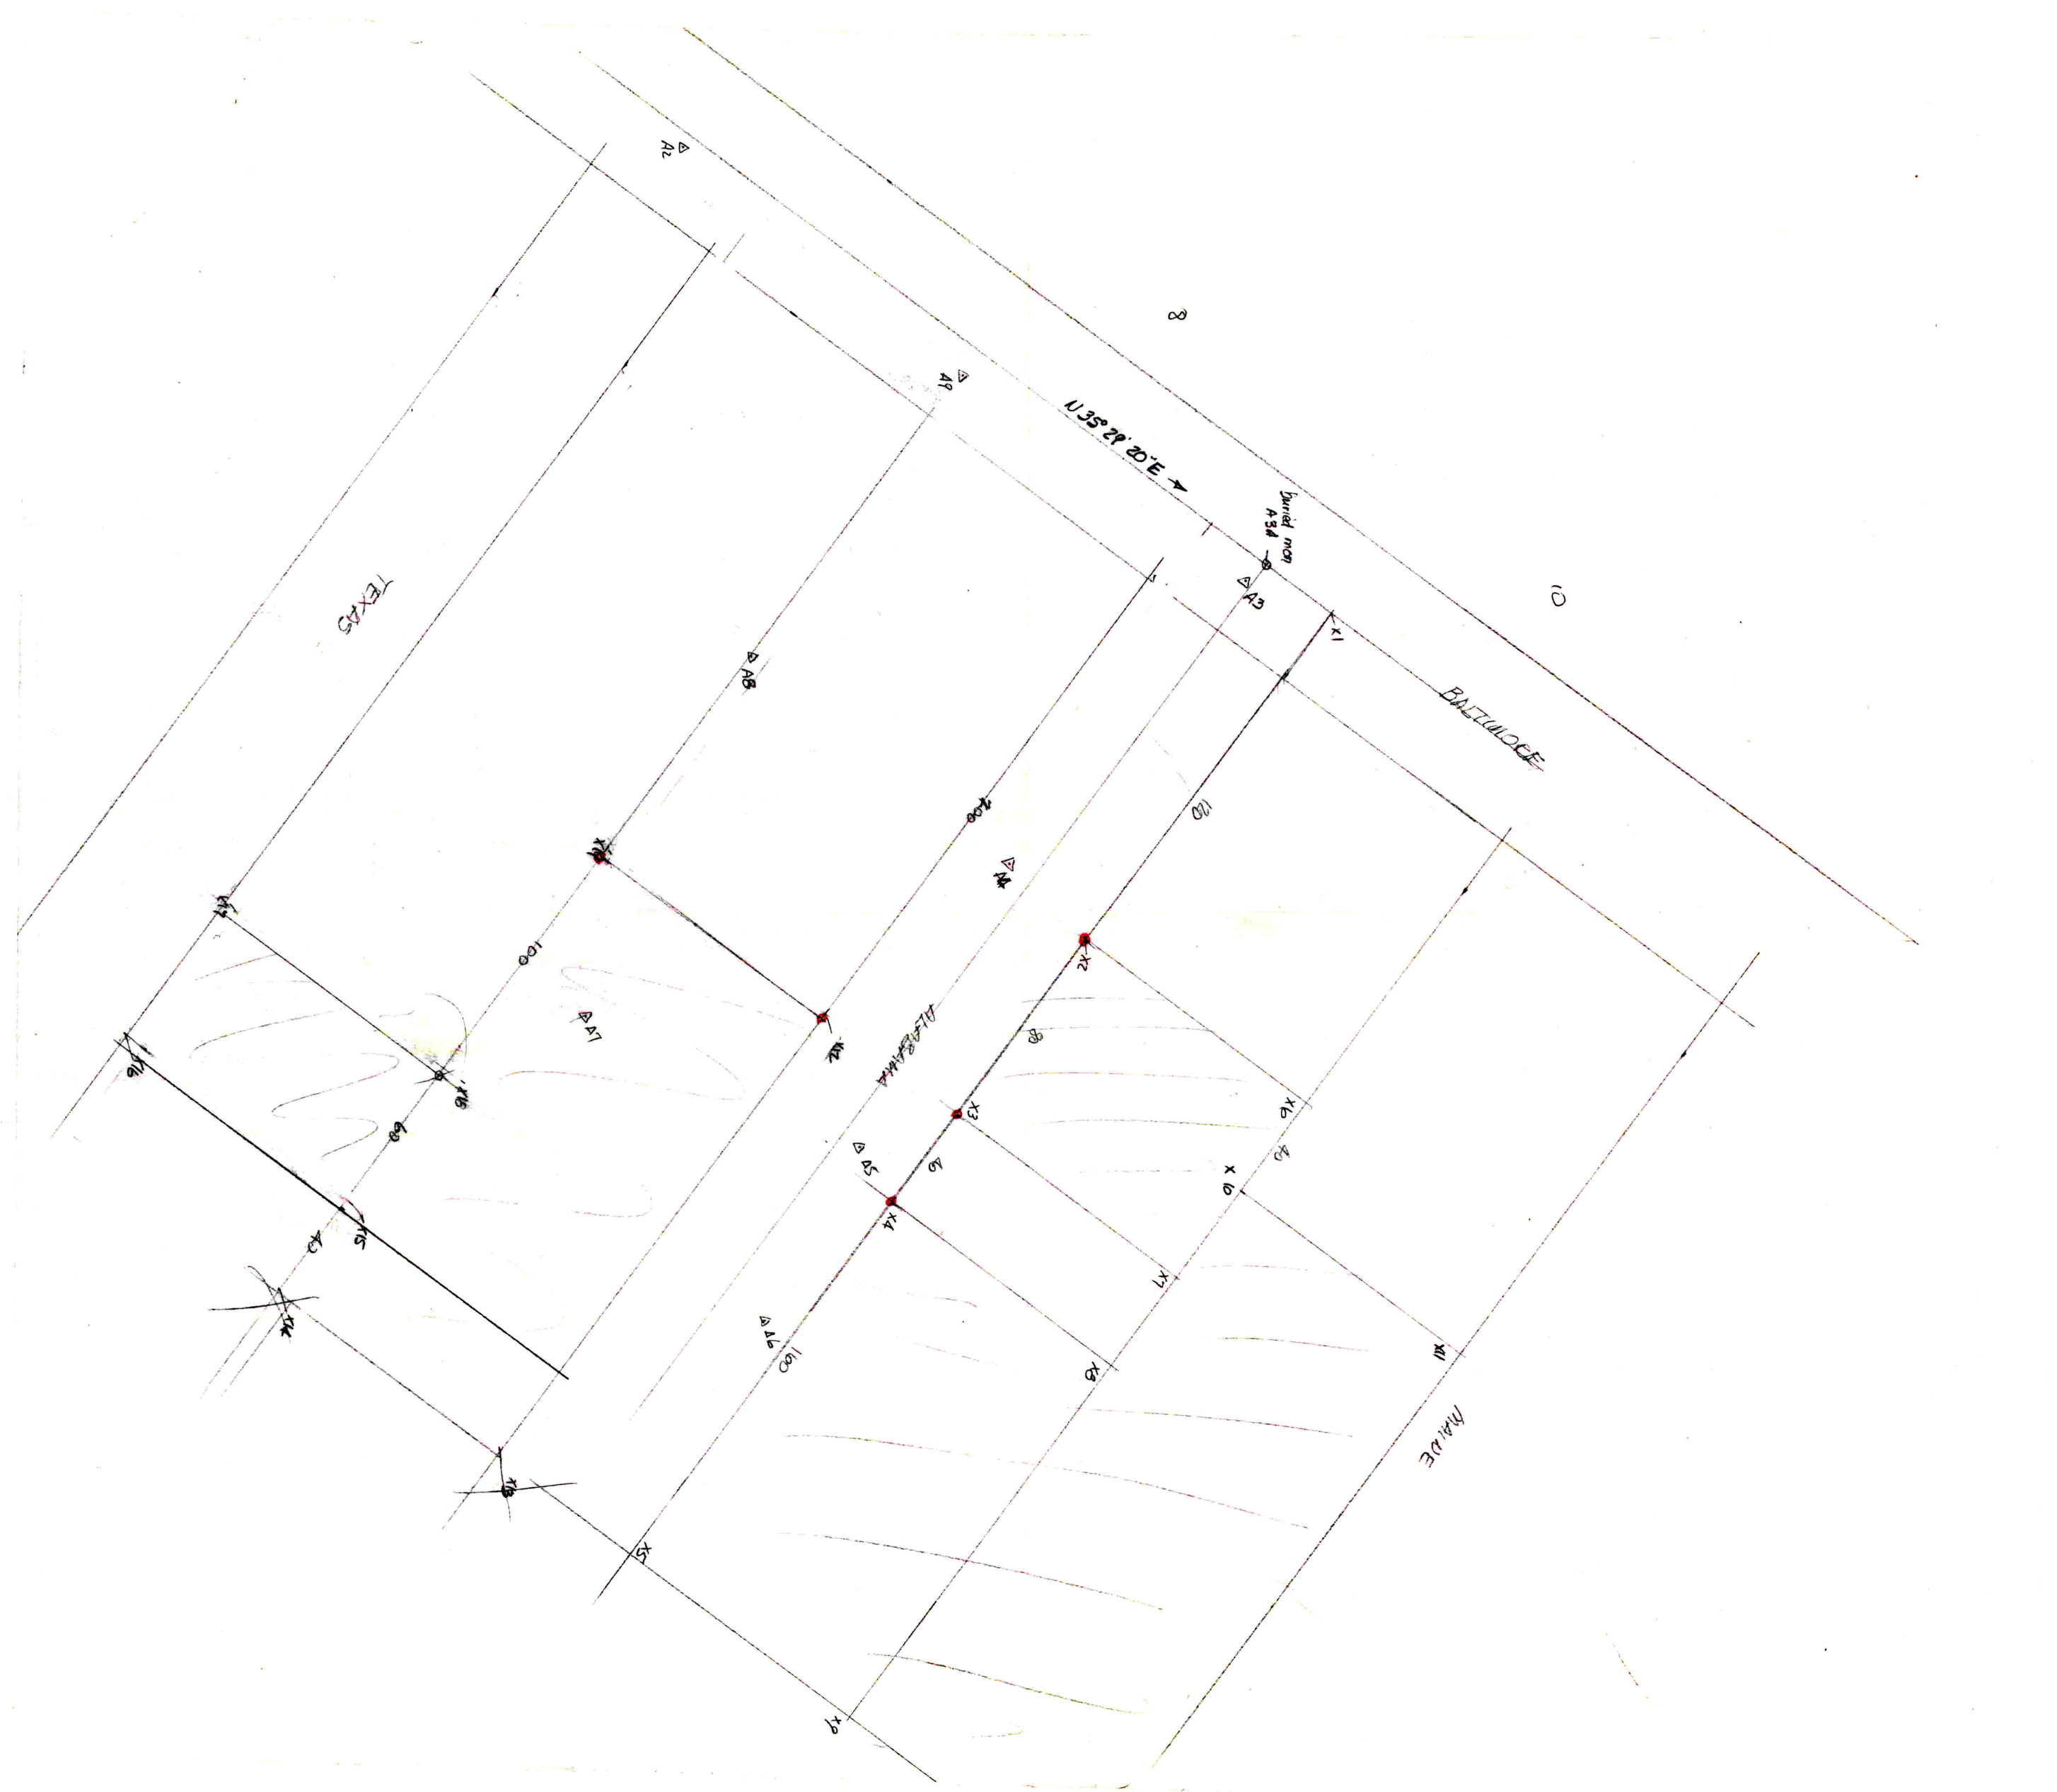
A2
A9
N 35° 21' 20" E
buried mon
A3
X1
BALTIMORE
8
10
TEXAS
AB
400
A4
180
A7
A6
X2
X3
X4
A5
X5
X6
X7
X8
X9
X10
X11
A10
A11
