Filed 5-1-09 S.V.H. 231/13

U.E. TOP OF ROOF ELEVATION 54.97 UNITS 2 AND 3

U.E. TOP OF ROOF ELEVATION 46.77 UNITS 1 AND 4

FIRST FLOOR ELEVATION 10.20 ALL UNITS

L.E. ELEVATION UNIT 1 AND 3 ELEV. 7.10
L.E. ELEVATION UNIT 2 ELEV. 7.20, UNIT 4 ELEV. 7.0

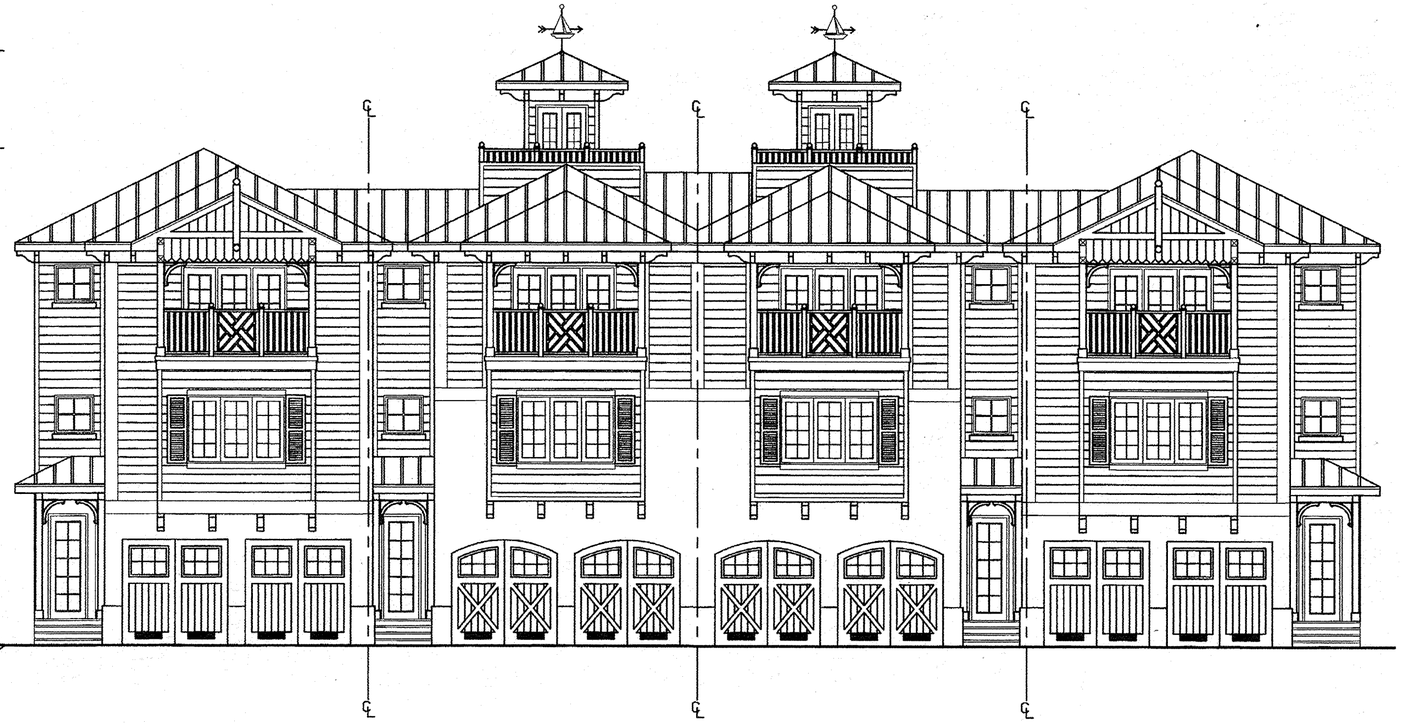

WEST ELEVATION

SCALE: 1/8" = 1'-0"

U.E. TOP OF ROOF ELEVATION 54.97 UNITS 2 AND 3

U.E. TOP OF ROOF ELEVATION 46.77 UNITS 1 AND 4

FIRST FLOOR ELEVATION 10.20 ALL UNITS

L.E. ELEVATION UNIT 1 AND 3 ELEV. 7.10
L.E. ELEVATION UNIT 2 ELEV. 7.20, UNIT 4 ELEV. 7.0

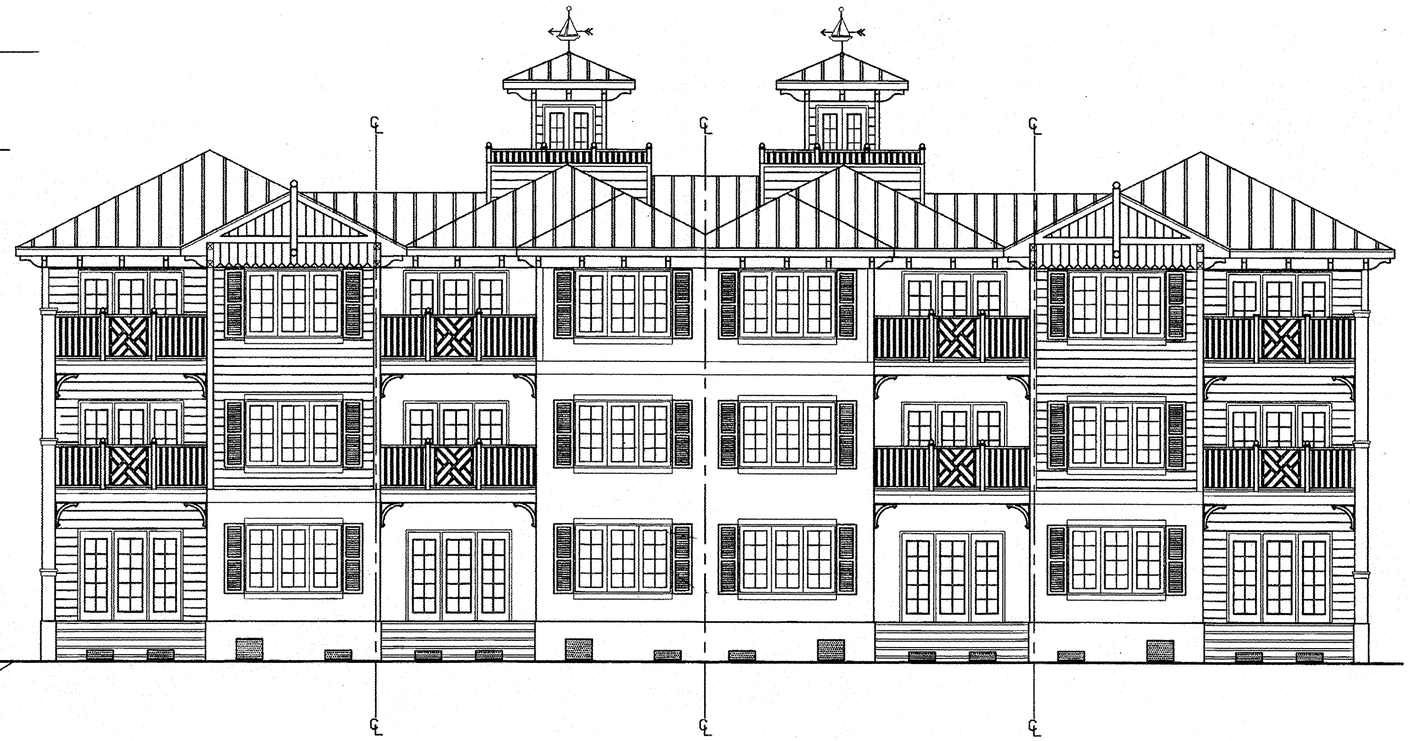

EAST ELEVATION

SCALE: 1/8" = 1'-0"

Date Plotted 4/20/09

Soulé & Associates, P.C. expressly reserves its common law copyright and other property rights in these plans. These plans are not to be reproduced, changed, or copied in any form or manner whatsoever, nor are they to be assigned to any third party, without first obtaining the express written permission and consent of Soulé & Associates, P.C.

SOULÉ & ASSOCIATES, P.C.
ENGINEERING / SURVEYING / PLANNING
122 ARLINGTON ROAD
ARLINGTON BUSINESS CENTER
SALISBURY, MARYLAND 21801
(410) 742-7797

REVISIONS	
Date	Issued for

CONDOMINIUM PLAT FOR VILLAS AT INLET ISLE CONDOMINIUM
EAST AND WEST ELEVATIONS
TENTH TAX DISTRICT
WORCESTER COUNTY, MARYLAND

STATE OF MARYLAND
WILLIAM BRUCE WAGNER
470
REGISTERED
PROPERTY LINE SURVEYOR

Surveyed By	Drawn By
DE	MCS
Date	Job No.
APRIL 2009	06-091

Sheet No. 9 OF 9

Maryland State Archives

P163108

HSA SSU 12578319-9