filed 7/13/09 SVH 231/63

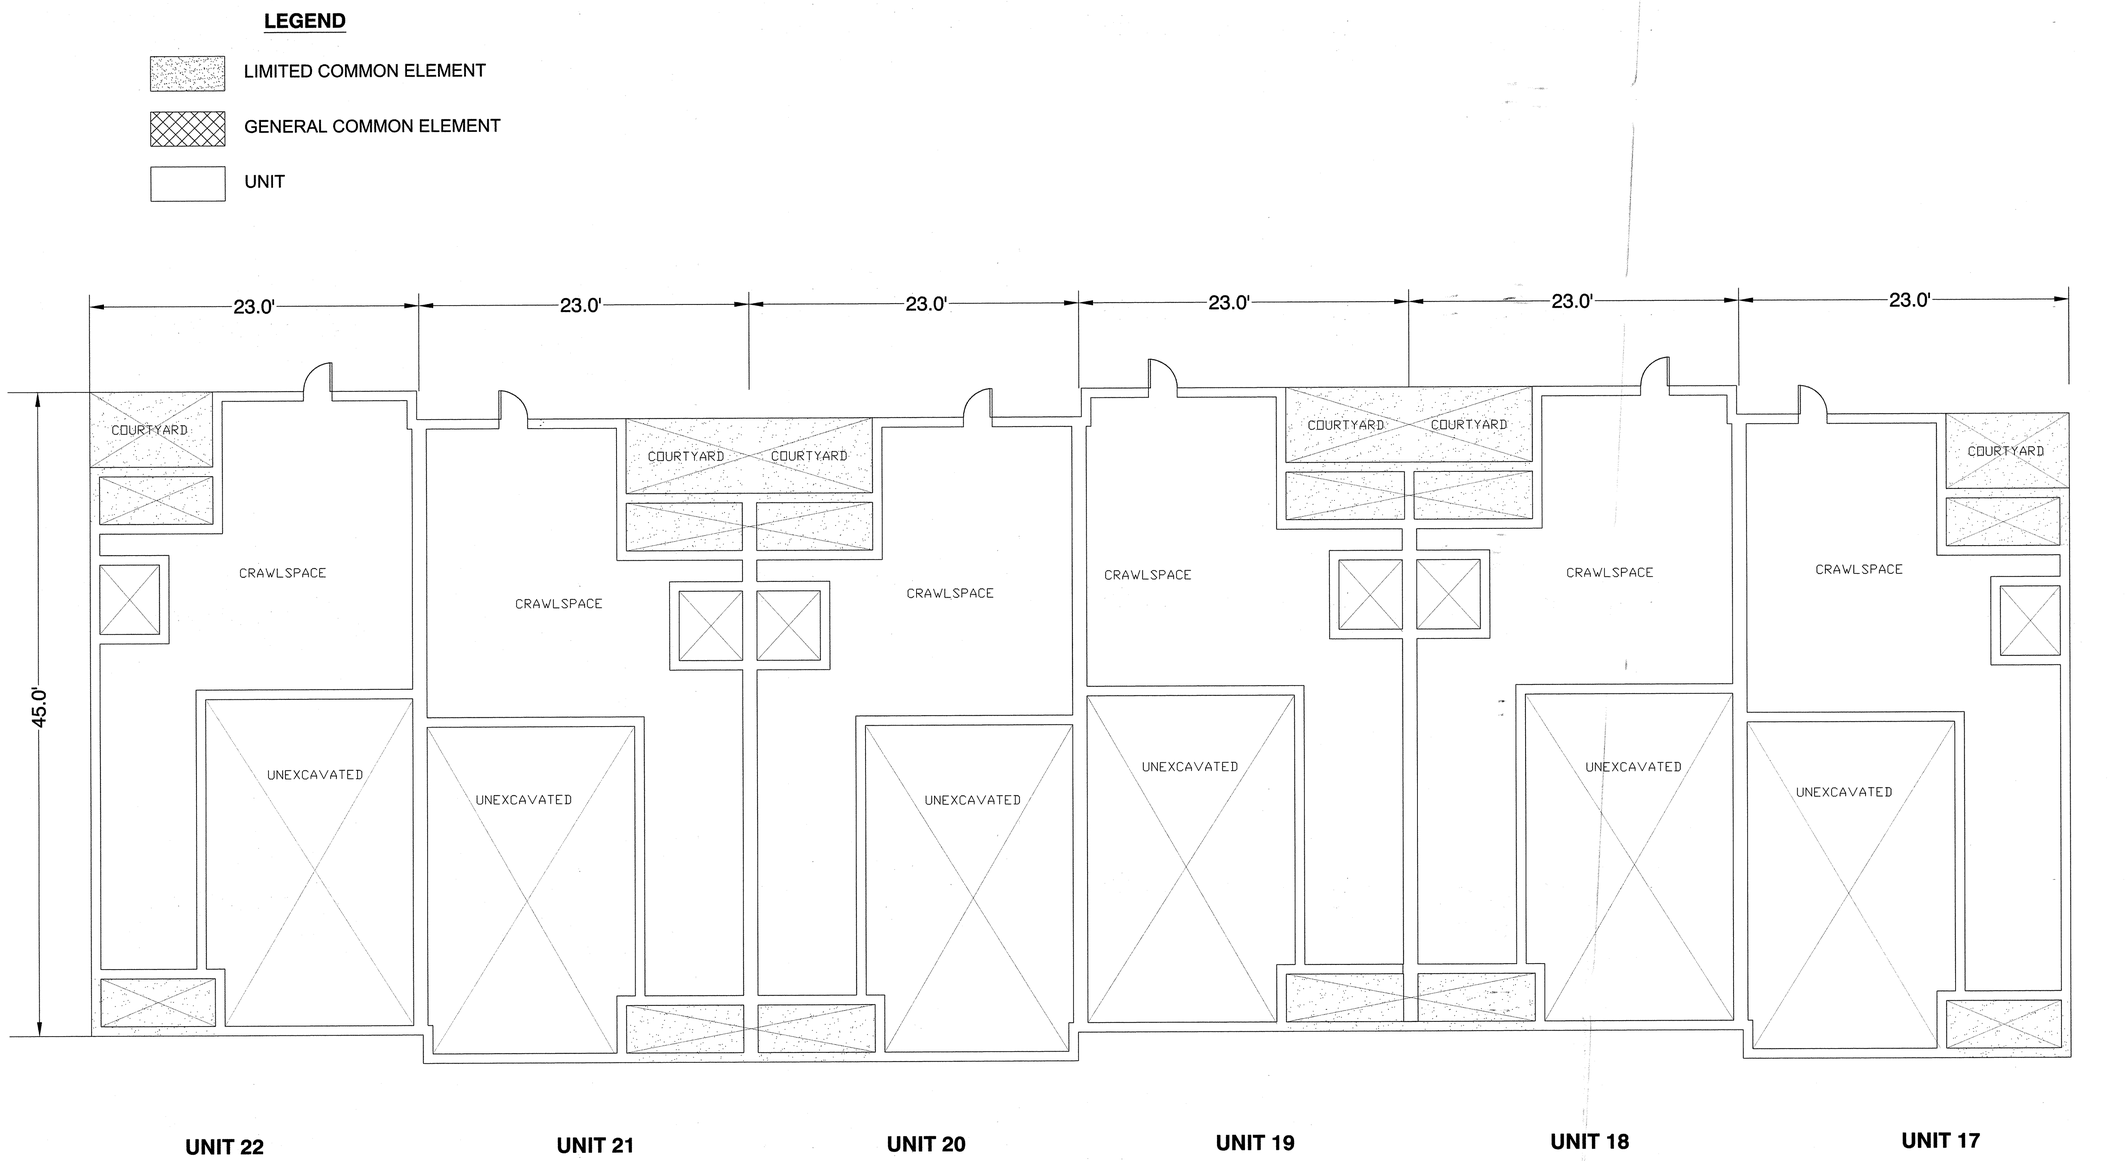

GROUND FLOOR PLAN

UNITS 17 - 22

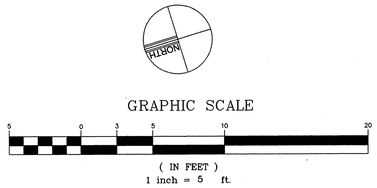

STATE OF MARYLAND
P. TURNER
PROFESSIONAL LAND SURVEYOR

Date:	9/12/2008
Scale:	AS SHOWN
Project No.:	192.03
File:	CONDO DOCS
Drawn By:	SPT
Approved By:	DOC
Sheet:	4 of 9

No.:	Revision/ Issue:	Date:
-	-	-

TOWNHOMES AT
SAILOR'S WATCH CONDOMINIUM

Tenth Tax District
Worcester County, Maryland
PHASE IV

Atlantic Group
& Associates, Inc.
Civil Engineers
Land Planners
Landscape Architects
Surveyors
10044 Old Ocean City Boulevard Berlin, Maryland 21811 Ph.410.629.1160

Maryland State Archives

P164403 MSA SSU 1257 8342-4