WCL 96/56

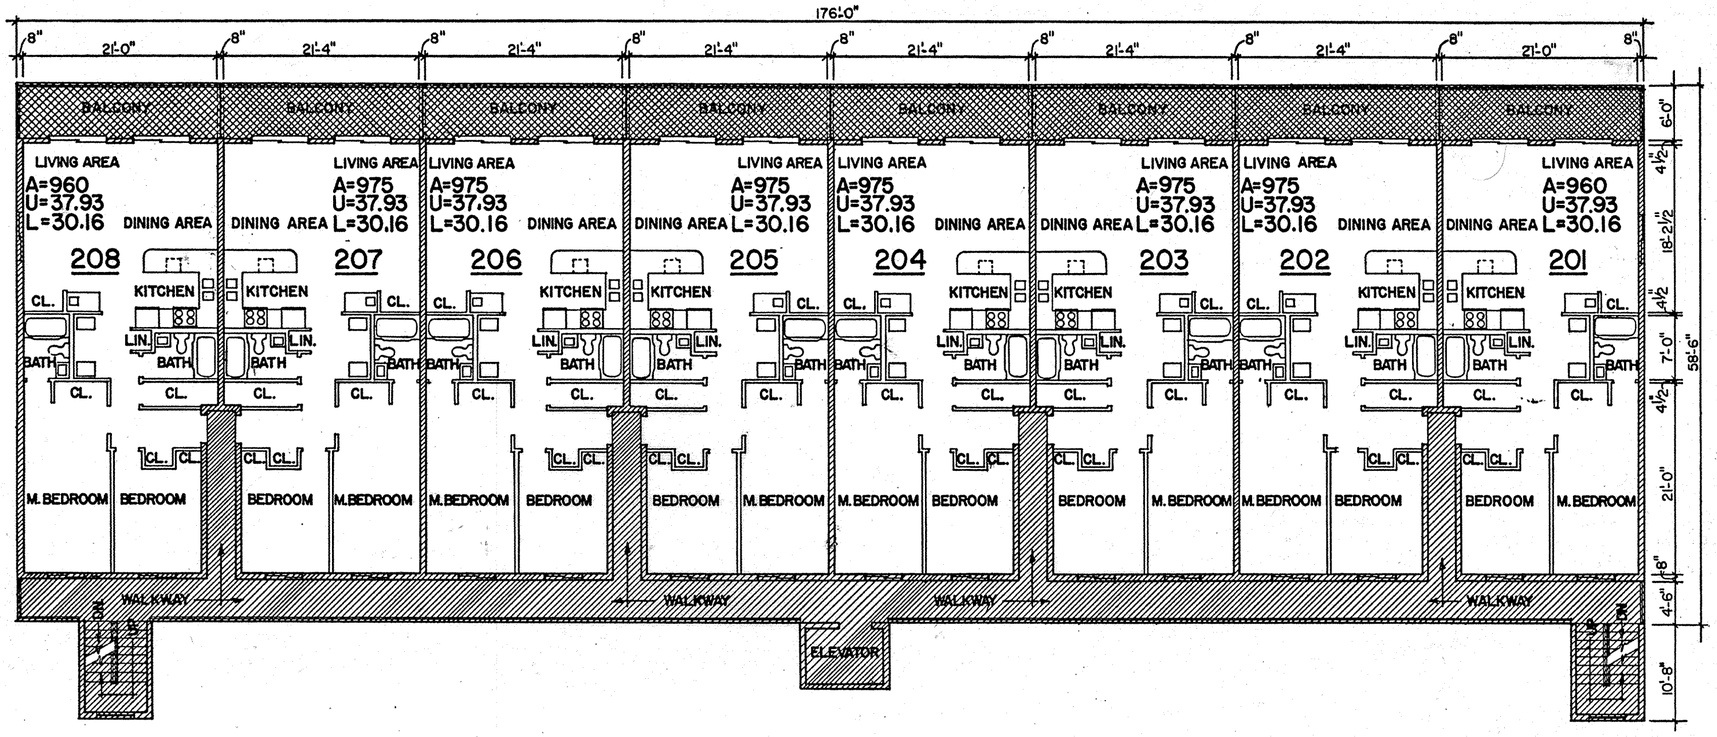

SECOND FLOOR PLAN

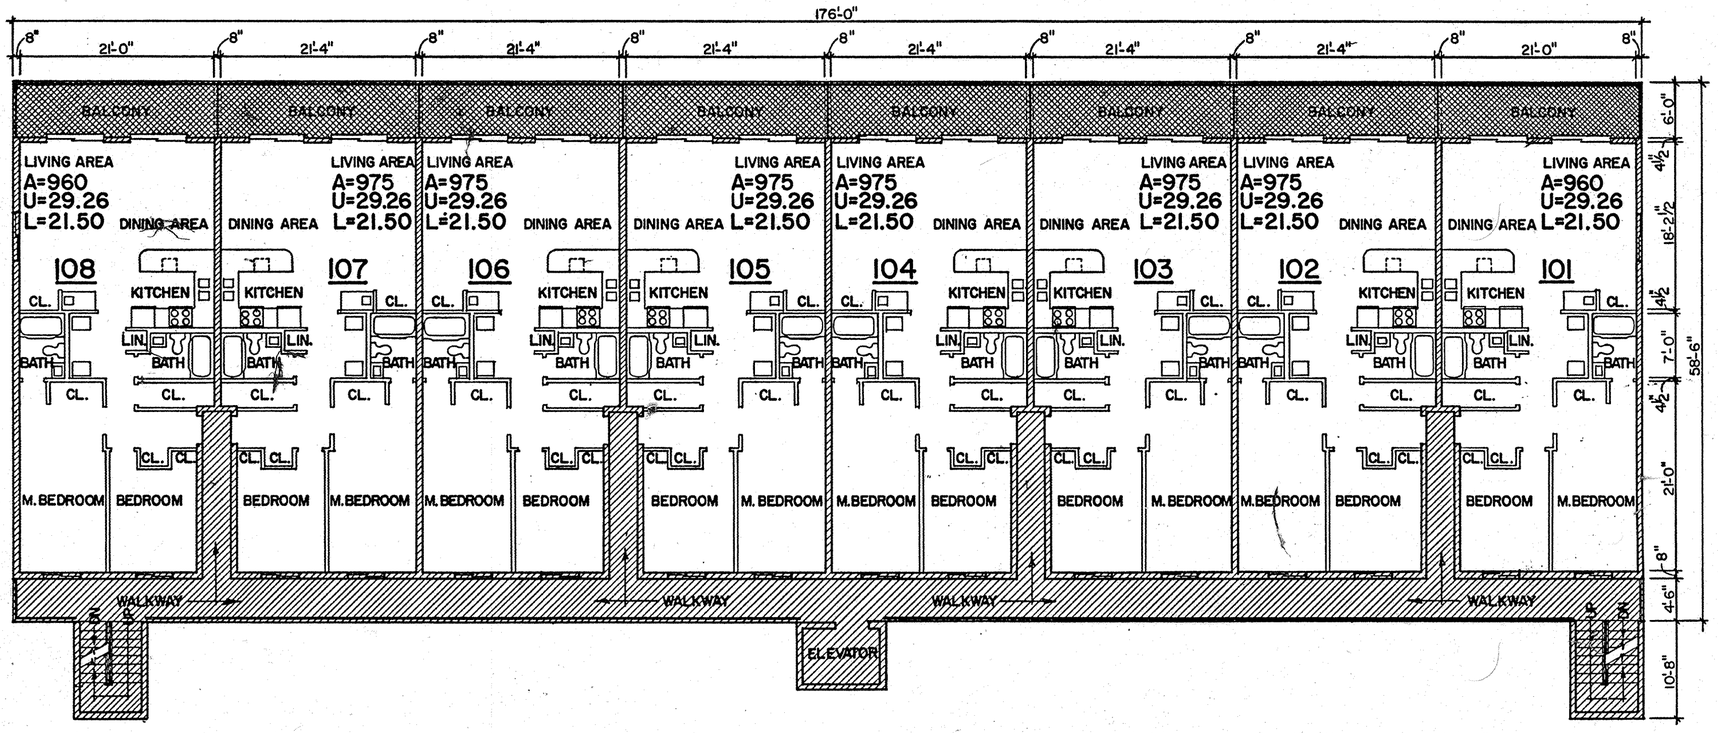

FIRST FLOOR PLAN

SCALE IN FEET 0 5 10 20 30 40 50

REVISIONS	BY

SUNCHASER CONDOMINIUM

DATE	12-5-84
SCALE	as shown
DRAWN	WM
JOB	
SHEET	3
OF	4 SHEETS

md HA 47601-3

MSA SSU 1257 8485-3
P185255

Maryland State Archives
DATAPRINT CORP. 400 LITTLEFIELD AVE. SO. SAN FRANCISCO, CA 94080
STOCKDRAFTING FORM NO. 101-52