Wcl 92159

Maryland State Archives

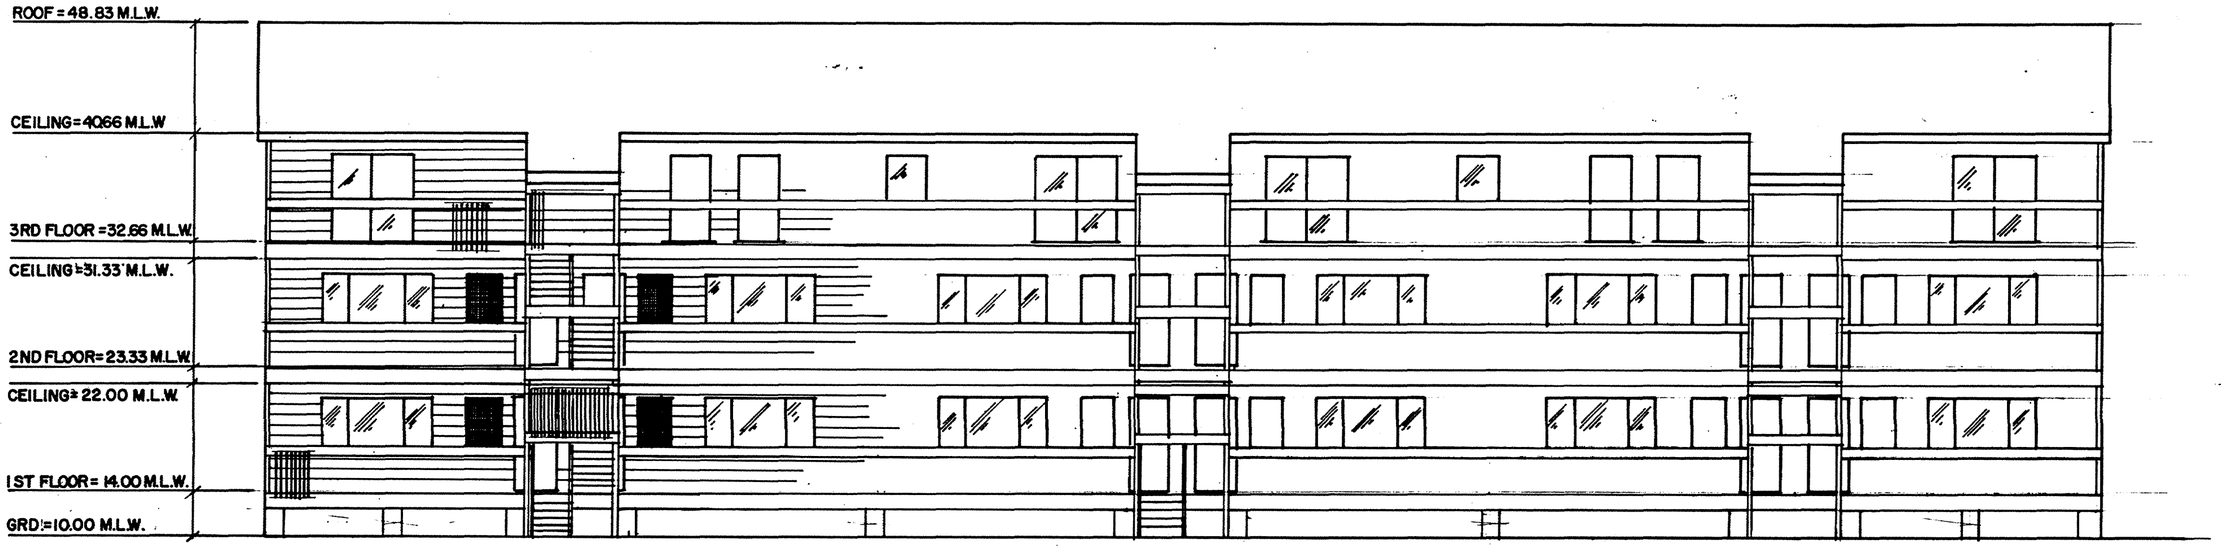

EAST ELEVATION

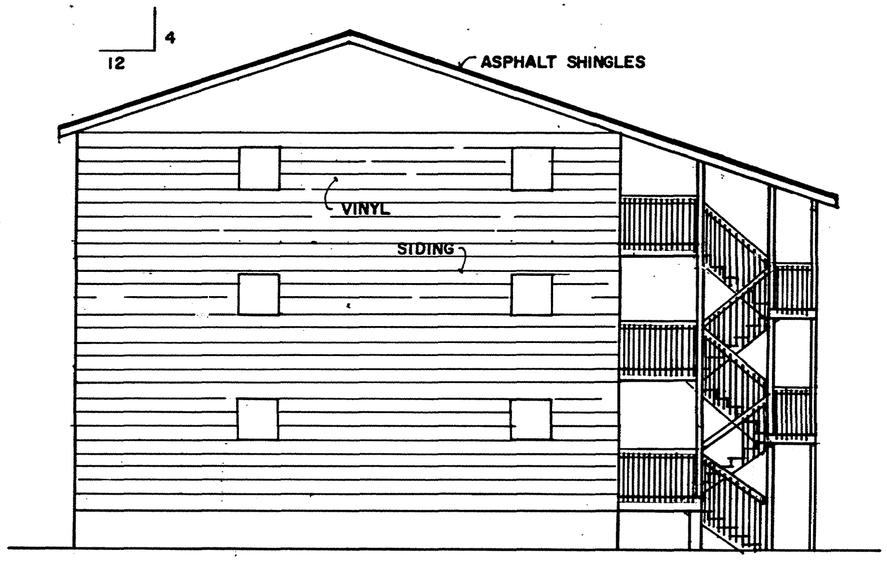

SOUTH ELEVATION

JOHN B.GARY, INC.
engineers planners surveyors
P.O. BOX 46 BERLIN, MD. 21811
301-641-3222, 8179

ELEVATIONS

STONE HARBOR CONDOMINIUM

10TH ELECTION DIST. — OCEAN CITY, MD.
SCALE: 1/8"=1'-0" — APRIL 1984

SHEET 5 OF 5

Md HA 47620-5

MSA SSU 1257 8508-5