SVH LIBER 240 FOLIO 81
RECORDED

11/24/2014

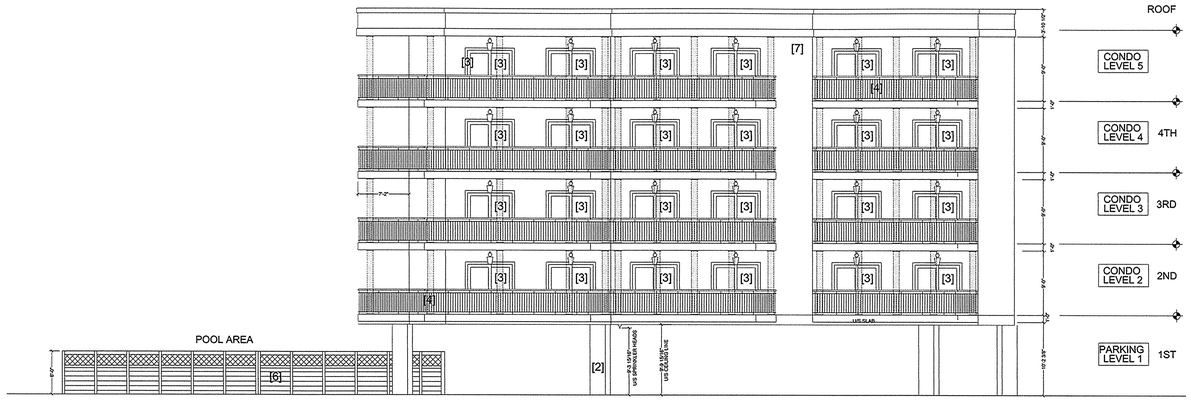

ELEVATION C:C FACING NORTHEAST

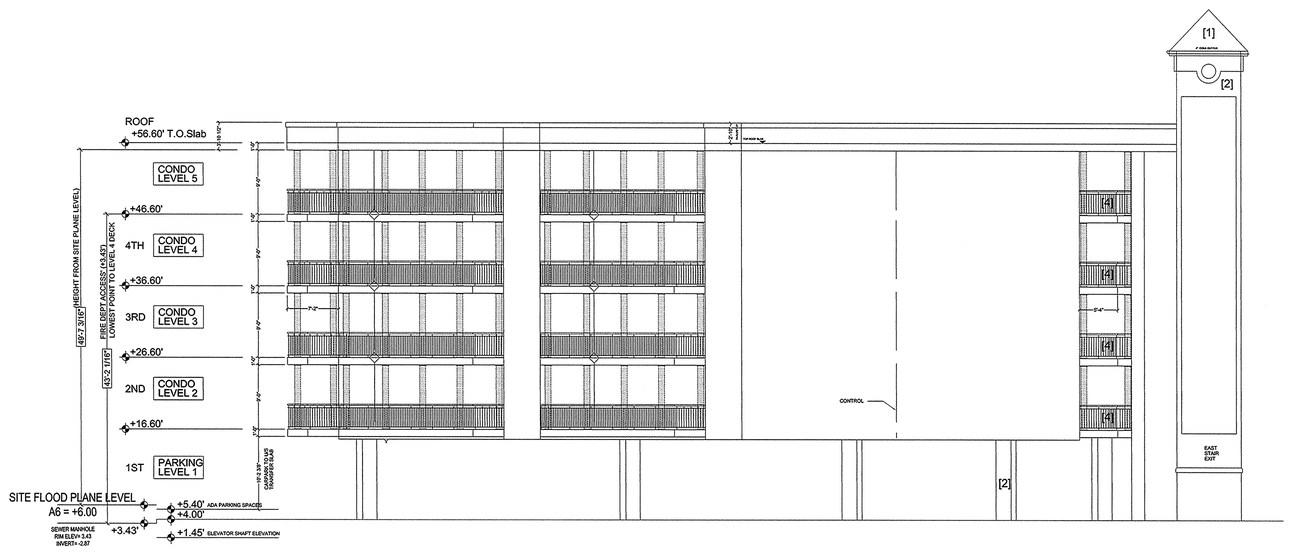

ELEVATION D:D FACING NORTHWEST

GRAPHIC SCALE

0 10 20 Feet

SCALE: 1" = 10 ft.

NOTE:
This drawing, specifications, and work produced by Vista Design, Inc. (VDI) for this project are instruments of service for this project only, and remains the copyrighted property of VDI. Reuse or reproduction of any of the instruments of service of VDI by the Client or assignees without the written permission of VDI will be at the Clients risk and be a violation of the copyright laws of the United States of America and the respective state within which the work was completed.

NOTE:
This Drawing does not include necessary components for construction safety. All construction must be done in compliance with the occupational safety and health act of 1970 and all rules and regulations thereto appurtenant.

REVISIONS

10/03/13 - TOC Comments
06/30/14 - Pump Room Revision

PROJECT DATA

Project No.: 13-013
File Name: CE-081914-CONDO-PLAT
TOWN OF OCEAN CITY
WORCESTER COUNTY, MARYLAND
DATE: 10/21/14
SCALE: 1" = 10'

CONDOMINIUM ELEVATIONS

PREPARED FOR:
THE VIEW CONDOMINIUM
OCEAN CITY, MD

Atlantic Planning & Development & Design, Inc.
5700 Coastal Hwy, Suite 306
Ocean City, MD 21842
Ph: 443-664-2665

VISTA DESIGN, INC.
Landscape Architects, Land Planning Consultants, Engineers, and Surveyors
11634 Worcester Hwy, Showell, MD 21862
ph. 410-352-3874 fax 410-352-3875 email vista@vistadesigninc.com

8 OF 8
SHEET NO.

P.207300 MSA 01257-8846-8