Easement

M: 17-15-1

Dr. Thomas Poole House
19964 Fisher Avenue (MD 107)
Poolesville Md.
Poolesville Quad
Montgomery County

NORTH ELEVATION

0 1 2 3 4 5 10

M: 17-15-1

M: 17-15-1

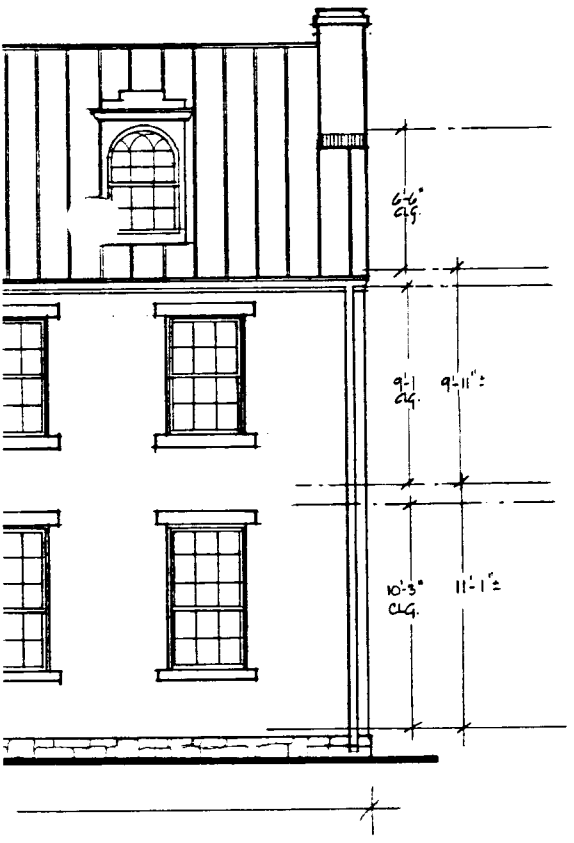

NORTH ELEVATION

MEASURED DRAWINGS

SCALE: 1/4" = 1'-0"

NUMBER: 1151

DATE: SEPT., 81

FAUBER GARBEE, INC. – ARCHITECTS

FOREST VILLAGE SQUARE • BOX 182 • FOREST, VA 24551 • (804) 525-2948

DR. THOMAS POOLE HOUSE

POOLESVILLE, MARYLAND

CIRCA 1835

SHEET

MD-4

WEST ELEVATION

FAUBER GARBEE, INC. — ARCHITECTS
FOREST VILLAGE SQUARE · BOX 162 · FOREST VA 24551 · (804) 525-2948

WEST ELEVATION

DR. THOMAS POOLE HOUSE
ROCKSVILLE · MARYLAND
CIRCA 1859

SHEET MD-5

M: 17-15-1

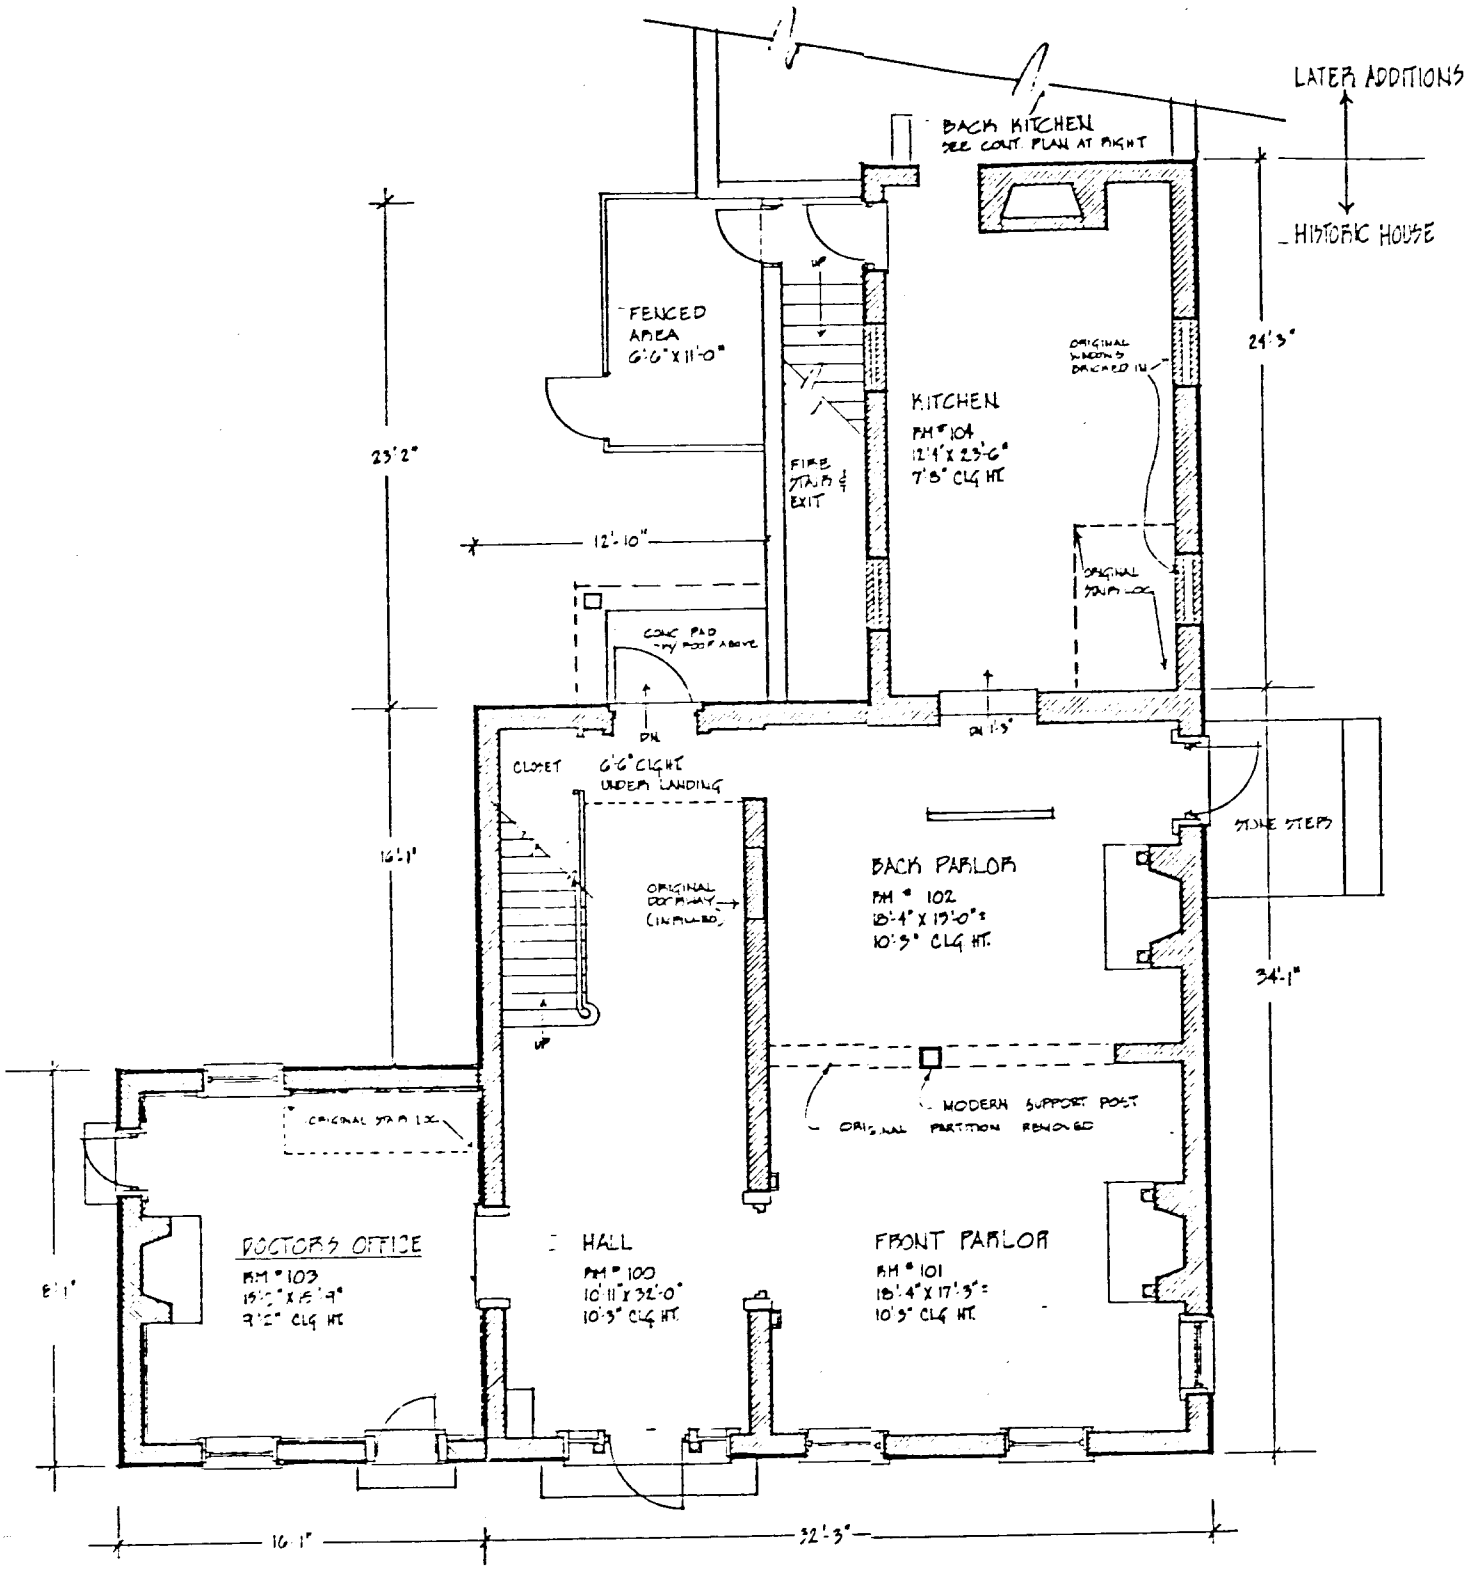

FIRST FLOOR PLAN (HISTORIC HOUSE)

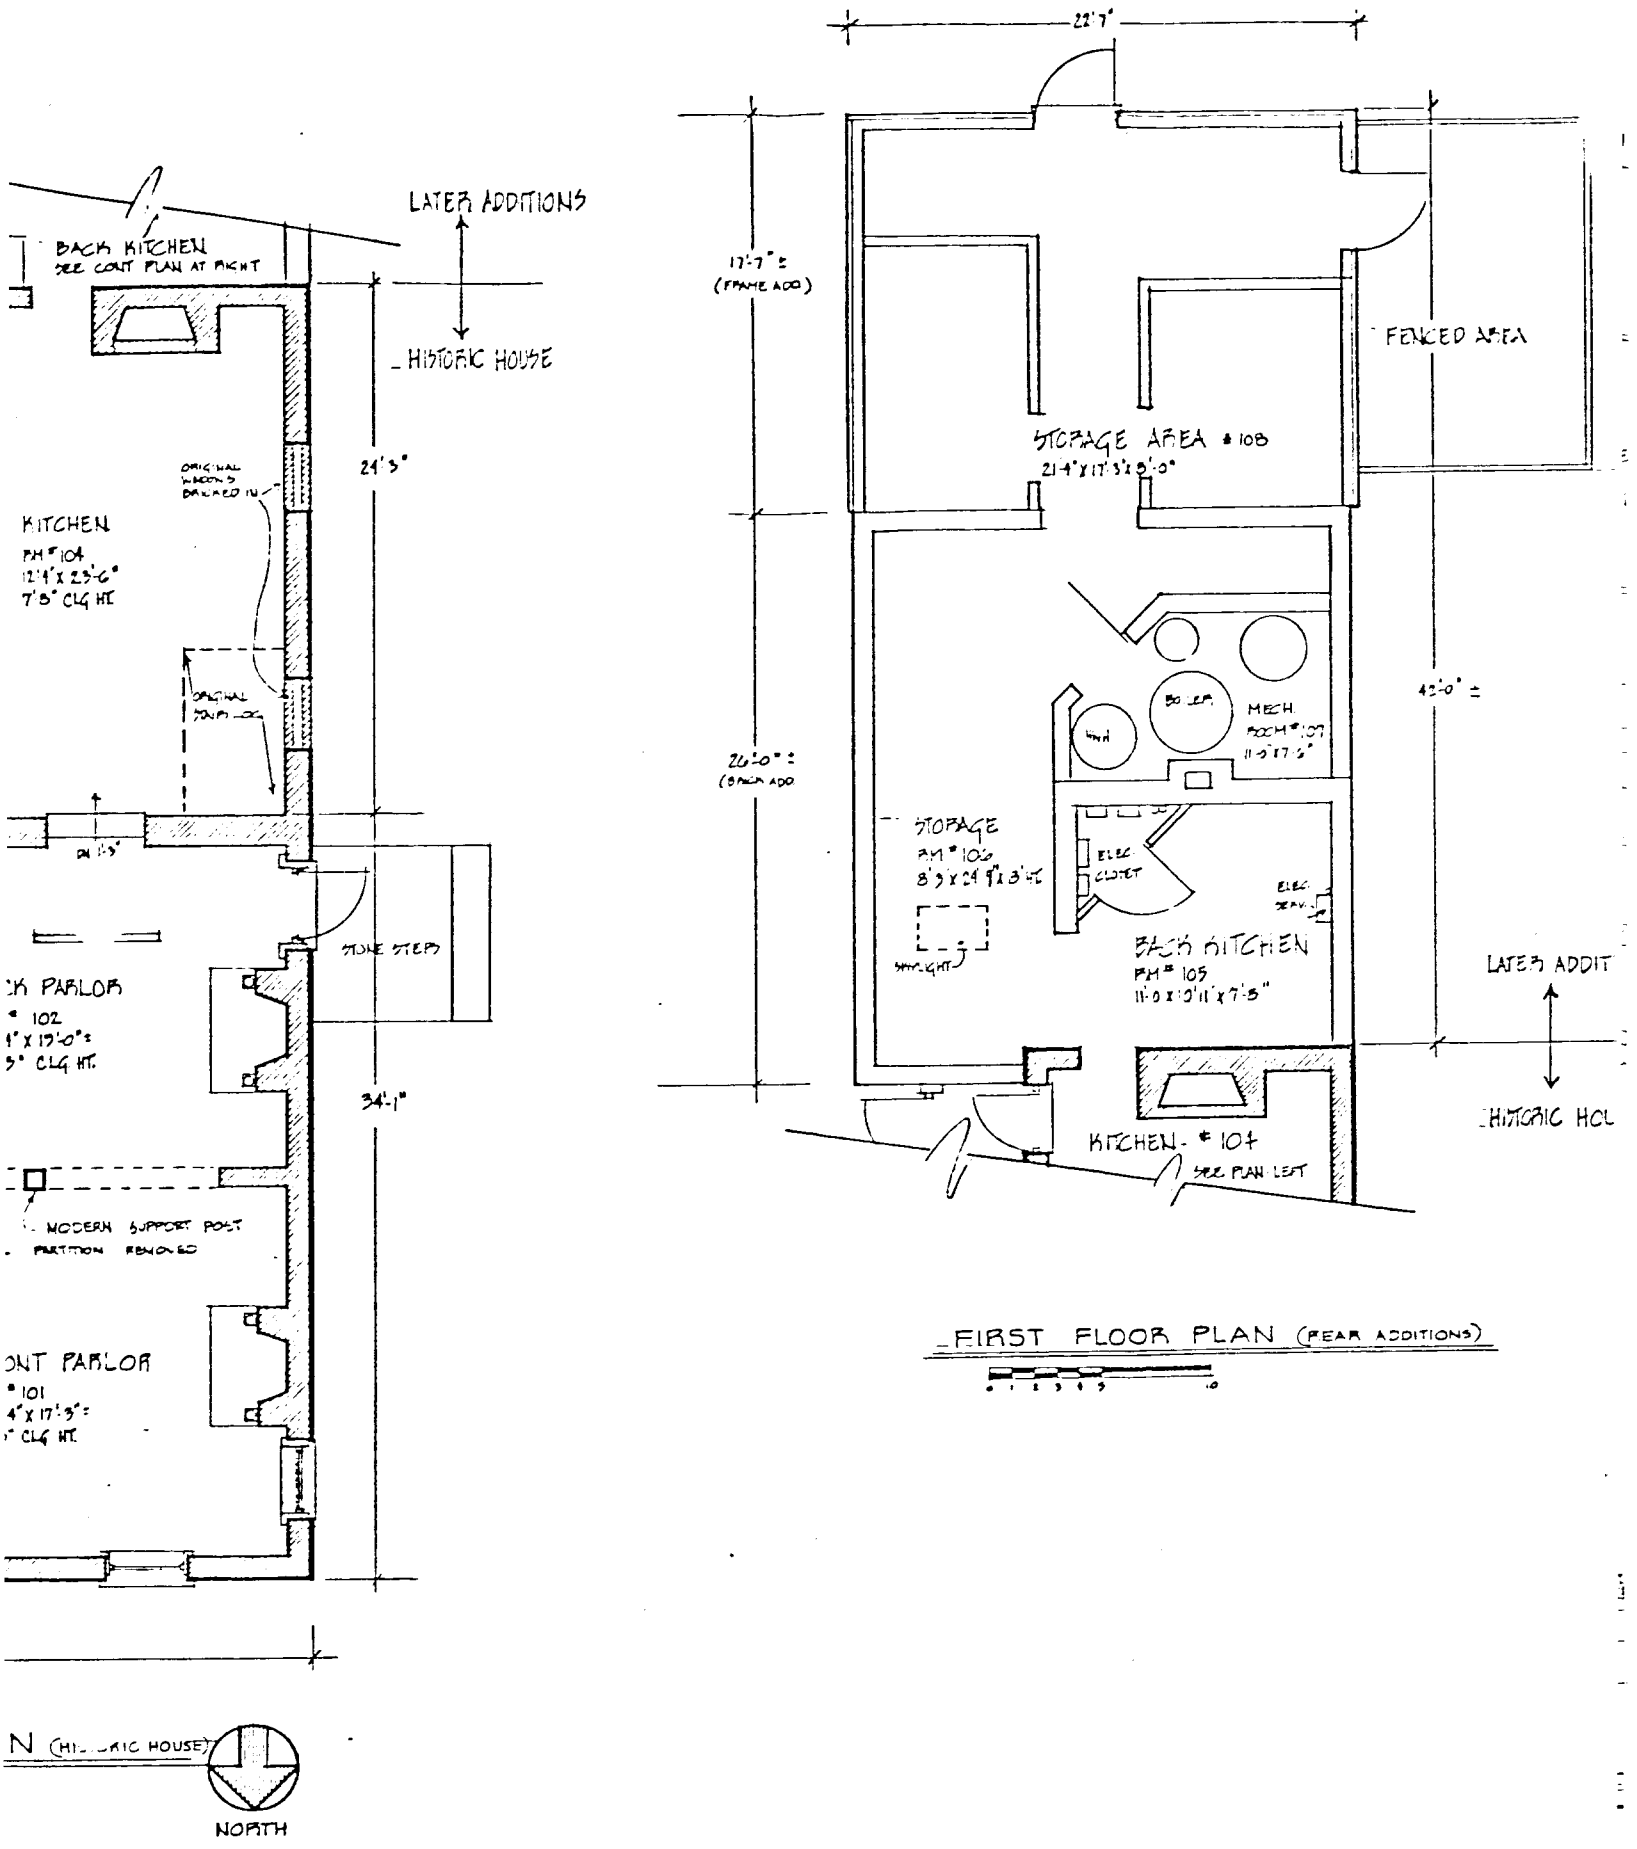

FIRST FLOOR PLAN (REAR ADDITIONS)

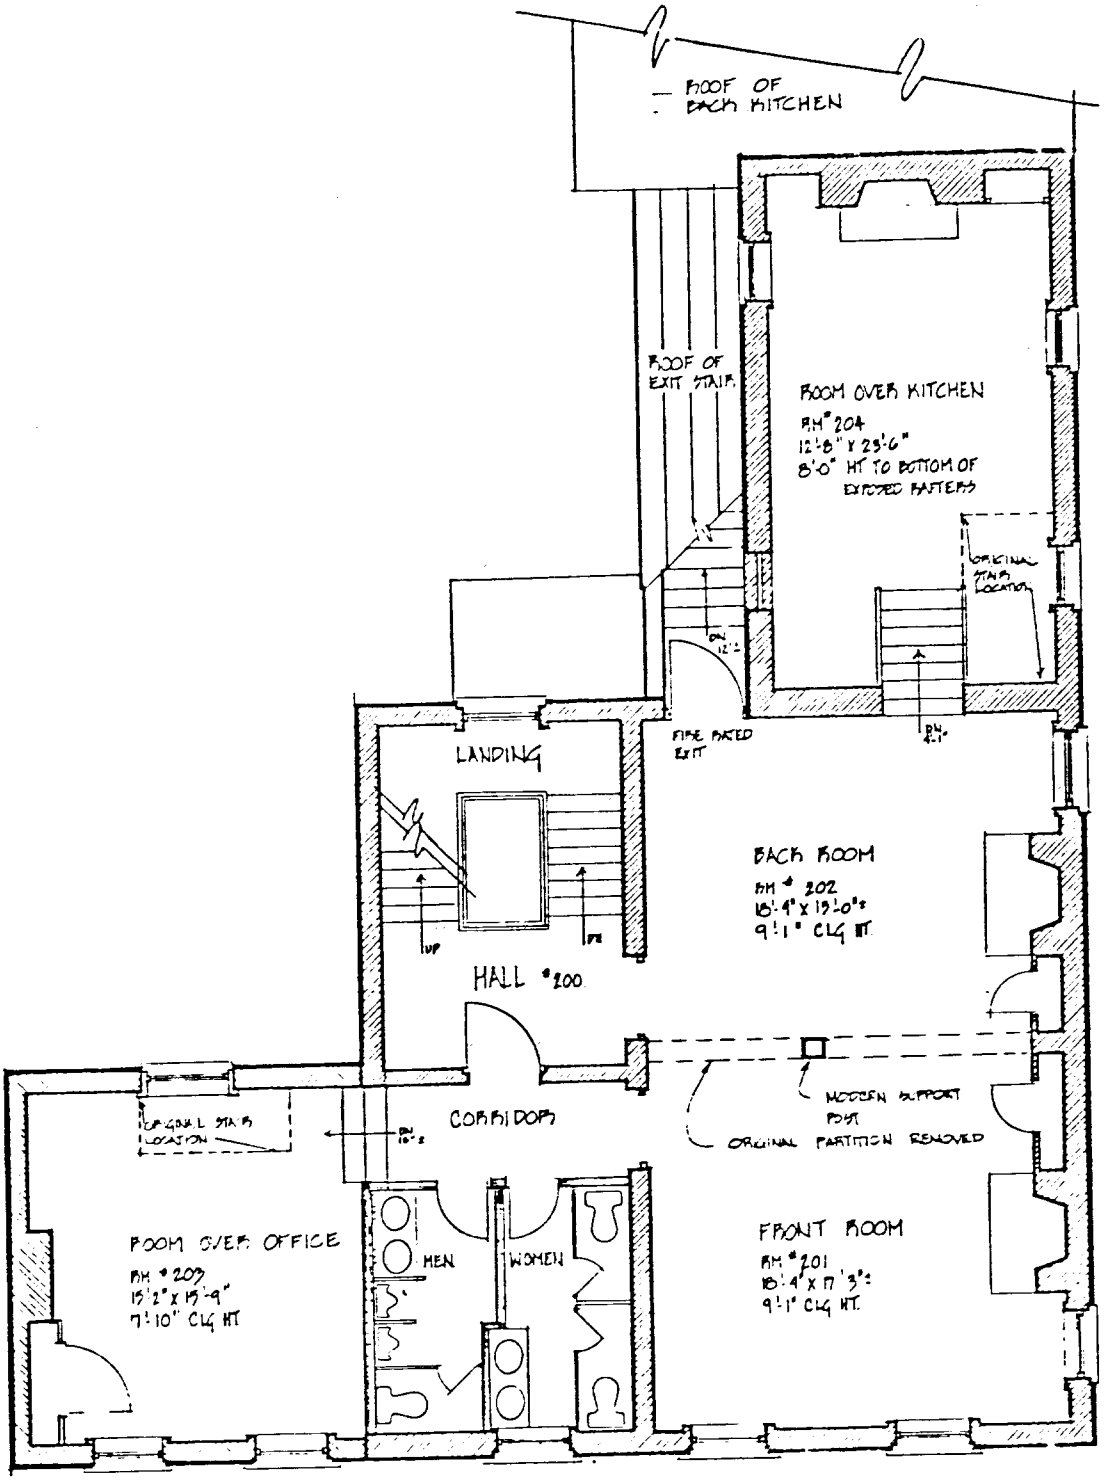

SECOND FLOOR PLAN

0 1 2 3 4 5 10

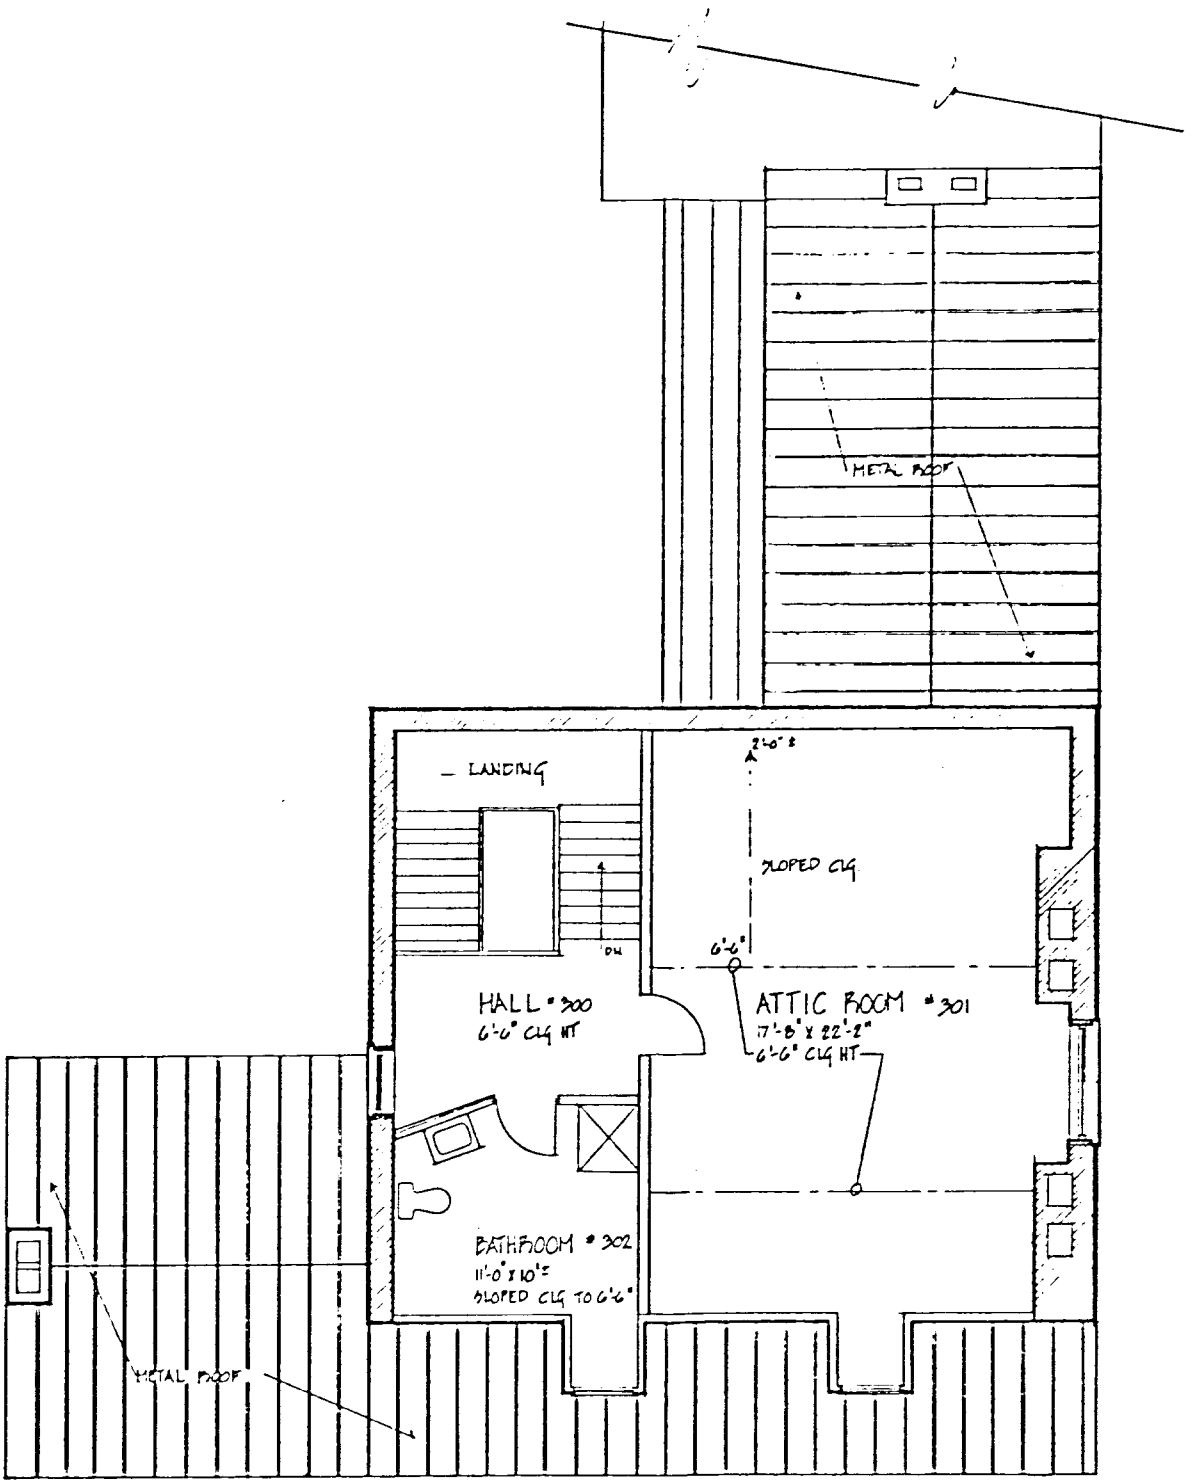

THIRD FLOOR PLAN

0 1 2 3 4 5 10 FEET

SITE PLAN

M: 17-15-1
(1982)

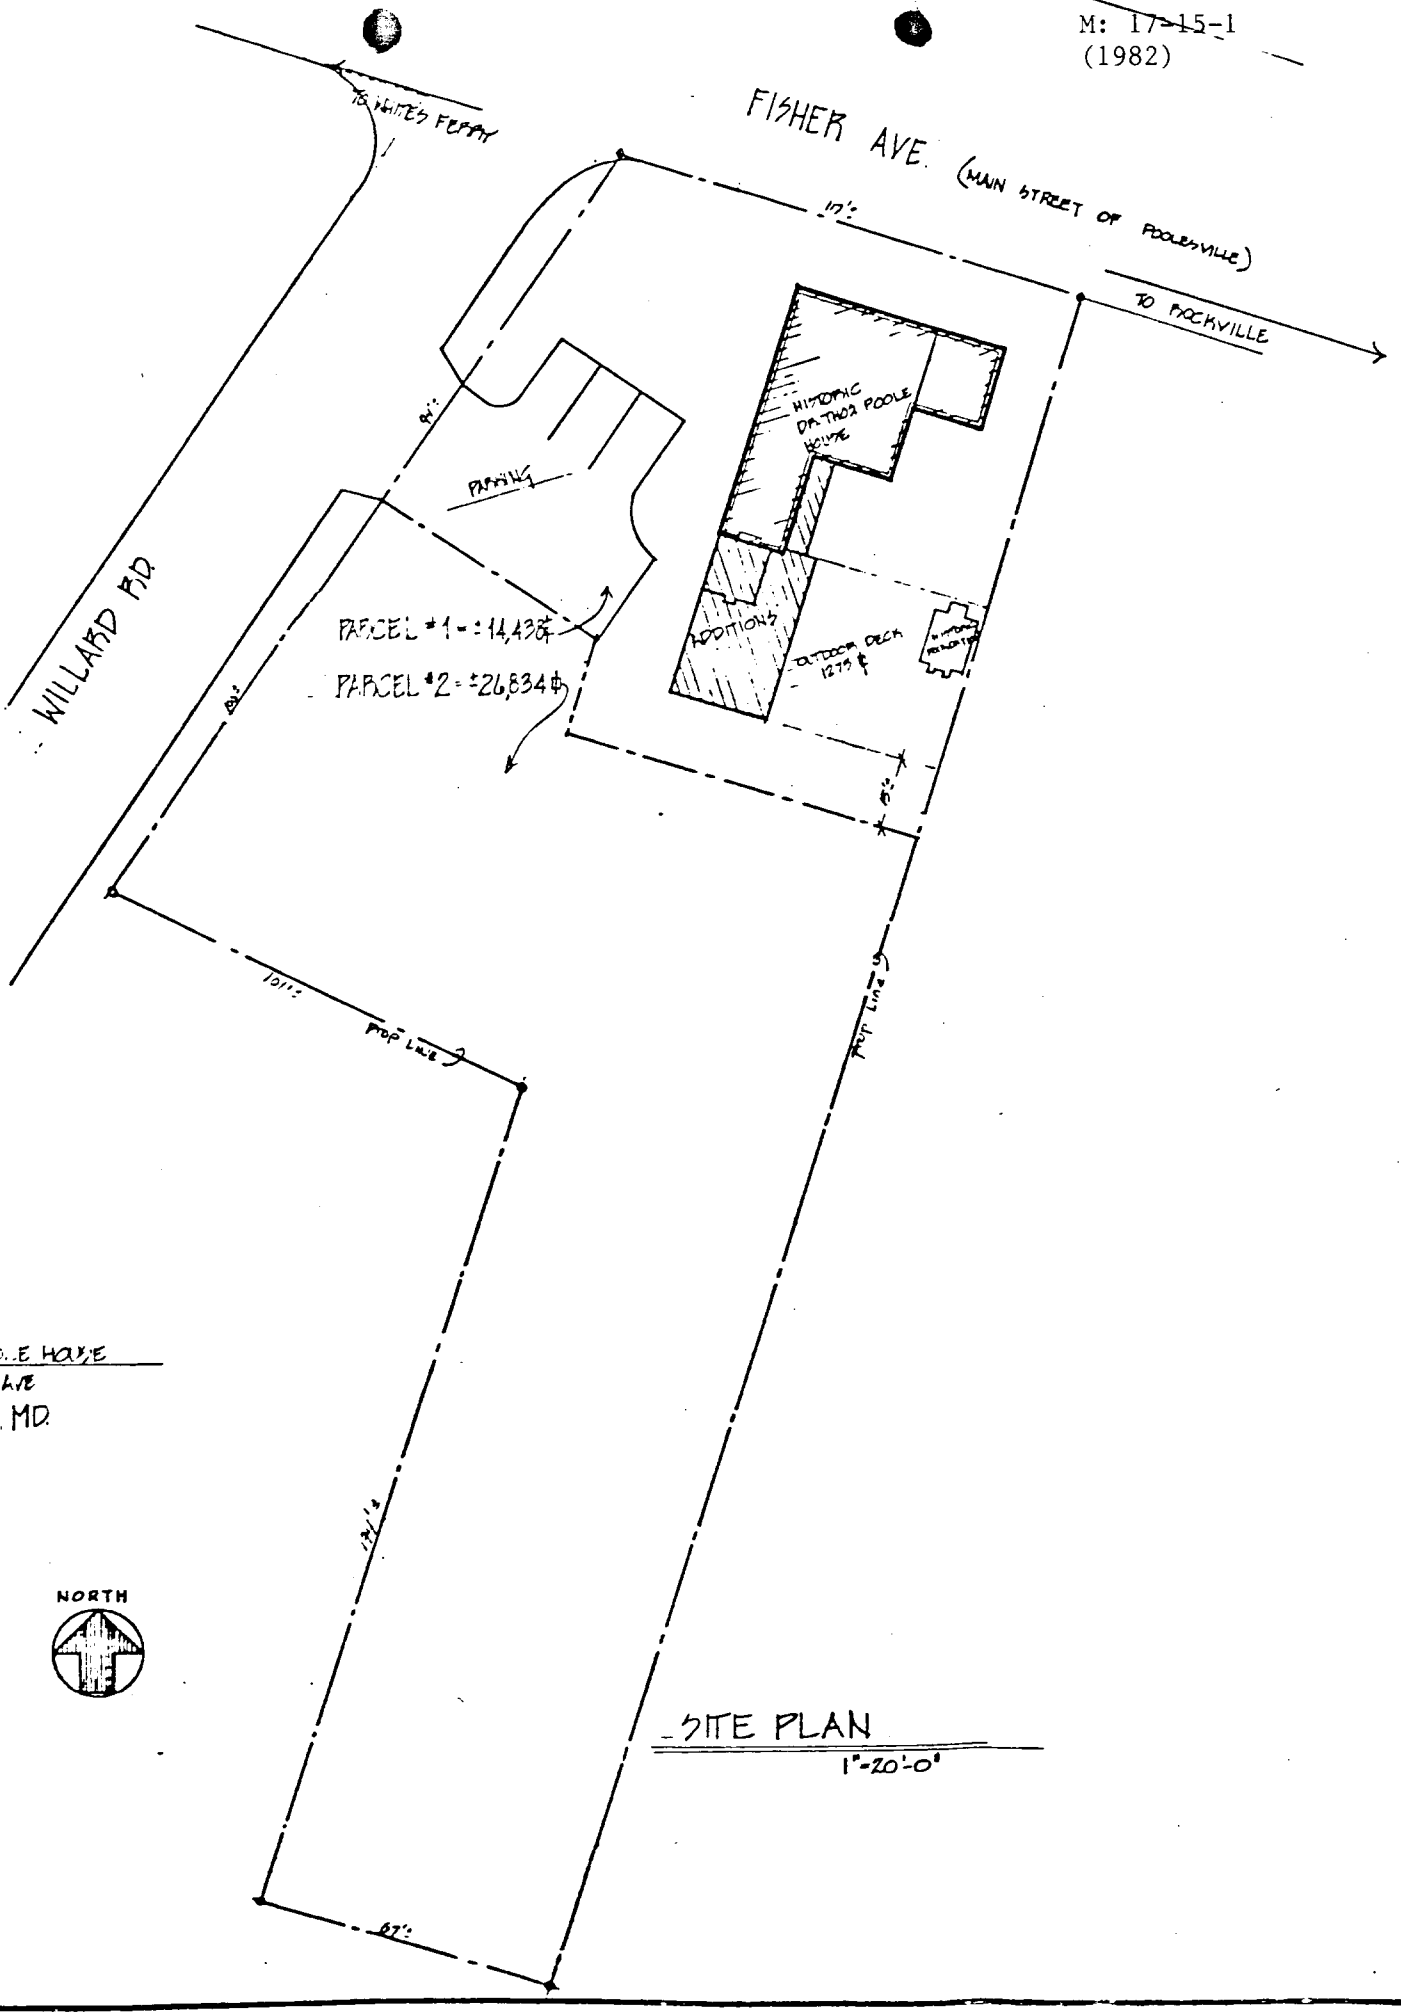

DR. THOMAS POOLE HOUSE
19964 FISHER AVE
POOLESVILLE, MD.

NORTH

SITE PLAN
1"-20'-0"

M: 17-15-1

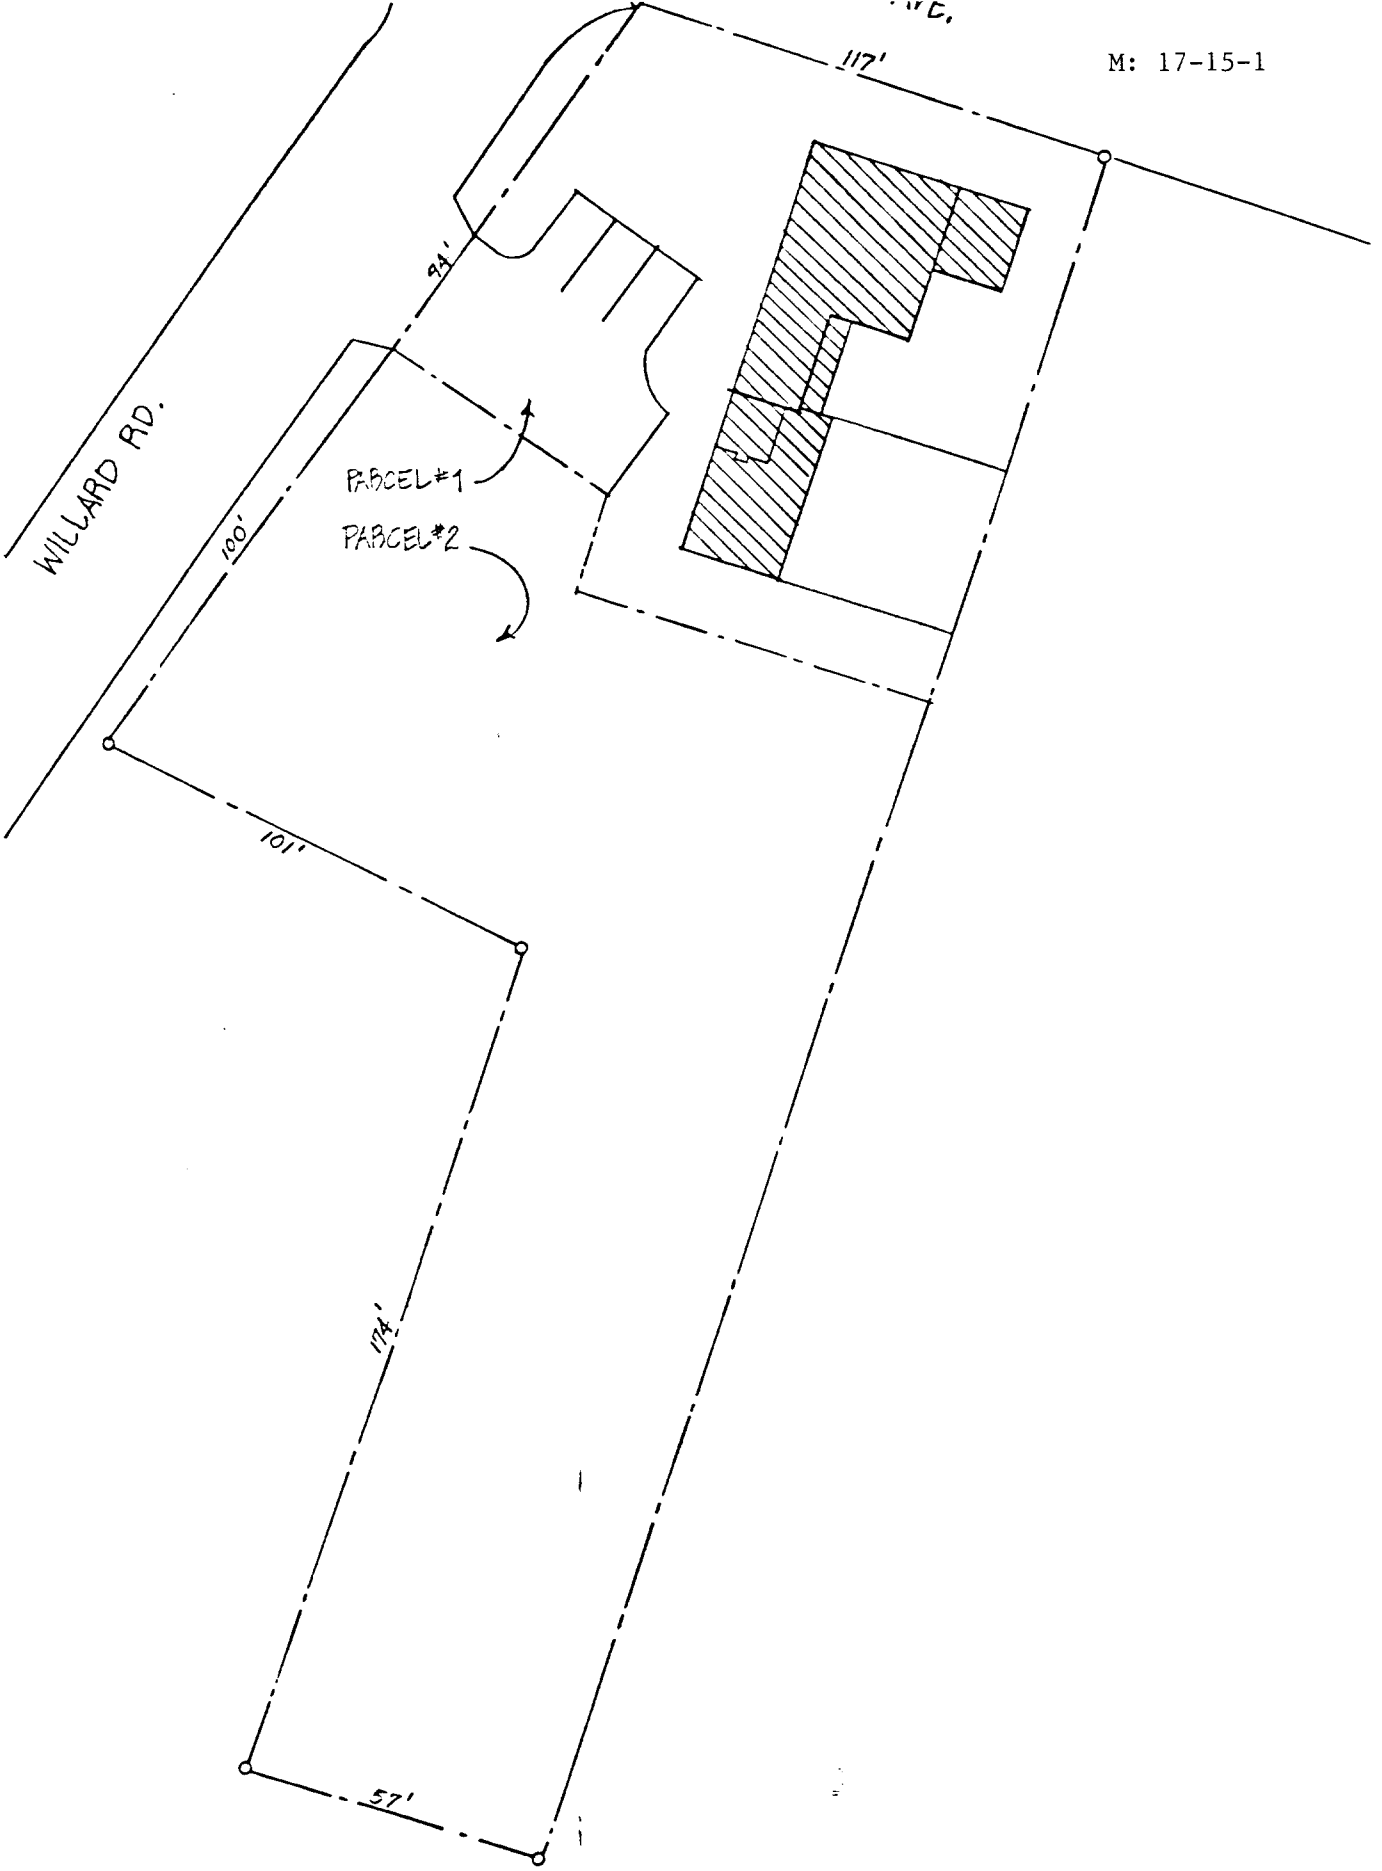

DR. THOMAS POOLE HOUSE
MONTGOMERY COUNTY

EASEMENT EXHIBIT NO. A, Page 2 of 10

Site Plan
SCALE: Approx. 1" = 20'-0"
PREPARED: 10/82 JEF
MARYLAND HISTORICAL TRUST

NORTH

M-17-15-1

Maryland Department of Assessments and Taxation
MONTGOMERY COUNTY
Real Property Data Search

Go Back
View Map
New Search

District - 03 **Account Number** - 00042287

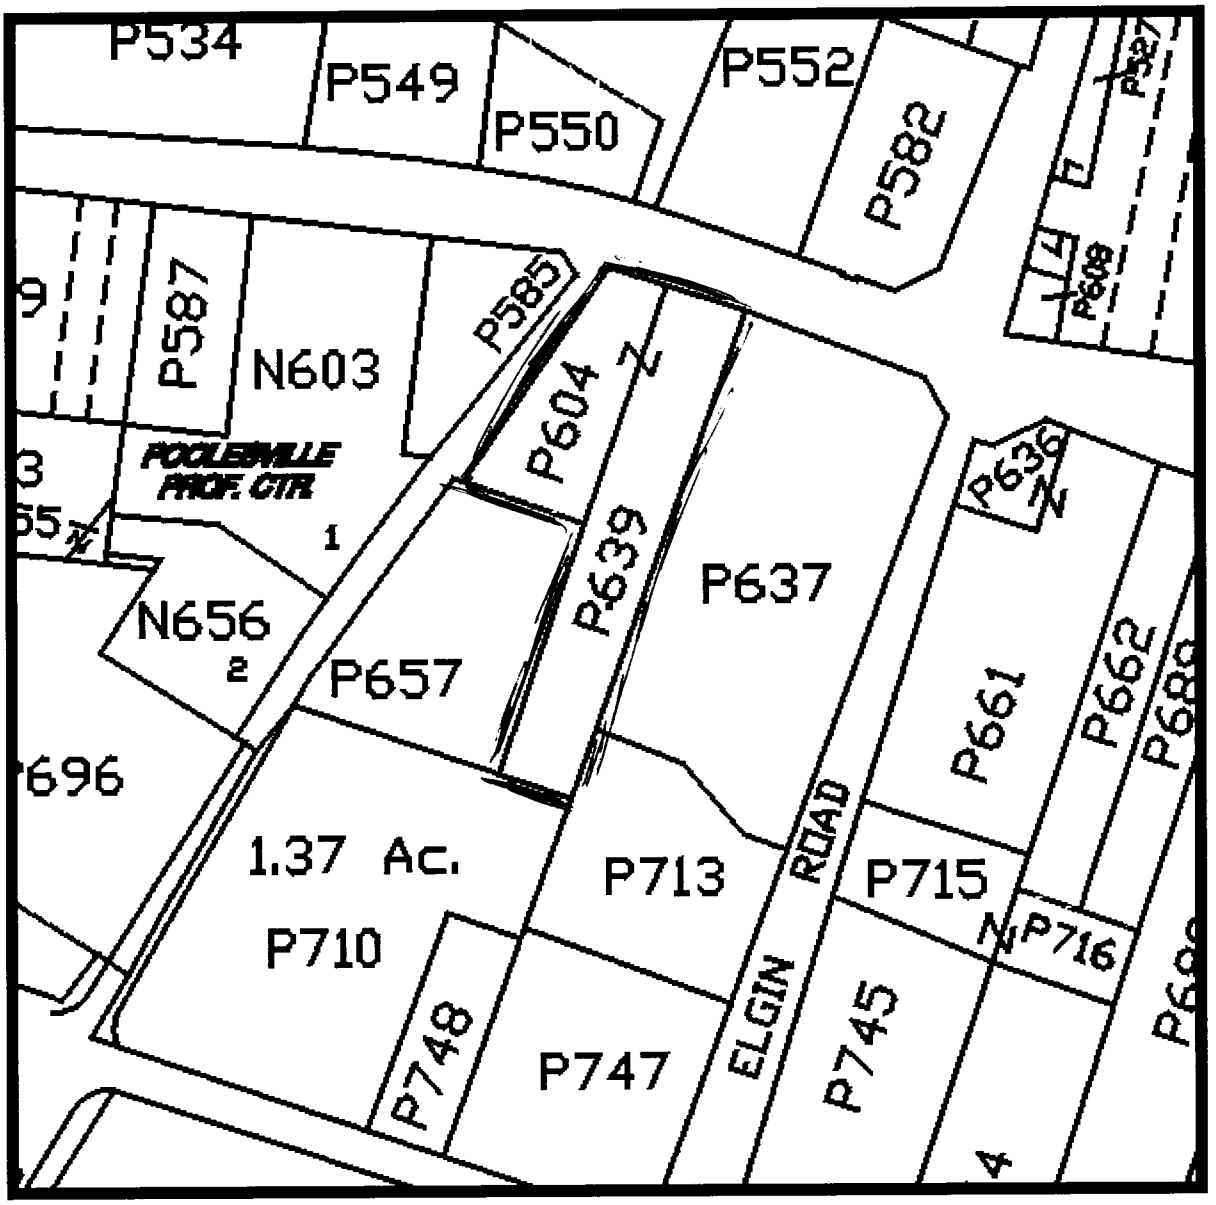

Property maps provided courtesy of the Maryland Department of Planning ©2001.
For more information on electronic mapping applications, visit the Maryland Department of Planning web site at www.mdp.state.md.us

Easement

M: 17- 15-1
Dr. Thomas Poole House
Poolesville Quad
Montgomery Co.

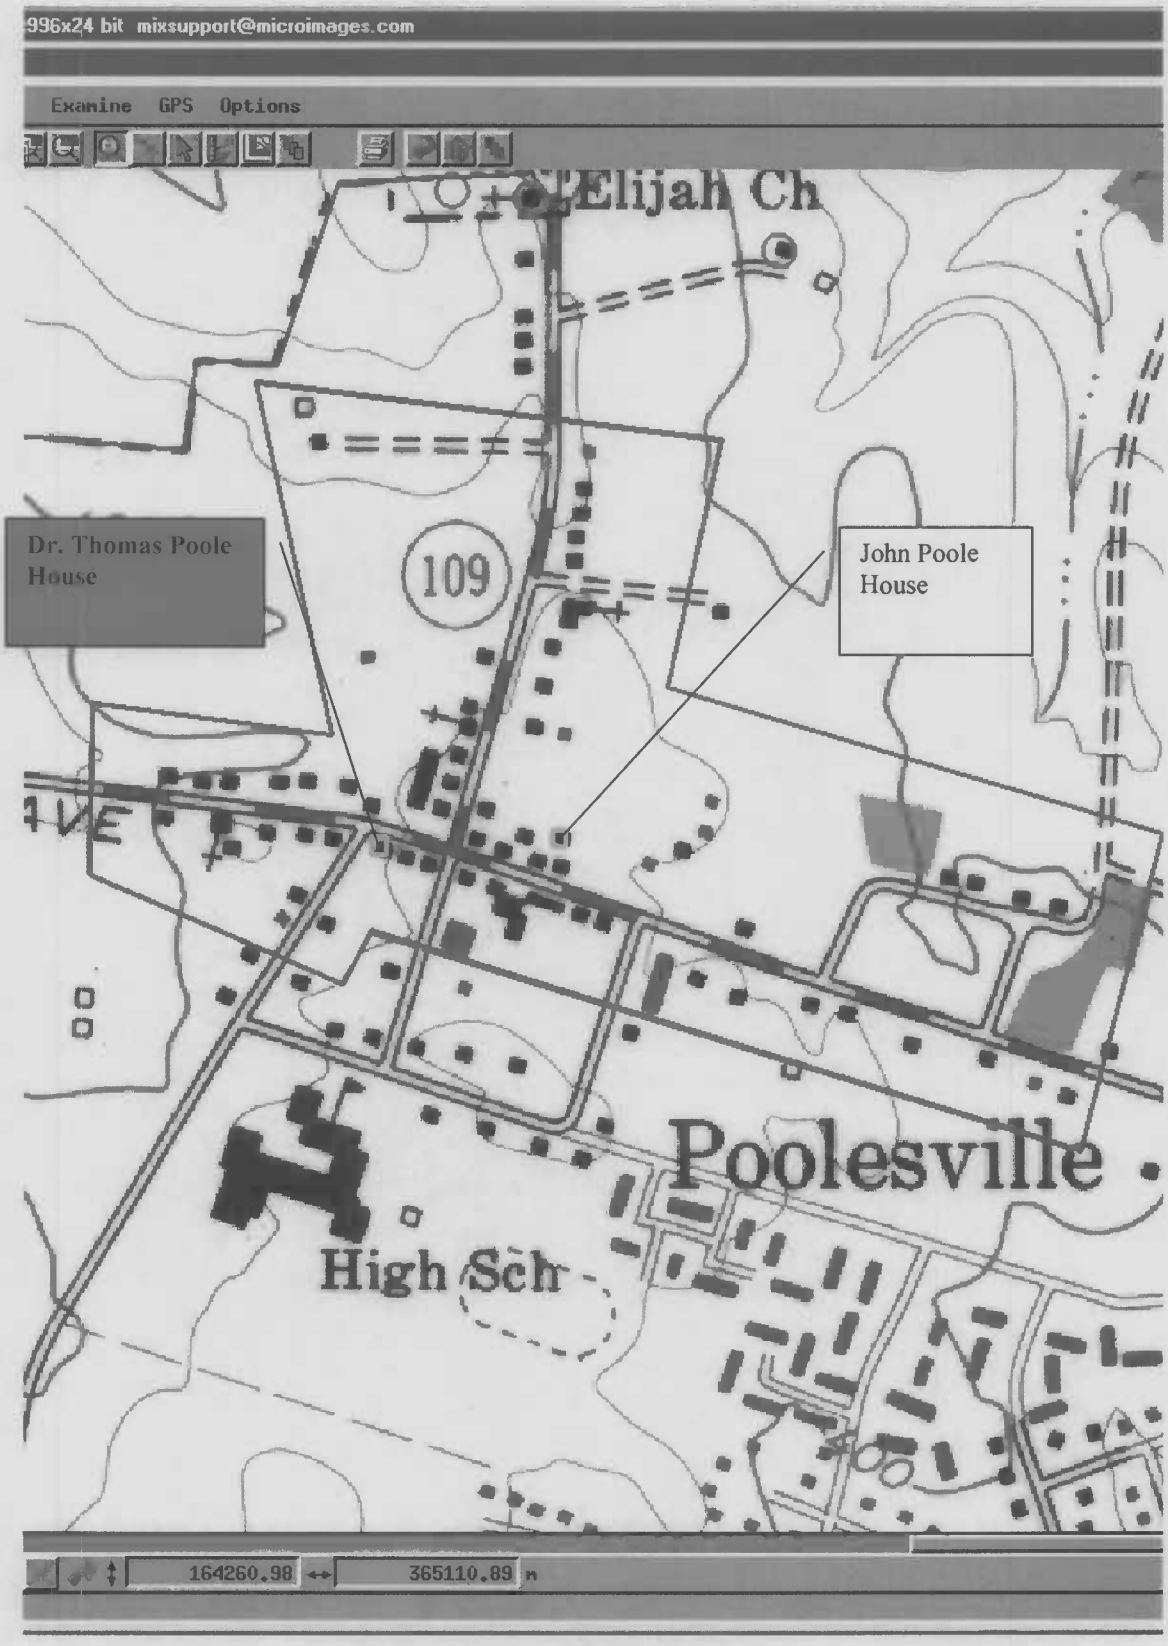

M: 17-15-1
Dr. Thomas Poole House
(Easement Boundary)
19964 Fisher Avenue (MD 107)
Poolesville Quad

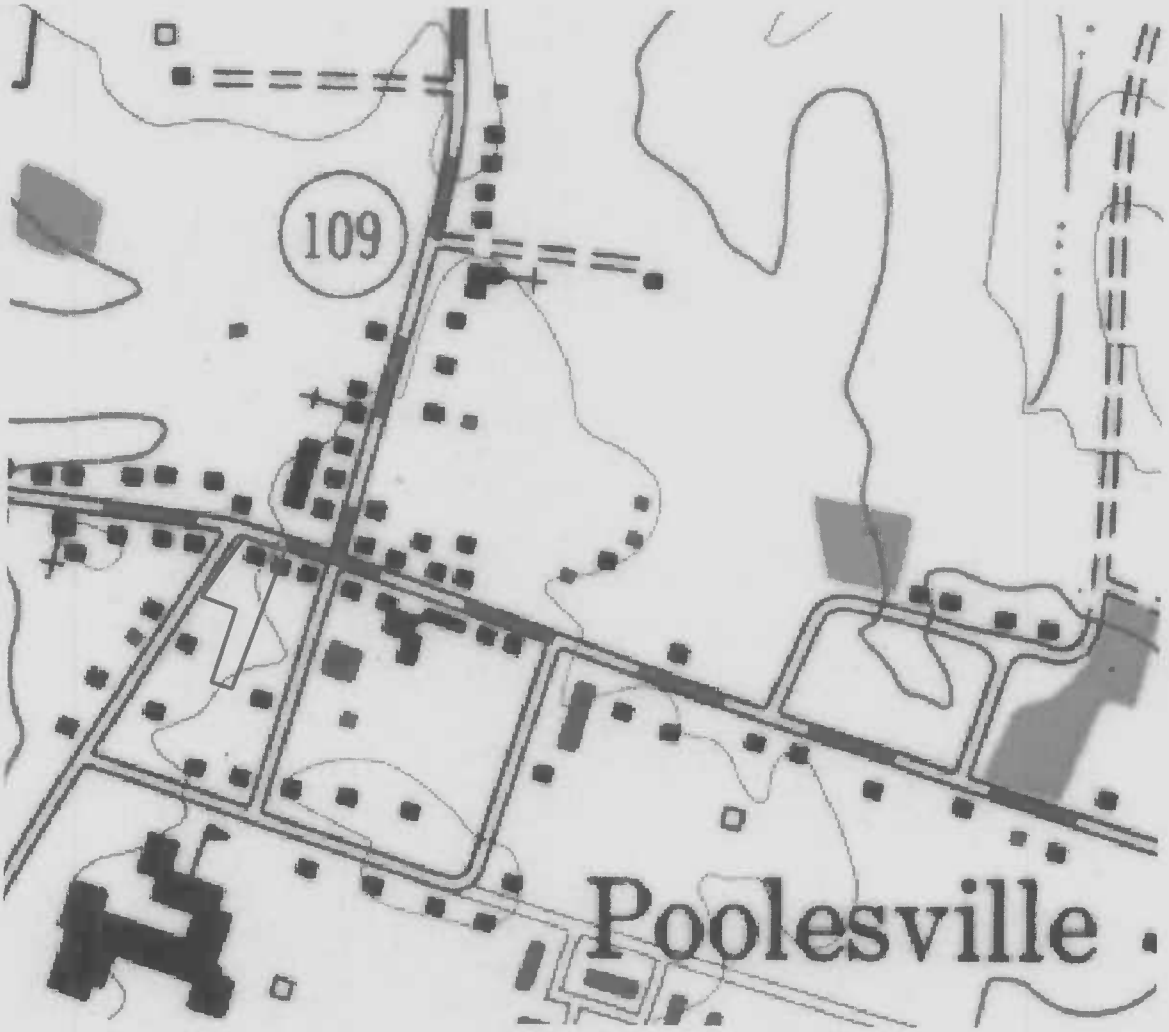

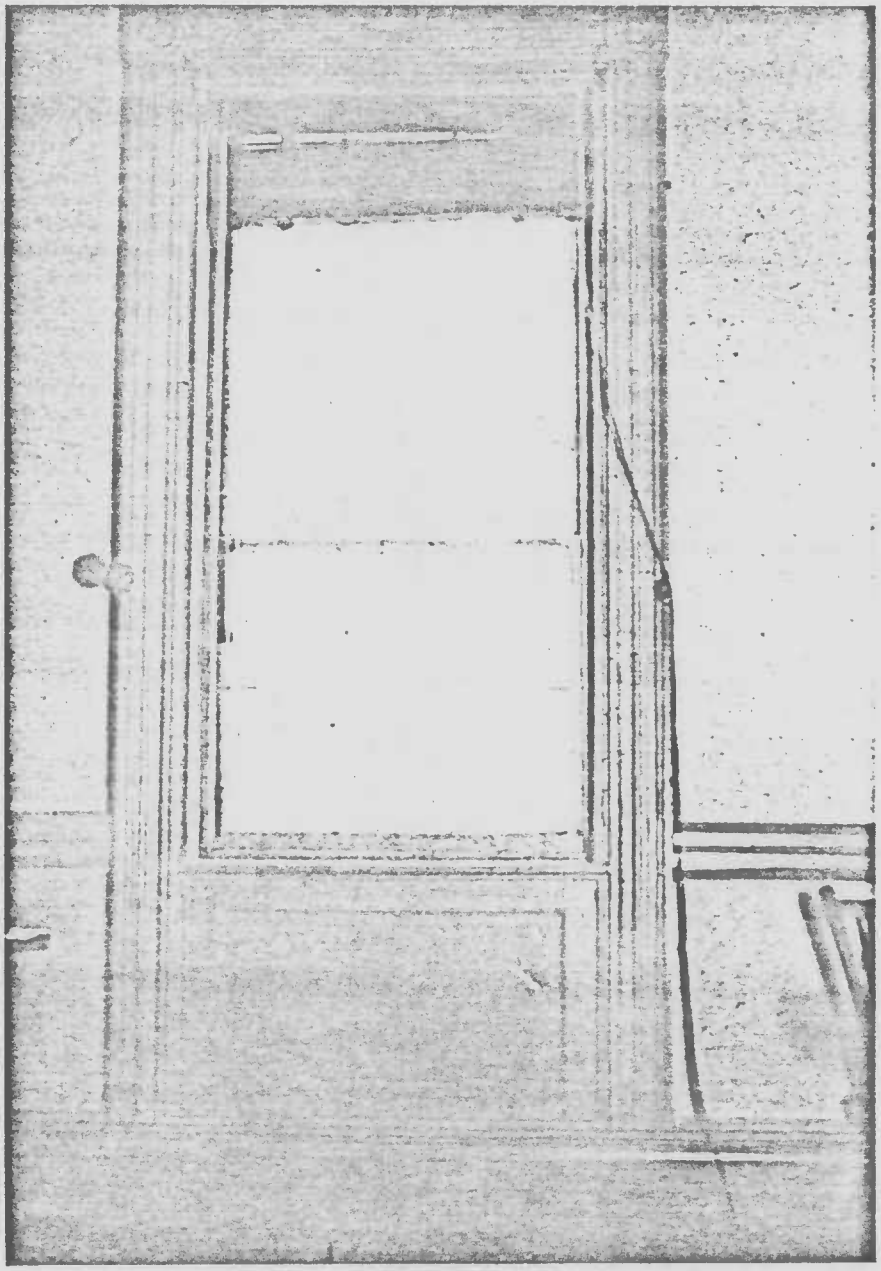

...R. THOMAS POOLE HOUSE MONTGOMERY COUNTY EASEMENT EXHIBIT NO. A, Page 10 of 10	Interior Detail SCALE: PREPARED: 10/82 JEF MARYLAND HISTORICAL TRUST	NORTH
SIGNED ORIGINAL ON FILE WITH THE M.H.T.	GRANTOR	GRANTEE

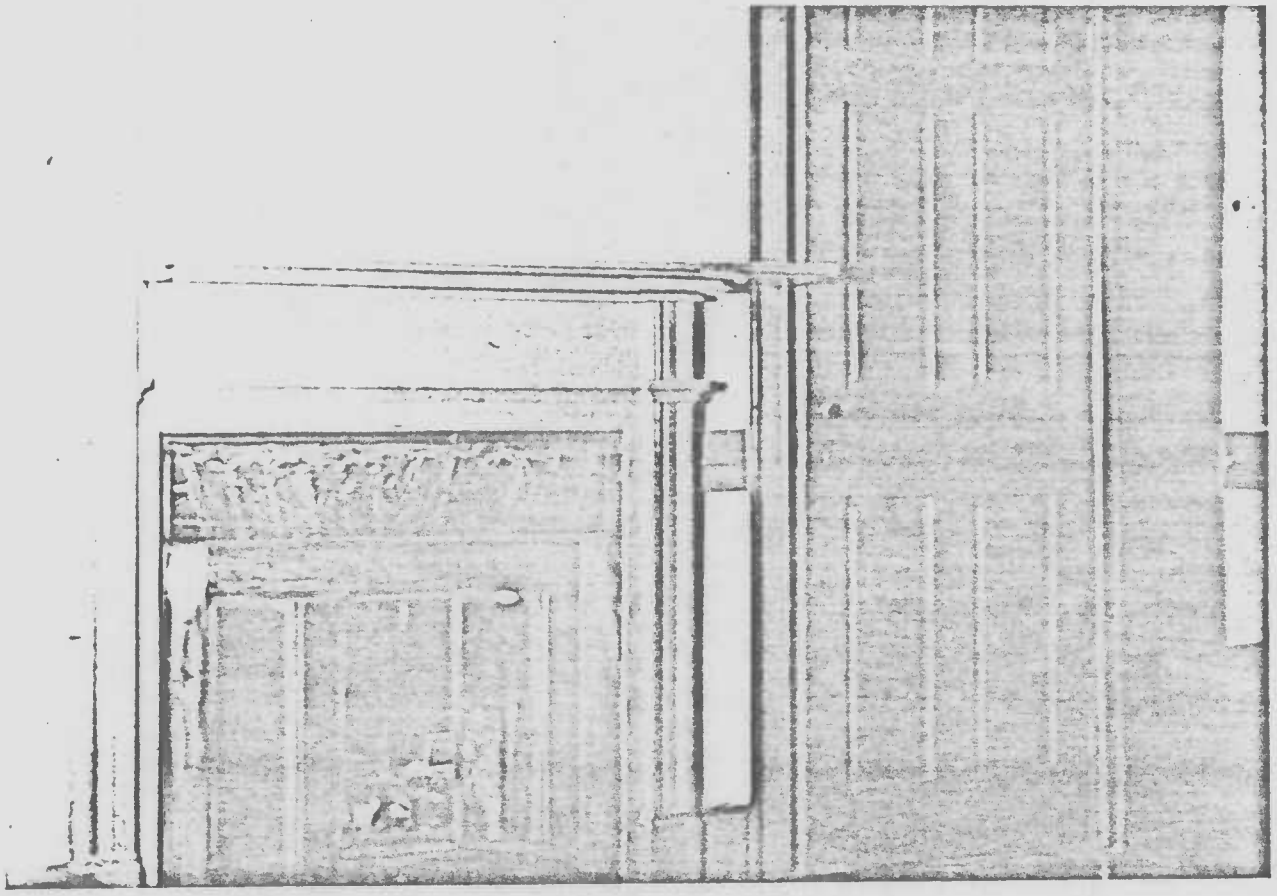

DR. THOMAS POOLE HOUSE
MONTGOMERY COUNTY

EASEMENT EXHIBIT NO. A, Page 9 of 10

Interior Detail
SCALE:
PREPARED: 10/82 JEF
MARYLAND HISTORICAL TRUST

NORTH

SIGNED ORIGINAL ON FILE WITH THE M.H.T. GRANTOR GRANTEE

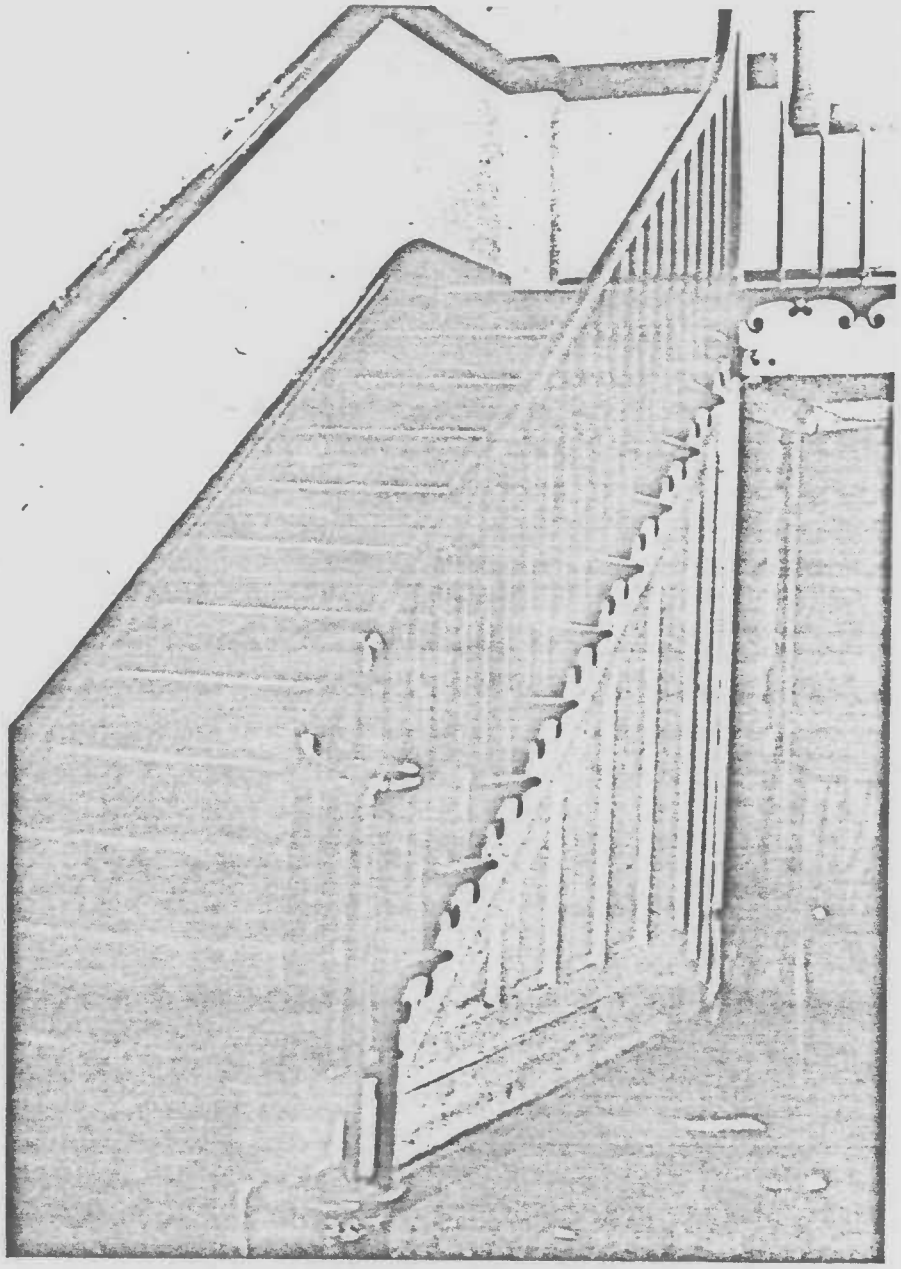

/R. THOMAS POOLE HOUSE
MONTGOMERY COUNTY

EASEMENT EXHIBIT NO. A, Page 8 of 10

Interior Detail
SCALE:
PREPARED: 10/82 JEF
MARYLAND HISTORICAL TRUST

NORTH

SIGNED ORIGINAL ON FILE WITH THE M.H.T. GRANTOR GRANTEE

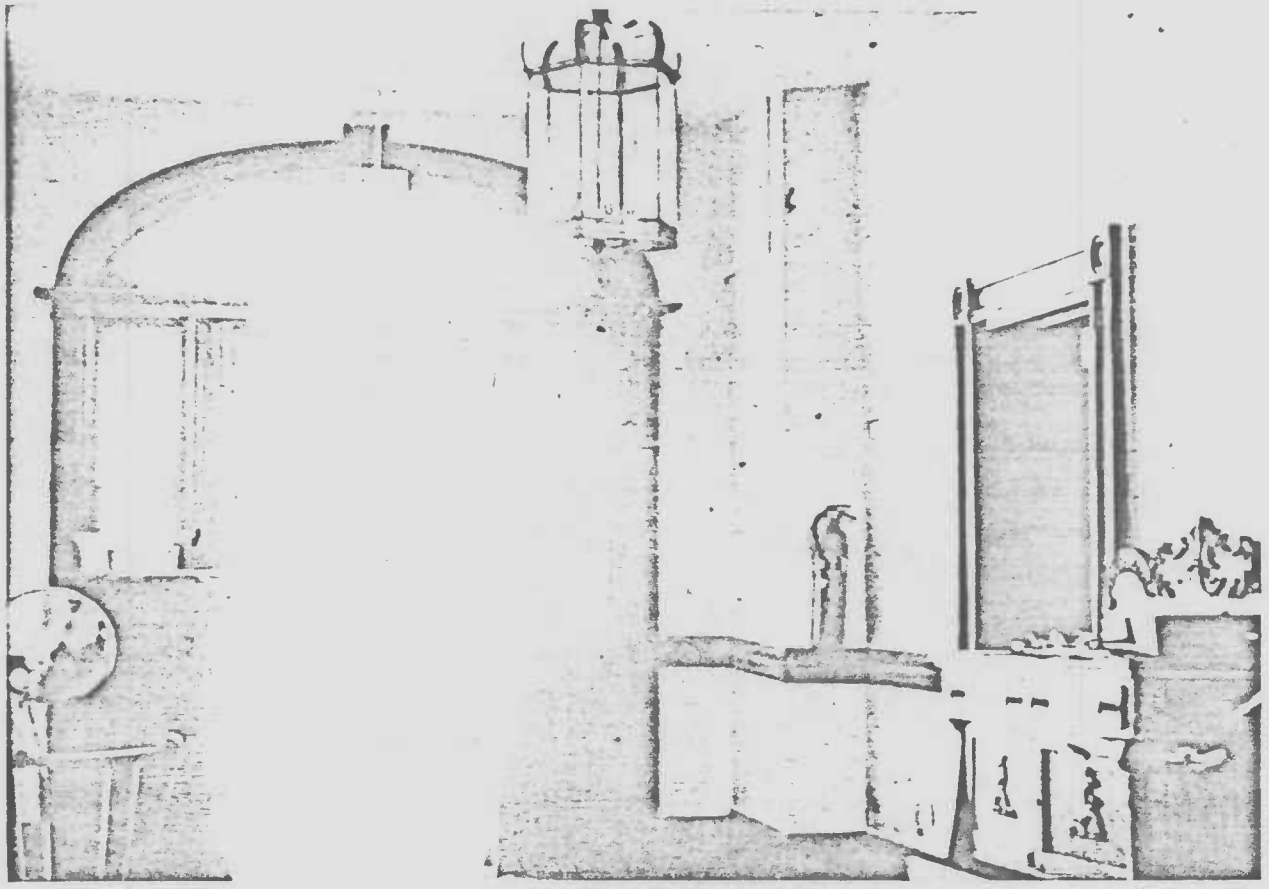

DR. THOMAS POOLE HOUSE
MONTGOMERY COUNTY

EASEMENT EXHIBIT NO. A, Page 7 of 10

Interior Detail
SCALE:
PREPARED: 10/82 JEF
MARYLAND HISTORICAL TRUST

NORTH

SIGNED ORIGINAL ON FILE WITH THE M.H.T. GRANTOR GRANTEE

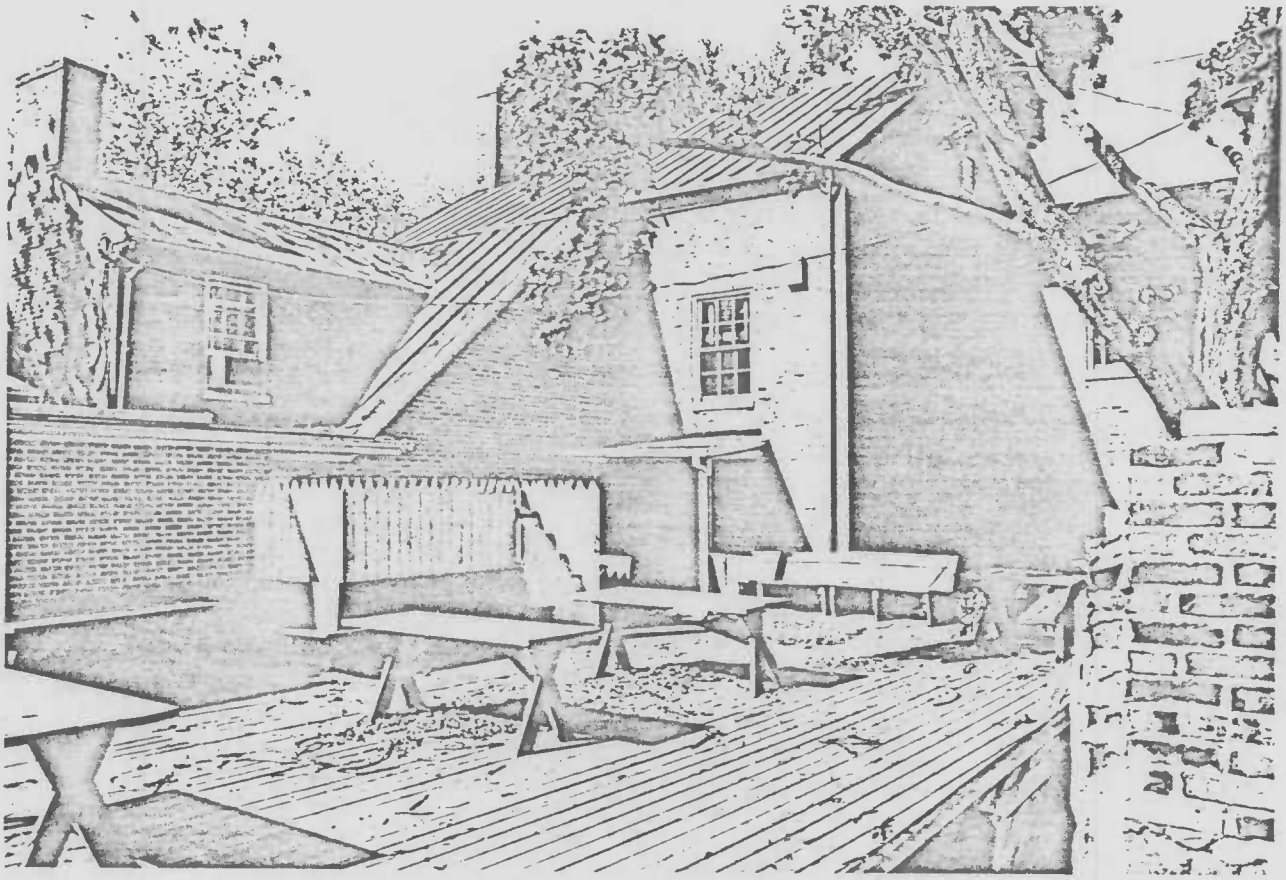

DR. THOMAS POOLE HOUSE MONTGOMERY COUNTY EASEMENT EXHIBIT NO. A, Page 6 of 10	View from the South SCALE: PREPARED: 10/82 JEF MARYLAND HISTORICAL TRUST	NORTH
SIGNED ORIGINAL ON FILE WITH THE M.H.T.	GRANTOR	GRANTEE

DR. THOMAS POOLE HOUSE
MONTGOMERY COUNTY

EASEMENT EXHIBIT NO. A, Page 5 of 10

View from the West

SCALE:

PREPARED: 10/82 JEF

MARYLAND HISTORICAL TRUST

NORTH

SIGNED ORIGINAL ON FILE WITH THE M.H.T. GRANTOR GRANTEE

DR. THOMAS POOLE HOUSE
MONTGOMERY COUNTY

EASEMENT EXHIBIT NO. A, Page 4 of 10

View from the Northwest

SCALE:

PREPARED: 10/82 JEF

MARYLAND HISTORICAL TRUST

NORTH

SIGNED ORIGINAL ON FILE WITH THE M.H.T. GRANTOR GRANTEE

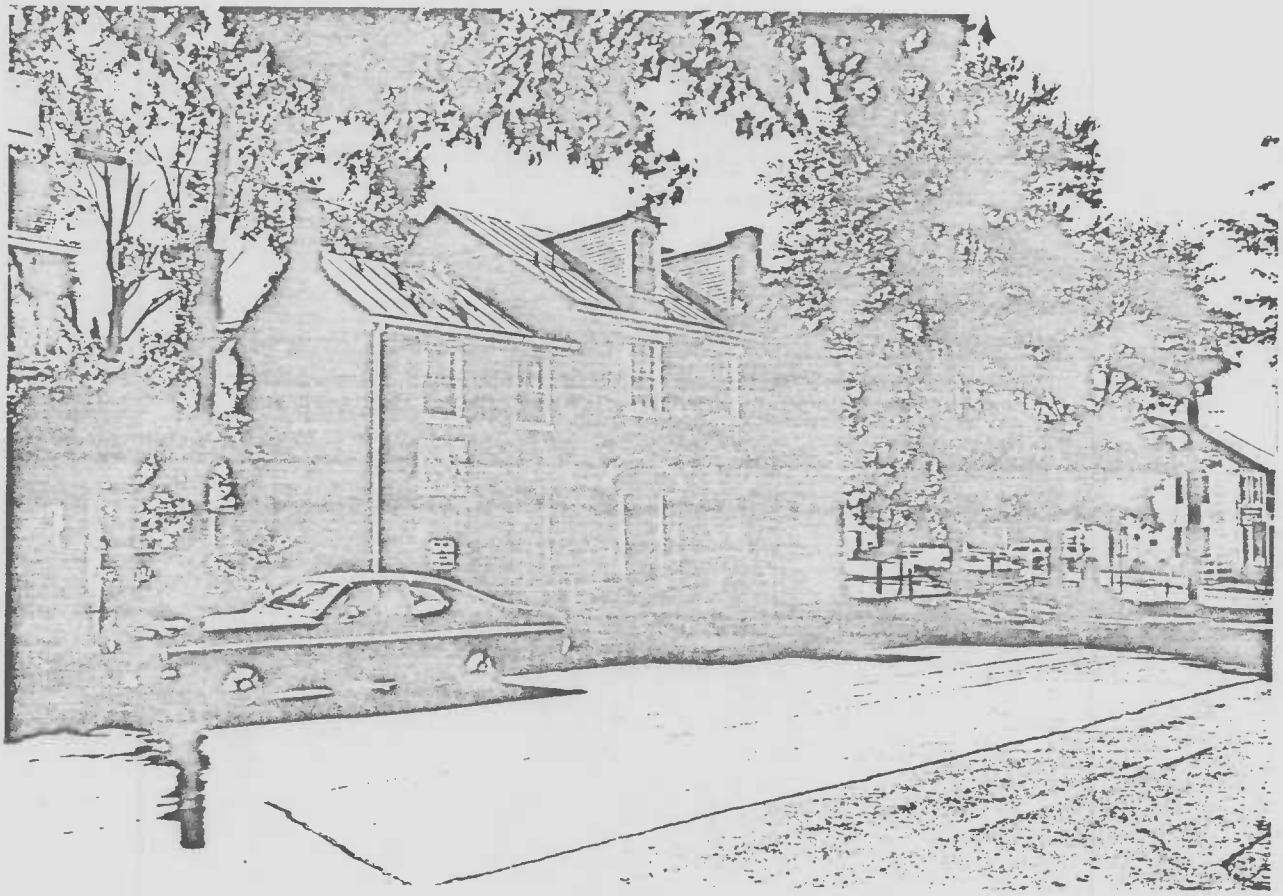

DR. THOMAS POOLE HOUSE
MONTGOMERY COUNTY

EASEMENT EXHIBIT NO. A, Page 3 of 10

View from the Northeast
SCALE:
PREPARED: 10/82 JEF
MARYLAND HISTORICAL TRUST

NORTH

SIGNED ORIGINAL ON FILE WITH THE M.H.T. GRANTOR GRANTEE

PHOTOGRAPHS OF SUBJECT PROPERTY

"Doctor Thomas Poole House"
Poolesville, Maryland

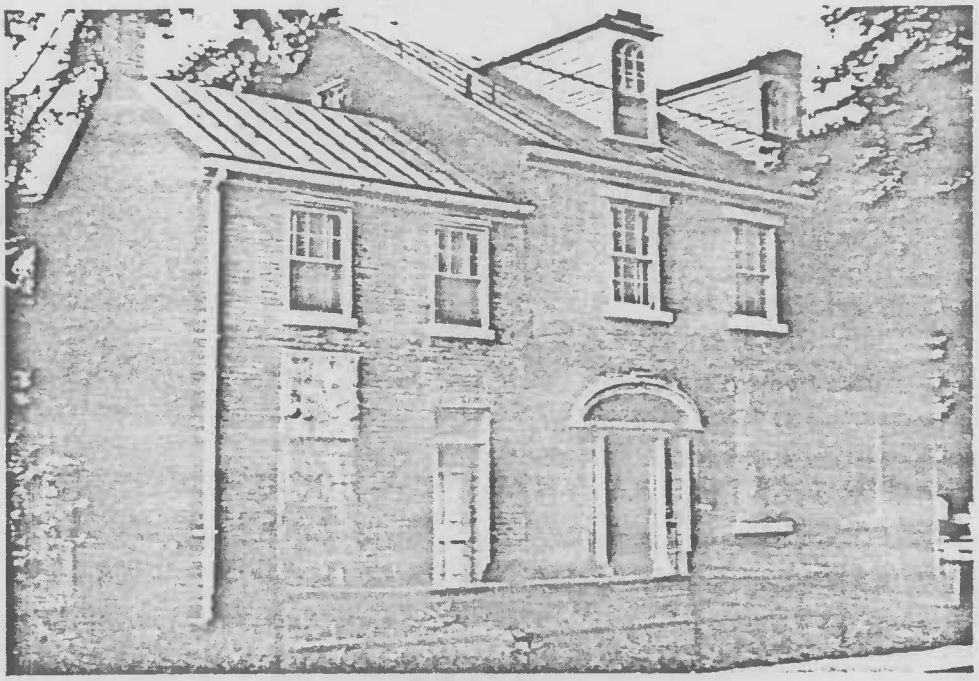

Front View
Showing Historic House
and Historic Office Addition

West Side
Showing Historic House and Later Additions