Maryland State Archives

Extend Ex. 42" Concrete Pipe & Build M.H. as Shown SEE DETAIL - SHEET 49756-N

895-D

PATH

18" Conn.

42" R.C.C.P.X.

Ex. 3"G

42" Conc. Pipe

Ex. 10"S

Ex. 10"W

Macadam

Ex. 3"G

Dep Pole #727186

Future Construction

INV. 279.6

894-D

BRUNETT AVENUE

Notified P.E.P. to Move Pole

55.5' to "A" 126.7' to "B"

Filled Ex. Ditch to Road Level.

Extended & Connected to 48"

48" R.C.C.P.X.

14" T.C.

12" Conc. Pipe

Ex. 10"S

Ex. 3"G

15.0' to "C" 81.3' to "D"

Ex. 10"W

Ex. Conc. Pipe

Ex. 6"S

Ex. 2"W

Future Construction

Filled Ex. Ditch to Road Level

BRUNETT COURT

SEE DETAIL FOR M.H. 893-D - SHEET 49756-N

893-D

CLARK (LORAIN ST.)

Ex. 10"S

Ex. 42" Conc. Pipe

Ex. 12"S

Ex. 60" Conc. Pipe

40'

48" R.C.C.P.X.

Macadam Radius = 250'

Future Construction

Connected to Ex. 48" Conn.

Leave Existing Opening in Side of M.H. For Ditch Water.

G2.5' to "E" G3.4' to "F"

SEE MATCH LINE SHEET A-A

A

A'

SEE MATCH THIS SHEET LINE A-A

BRUNETT AVENUE

SELKIRK STREET

Ex. 12"S

Ex. 2-42" Conc. Pipe

Macadam

Ex. 10"W

Ex. 3"G

Ex. 6"W

Ex. 6"S

Ex. 15"S

Ex. 2"G

Ex. 10"W

Ex. 15"S

Ex. 48" Armco

Water Meter

Ex. 10" Blowoff

Concrete Paving

Concrete Paving

S.O.I.R.

Ex. 24"S

2-42" C.I. Pipes

SLIGO PARKWAY

Ex. 24"S

## VICINITY MAP
1" = 600'

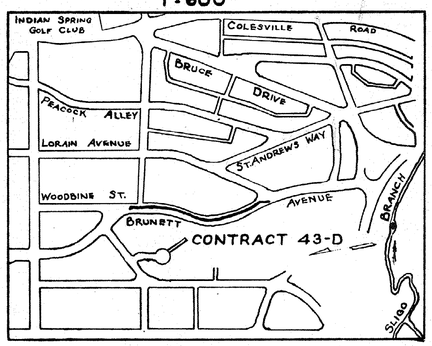


## ÷GENERAL NOTES÷

1. M.H. 894-D To Be Type B With Inside Dimensions 5 Feet Square.
2. All 15" & 18" Branches of Tees To Be Inclined Up 1% and Plugged.

## PLAN
1" = 50'

## PROFILE
Hor: 1" = 100'
Ver: 1" = 10'

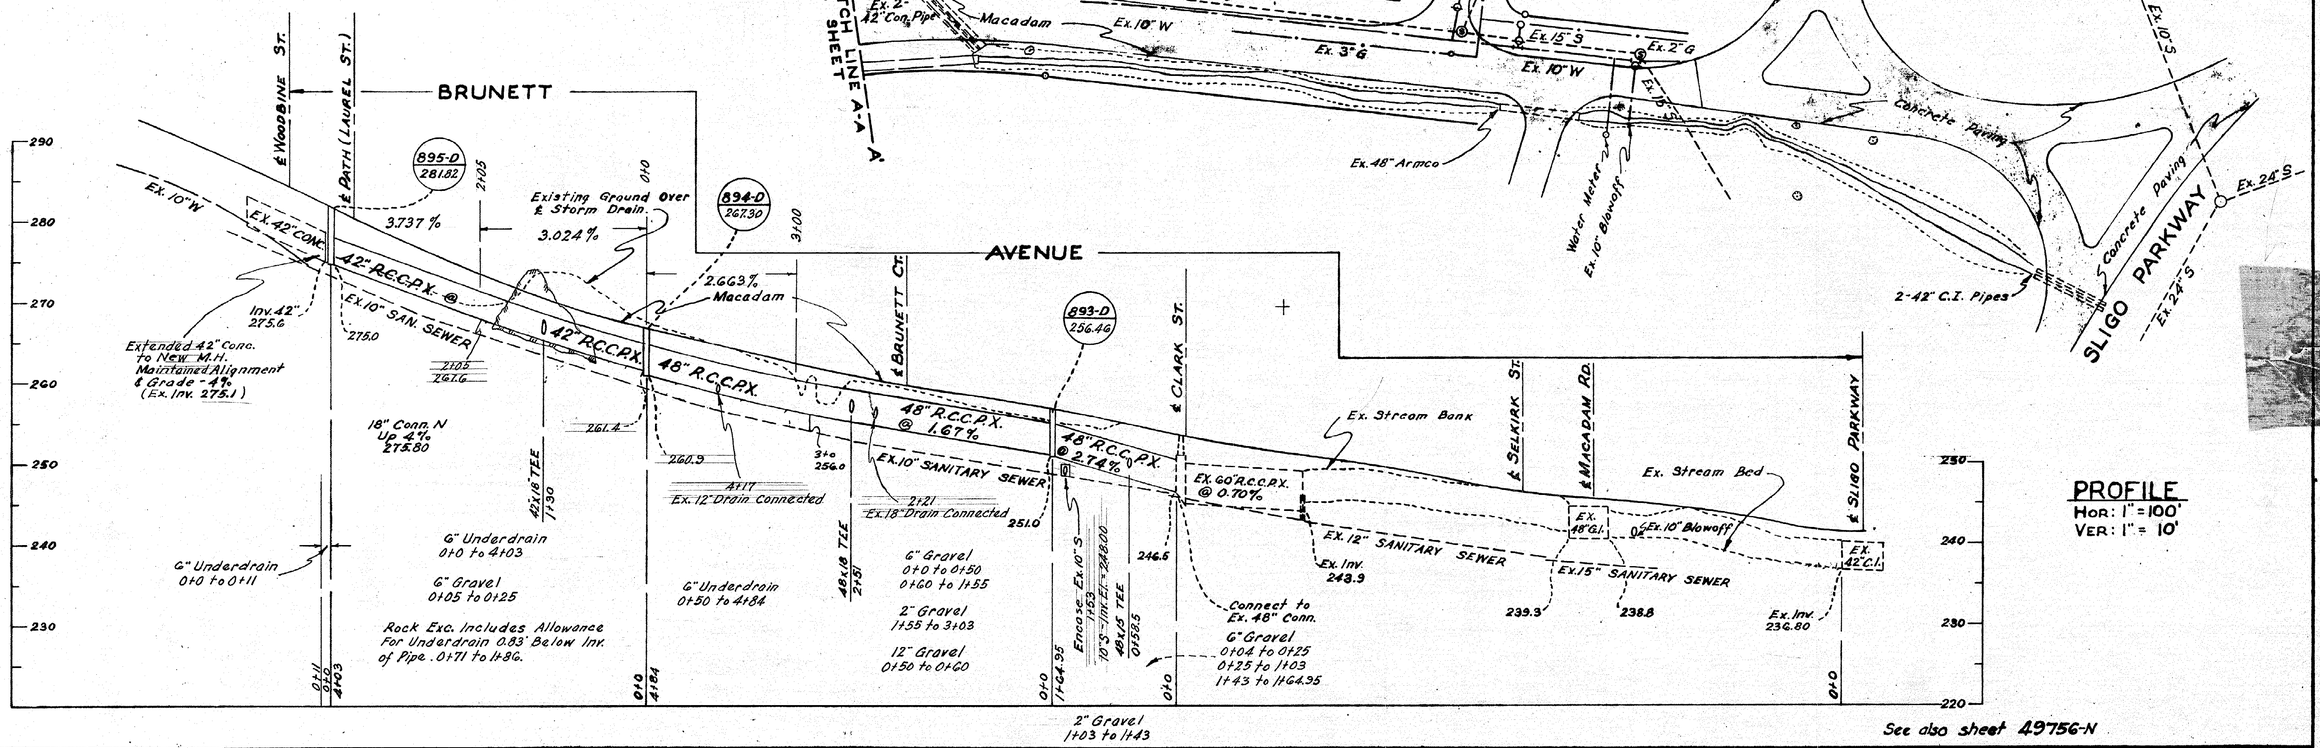


See also sheet 49756-N

| | | | | | | | | | | | |
|---|---|---|---|---|---|---|---|---|---|---|---|
| DRAWN / TRACED / CHECKED / EXAMINED / STARTED | WASHINGTON SUBURBAN SANITARY DISTRICT | ROBERT W. SAWYER ENGINEER SCARSDALE N.Y. | WASHINGTON SUBURBAN SANITARY COMMISSION — August 10, 1949 (DATE) — CHAIRMAN — CHIEF ENGINEER | | WATER | SEWER | CONTRACT 43-D | BRUNETT AVENUE | FOUR CORNERS DISTRICT STORM DRAIN | DRAWING NO. 1 OF 1 | SCALE AS SHOWN | 49755 Y |
| | | | | AUTHOR. | | 7/1/49 | | | | | | |
| | | | | PROJECT | | | | | | | | |
| | | | | PART | | | | | | | | |
| | | | | JOB NO. | | 49D-8 | | | | | | |

E-11 10-47 BG

CE 487-112-1

SD FILE NO. 113

UARY 24, 1950

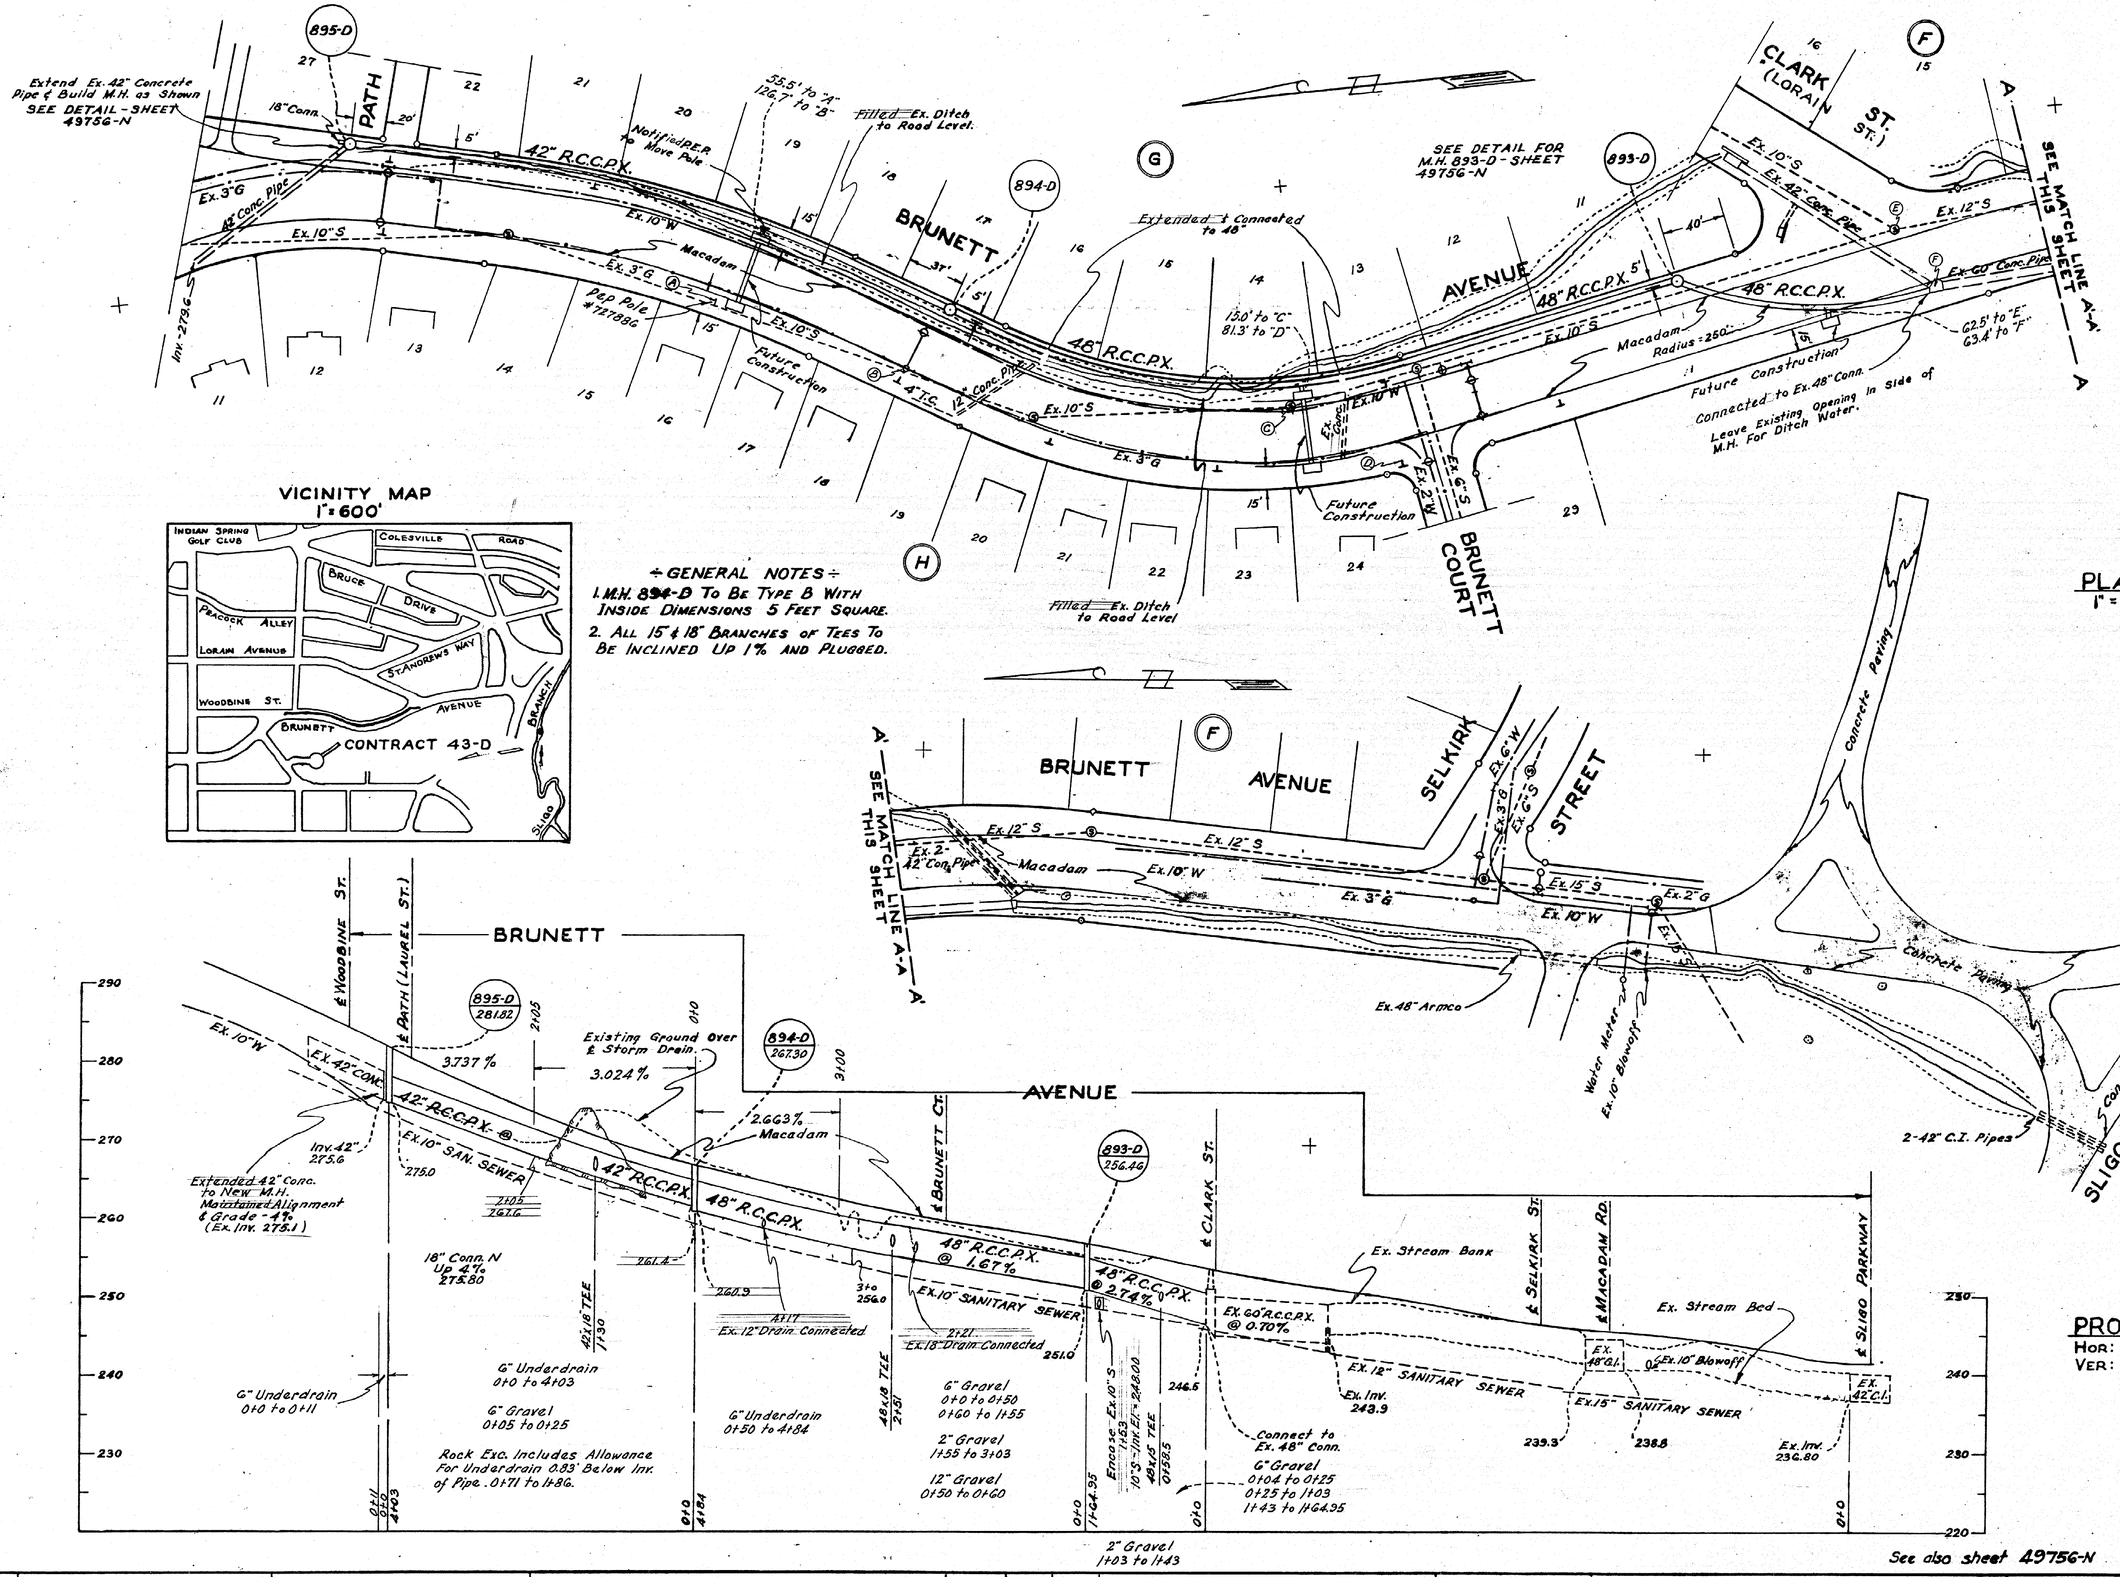


PLAN
1" = 50'

VICINITY MAP
1" = 600'




## GENERAL NOTES

1. M.H. 894-D To Be Type B With Inside Dimensions 5 Feet Square.
2. All 15" & 18" Branches of Tees To Be Inclined Up 1% and Plugged.




PROFILE
HOR: 1" = 100'
VER: 1" = 10'

See also sheet 49756-N

| | | | | | | | | |
|---|---|---|---|---|---|---|---|---|
| DRAWN / TRACED / CHECKED / EXAMINED / STARTED | WASHINGTON SUBURBAN SANITARY DISTRICT | ROBERT W. SAWYER ENGINEER SCARSDALE N.Y. | WASHINGTON SUBURBAN SANITARY COMMISSION<br>August 10, 1949 DATE<br>Harry P. Shaw CHAIRMAN<br>CHIEF ENGINEER | AUTHOR. WATER 7/1/49 SEWER<br>PROJECT<br>PART<br>JOB NO. 490-8 | CONTRACT 43-D | BRUNETT AVENUE STORM DRAIN<br>FOUR CORNERS DISTRICT | DRAWING NO. 1 OF 1 | SCALE AS SHOWN | 49755 Y |

E-11 10-47 SC

SD FILE NO. 113 UARY 24, 1950

CE 487-112-2

139 4-47
19 C. B. CO.

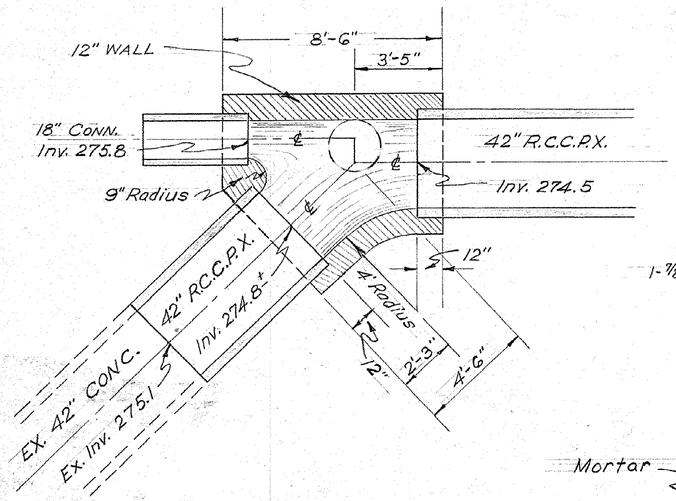


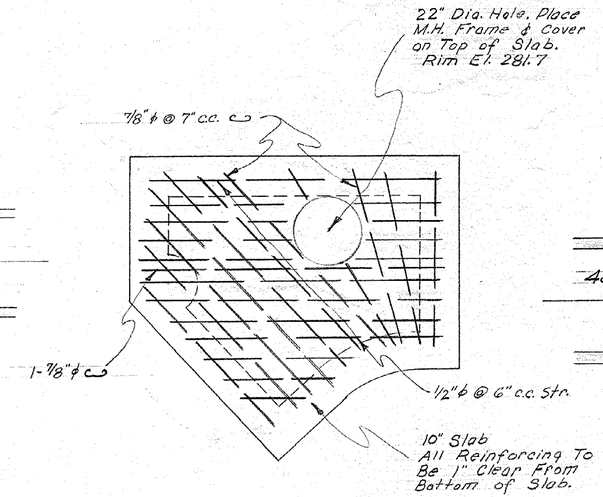


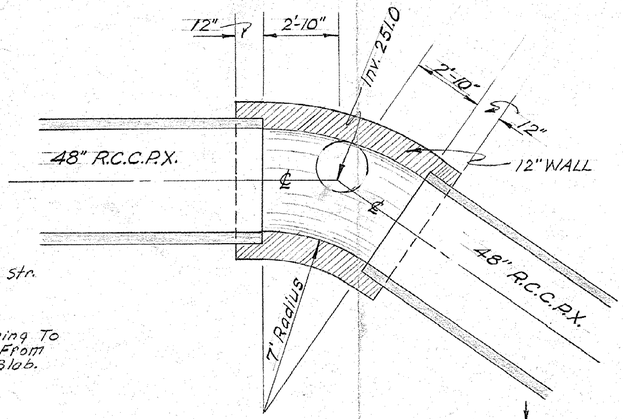


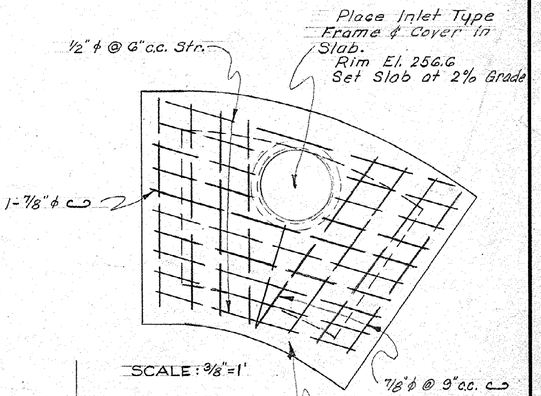


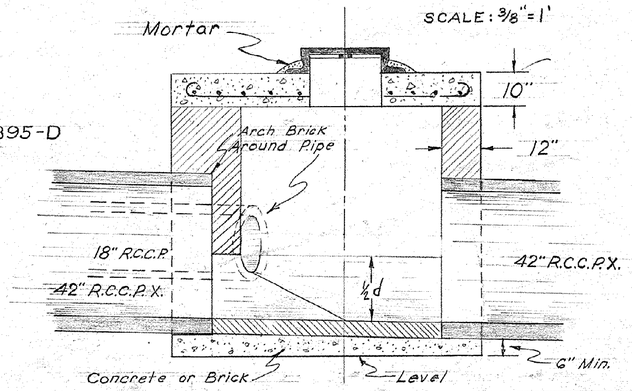


DETAIL OF M.H. 895-D
SCALE: 1/4"=1'

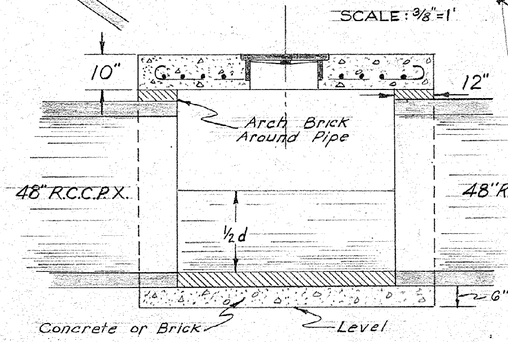


DETAIL OF M.H. 893-D
SCALE: 1/4"=1'

FOR STORM DRAIN PLAN SEE SHEET-49755-Y

CE407-112-3

| | | | | | | | |
|---|---|---|---|---|---|---|---|
| DR: | WASHINGTON SUBURBAN SANITARY DISTRICT | APPROVED: August 11 1949 DATE Harry K. Shaw Dep. CHIEF ENGINEER | | WATER | SEWER | ROBERT W. SAWYER ENGINEER SCARSDALE, N.Y. | CONTRACT 43-D | SDFile 113 FOUR CORNERS DISTRICT BRUNETT AVE. STORM DRAIN | SCALE AS SHOWN | 49756 |
| TR: | | | AUTH. | | 7/11/49 | | | | | N |
| CK: WM | | | PROJ. | | | | | | | |
| EX: | | | PART | | | | | | | |
| ST. | | | JOB No. | | 49D-8 | | | | | |

Maryland State Archives