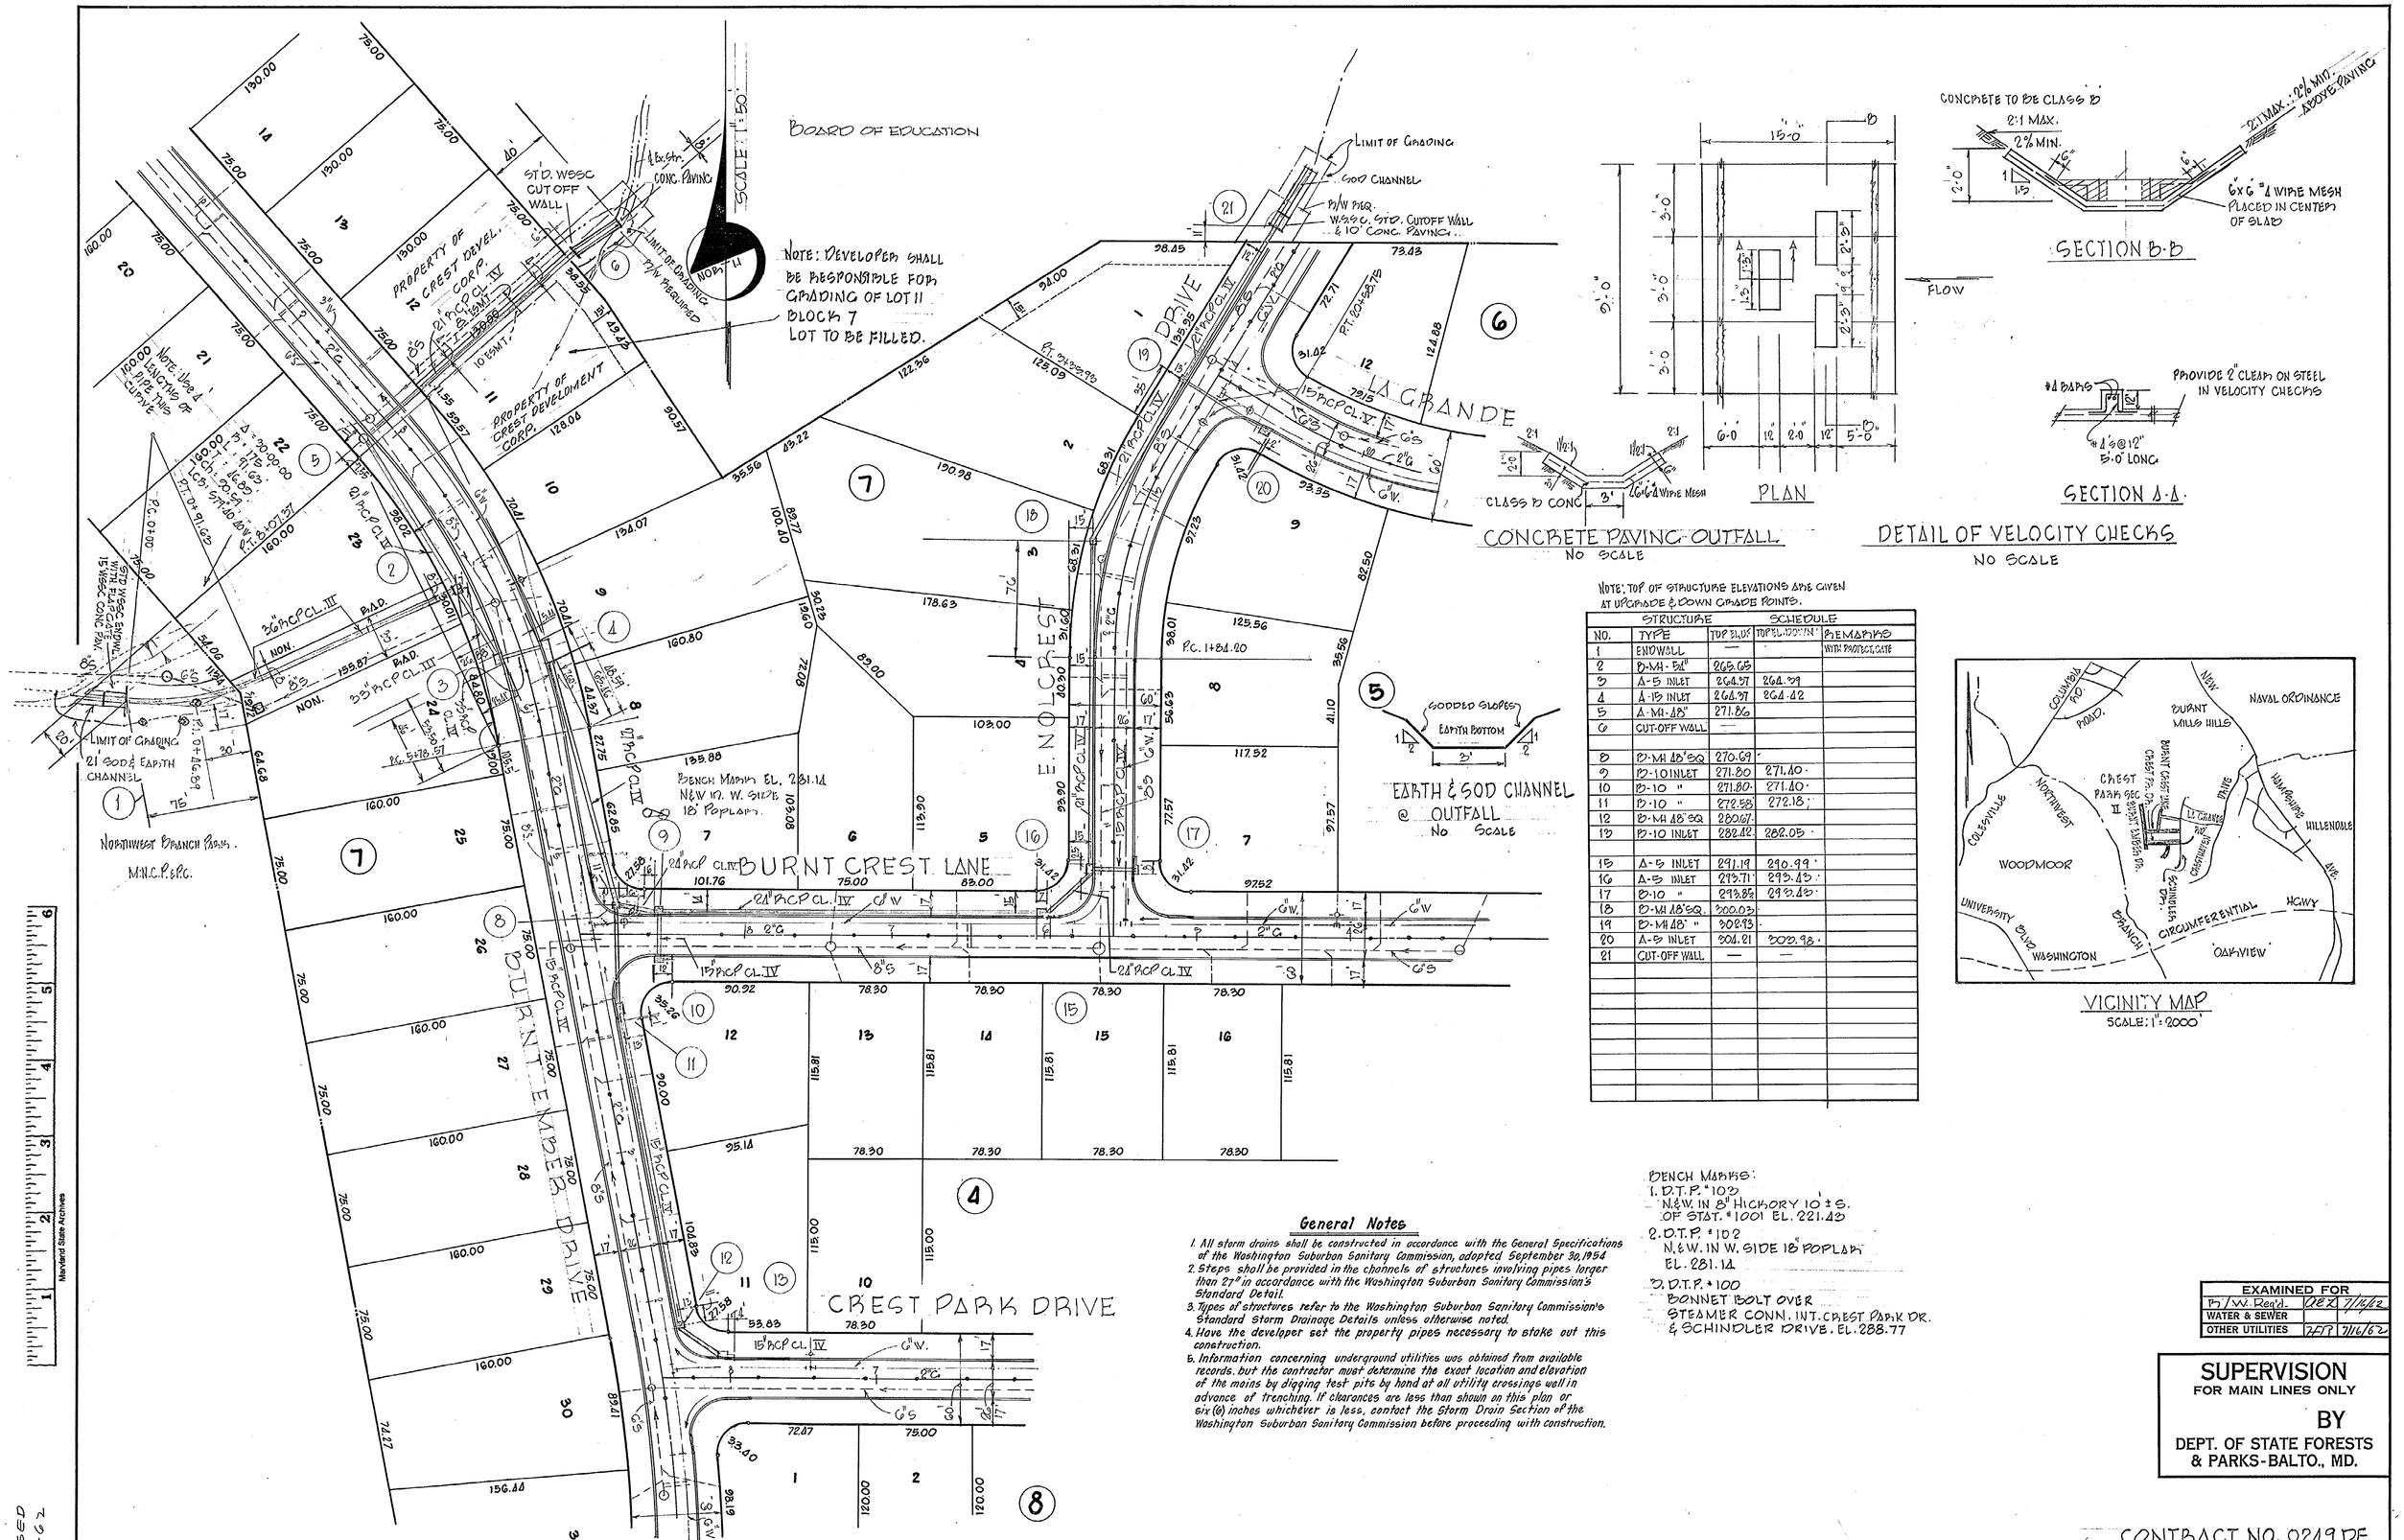


NOTE: TOP OF STRUCTURE ELEVATIONS ARE GIVEN AT UPGRADE & DOWN GRADE POINTS.

| STRUCTURE SCHEDULE | | | | |
|---|---|---|---|---|
| NO. | TYPE | TOP ELEV. | TOP ELEV. (DOWN) | REMARKS |
| 1 | ENDWALL | — | | WITH PROTECT. GATE |
| 2 | D-M4 - 54" | 263.65 | | |
| 3 | A-5 INLET | 264.37 | 264.39 | |
| 4 | A-15 INLET | 264.37 | 264.42 | |
| 5 | A-M-48" | 271.86 | | |
| 6 | CUT-OFF WALL | — | | |
| | | | | |
| 8 | D-M 48" SQ | 270.69 | | |
| 9 | D-10 INLET | 271.80 | 271.80 | |
| 10 | D-10 " | 271.80 | 271.80 | |
| 11 | D-10 " | 272.58 | 272.18 | |
| 12 | D-M 48" SQ | 280.67 | | |
| 13 | D-10 INLET | 282.42 | 282.05 | |
| | | | | |
| 15 | A-5 INLET | 291.19 | 290.99 | |
| 16 | A-5 INLET | 293.71 | 293.43 | |
| 17 | D-10 " | 293.86 | 293.48 | |
| 18 | D-M 48" SQ. | 300.03 | | |
| 19 | D-M 48" " | 302.93 | | |
| 20 | A-5 INLET | 301.21 | 300.98 | |
| 21 | CUT-OFF WALL | — | — | |

BENCH MARKS:
1. D.T.P. #103
N.&W. IN 8" HICKORY 10' ± S. OF STAT. #1001 EL. 221.43
2. D.T.P. #102
N.&W. IN W. SIDE 18" POPLAR
EL. 281.14
3. D.T.P. #100
BONNET BOLT OVER STEAMER CONN. INT. CREST PARK DR. & SCHINDLER DRIVE. EL. 288.77

## General Notes

1. All storm drains shall be constructed in accordance with the General Specifications of the Washington Suburban Sanitary Commission, adopted September 30, 1954
2. Steps shall be provided in the channels of structures involving pipes larger than 27" in accordance with the Washington Suburban Sanitary Commission's Standard Detail.
3. Types of structures refer to the Washington Suburban Sanitary Commission's Standard Storm Drainage Details unless otherwise noted.
4. Have the developer set the property pipes necessary to stake out this construction.
5. Information concerning underground utilities was obtained from available records, but the contractor must determine the exact location and elevation of the mains by digging test pits by hand at all utility crossings well in advance of trenching. If clearances are less than shown on this plan or six (6) inches whichever is less, contact the Storm Drain Section of the Washington Suburban Sanitary Commission before proceeding with construction.

| EXAMINED FOR | | |
|---|---|---|
| Pr. / W. Req'd. | DEX | 7/16/62 |
| WATER & SEWER | | |
| OTHER UTILITIES | JFT | 7/16/62 |

**SUPERVISION**
FOR MAIN LINES ONLY
BY
DEPT. OF STATE FORESTS & PARKS-BALTO., MD.

CONTRACT NO. 0249 DE

| | | | | | |
|---|---|---|---|---|---|
| DRAWN | WASHINGTON SUBURBAN SANITARY COMMISSION | APPROVED July 20, 1962 (DATE) — CHIEF ENGINEER | | MATZ · CHILDS & ASSOCIATES OF ROCKVILLE, INC. 322 N. STONESTREET AVENUE ROCKVILLE MD. | CONTRACT NO. 0249 DE |
| TRACED | | | AUTHOR. | | |
| CHECKED | | | | | |
| EXAMINED | | | JOB NO. | GR DE 5675 | |
| STARTED | | | | | |

STORM DRAIN — SITKA DISTRICT
BURNT EMBER DR. BURNT CREST LANE, E. NOLCREST DR. CREST PARK DR.
CREST PARK

DRAWING NO. 1 OF 2 — SCALE AS SHOWN — 621008 Y

CE487-224 -1

SD FILE NO. 225

RELEASED 7-20-62

E-11 6-53 20

Maryland State Archives




| EXAMINED FOR | | |
|---|---|---|
| STORM SEWERS | | |
| WATER & SEWER | | |
| OTHER UTILITIES | | |

**SUPERVISION**
FOR MAIN LINES ONLY
BY
DEPT. OF STATE FORESTS & PARKS-BALTO., MD.

CONTRACT Nº 0249 DE

| | | | | | | | | |
|---|---|---|---|---|---|---|---|---|
| DRAWN / TRACED / CHECKED / EXAMINED / STARTED | WASHINGTON SUBURBAN SANITARY COMMISSION | APPROVED July 20, 1962 DATE — CHIEF ENGINEER | AUTHOR. / JOB NO. | STORM / 62 DE | DRAIN / 5675 | MATZ, CHILDS & ASSOCIATES OF ROCKVILLE INC. 322 N. STONESTREET AVENUE ROCKVILLE, MD. | CONTRACT Nº 0249 DE | SITKA DISTRICT STORM DRAIN BURNT EMBER DR. BURNT CREST LANE E. NOLCREST DR. CREST PARK DR. CREST PARK |
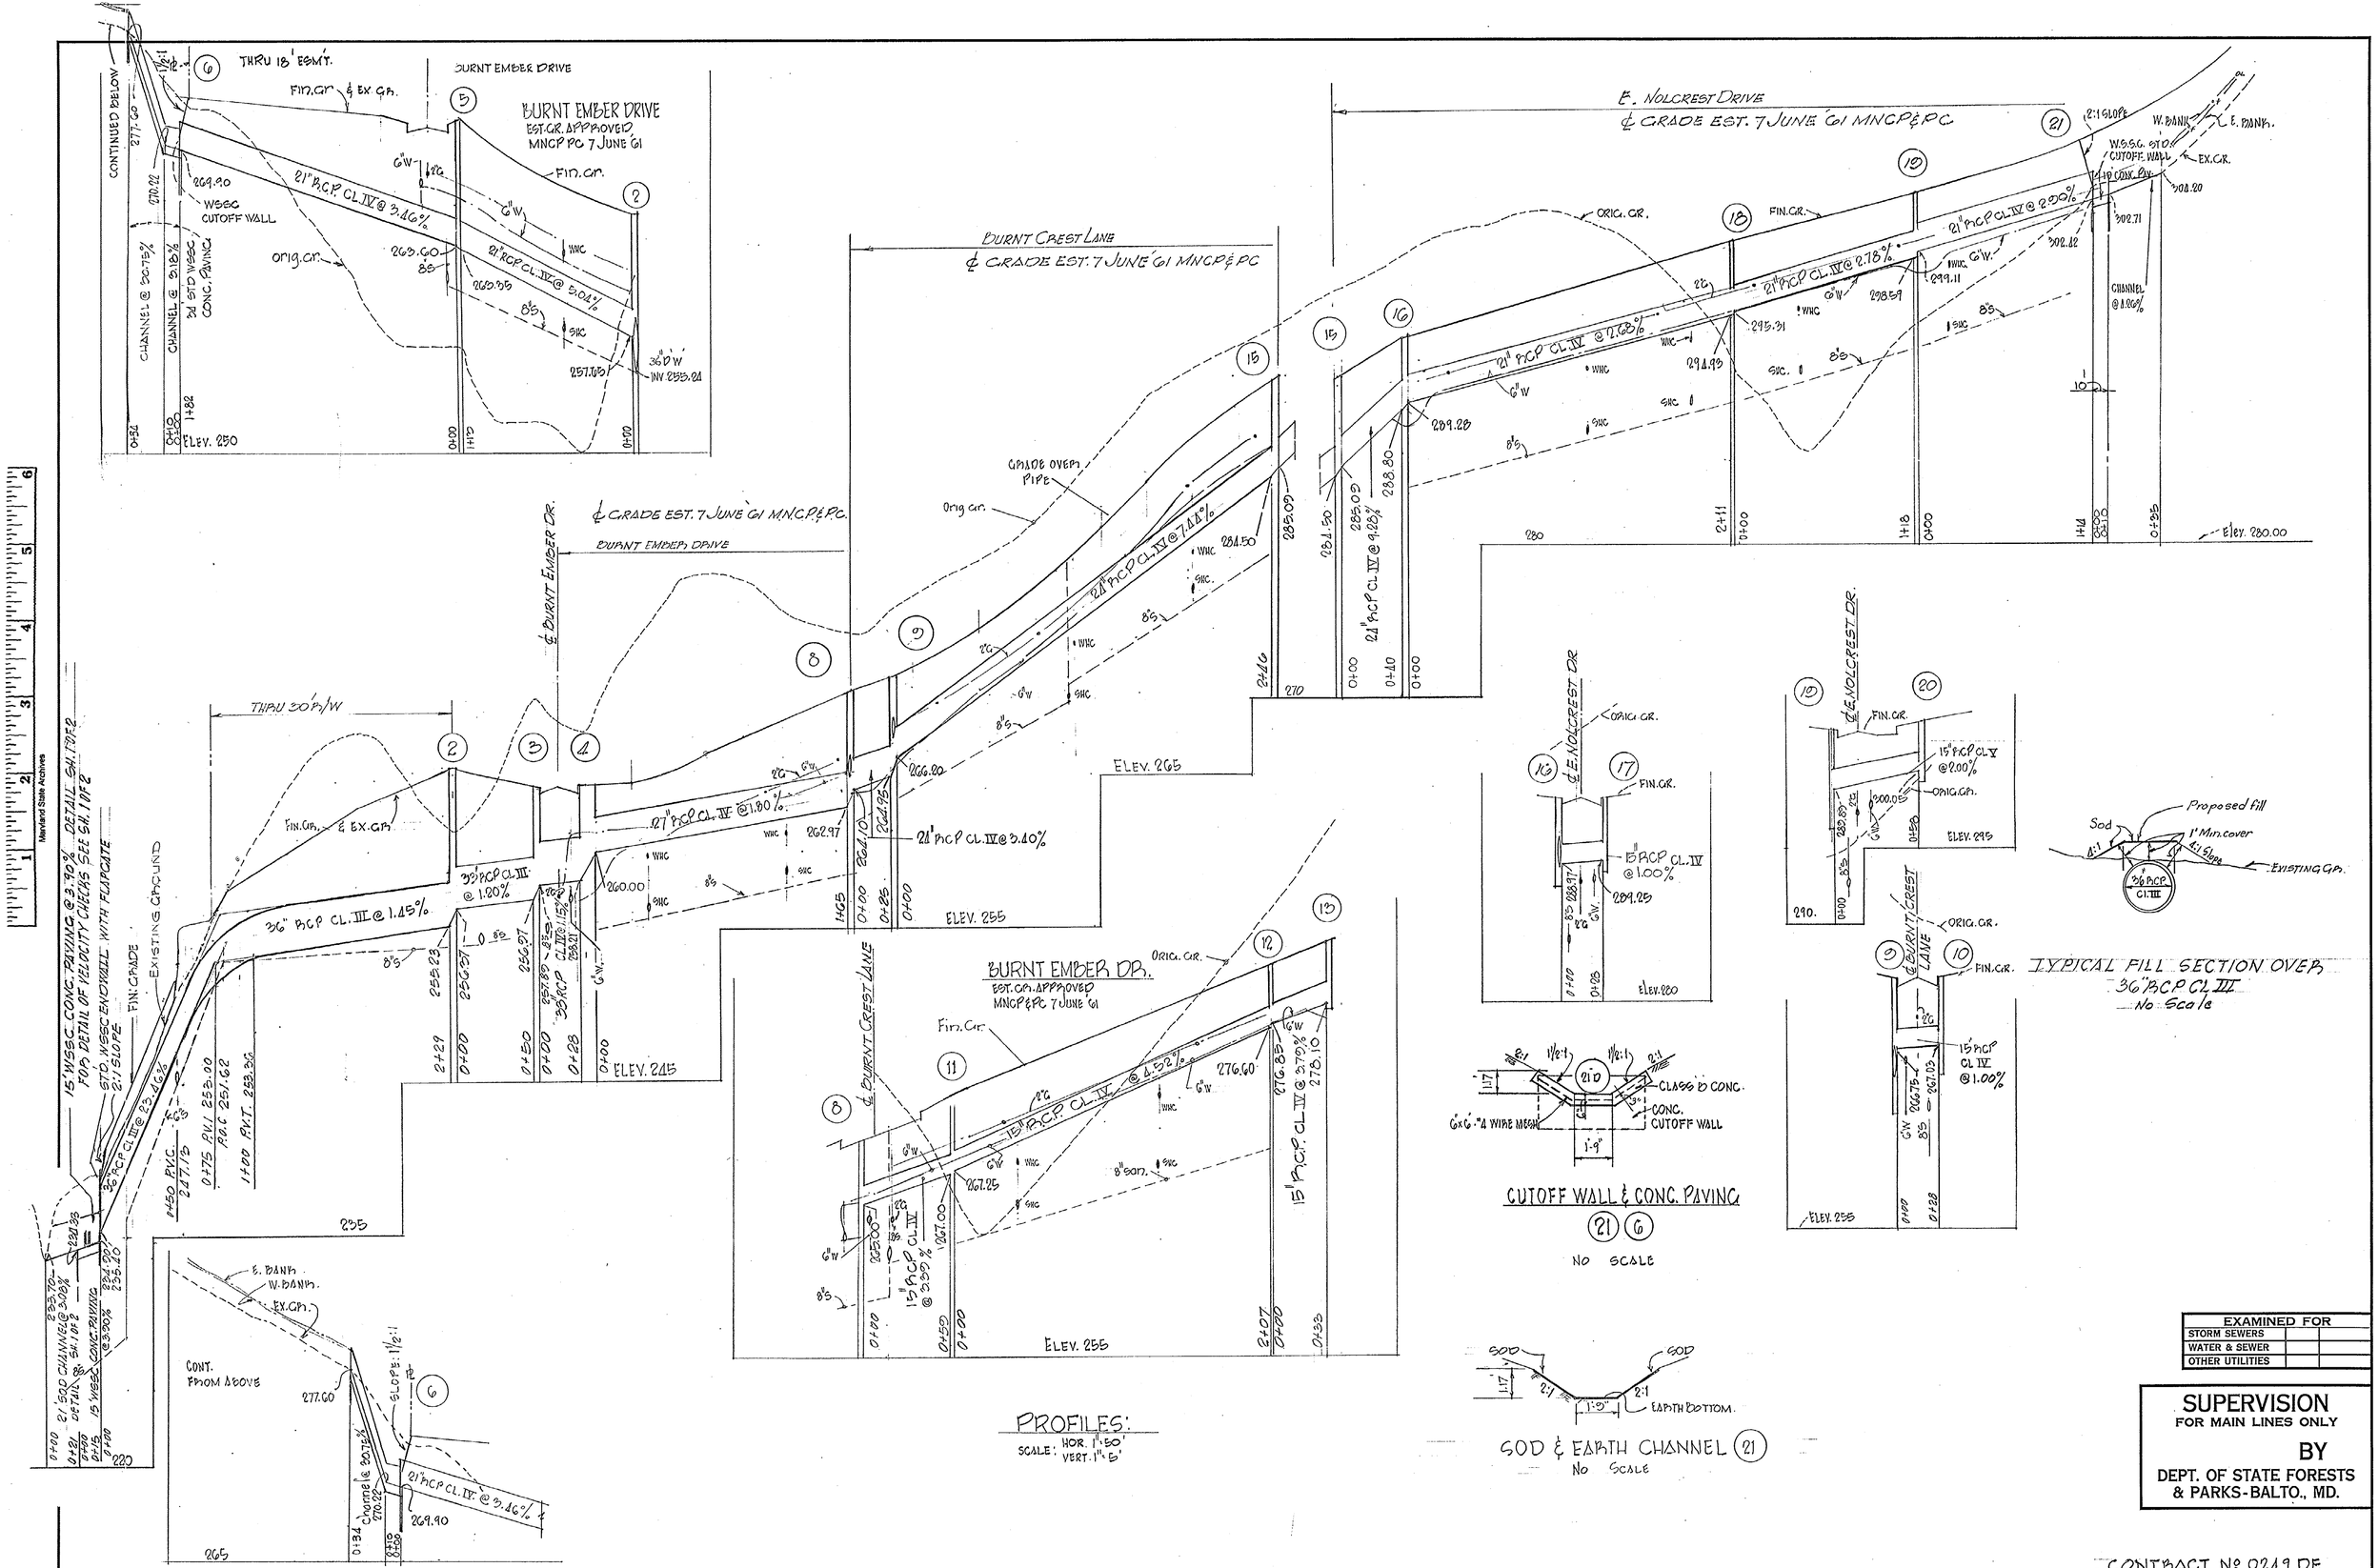
| DRAWING | SCALE |
|---|---|
| NO. 2 OF 2 | AS SHOWN |
| | 621000 Y |

E-11 6-53 5C

CE 487-224 -2

SD FILE NO. 225