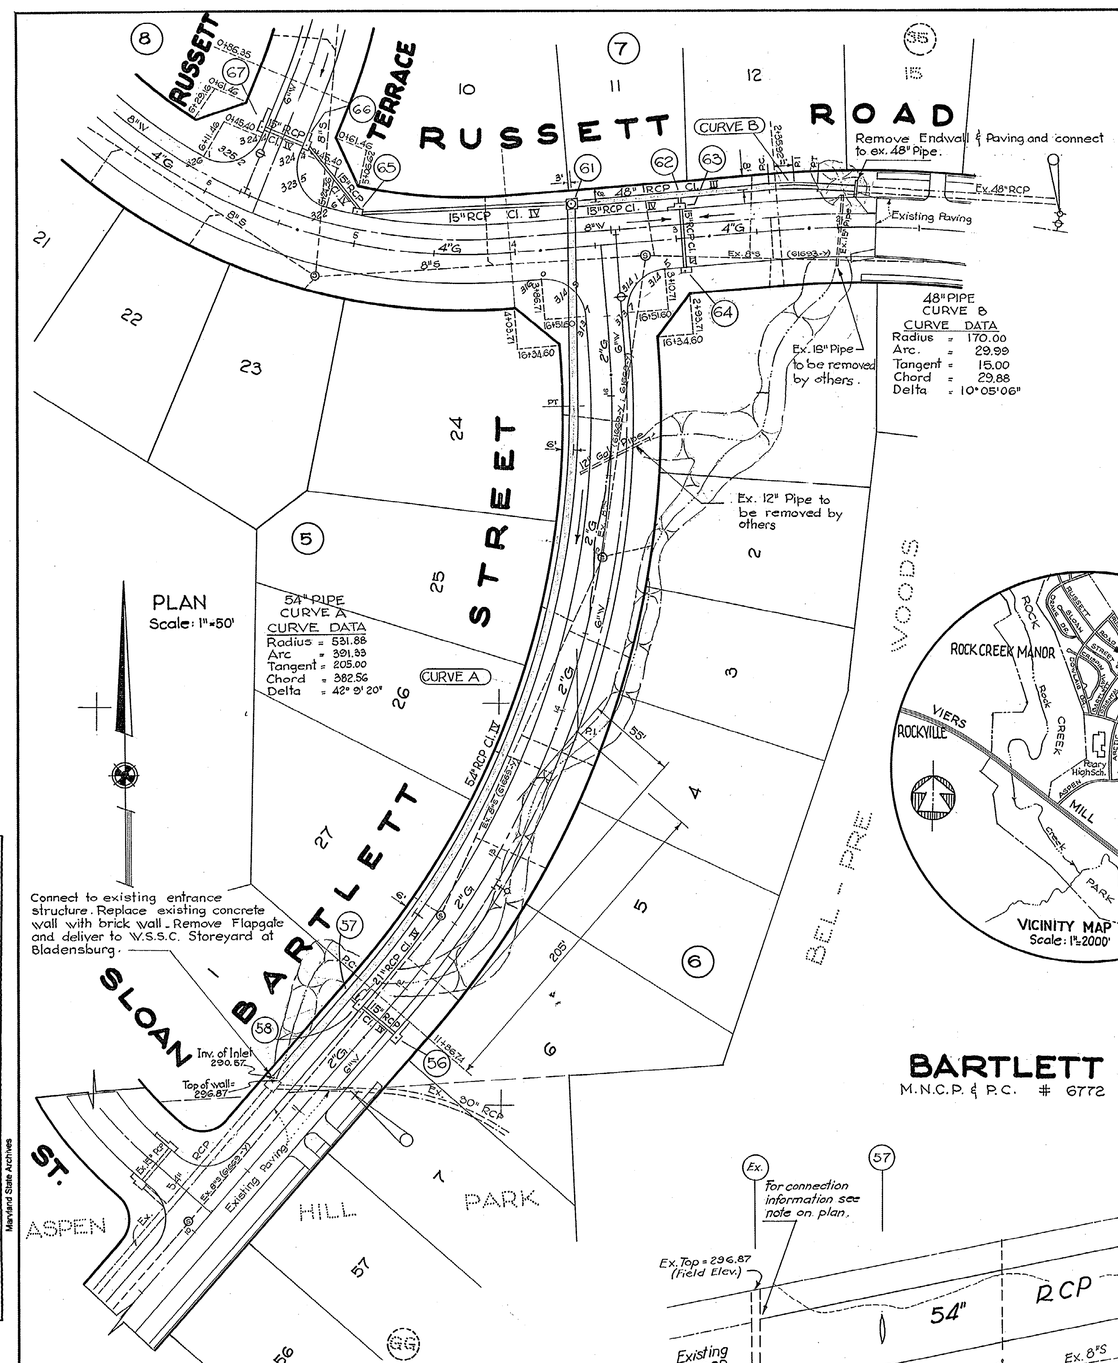

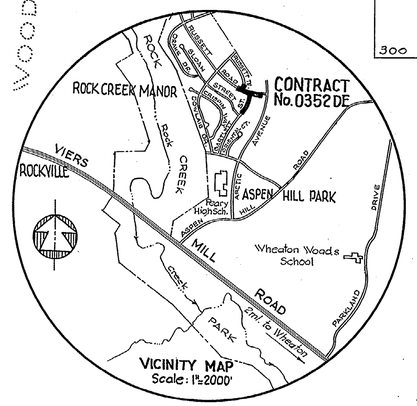

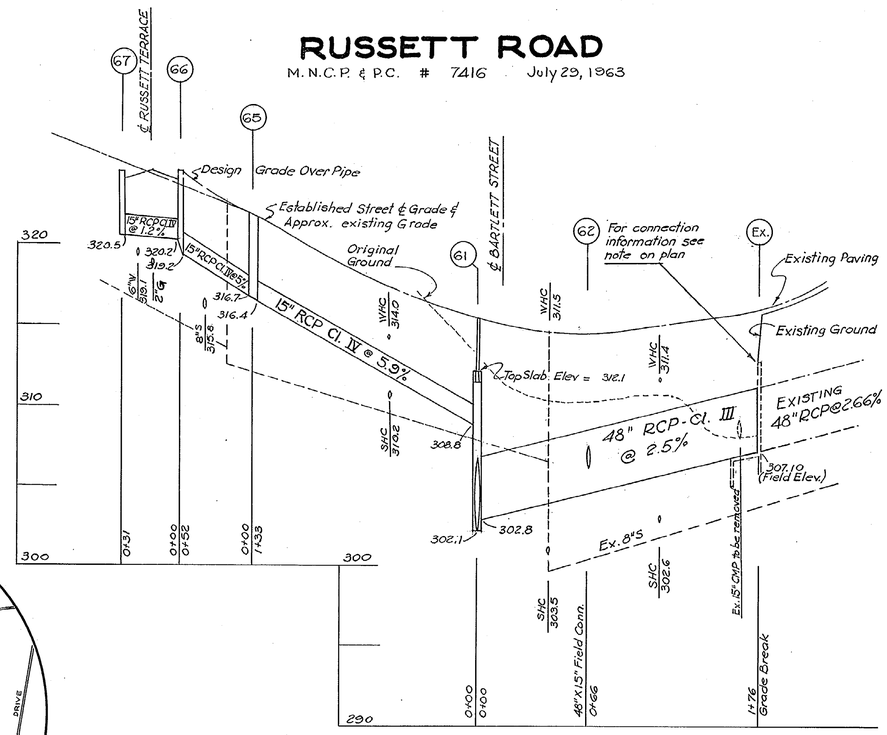

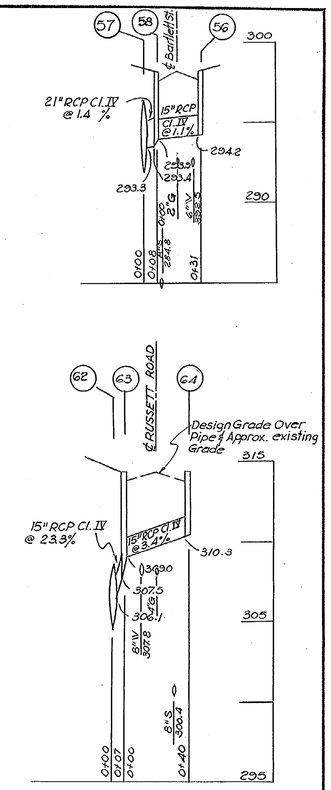

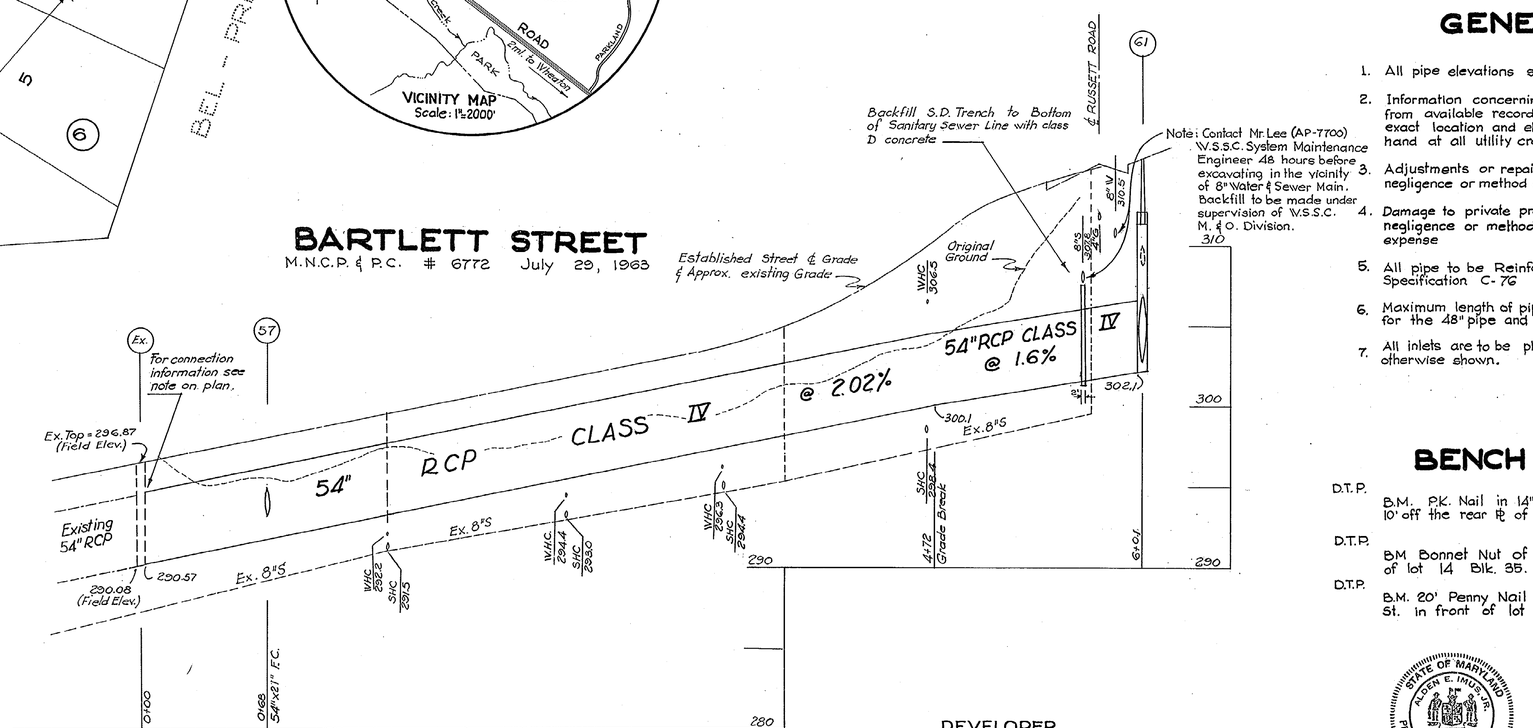

GENERAL NOTES

1. All pipe elevations shown are invert elevations.
2. Information concerning underground utilities was obtained from available records but the contractor must determine the exact location and elevation of mains by digging test pits by hand at all utility crossings well in advance of trenching.
3. Adjustments or repairs to utilities as the result of the contractors negligence or method of operation must be made at his expense.
4. Damage to private property as the result of the contractors negligence or method of operation must be repaired at his expense
5. All pipe to be Reinforced Concrete to meet ASTM Specification C-76
6. Maximum length of pipe used on curves shall be four feet for the 48" pipe and six feet for the 54" pipe.
7. All inlets are to be placed 3' off curb fillets unless otherwise shown.

BENCH MARKS

D.T.P. Elev. 333.30
B.M. P.K. Nail in 14" Maple in lot 11 block 5, approx. 10' off the rear ℄ of the lot.

D.T.P. Elev. 322.93
BM Bonnet Nut of F.H on Russett Rd. in front of lot 14 Blk. 35.

D.T.P. Elev. 297.42
B.M. 20' Penny Nail in Pole # 9143 on Bartlett St. in front of lot 7 Blk. 6

STRUCTURE SCHEDULE						
No.	Type		W	TopDown	TopUp	Remarks
57	54"x21" Field Connection					WSSC Standard
58	B-15	Inlet	2.50	298.04	298.36	" "
61	B	Manhole		315.65		W.S.S.C. Std. 66" sq.
62	48"x 15" Field Connection					W.S.S.C. Standard
63	B-10	Inlet	2.50	314.35	Sump	" "
64	A-5	Inlet	2.50	314.35	Sump	" "
65	A-5	Inlet	2.50	321.79	322.04	" "
66	B-10	Inlet	2.50	324.40	324.51	" "
67	B-15	Inlet	2.50	324.40	324.54	" "
56	B-15	Inlet	2.50	298.04	298.36	" "

PROFILES
Scale: Hor. 1" = 50'
Vert. 1" = 5'

DEVELOPER
DI MAIO BROS. INC.
4819 Camelot St.
Rockville - Md.

STATE OF MARYLAND — ALDEN E. IMUS JR. — No. 2041 — REGISTERED PROFESSIONAL ENGINEER

Alden E. Imus Jr.

DATE	DESCRIPTION
	REVISIONS
	CONTRACT NO. 0352 DE

7-64012

DRAWN PH & JF
TRACED J.F.
CHECKED JF
EXAMINED
STARTED

WASHINGTON SUBURBAN SANITARY COMMISSION

APPROVED June 17, 1964 DATE
Robert J. McLean CHIEF ENGINEER

STORM	SEWER
AUTHOR	
2-13-1964	
JOB NO.	
64 DE 2148	

SUPERVISION FOR MAIN LINES ONLY NOT REQUIRED BY DEPT. OF STATE FORESTS & PARKS BALTIMORE, MD.

EXAMINED FOR		
WATER & SEWER		
110 R/W REQ'D		6/11/64
OTHER UTILITIES		6/12/64

THOMAS G. OYSTER & ASSOCIATES, INC.
ENGINEERS & SURVEYORS
2419 Reedie Drive
WHEATON - MARYLAND
949-2011

CONTRACT No. 0352 DE

GLENMONT DISTRICT
STORM DRAINS
BARTLETT STREET AND RUSSETT ROAD
ROCK CREEK MANOR

DRAWING NO. 1 OF 1
218 NW-5
64754
Y

SD FILE NO. 256

CE 487-255-1

Maryland State Archives