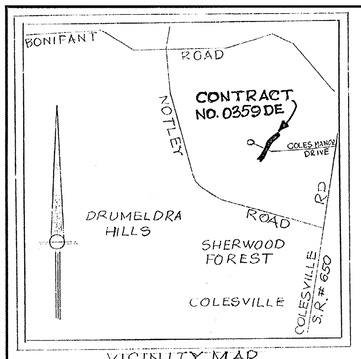

VICINITY MAP
SCALE 1"=2000'

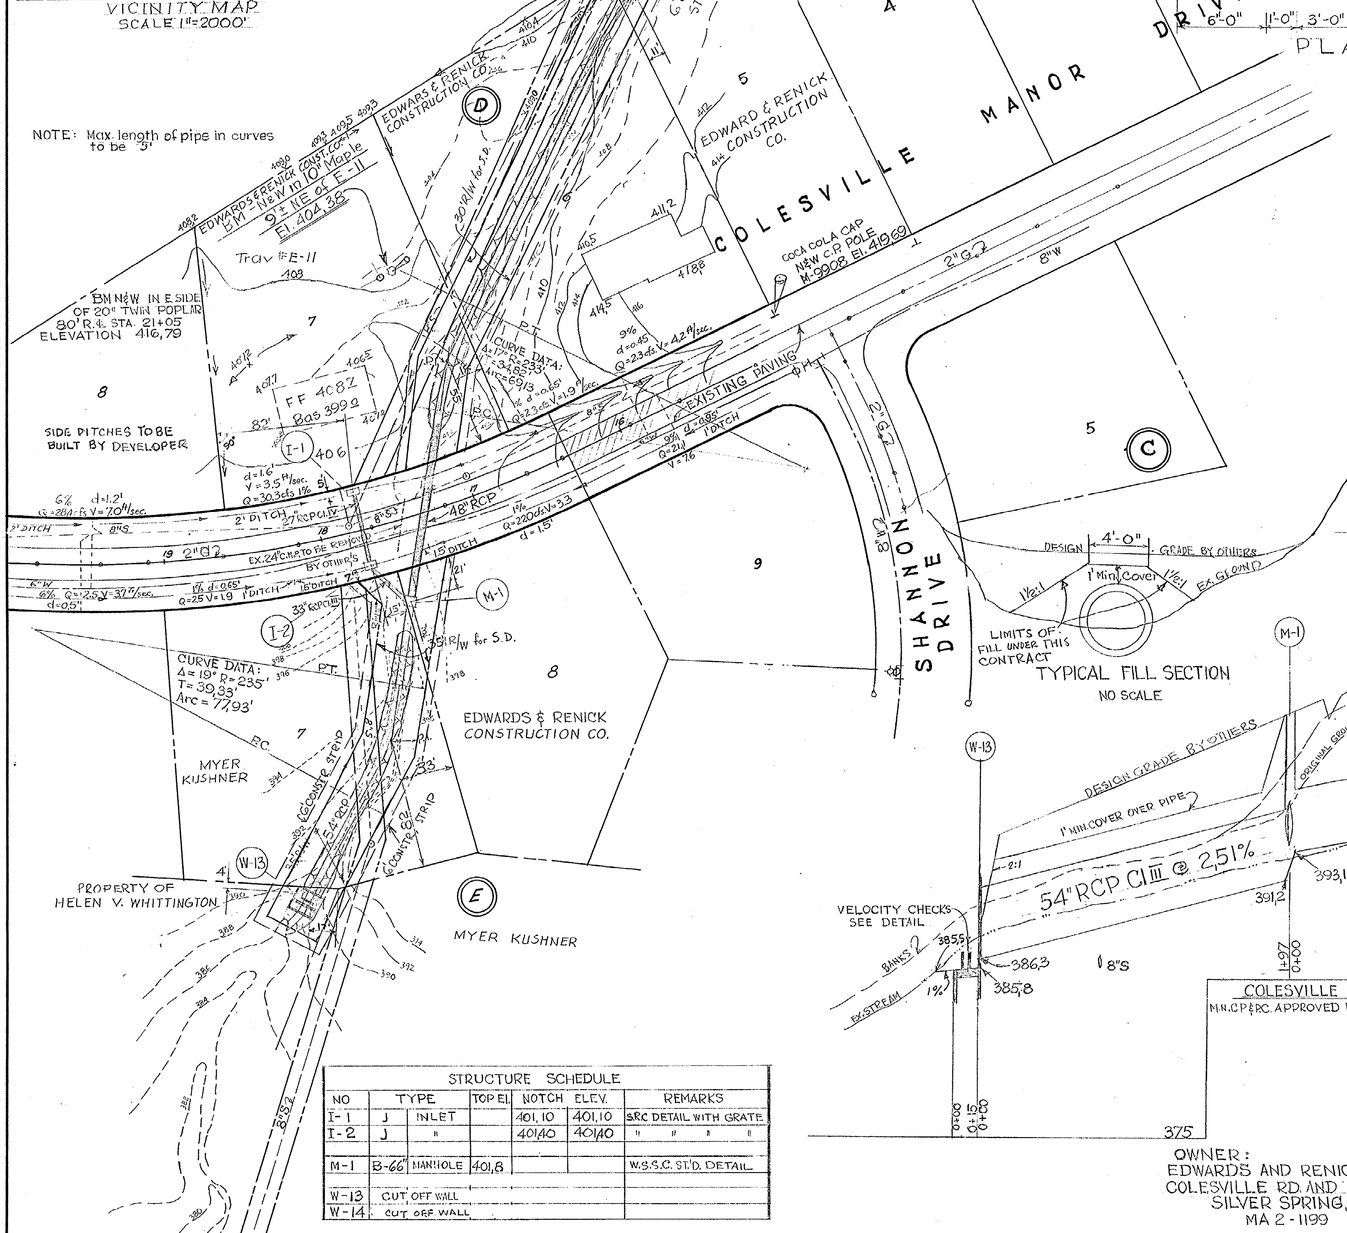

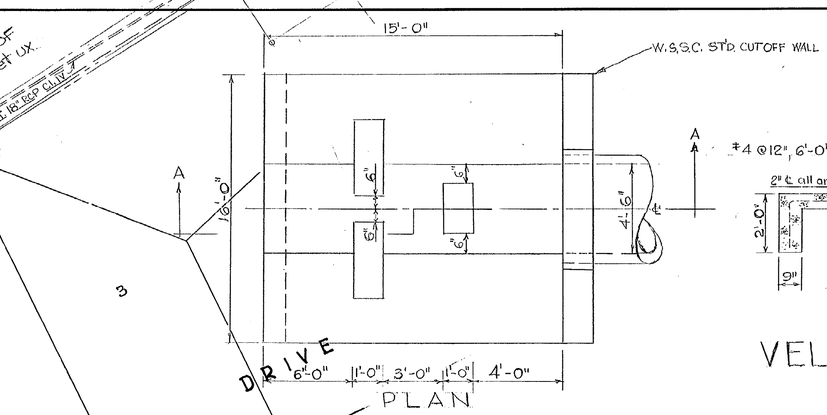

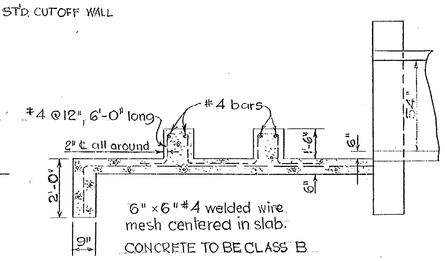

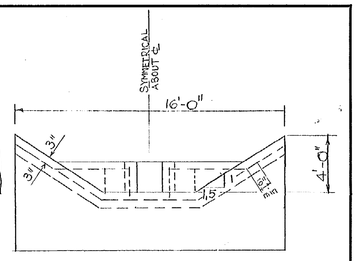

VELOCITY CHECK FOR W-13

NO SCALE

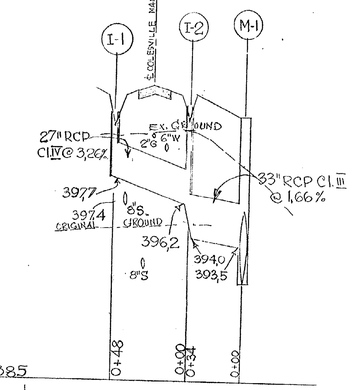

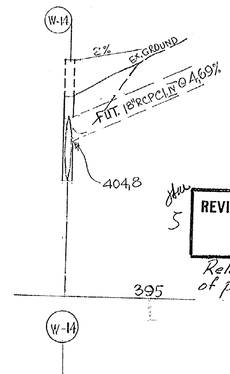

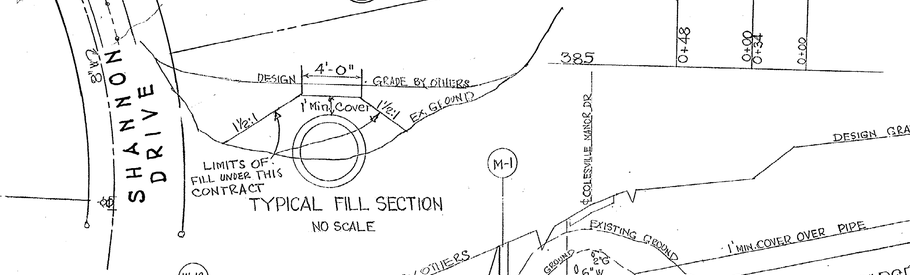

TYPICAL FILL SECTION
NO SCALE

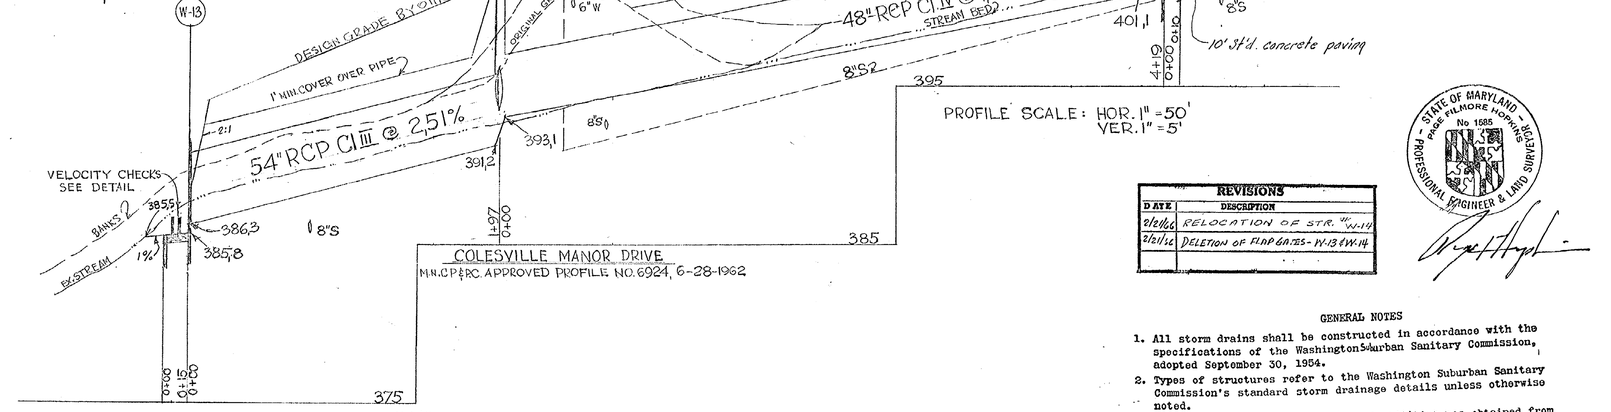

COLESVILLE MANOR DRIVE
M.N.C.P.&P.C. APPROVED PROFILE NO. 6924, 6-28-1962

PROFILE SCALE: HOR. 1" = 50'
VER. 1" = 5'

REVISIONS APPROVED: Feb. 21, 1966
DATE
DEPUTY CHIEF ENGINEER

Relocation of W-14 and deletion of protective gates at W-13 & W-14

STATE OF MARYLAND — PAGE FILMORE HOPKINS — No 1585 — PROFESSIONAL ENGINEER & LAND SURVEYOR

REVISIONS	
DATE	DESCRIPTION
2/21/66	RELOCATION OF STR. #W-14
2/21/66	DELETION OF FLAP GATES - W-13 & W-14

STRUCTURE SCHEDULE

NO	TYPE		TOP EL.	NOTCH	ELEV.	REMARKS
I-1	J	INLET		401.10	401.10	S&C DETAIL WITH GRATE
I-2	J	"		401.40	401.40	" " " "
M-1	B-66"	MANHOLE	401.8			W.S.S.C. STD. DETAIL
W-13	CUT OFF WALL					
W-14	CUT OFF WALL					

OWNER:
EDWARDS AND RENICK
COLESVILLE RD. AND SHANNON DRIVE
SILVER SPRING, Md.
MA 2-1199

GENERAL NOTES

1. All storm drains shall be constructed in accordance with the specifications of the Washington Suburban Sanitary Commission, adopted September 30, 1954.
2. Types of structures refer to the Washington Suburban Sanitary Commission's standard storm drainage details unless otherwise noted.
3. Information concerning underground utilities was obtained from available records, but the Contractor must determine the exact location and elevation of the mains by digging test pits by hand at all utility crossings well in advance of trenching.

CONT. 0359 DE

DRAWN	WASHINGTON SUBURBAN SANITARY COMMISSION	APPROVED August 12, 1964 (DATE) Robert J. McLeod (CHIEF ENGINEER)	STORM SEWER AUTHOR 1-30-64 JOB NO. 64DE2228	SUPERVISION FOR MAIN LINES ONLY NOT REQUIRED BY DEPT. OF STATE FORESTS & PARKS BALTIMORE, MD.	EXAMINED FOR: WATER & SEWER; R/W REQ'D 1/6/64 7/31/64; OTHER UTILITIES 1/15 7/31/64	MADDOX & HOPKINS CIVIL ENGINEERS 8510 DIXON AVENUE SILVER SPRING, Md. JU 8-3111	CONT. #0359 DE	COLESVILLE DISTRICT STORM DRAIN PLAN COLESVILLE MANOR COLESVILLE MANOR DRIVE	DRAWING NO. 1 OF 1	218 NE 1 641312 Y
TRACED										
CHECKED										
EXAMINED										
STARTED										

CE487-257-1

SD FILE NO. 258