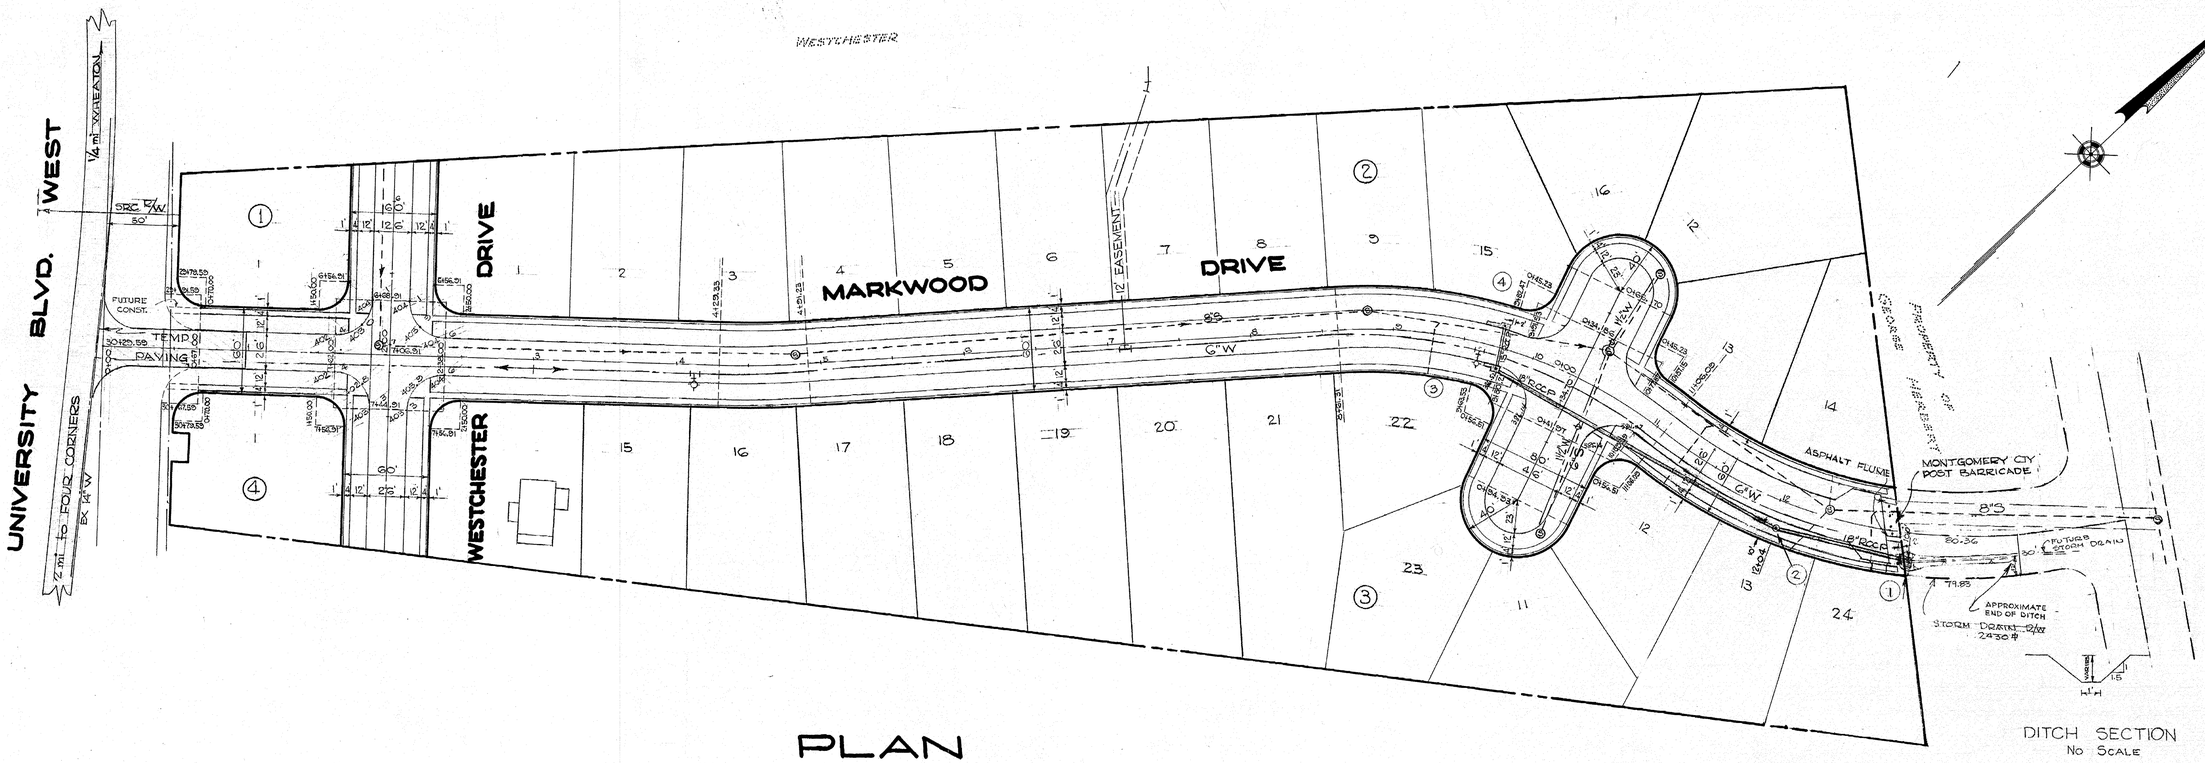


# PLAN

Scale: 1"=50'

| STRUCTURE SCHEDULE | | | |
|---|---|---|---|
| NO. | TYPE | ELEV. TOP | REMARKS |
| 1. | ENDWALL w/ | FLARGATE & CONCRETE PAVING | |
| 2. | B.M.H. | 381.6 | W.S.S.C. STD |
| 3. | B-1 INLET | 386.5 | " " |
| 4. | B-1 INLET | 386.6 | " " |

| PIPE SCHEDULE | | |
|---|---|---|
| SIZE | TYPE | LENGTH |
| 15" | RCCP | 28' |
| 18" | RCCP | 309' |

MONTGOMERY COUNTY MARYLAND
DEPARTMENT OF PUBLIC WORKS
* FINAL APPROVAL
DATE June 4 19 58
BY Wm M Holland
*Subject to necessary drainage easement.

## MARKWOOD DRIVE

MNCP & PC #6344
JULY 15, 1957




# PROFILES

Scale: Hor. 1"=50' Vert. 1"=5'

## GENERAL NOTES

FOR STORM DRAIN CONSTRUCTION

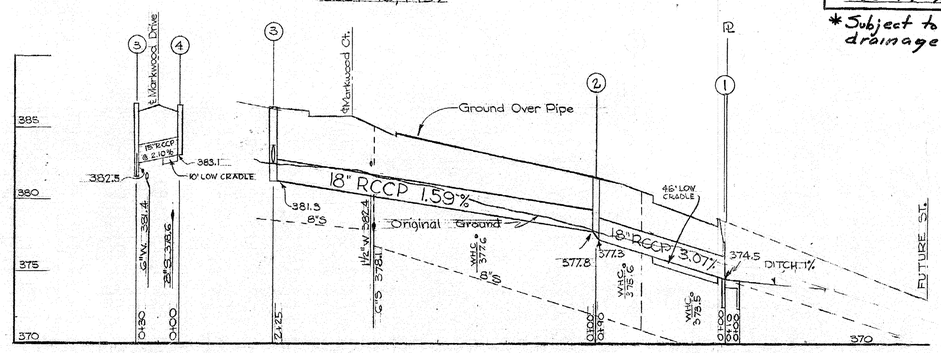1. All storm drains shall be constructed in accordance with the General Specifications of the Washington Suburban Sanitary Commission, adopted September 30, 1954.
2. Steps shall be provided in the channels of structures involving pipes larger than 27" in accordance with W.S.S.C. Standard Detail.
3. Types of structures refer to the W.S.S.C. Standard Storm Drainage Details unless otherwise noted.
4. Information concerning underground utilities was obtained from available records, but the Contractor must determine the exact location and elevation of the mains by digging test pits by hand at all utility crossings well in advance of trenching.

SD #D-18,58056Y

WASHINGTON SUBURBAN SANITARY COMMISSION
APPROVED June 2, 1958
FOR STORM DRAINS ONLY
SUBJECT TO PRIOR INSTALLATION OF WATER & SEWER AND PAYMENT FOR MOVING ANY WS.S.C STRUCTURES AFFECTED.
THE STORM DRAINAGE STRUCTURES SHOWN ON THIS PLAN ARE APPROVED AS TO DESIGN AS A COMPONENT PART OF THE STORM DRAINAGE SYSTEM FOR THIS DRAINAGE AREA. THIS COMMISSION ASSUMES NO RESPONSIBILITY WHATSOEVER FOR ANY DAMAGE WHICH MAY BE CAUSED TO ADJACENT PROPERTY OWNERS, OR TO OWNERS DOWNSTREAM, BY REASON OF THE INSTALLATION OF THE DRAINAGE STRUCTURES SHOWN HEREON.
James A. Stapp
SENIOR DESIGNING ENGINEER
THE W.S.S.C. CONSTRUCTION DIVISION SHALL BE NOTIFIED THREE DAYS IN ADVANCE OF BEGINNING CONSTRUCTION.

Revised location of ditch approved 8/19/58 - JAS

ACME CONSTRUCTION CO.
9419 GEORGIA AVE.
SILVER SPRING, MD.

# PAVING & STORM DRAINS
# MARKWOOD

MONTGOMERY COUNTY, MARYLAND

SCALE: AS SHOWN APRIL, 1957

THOMAS G. OYSTER & ASSOCIATES, INC.
2419 REEDIE DRIVE
WHEATON TRIANGLE
SILVER SPRING, MARYLAND
LOCKWOOD 5-1888

SHEET 1 OF 2

1313-F-1

CE 487-345-1

SD FILE NO. 349

Maryland State Archives