MALTA LANE

Approved M.N.C.P. & P.C. Record File No. 6378
May 14, 1958

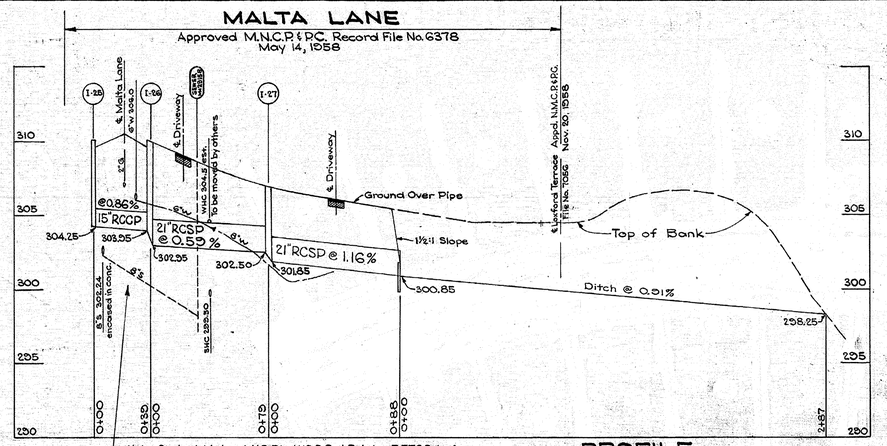

Note: Contact Mr. Lee, M&O Div., W.S.S.C., APpleton 7-7700, before digging beneath or in the vicinity of water mains. All excavation & backfill to be under the supervision of M&O Div.

PROFILE
Scale: Hor.: 1"=50'
Vert.: 1"=5'

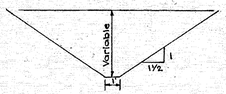

TYPICAL DITCH SECTION
No Scale

STRUCTURE SCHEDULE				
No	Type		Elev. Top	Remarks
I-25	K-1	Inlet	310.0	See Detail Sheet 3 of 4
I-26	F-1	Inlet	310.0	W.S.S.C. Standard
I-27	B-2	Inlet	306.5	" "
CW-21	Cutoff Wall			" "

PIPE SCHEDULE		
Size	Type	Length
15"	RCCP	36'
21"	RCSP	161'

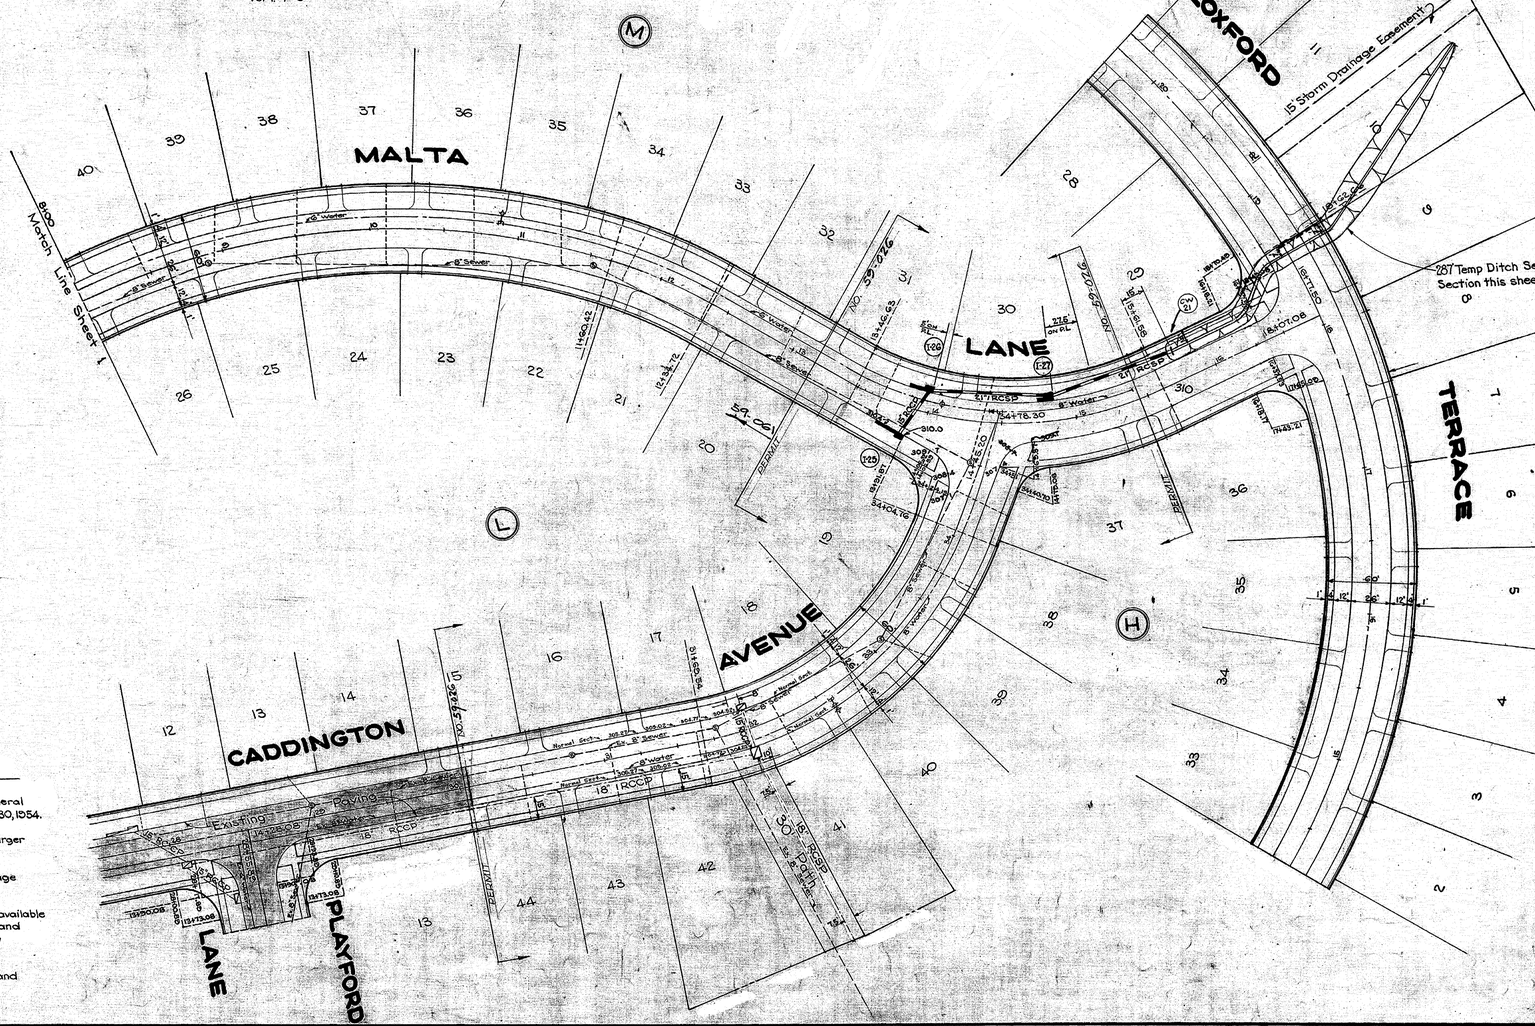

GENERAL NOTES

1. All storm drains shall be constructed in accordance with the General Specifications of the Washington Suburban Sanitary Comm. adopted Sept. 30, 1954.
2. Steps shall be provided in the channels of structures involving pipes larger than 21" in accordance with W.S.S.C. Standard Detail.
3. Types of structures refer to the W.S.S.C. Standard Storm Drainage Details unless otherwise noted.
4. Information concerning underground utilities was obtained from available records, but the contractor must determine the exact location and elevation of the mains by digging test pits by hand at all utility crossings well in advance of trenching.
5. See Sheet 4 of 4 for Montgomery County Paving Standards and construction notes.

MONTGOMERY COUNTY MARYLAND
DEPARTMENT OF PUBLIC WORKS
* FINAL APPROVAL
DATE April 24, 1959
BY [signature]
* For limits of Permit # 59-061

S.D. # D-20, 59036-7

WASHINGTON SUBURBAN SANITARY COMMISSION
* APPROVED April 14, 59
FOR STORM DRAINS ONLY
SUBJECT TO PRIOR INSTALLATION OF WATER & SEWER AND PAYMENT FOR MOVING ANY W.S.S.C. STRUCTURES AFFECTED.
THE STORM DRAINAGE STRUCTURES SHOWN ON THIS PLAN ARE APPROVED AS TO DESIGN AS A COMPONENT PART OF THE STORM DRAINAGE SYSTEM FOR THIS DRAINAGE AREA. THIS COMMISSION ASSUMES NO RESPONSIBILITY WHATSOEVER FOR ANY DAMAGE WHICH MAY BE CAUSED TO ADJACENT PROPERTY OWNERS, OR TO OWNERS DOWNSTREAM, BY REASON OF THE INSTALLATION OF THE DRAINAGE STRUCTURES SHOWN HEREON.
[signature]
SENIOR DESIGNING ENGINEER
THE W.S.S.C. CONSTRUCTION DIVISION SHALL BE NOTIFIED THREE DAYS IN ADVANCE OF BEGINNING CONSTRUCTION.

* I-25 to CW 21 & temp. outfall ditch

Date	Revision	Date	Revision

THOMAS G. OYSTER & ASSOCIATES, INC.
ENGINEERS AND SURVEYORS
2419 REEDIE DRIVE
WHEATON, MARYLAND

DEVELOPER
FOREST KNOLLS INC.
405 HANNES STREET
SILVER SPRING, MARYLAND

FOREST KNOLLS SECTION - 3 B

MONTGOMERY COUNTY, MARYLAND

PAVING AND STORM DRAIN PLAN

DATE	SHEET	SCALE	WSSC FILE NO.
JAN. 1959	NO. 2 OF 4	1" = 50'	JOB NO. 508-G-1

CE 487-391-1

SD FILE NO. 395

Maryland State Archives

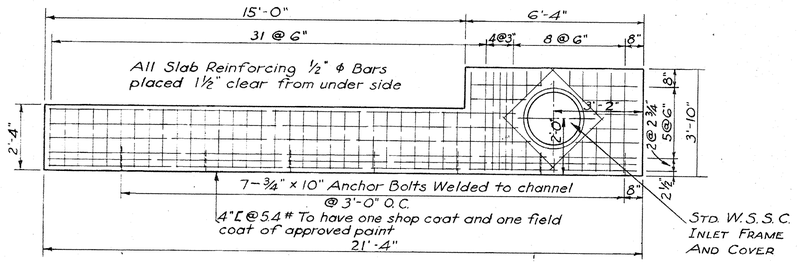

PLAN OF TOP SLAB

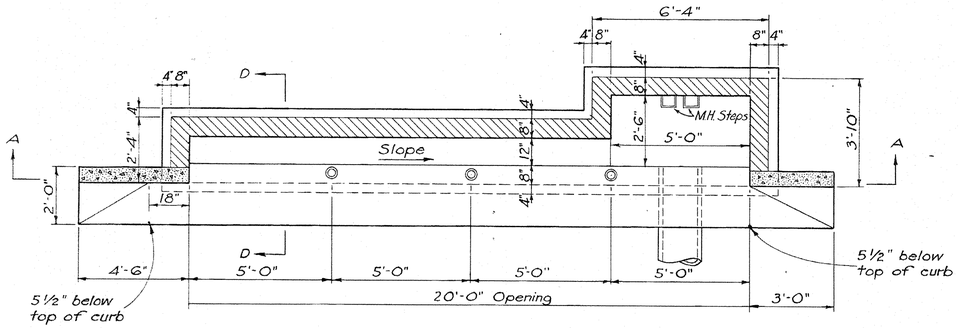

PLAN BELOW SLAB

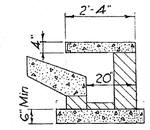

SECTION D-D

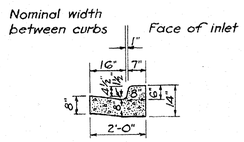

SECTION C-C

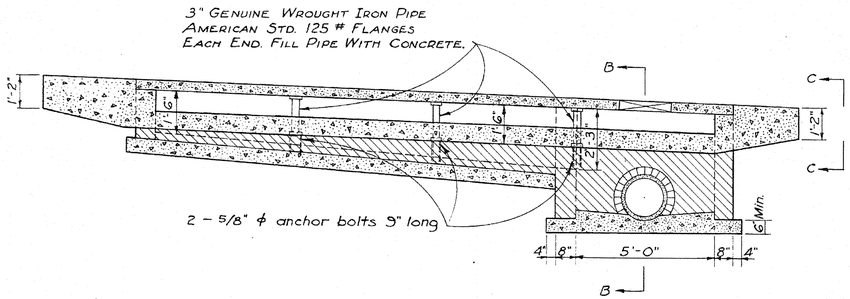

SECTION AA

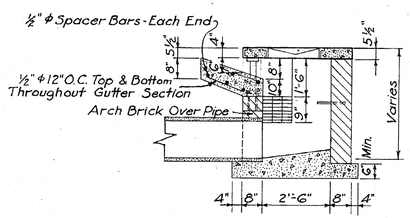

SECTION B-B

TYPE K-1 INLET

SCALE 3/8" = 1'-0"

S.D. # D-20, 59036-Y
April 14-59
John G. Mayo
SENIOR DESIGNING ENGINEER

Date	Revision	Date	Revision

THOMAS G. OYSTER & ASSOCIATES, INC.
ENGINEERS AND SURVEYORS
2419 REEDIE DRIVE
WHEATON, MARYLAND

DEVELOPER
FOREST KNOLLS INC.
405 HANNES STREET
SILVER SPRING, MARYLAND

FOREST KNOLLS SECTION - 3
MONTGOMERY COUNTY, MARYLAND
SPECIAL STRUCTURES

DATE	SHEET	SCALE	W.S.S.C. FILE NO.
March 1959	NO. 2 OF 4	AS SHOWN	JOB NO. 508-G-1

CE 487-391-2

SD FILE NO. 395

Maryland State Archives