STRUCTURE SCHEDULE

NO.	TYPE	TOP ELEV.	REMARKS
25	A-1 Inlet	317.84	
26	F-1 Inlet	318.18	
27	A-1 Inlet	313.10	
35	B-1 Inlet	335.23	
36	33 x 15 Field Conn.		W.S.S.C. Std. No. 560204
37	Spec. F-2 Inlet	325.74	See detail this sheet
38	F-1 Inlet	324.44	
39	33 x 15 Field Conn.		W.S.S.C. Std. No. 560204
40	B-1 Inlet	313.25	
41	Spec. B-2 Inlet	318.24	See detail this sheet
42	B-1 Inlet	314.46	
43	B - Manhole	313.04	54" ϕ See detail this sh.
44	42" x 15" Field Conn.		W.S.S.C. Std. No. 560204
45	Type "B" Flap gate structure		See sheet 3 of 3

PIPE SCHEDULE

SIZE	TYPE	LENGTH
15"	R.C.S.P.	40'
15"	R.C.C.P.	62'
18"	R.C.C.P.	27'
24"	R.C.S.P.	258'
27"	R.C.C.P.	261'
27"	R.C.C.P.X.	25'
33"	R.C.C.P.X.	708'
36"	R.C.C.P.X.	75'
42"	R.C.C.P.	32'

CHANNEL DETAIL
MANHOLE # 43

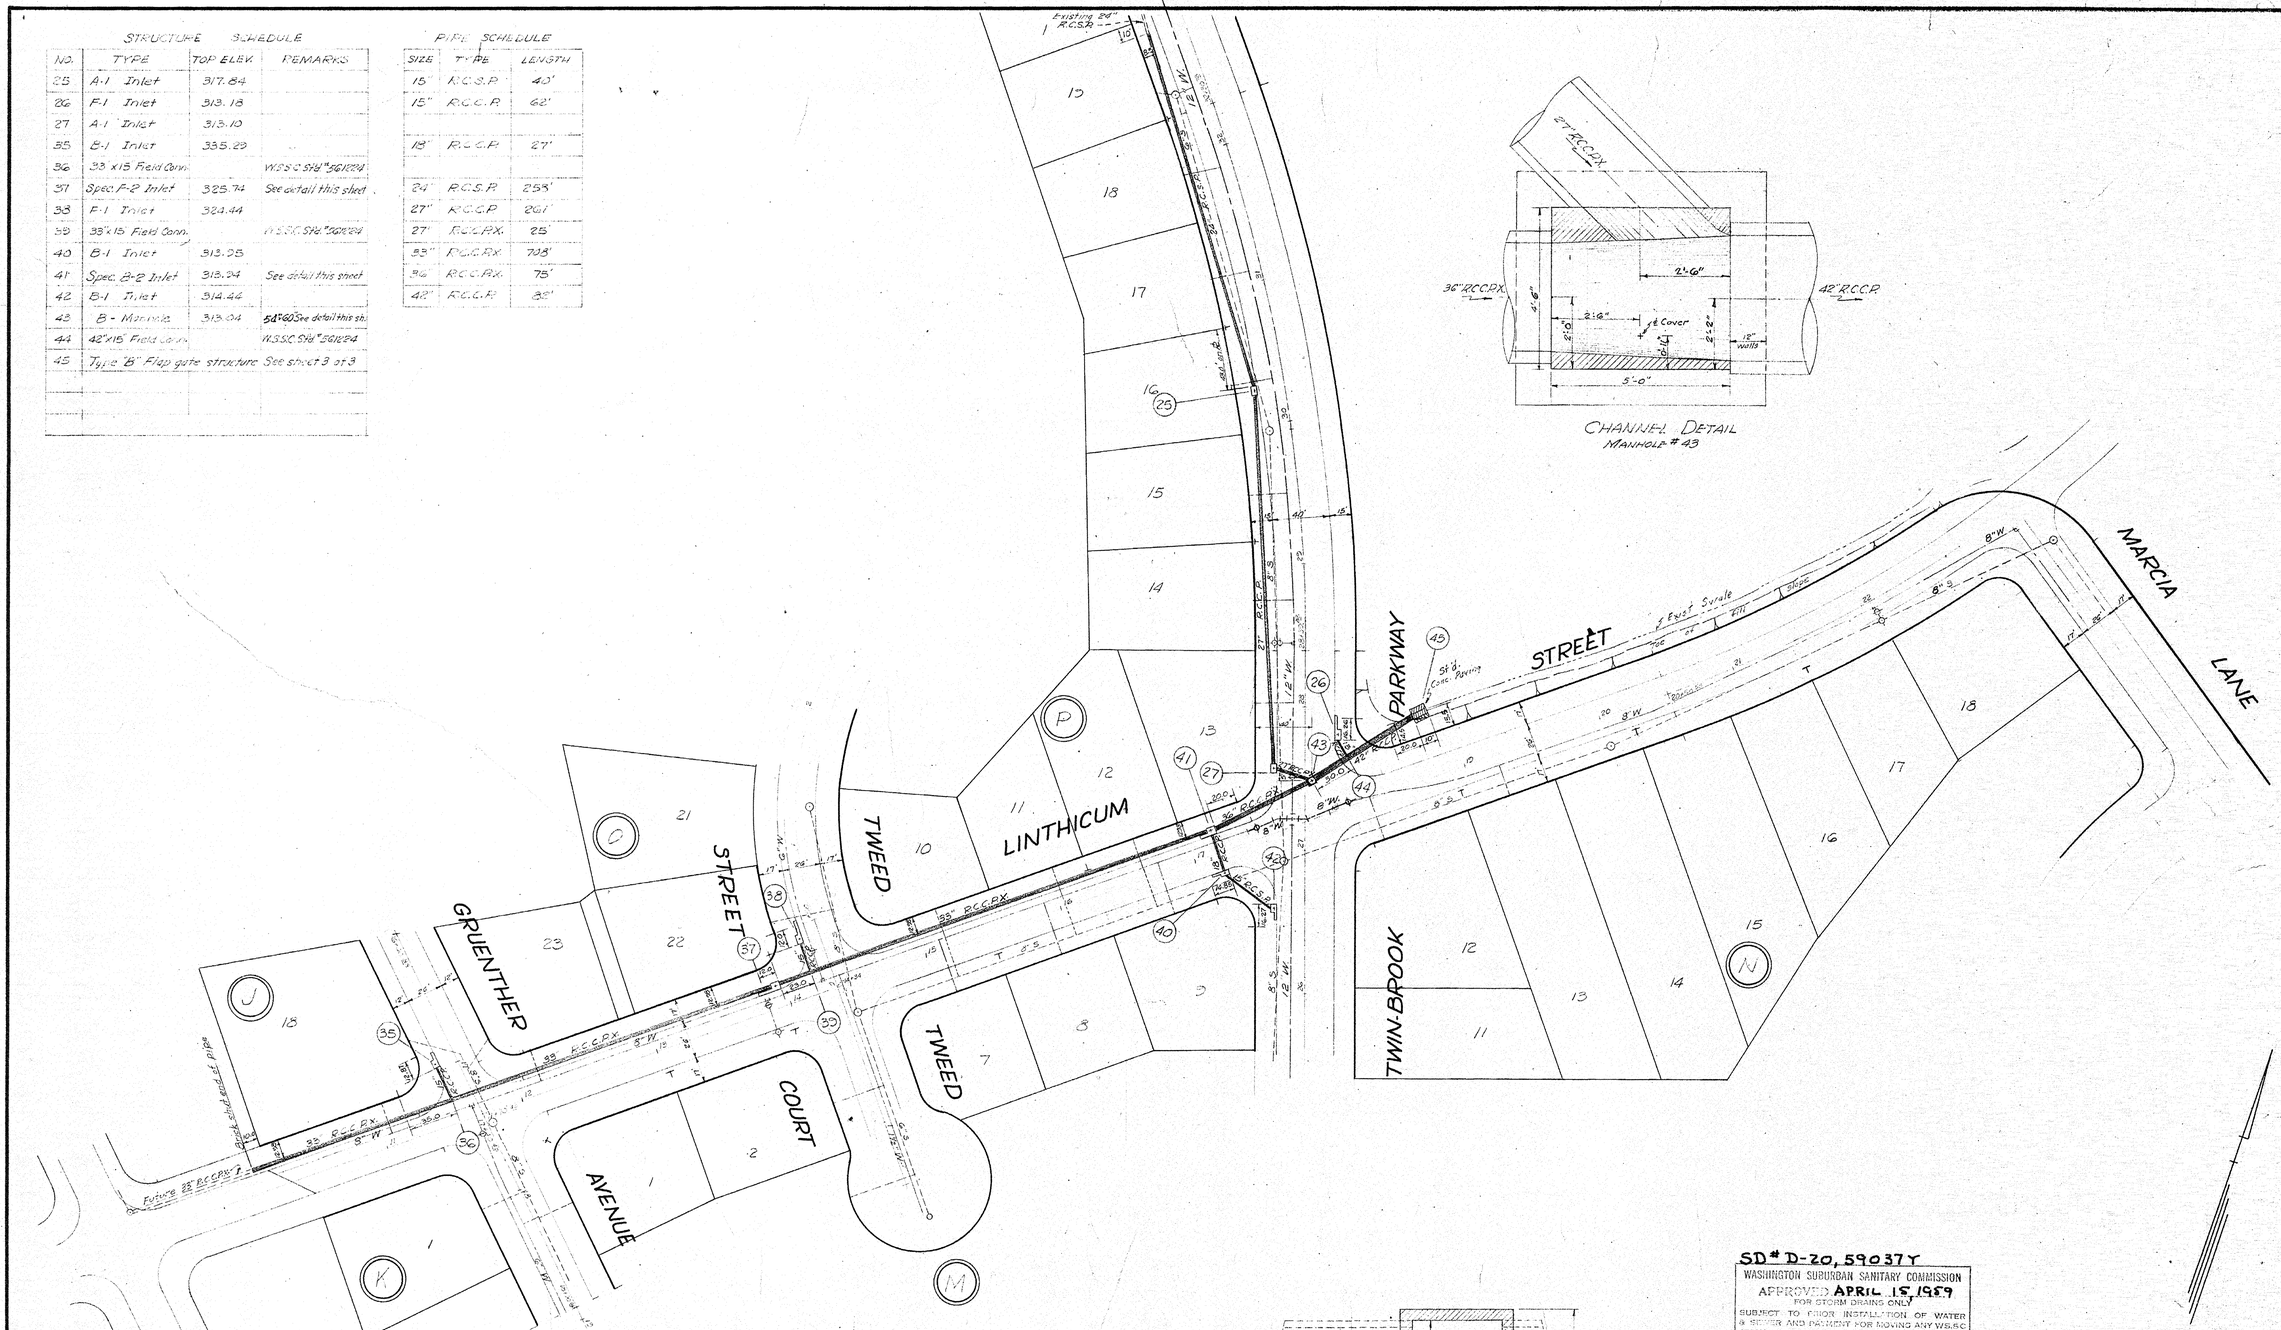

GENERAL NOTES

All work shall be constructed in accordance with the General Specifications of the W.S.S.C. adopted ...APR 30, 1964...

Types of structures refer to W.S.S.C. Standard Storm Drainage Details unless otherwise noted.

Information regarding underground utilities was obtained from available records, but the contractor must determine the exact location and elevation of the utilities by digging test pits by hand at all utility crossings well in advance of trenching.

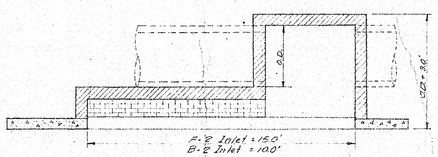

SPECIAL B-2 & F-2 INLETS #25 37 & 41
Slab reinforcing and other construction details to be similar to W.S.S.C. standard inlets type B-2 & F-2.

SD # D-20, 59037 Y

WASHINGTON SUBURBAN SANITARY COMMISSION
APPROVED APRIL 15, 1959
FOR STORM DRAINS ONLY

SUBJECT TO PRIOR INSTALLATION OF WATER & SEWER AND PAYMENT FOR MOVING ANY W.S.S.C. STRUCTURES AFFECTED.

THIS STORM DRAINAGE STRUCTURES SHOWN ON THIS PLAN ARE APPROVED AS TO DESIGN AS A COMPONENT PART OF THE STORM DRAINAGE SYSTEM FOR THIS DRAINAGE AREA. THIS COMMISSION ASSUMES NO RESPONSIBILITY WHATSOEVER FOR ANY DAMAGE WHICH MAY BE CAUSED TO ADJACENT PROPERTY OWNERS, OR TO OTHERS CONCERNED, BY REASON OF THE INSTALLATION OF THE DRAINAGE STRUCTURES SHOWN HEREON.

John A. Mary
CHIEF ENGINEER

THE W.S.S.C. CONSTRUCTION DIVISION SHALL BE NOTIFIED THREE DAYS IN ADVANCE OF BEGINNING CONSTRUCTION.

STORM DRAINAGE PLAN
GEERAERT'S ADDITION TO
TWIN-BROOK FOREST
MONTGOMERY COUNTY, MARYLAND

REVISED	McNEILL SURVEYS, INC. LAND SURVEYORS	SHEET 1 OF 3
	6480 SLIGO MILL ROAD	SCALE: 1"=50'
	TAKOMA PARK 12, MD.	DATE: Jan. 1959
	PHONE JU. 9-7508	DESIGNED E.O.S.
		TRACED C.G.
OWNER	TWIN-BROOK DEVELOPMENT CORP. 3301 NEW MEXICO AVENUE ROCKVILLE, MARYLAND	FILE: 7-3-43

CE 487-392-1

SD FILE NO. 396

Notify Mr. Lee (A.R. 7-7700) W.S.S.C. System Maintenance Engineer before excavating in vicinity of sewer main. Backfill to be made under supervision of W.S.S.C. M.F.O. Division.

LINTHICUM STREET

℄ Street Grade approved by Mayor and Council, Rockville, Md. June 13, 1958

Original Ground

℄ Greenleaf Rd.

℄ Tweed St.

℄ Twin Brook Pky.

℄ Linthicum St.

33" R.C.C.P.X. @ 1.98 %

33" R.C.C.P.X. @ 1.4 %

33" R.C.C.P.X. @ 3.20 %

30" R.C.C.P.X. @ 1.61 %

42" R.C.C.P.X. @ 1.83 %

End of Pipe

38"x 6" Field Connection

38"x 42" Field connection

54"-42"-48" Field connection Inv. 18" 306.8

12"W. to be lowered by others. Excavation & Backfill for lowering to be performed by contractor.

All pipes not set in original ground shall be placed in a gravel bedding if necessary, to provide a firm bearing.

Proposed ground 5:1 Slope ± Std. Conc. Paving

Existing ground

Outlet ditch @ 1% to natural ground.

Relocated 12"W.

Low cradle

Break cradle 9" clear ea. side of 8"w.

TWIN-BROOK PARKWAY

Original Ground

℄ Street Grade approved by M-N.C.P.P.C. dated Dec. 7, 1956

Ex. 24" R.C.S.P. @ 1.8 %

24" R.C.S.P. @ 1.8 %

27" R.C.C.P. @ 1.3 %

Connect to existing pipe

Low cradle

GRUENTHER AVE.

℄ Street Grade approved by Mayor & Council, Rockville, Md. 11/21/56

15" R.C.C.P. @ 24.4 %

TWEED ST.

℄ Street Grade approved by M.N.C.P.P.C. 8/13/57

15" R.C.C.P. @ 2.78 %

Low Cradle

15" R.C.C.P. @ 5.11 %

15" R.C.C.P. @ 5.51 %

15" R.C.C.P. @ 20 %

PROFILES

Scale 1" = 50' Hor. & 1" = 5' Vert.

SD # D-20, 59037Y

WASHINGTON SUBURBAN SANITARY COMMISSION

APPROVED APRIL 15, 1959

FOR STORM DRAINS ONLY

SUBJECT TO PRIOR INSTALLATION OF WATER & SEWER AND PAYMENT FOR MOVING ANY W.S.S.C. STRUCTURES AFFECTED.

THE STORM DRAINAGE STRUCTURES SHOWN ON THIS PLAN ARE APPROVED AS TO DESIGN AS A COMPONENT PART OF THE STORM DRAINAGE SYSTEM FOR THIS DRAINAGE AREA. THIS COMMISSION ASSUMES NO RESPONSIBILITY WHATSOEVER FOR ANY DAMAGE WHICH MAY BE CAUSED TO ADJACENT PROPERTY OWNERS, OR TO OWNERS DOWNSTREAM, BY REASON OF THE INSTALLATION OF THE DRAINAGE STRUCTURES SHOWN HEREON.

John A. Mary
SENIOR DESIGNING ENGINEER

THE W.S.S.C.C. CONSTRUCTION DIVISION SHALL BE NOTIFIED THREE DAYS IN ADVANCE OF BEGINNING CONSTRUCTION.

STORM DRAINAGE PLAN
GEERAERT'S ADDITION TO
TWIN-BROOK FOREST
MONTGOMERY COUNTY, MARYLAND

REVISED	McNEILL SURVEYS, INC. – LAND SURVEYORS	SHEET 2 OF 3
	6480 SLIGO MILL ROAD	SCALE: As Shown
	TAKOMA PARK 12, MD.	DATE:
	PHONE JU. 9-7508	DESIGNED
		TRACED
OWNER	TWIN-BROOK DEVELOPMENT CORP. 2301 McAuliffe Drive Rockville, Md.	FILE: F-5-43

CE 487-392-2

SD FILE NO. 396

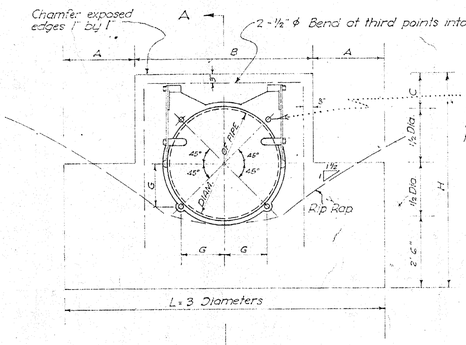

ELEVATION

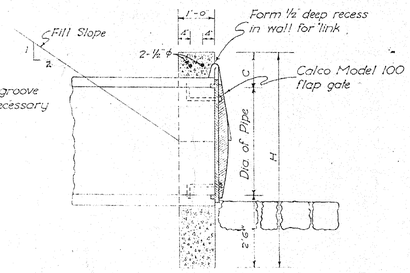

SECTION A-A

TYPE 'B'

DIMENSION SCHEDULE - TYPE 'A' GATE

Diameter of Pipe	A	B	C
15"	1'-0"	2'-3"	2'-2"
18"	1'-0"	2'-6"	2'-3
21"	1'-0"	2'-9"	2'-4
24"	1'-6	3'-6	2'-6"
30"	1'-6"	4'-0"	2'-9"
36"	1'-6"	4'-6"	3'-0"
42"	2'-0"	5'-6"	3'-3"
48"	2'-0"	6'-0"	3'-6"
54"	2'-0"	7'-0"	3'-9
60"	2'-6"	7'-6	4'-0"
66"	2'-6"	8'-0"	4'-3"
72"	3'0"	9'-0"	4'-6"

DIMENSION SCHEDULE - TYPE 'B' GATE

Diameter of Pipe	L	A	B	C	H	G	E
15"	3'-9"	7"	2'-7"	7"	4'-4	6¼	1/8
18"	4'-6"	10"	2'-10"	8"	4'-8"	7 1/16	3/8
21"	5'-3"	1'-0"	3'-3"	8"	4'-11"	8 1/16	3/8
24"	6'-0"	1'-3"	3'-6"	9"	5'-3	9¾	3/8
30"	7'-6"	1'-6"	4'-6"	10"	5'-10"	1'-0"	3/4
36"	9'-0"	2'-0"	5'-0"	11"	6'-5"	1'-2 7/16"	3/4
42"	10'-6"	2'-5"	5'-8"	1'-1"	7'-1"	1'-4 1/16"	3/4
48"	12'-0"	2'-11"	6'-2"	1'-2"	7'-8"	1'-7 1/16"	3/4
54"	13'-6"	3'-4"	6'-10"	1'-3"	8'-3"	1'-10"	1"
60"	15'-0"	3'-10"	7'-4"	1'-4"	8'-10"	2'-¼"	1"
66"	16'-6"	4'-3"	8'-0"	1'-6"	9'-6"	2'-2 1/16"	1"
72"	18'-0"	4'-0"	8'-6"	1'-7"	10'-1"	2'-5"	1"

Note: Flapgates shall be furnished with brass studs, bushings and nuts and bronze, cotter pins.

All concrete to be "Class-B"

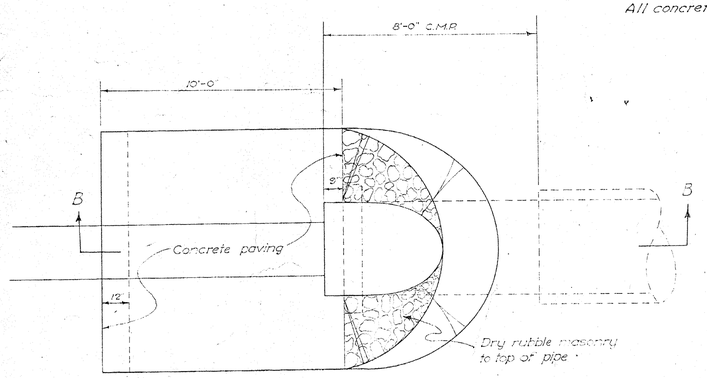

PLAN

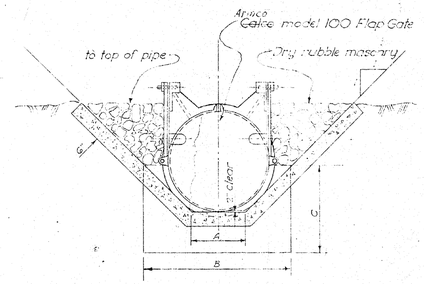

SECTION A-A

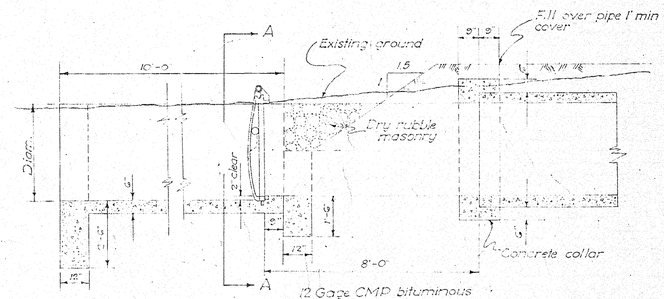

SECTION B-B

TYPE 'A'

APPROVED BY MAYOR AND COUNCIL
ROCKVILLE, MARYLAND
DATE: . . . . . .
ENGINEER

SD# D-20, 59037-Y
WASHINGTON SUBURBAN SANITARY COMMISSION
APPROVED APRIL 15, 1959
SENIOR ENGINEER

SPECIAL DETAILS - PROTECTIVE GATES
GEERAERTS ADDITION TO
TWIN BROOK FOREST
MONTGOMERY COUNTY, MD.

REVISED	McNEILL SURVEYS, INC.	SHEET 3 OF 3
6/26/56	LAND SURVEYORS	SCALE: Not to Scale
	6480 SLIGO MILL ROAD	DATE: Jan. 1956
	TAKOMA PARK 12, MD.	DESIGNED R.T.R.
	PHONE JU. 9-7508	TRACED G.S.H.
OWNER		FILE: 7-3-40

CE 487-392-3

SD FILE NO. 396

Maryland State Archives