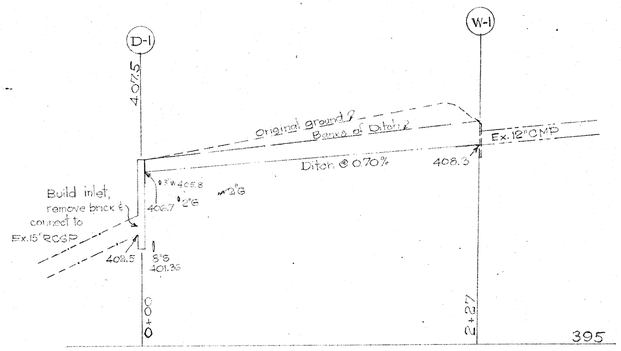

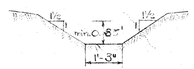

DITCH SECTION AT W-1
NO SCALE

STRUCTURE SCHEDULE			
No	Type	Top El.	Remarks
D-1	D	407.5	WSSC std Detail

S.D. #D-20, 59049-X

WASHINGTON SUBURBAN SANITARY COMMISSION
* APPROVED May 18-59
FOR CITIZEN USE AS ONLY
SUBJECT TO FIELD INVESTIGATION OF WATER & SEWER AND PERMIT FOR INSTALLING ANY WSSC STRUCTURE.
THE WSSC ASSUMES NO RESPONSIBILITY FOR THE ACCURACY OF THE INFORMATION SHOWN ON THIS PLAN, INCLUDING AS TO EXISTING AS A CONVENIENCE FOR THE VISITOR. SHOULD THERE BE ANY DISCREPANCY BETWEEN THIS PLAN AND ACTUAL FIELD CONDITIONS, AND/OR ANY ERROR WHATSOEVER THEREIN, THE PLAN IS TO BE CORRECTED TO REFLECT THE FIELD CONDITIONS, OR NO CHANGE MADE, AT THE REQUEST OF THE WSSC, IN THE DRAINAGE STRUCTURE.
John A. Mary
CHIEF ENGINEER
THE W.S.S.C. CONSTRUCTION DIVISION SHALL BE NOTIFIED THREE DAYS IN ADVANCE OF BEGINNING CONSTRUCTION.

* as temporary construction

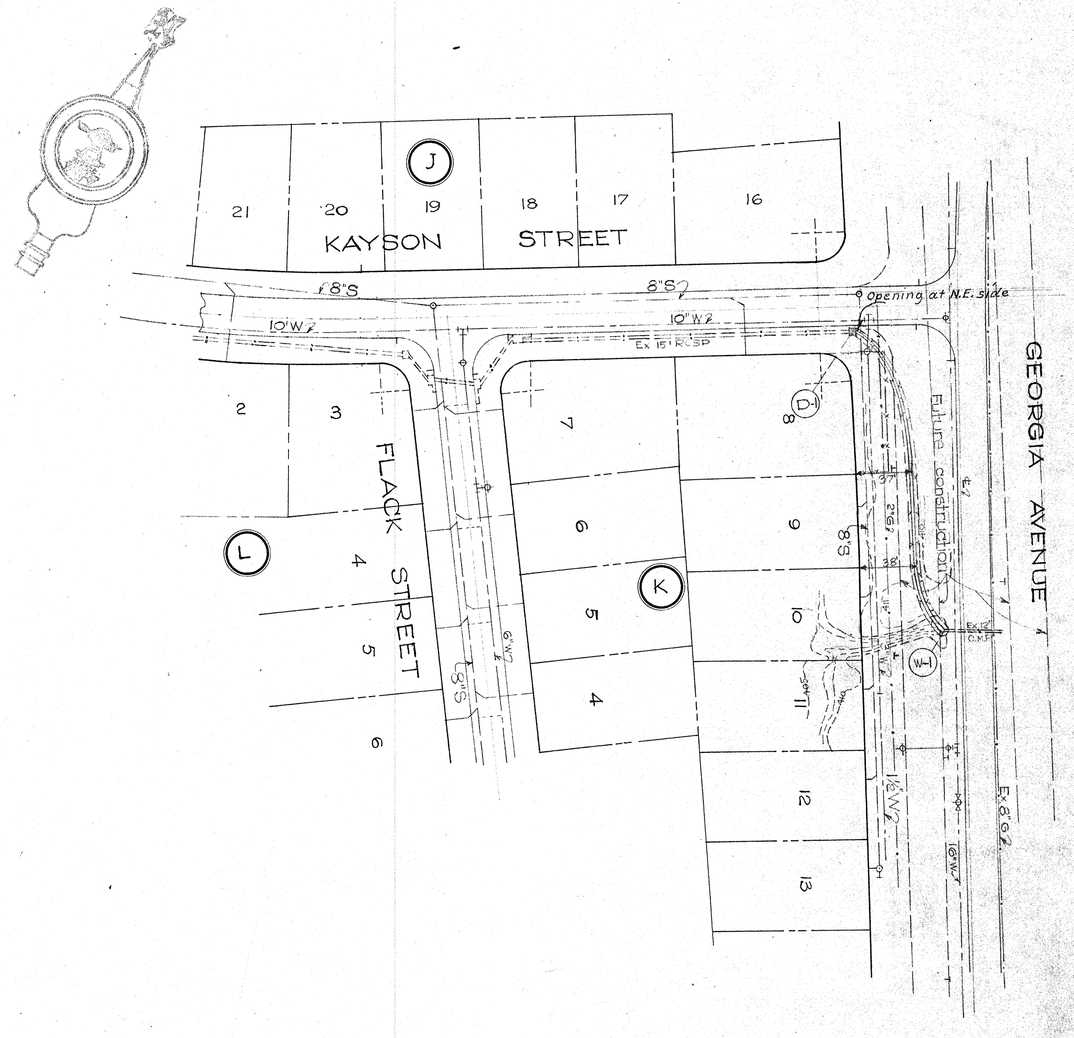

GENERAL NOTES

1. All storm drains shall be constructed in accordance with the General Specifications of the Washington Suburban Sanitary Commission, adopted September 30, 1954.
2. Steps shall be provided in the channels of structures involving pipes larger than 27" in accordance with the Washington Suburban Sanitary Commission's Standard Detail.
3. Types of structures refer to the Washington Suburban Sanitary Commission's Standard Storm Drainage Details unless otherwise noted.
4. Information concerning underground utilities was obtained from available records, but the Contractor must determine the exact location and elevation of the mains by digging test pits by hand at all utility crossings well in advance of trenching.

MONTGOMERY COUNTY, MARYLAND
DEPARTMENT OF PUBLIC WORKS

FINAL APPROVAL

Date: _____

By: _____

File No. 59-332

Sheet L of J

A.T. ZUCKERMAN
937 PERSHING DR.
SILVER SPRING, MD

STORM DRAIN PLAN
GREENWOOD KNOLLS
GEORGIA AVE & KAYSON STREET
MONTGOMERY COUNTY, MARYLAND

MADDOX & HOPKINS
CIVIL ENGINEERS
SILVER SPRING, MD.

Scale: H. 1"=50' V. 1"=5'
Date: March 14, 1959
Design: A. Zageris
Drawn: A.Z.

CE487-397-1

SD FILE NO. 401