STRUCTURE SCHEDULE				
No.	Type		Top El.	Remarks
30	G-2	Inlet	375.1	See Sheet 3 of 5
31	F-2		375.8	WSSC Standard
32	A-2	"	376.1	" "
33	F-2	"	385.5	" "
34	B	Manhole	394.3	" " 48" square
35	F-1	Inlet	394.6	" "
36	B-2	"	394.5	" "
37	B-1	"	394.5	" "
38	B-2	"	408.2	" "
39	F-1	"	408.7	" "
40	B	Manhole	411.6	" " 48" square
41	G-1	Inlet	416.0	See Sheet 3 of 5
42	A-1	"	421.8	WSSC Standard
43	Field Conn		—	" "
44	B-1	Inlet	376.2	" "
45	Spec	Manhole	381.5	See Sheet 4 of 5
46	B	Manhole	370.0	W.S.S.C. Standard 54"sq.

PIPE SCHEDULE		
SIZE	TYPE	LENGTH
15"	RCCP	290'
18"	RCSP	467'
21"	RCCP	25'
24"	RCCP	363'
27"	RCCPX	38'
30"	RCCPX	51'
42"	RCSP	171'
48"	RCSP	136'
18"	RCCP	132'
42"	RCCP	255'

GENERAL NOTES

FOR STORM DRAIN CONSTRUCTION

1. All storm drains shall be constructed in accordance with the General Specifications of the Washington Suburban Sanitary Commission, adopted September 30, 1954.
2. Steps shall be provided in the channels of structures involving pipes larger than 27" in accordance with W.S.S.C. Standard Detail.
3. Types of structures refer to the W.S.S.C. Standard Storm Drainage Details unless otherwise noted.
4. Information concerning underground utilities was obtained from available records, but the Contractor must determine the exact location and elevation of the mains by digging test pits by hand at all utility crossings well in advance of trenching.
5. All inlets are to be placed 3' off curb fillets unless otherwise shown.

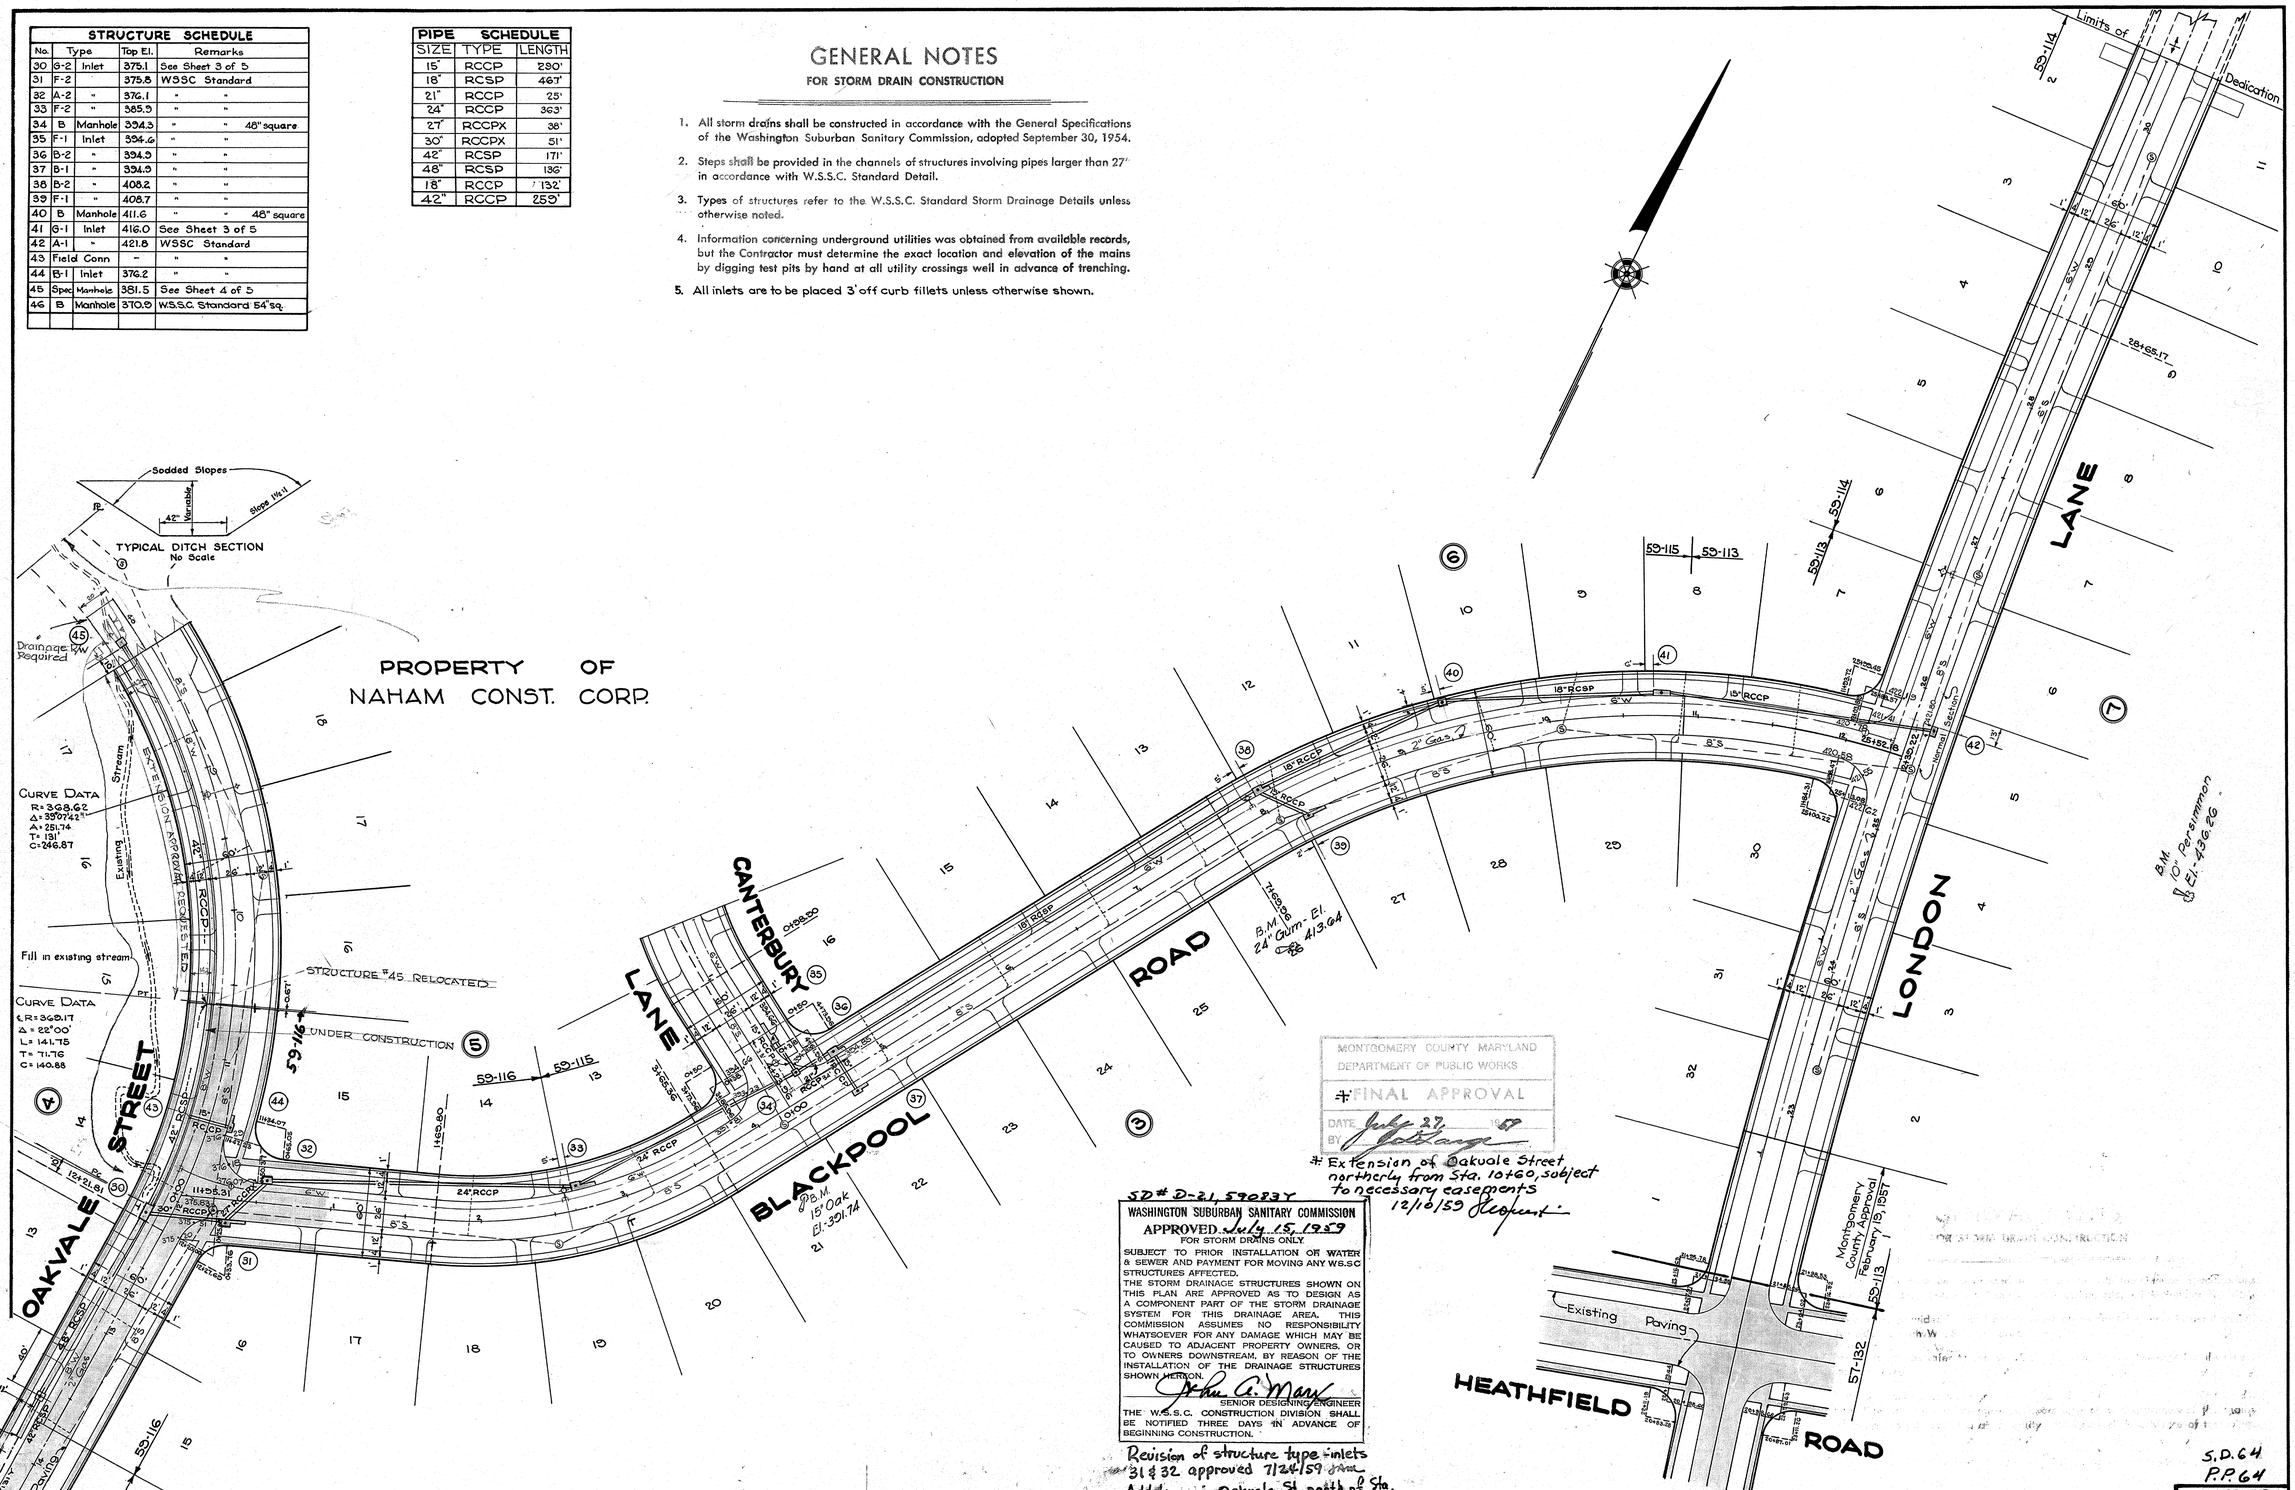

MONTGOMERY COUNTY MARYLAND
DEPARTMENT OF PUBLIC WORKS
FINAL APPROVAL
DATE July 27, 1960
BY

Extension of Oakvale Street northerly from Sta. 10+60, subject to necessary easements
12/10/59

SD# D-21, 59083Y

WASHINGTON SUBURBAN SANITARY COMMISSION
APPROVED July 15, 1959
FOR STORM DRAINS ONLY.
SUBJECT TO PRIOR INSTALLATION OF WATER & SEWER AND PAYMENT FOR MOVING ANY W.S.S.C STRUCTURES AFFECTED.
THE STORM DRAINAGE STRUCTURES SHOWN ON THIS PLAN ARE APPROVED AS TO DESIGN AS A COMPONENT PART OF THE STORM DRAINAGE SYSTEM FOR THIS DRAINAGE AREA. THIS COMMISSION ASSUMES NO RESPONSIBILITY WHATSOEVER FOR ANY DAMAGE WHICH MAY BE CAUSED TO ADJACENT PROPERTY OWNERS, OR TO OWNERS DOWNSTREAM, BY REASON OF THE INSTALLATION OF THE DRAINAGE STRUCTURES SHOWN HEREON.
John A. Mary
SENIOR DESIGNING ENGINEER
THE W.S.S.C. CONSTRUCTION DIVISION SHALL BE NOTIFIED THREE DAYS IN ADVANCE OF BEGINNING CONSTRUCTION.

Revision of structure type inlets #31 & 32 approved 7/24/59
Additions in Oakvale St. north of Sta. 10+60 approved 12/3/59

Date	Revision

THOMAS G. OYSTER & ASSOCIATES, INC.
ENGINEERS AND SURVEYORS
2419 REEDIE DRIVE
WHEATON, MARYLAND

DEVELOPER
NAHAM CONSTRUCTION CORP.
P.O. Box 711, Woodmoor Station
Silver Spring, Maryland

ENGLISH MANOR
MONTGOMERY COUNTY, MARYLAND
PAVING & STORM DRAIN PLAN

DATE	SHEET	SCALE
APRIL, 1959	NO. 1 OF 5	1" = 50'

MONTGOMERY COUNTY FILE NO.	
W.S.S.C. FILE NO.	
JOB NO.	1460-B-1

CE487-415-1

SD FILE NO. 420

Maryland State Archives

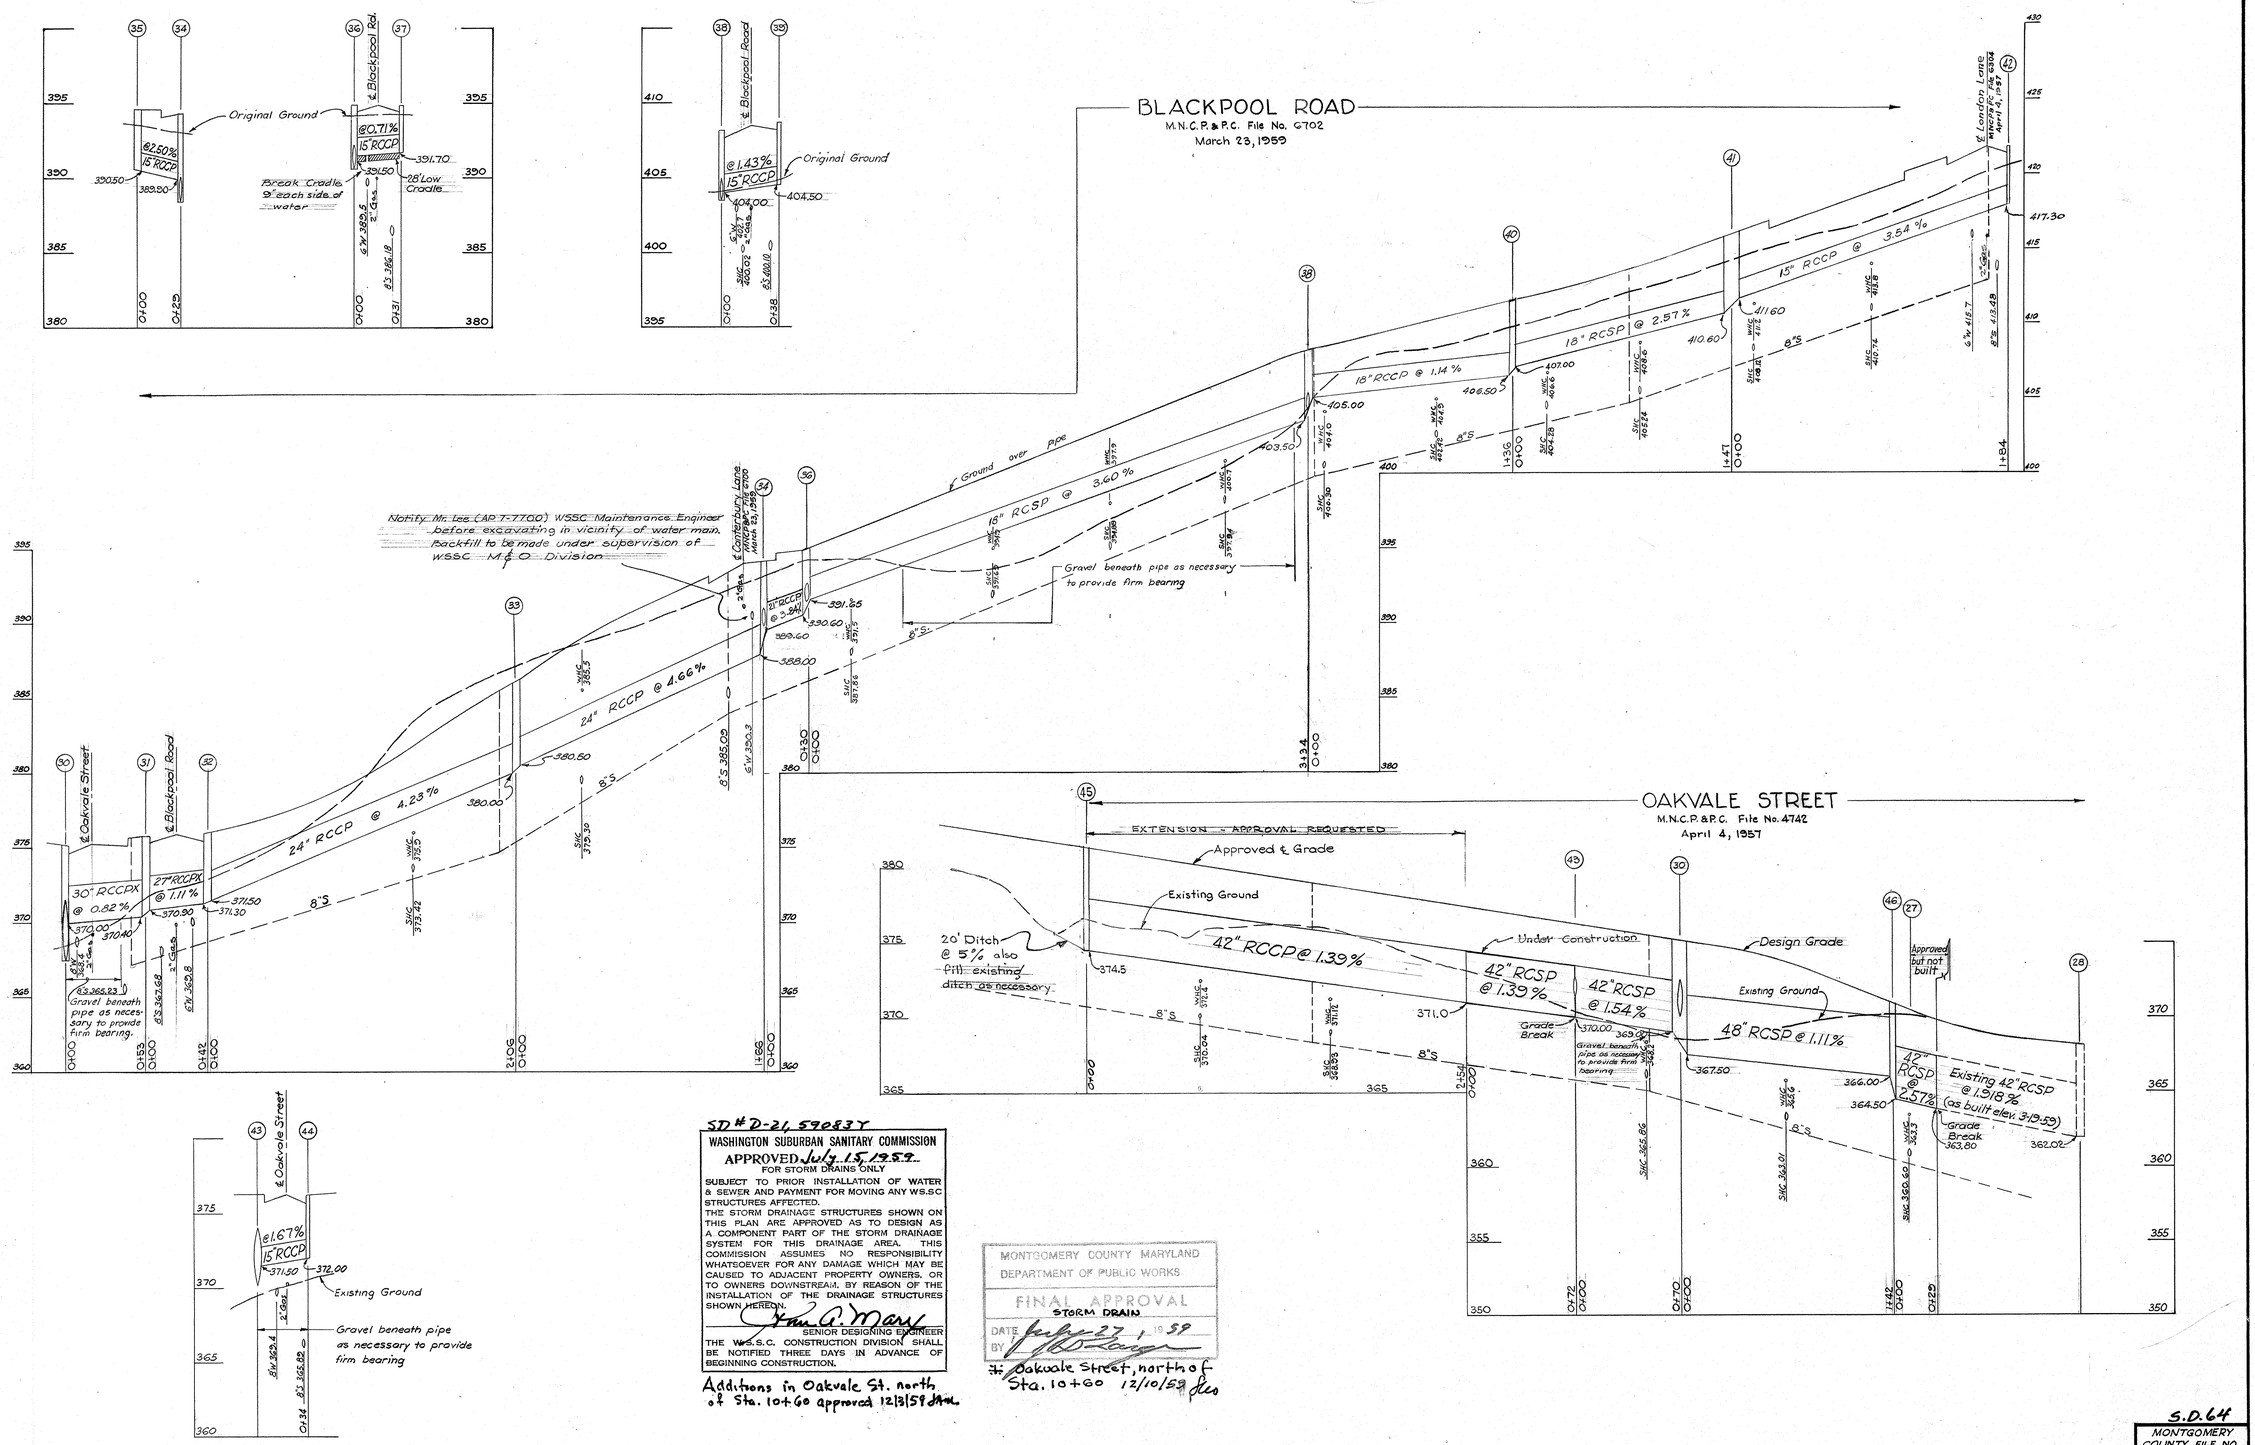

SD # D-21, 59083 Y

WASHINGTON SUBURBAN SANITARY COMMISSION
APPROVED July 15, 1959
FOR STORM DRAINS ONLY

SUBJECT TO PRIOR INSTALLATION OF WATER & SEWER AND PAYMENT FOR MOVING ANY WSSC STRUCTURES AFFECTED.
THE STORM DRAINAGE STRUCTURES SHOWN ON THIS PLAN ARE APPROVED AS TO DESIGN AS A COMPONENT PART OF THE STORM DRAINAGE SYSTEM FOR THIS DRAINAGE AREA. THIS COMMISSION ASSUMES NO RESPONSIBILITY WHATSOEVER FOR ANY DAMAGE WHICH MAY BE CAUSED TO ADJACENT PROPERTY OWNERS, OR TO OWNERS DOWNSTREAM, BY REASON OF THE INSTALLATION OF THE DRAINAGE STRUCTURES SHOWN HEREON.

Kenneth A. Marx
SENIOR DESIGNING ENGINEER

THE W.S.S.C. CONSTRUCTION DIVISION SHALL BE NOTIFIED THREE DAYS IN ADVANCE OF BEGINNING CONSTRUCTION.

Additions in Oakvale St. north of Sta. 10+60 approved 12/3/59 JAM

MONTGOMERY COUNTY MARYLAND
DEPARTMENT OF PUBLIC WORKS
FINAL APPROVAL
STORM DRAIN
DATE July 27, 1959
BY

Oakvale Street, north of Sta. 10+60 12/10/59

S.D.64
MONTGOMERY COUNTY FILE NO.

Date	Reviewed	Date	Revision

THOMAS G. OYSTER & ASSOCIATES, INC.
ENGINEERS AND SURVEYORS
2419 REEDIE DRIVE
WHEATON, MARYLAND

DEVELOPER
NAHAM CONSTRUCTION CORP.
P.O. Box 711, Woodmoor Station
Silver Spring, Maryland

ENGLISH MANOR
Montgomery County, Maryland
STORM DRAIN PROFILES

DATE	SHEET	SCALE
APRIL, 1959	NO. 2 OF 5	HOR.: 1" = 50' VER.: 1" = 5'

WSSC FILE NO.

JOB NO. 1460-B-1

CE487-415-2

SD FILE NO. 420

Maryland State Archives