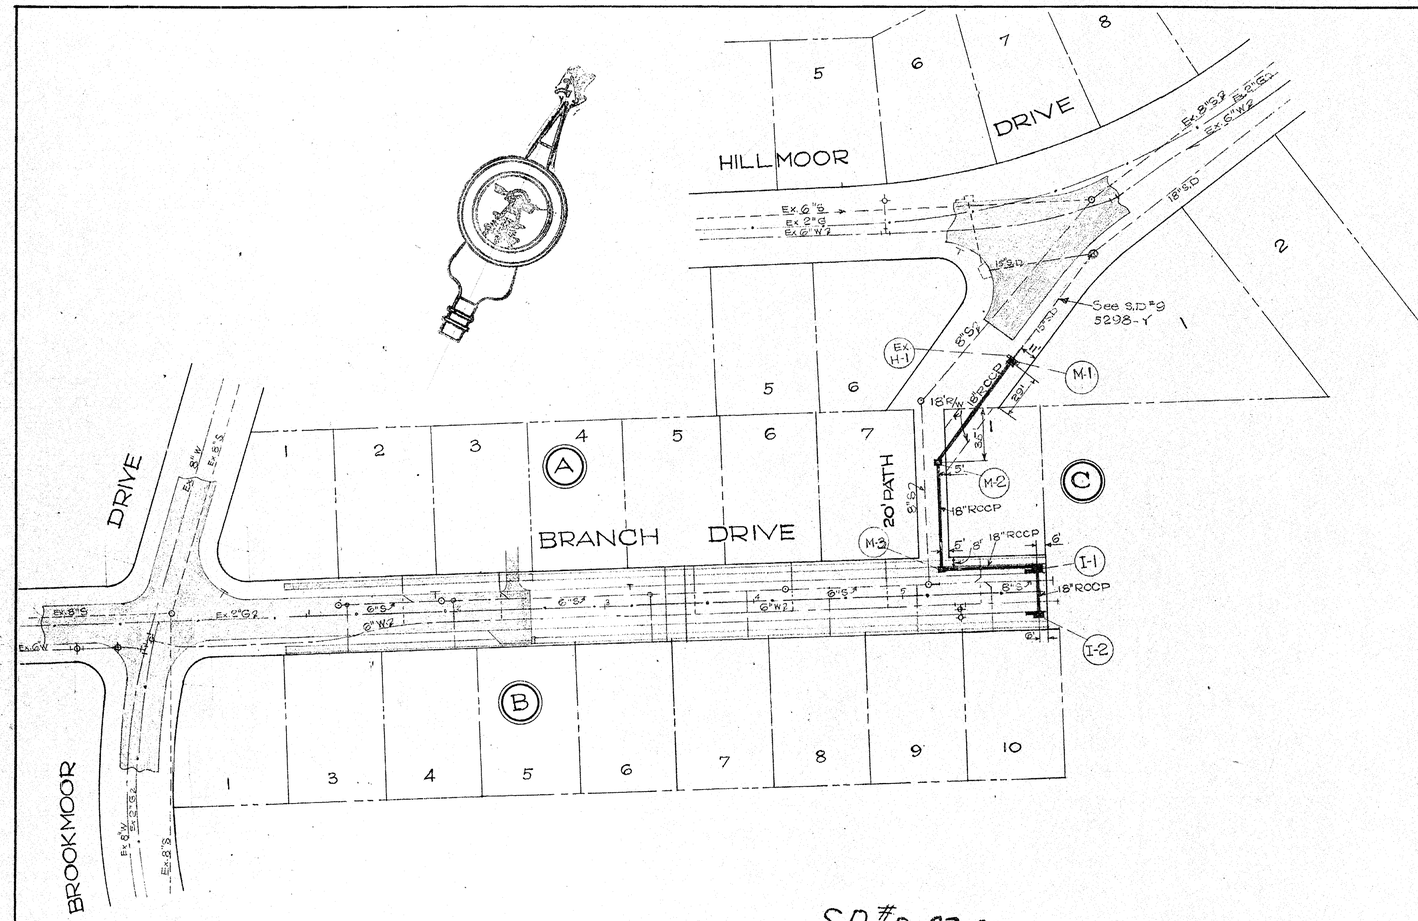

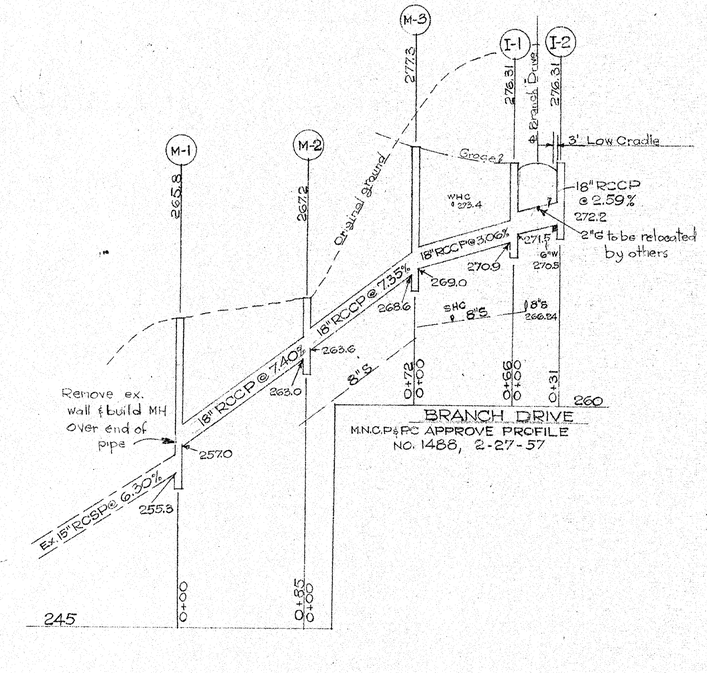

S.D. #D-23,60057Y

WASHINGTON SUBURBAN SANITARY COMMISSION
APPROVED APR. 1, 1960
FOR STORM DRAINS ONLY
SUBJECT TO PRIOR INSTALLATION OF WATER & SEWER AND PAYMENT FOR MOVING ANY WSSC STRUCTURES AFFECTED.
THE STORM DRAINAGE STRUCTURES SHOWN ON THIS PLAN ARE APPROVED AS TO DESIGN AS A COMPONENT PART OF THE STORM DRAINAGE SYSTEM FOR THIS DRAINAGE AREA. THIS COMMISSION ASSUMES NO RESPONSIBILITY WHATSOEVER FOR ANY DAMAGE WHICH MAY BE CAUSED TO ADJACENT PROPERTY OWNERS OR TO OWNERS DOWNSTREAM, BY REASON OF THE INSTALLATION OF THE DRAINAGE STRUCTURES SHOWN HEREON.
Arthur A. Mary
SENIOR DESIGNING ENGINEER
THE W.S.S.C. CONSTRUCTION DIVISION SHALL BE NOTIFIED THREE DAYS IN ADVANCE OF BEGINNING CONSTRUCTION.

STRUCTURE SCHEDULE				PIPE SCHEDULE			
No	Type	Top El.	Remarks	Dia.	Line	Lgth	ASTM Design
I-1	B-2	276.31	St'd. WSSC Detail				
I-2	B-1	276.31	" " "				
				18"		240'	RCCP
M-1	B-48"	265.8	" " "				
M-2	B-48"	267.2	" " "				
M-3	B-48"	277.3	" " "				

GENERAL NOTES

1. All storm drains shall be constructed in accordance with the General Specifications of the Washington Suburban Sanitary Commission, adopted September 30, 1954.
2. Steps shall be provided in the channels of structures involving pipes larger than 27" in accordance with the Washington Suburban Sanitary Commission's Standard Detail.
3. Types of structures refer to the Washington Suburban Sanitary Commission's Standard Storm Drainage Details unless otherwise noted.
4. Information concerning underground utilities was obtained from available records, but the Contractor must determine the exact location and elevation of the mains by digging test pits by hand at all utility crossings well in advance of trenching.

File No. 60-209

Sheet 1 of ___

STORM DRAIN PLAN
INDIAN SPRING HIGHLANDS
BRANCH DRIVE
MONTGOMERY COUNTY, MARYLAND

CARLOTTA B. JACKSON
10203 BROOKMOOR DR.
SILVER SPRING, MD.

MADDOX & HOPKINS
CIVIL ENGINEERS
SILVER SPRING, MD.

Scale: 1"=50'/5'
Date: February 15, 1960
Design: A. Zogerij
Drawn: A.Z.

SD FILE NO. 489

CE 487-484-1