STRUCTURE SCHEDULE

No.	TYPE	TOP El.	REMARKS
EC-1	15"x42"		
M-1	E-Combination	320.5	SRC Std.
I-2	M-1	320.0	W.S.S.C. Std.
I-3	E-Combination	323.0	W.S.S.C. Std.
I-4	M-1	323.1	W.S.S.C. Std.
I-5	I-3	319.9	SRC Std. (double Grate Tandem)
I-6	E-Comb.	321.2	SRC Std.
I-7	"	319.5	SRC Std. (double Grate Tandem)
M-1	" M-48	319.4	W.S.S.C. Std.

PIPE SCHEDULE

50' 15" RCCP - 50' LOW GRADE

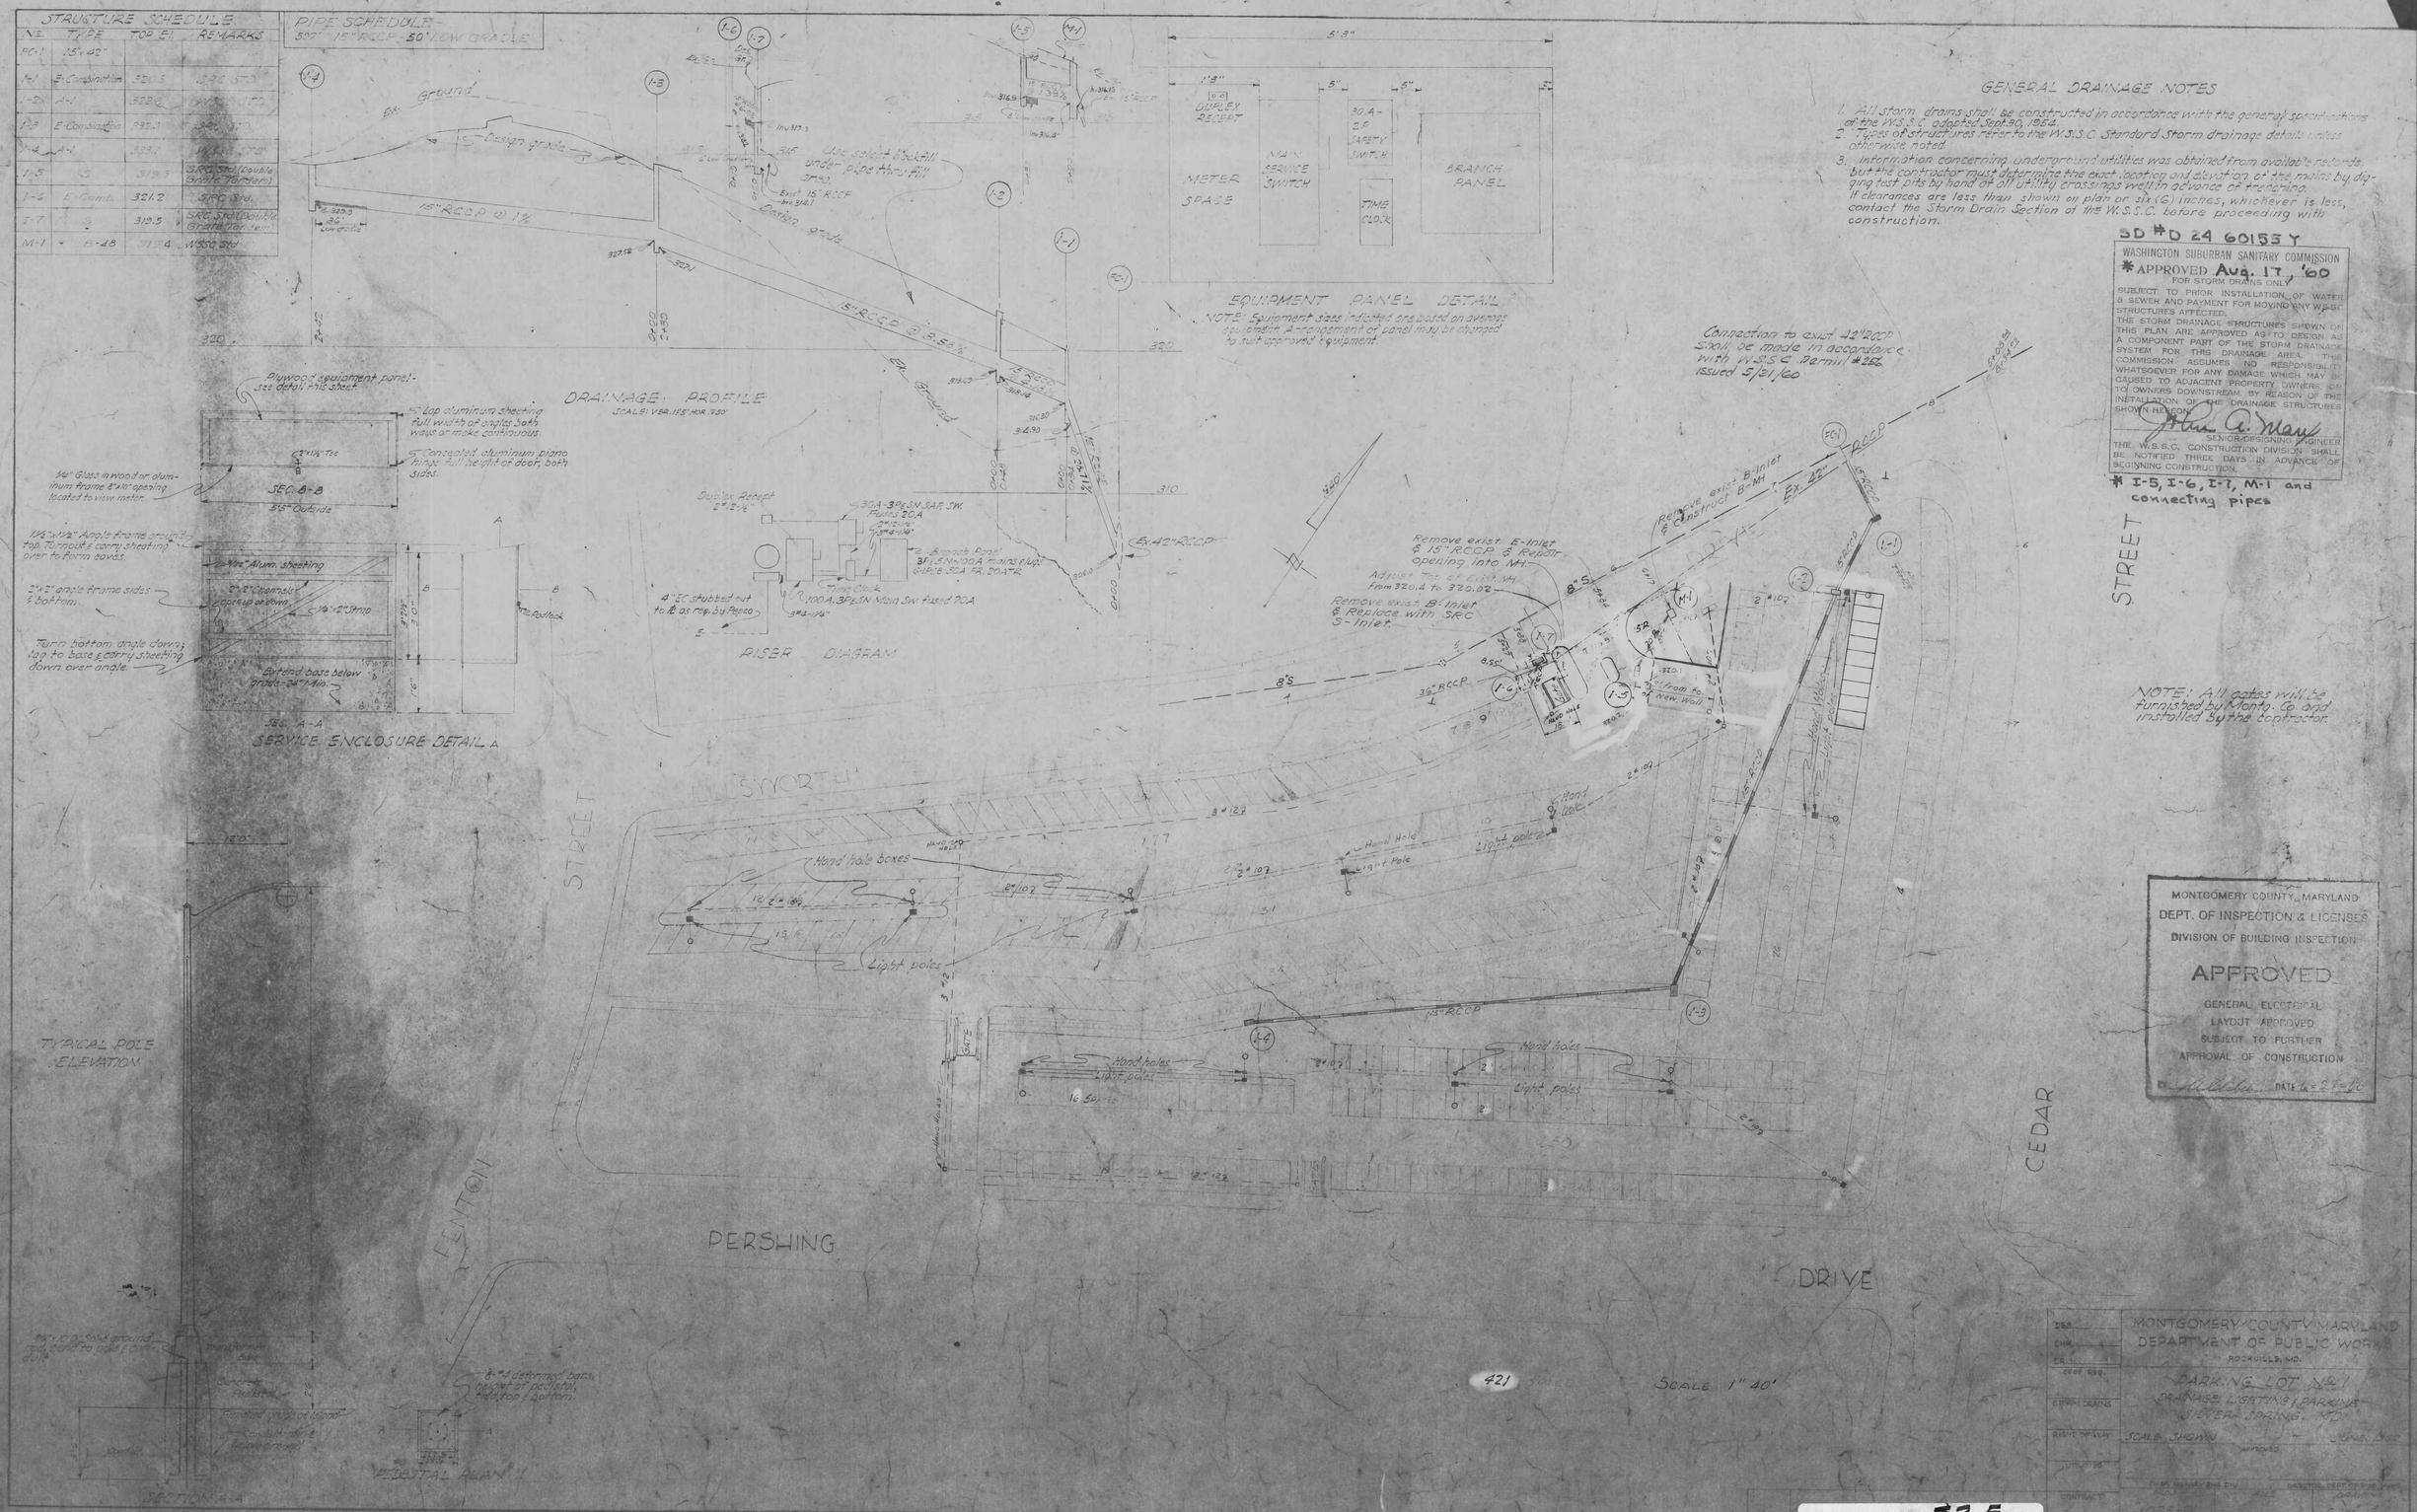

GENERAL DRAINAGE NOTES

1. All storm drains shall be constructed in accordance with the general specifications of the W.S.S.C. adopted Sept. 30, 1954.
2. Types of structures refer to the W.S.S.C. Standard Storm drainage details unless otherwise noted.
3. Information concerning underground utilities was obtained from available records, but the contractor must determine the exact location and elevation of the mains by digging test pits by hand or air digging crossings well in advance of trenching. If clearances are less than shown on plan or six (6) inches, whichever is less, contact the Storm Drain Section of the W.S.S.C. before proceeding with construction.

SD #D 24 60155 Y

WASHINGTON SUBURBAN SANITARY COMMISSION
*APPROVED Aug. 17, '60
FOR STORM DRAINS ONLY

SUBJECT TO PRIOR INSTALLATION OF WATER & SEWER AND PAYMENT FOR MOVING ANY W.S.S.C. STRUCTURES AFFECTED.
THE STORM DRAINAGE STRUCTURES SHOWN ON THIS PLAN ARE APPROVED AS TO DESIGN AS A COMPONENT PART OF THE STORM DRAINAGE SYSTEM FOR THIS DRAINAGE AREA. THE COMMISSION ASSUMES NO RESPONSIBILITY WHATSOEVER FOR ANY DAMAGE WHICH MAY BE CAUSED TO ADJACENT PROPERTY OWNERS OR TO OWNERS DOWNSTREAM, BY REASON OF THE INSTALLATION OF THE DRAINAGE STRUCTURES SHOWN HEREON.

Alan A. Mayer
SENIOR DESIGNING ENGINEER
THE W.S.S.C. CONSTRUCTION DIVISION SHALL BE NOTIFIED THREE DAYS IN ADVANCE OF BEGINNING CONSTRUCTION.

* I-5, I-6, I-7, M-1 and connecting pipes

NOTE: All gates will be furnished by Monty. Co. and installed by the contractor.

MONTGOMERY COUNTY, MARYLAND
DEPT. OF INSPECTION & LICENSES
DIVISION OF BUILDING INSPECTION
APPROVED
GENERAL ELECTRICAL LAYOUT APPROVED SUBJECT TO FURTHER APPROVAL OF CONSTRUCTION
BY [illegible] DATE 6-27-60

MONTGOMERY COUNTY, MARYLAND
DEPARTMENT OF PUBLIC WORKS
ROCKVILLE, MD.
PARKING LOT No. 1
DRAINAGE, LIGHTING & PARKING
SILVER SPRING, MD.
SCALE: SHOWN
DESIGN
DRAWN
CHECKED
CROSS REF.
EXISTING DRAINS
RIGHT OF WAY
UTILITIES
CONTRACT

SD FILE NO. 525

CE487-519-1

SD FILE NO. 525