S.D. #D-25, 60210-Y

WASHINGTON SUBURBAN SANITARY COMMISSION
★ APPROVED Nov. 3, 1960
NEW STORM DRAIN
SUBJECT TO PROVISIONS OF THE LAWS OF THE WATER & SEWER AND ROADS ARE REQUIRED TO BE MADE TO STRUCTURES AFFECTED.
THE STORM DRAIN SYSTEM SHOWN HEREON ON THIS PLAN WAS APPROVED BY THE COMMISSION AS A CLEARINGHOUSE PLAN TO THE STORM DRAINAGE SYSTEM FOR THIS DEVELOPMENT AREA. THE COMMISSION ASSUMES NO RESPONSIBILITY WHATSOEVER FOR ANY DAMAGE WHICH MAY BE CAUSED TO ADJACENT PROPERTY OWNERS OR TO OWNERS DOWNSTREAM REGARDING THE INSTALLATION OF THE DRAINAGE STRUCTURE SHOWN HEREON.
John A. Mary
THE W.S.S.C. CONSTRUCTION DIVISION MUST BE NOTIFIED THREE DAYS IN ADVANCE OF BEGINNING CONSTRUCTION.

★ As temporary construction

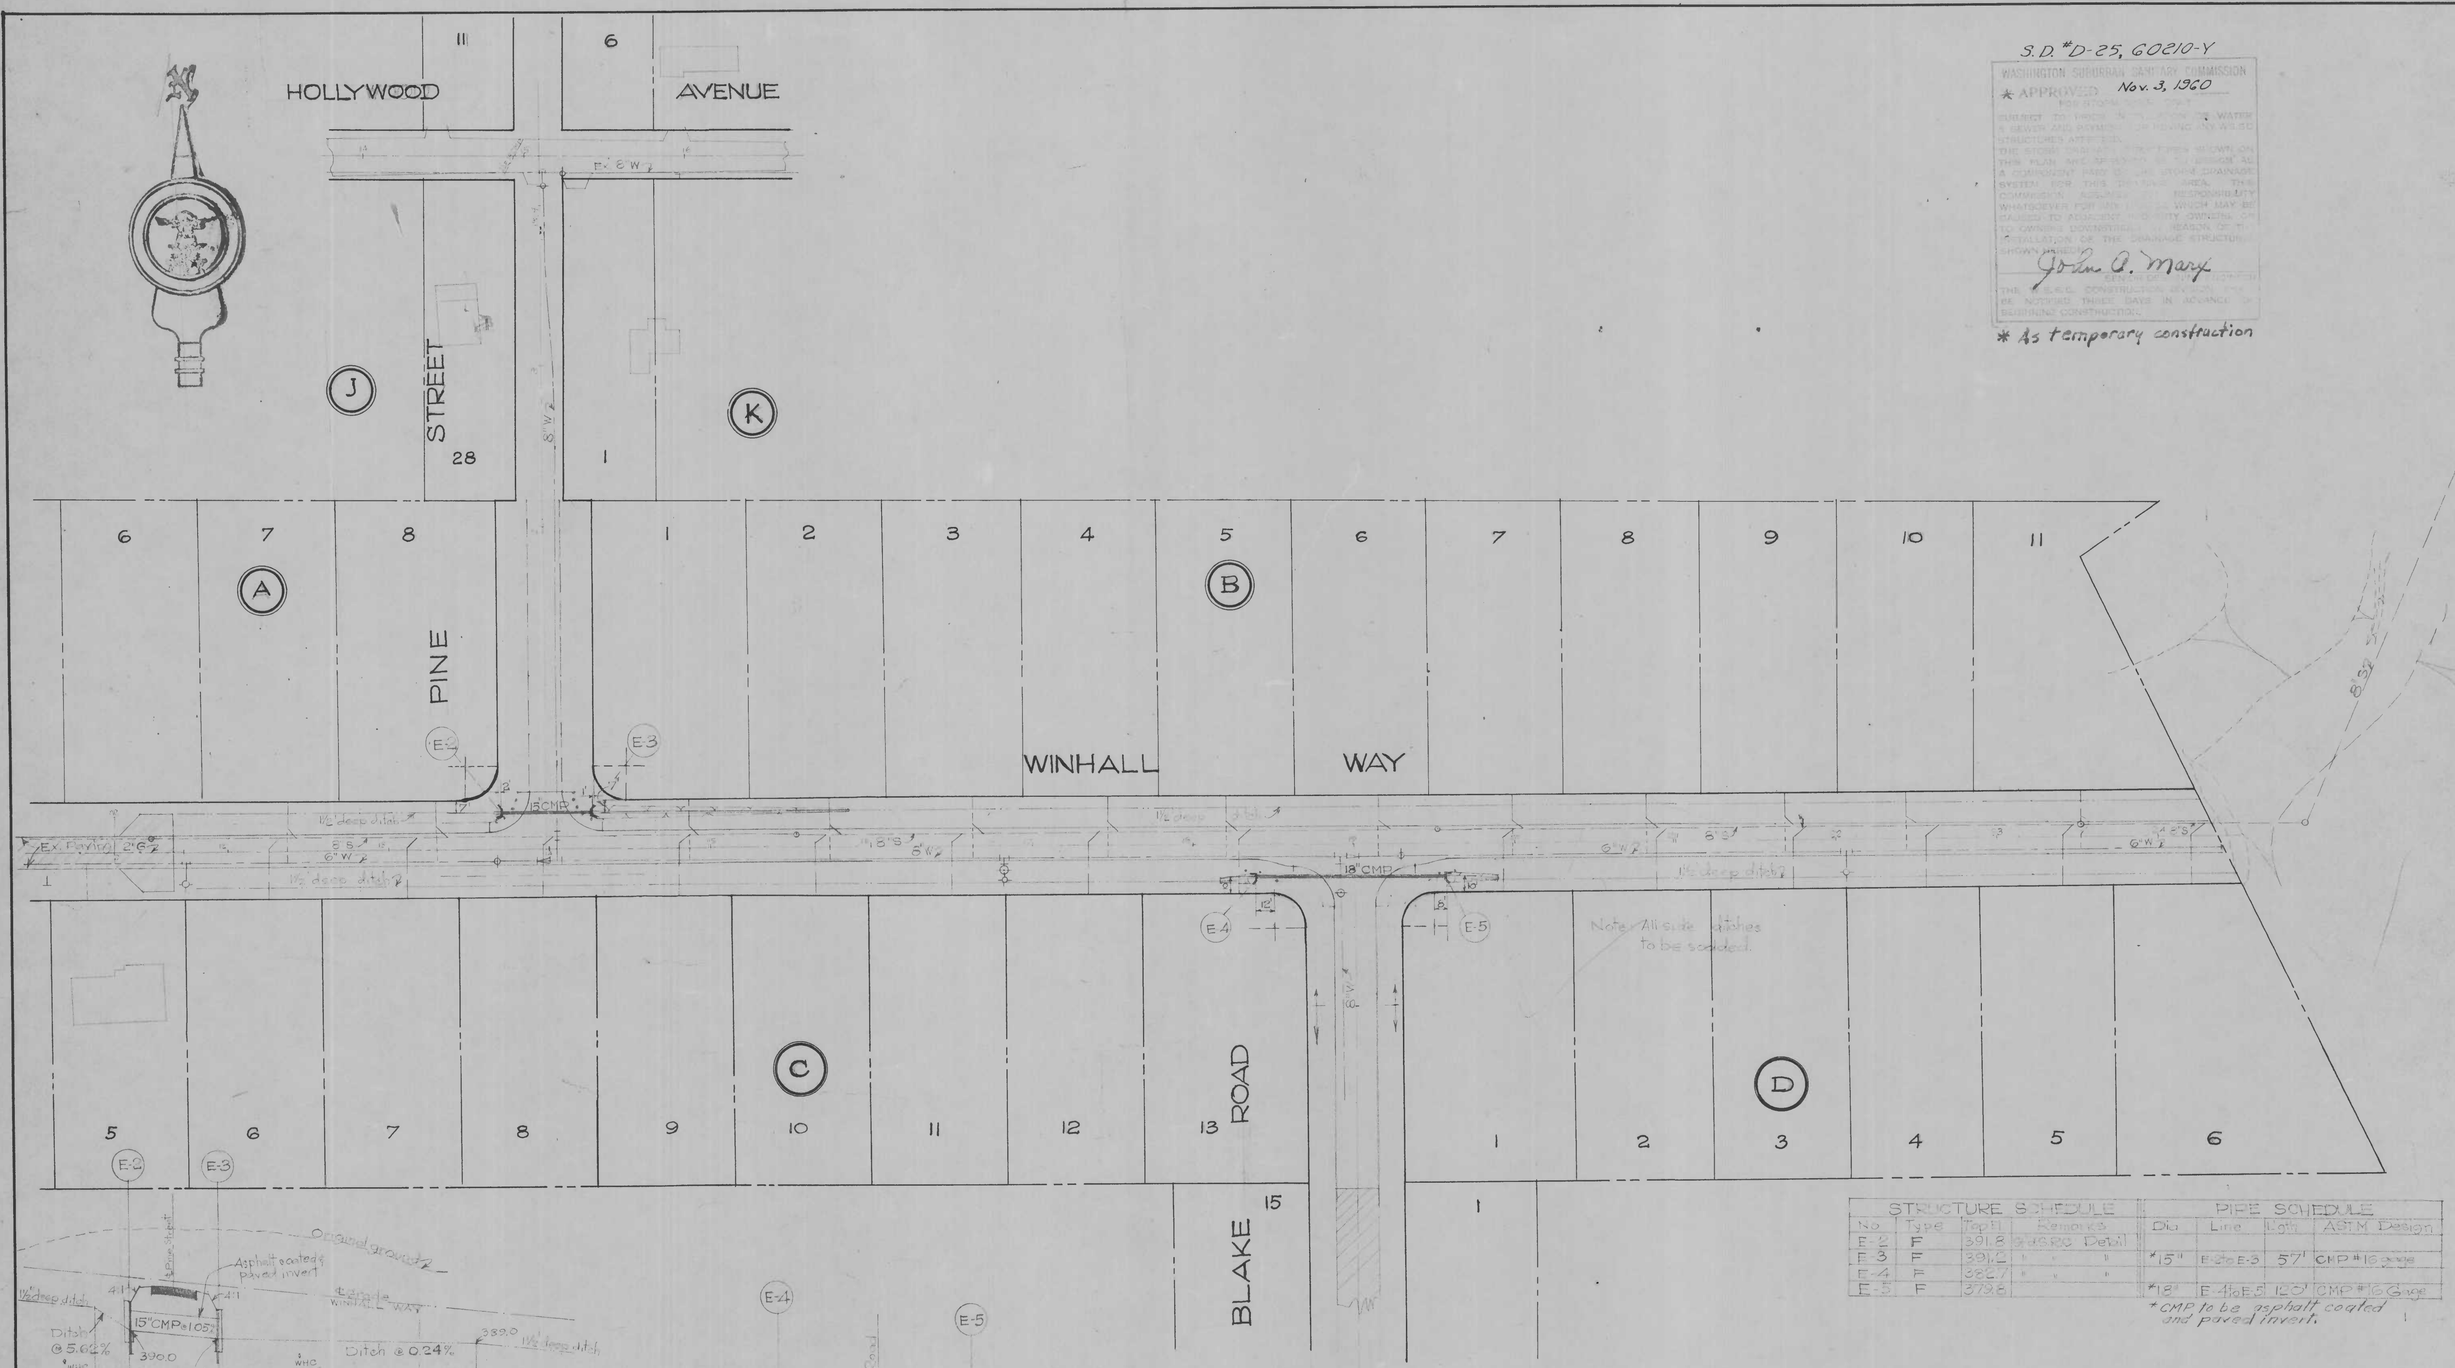

STRUCTURE SCHEDULE				PIPE SCHEDULE			
No.	Type	Top El	Remarks	Dia	Line	Lgth	ASTM Design
E-2	F	391.8	8'x8'RC Detail				
E-3	F	391.0	" " "	*15"	E-2 to E-3	57'	CMP #16 gage
E-4	F	382.7	" " "				
E-5	F	379.8		*18"	E-4 to E-5	120'	CMP #16 Gage

*CMP to be asphalt coated and paved invert.

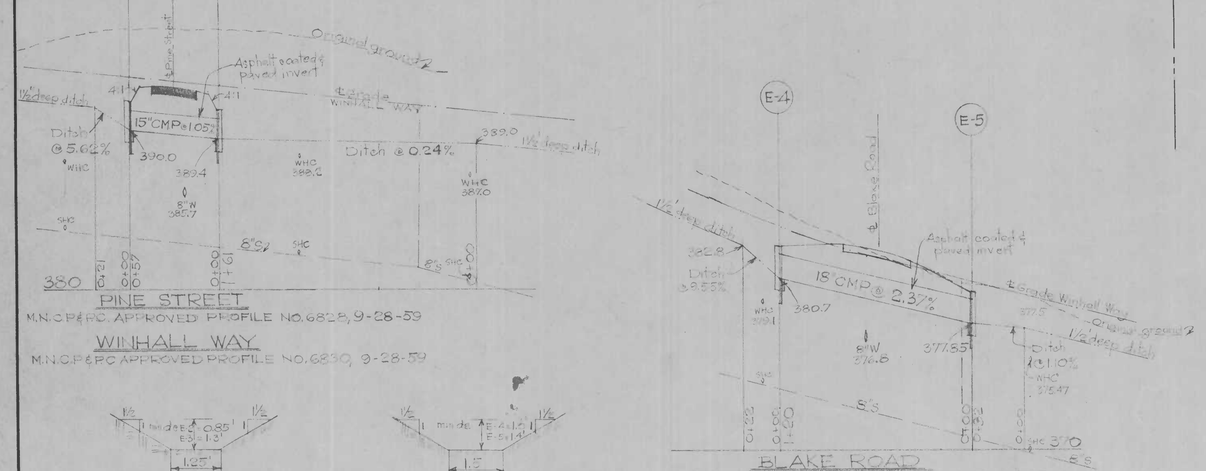

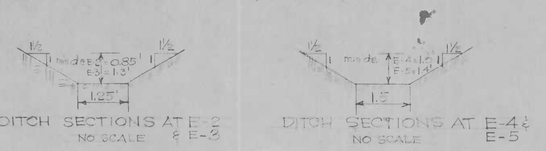

"GENERAL" NOTES

1. All storm drains shall be constructed in accordance with the General Specifications of the Washington Suburban Sanitary Commission, adopted September 30, 1954.
2. Steps shall be provided in the channels of structures involving pipes larger than 27" in accordance with the Washington Suburban Sanitary Commission's Standard Detail.
3. Types of structures refer to the Washington Suburban Sanitary Commission's Standard Storm Drainage Details unless otherwise noted.
4. Information concerning underground utilities was obtained from available records, but the Contractor must determine the exact location and elevation of the mains by digging test pits by hand at all utility crossings well in advance of trenching. If clearance are less than shown on this plan or six (6) inches, whichever is less, contact the Storm Drain Section of the Washington Suburban Sanitary Commission before proceeding with construction.

PAVING & STORM DRAIN PLAN

WINDHAM MANOR

WINHALL WAY, PINE ST. & BLAKE ROAD

MONTGOMERY COUNTY, MARYLAND

File No. 60-1128

Sheet 1 of 1

EDWARDS & RENICK CONSTRUCTION CO.
COLESVILLE & TANLEY RD'S
SILVER SPRING, MD.

MADDOX & HOPKINS
CIVIL ENGINEERS
SILVER SPRING, MD.

Scale: 1" = 50'/5'
Date: September 19, 1960
Design: A. Zagerri
Drawn:

CE487-539-1

SD FILE NO. 546