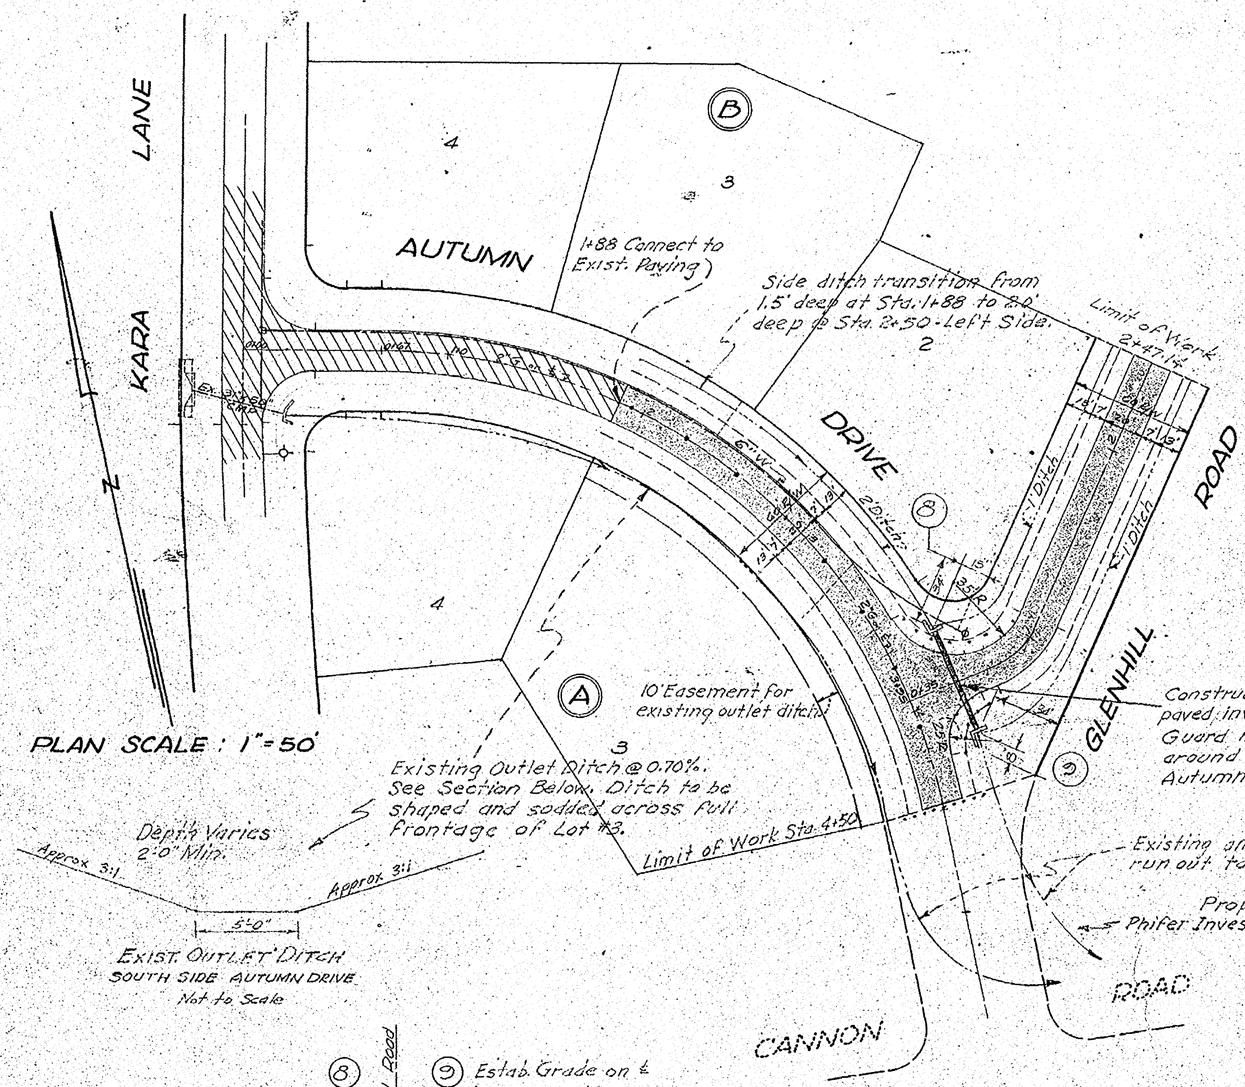

EXIST. OUTLET DITCH
SOUTH SIDE AUTUMN DRIVE
Not to Scale

CERTIFICATE

I hereby certify that I have examined the records of Montgomery County, Maryland and find all the property abutting this project to be zoned R-R.

July, 1961

Thomas B. McNeill
THOMAS B. McNEILL
REGISTERED LAND SURVEYOR

GENERAL NOTES

1. All storm drains shall be constructed in accordance with the General Specifications of the W.S.S.C. adopted September 30, 1954.
2. Types of structures refer to the W.S.S.C. Standard Storm Drainage Details unless otherwise noted.
3. Information concerning underground utilities was obtained from available records, but the Contractor must determine the exact location and elevation of the mains by digging test pits by hand at all utility crossings well in advance of trenching. If clearances are less than shown on this plan or six (6) inches, whichever is less, contact the Storm Drain Section of the W.S.S.C. before proceeding with construction.
4. All storm drainage construction shown on this plan to be maintained by Montgomery County.

SD # D-27, 61161-Y

WASHINGTON SUBURBAN SANITARY COMMISSION
* APPROVED OCT. 18, 1961
FOR STORM DRAINS ONLY

SUBJECT TO PRIOR INSTALLATION OF WATER & SEWER AND PAYMENT FOR MOVING ANY W.S.S.C. STRUCTURES AFFECTED.
THE STORM DRAINAGE STRUCTURES SHOWN ON THIS PLAN ARE APPROVED AS TO DESIGN AS A COMPONENT PART OF THE STORM DRAINAGE SYSTEM FOR THIS DRAINAGE AREA. THE COMMISSION ASSUMES NO RESPONSIBILITY WHATSOEVER FOR ANY DAMAGE WHICH MAY BE CAUSED TO ADJACENT PROPERTY OWNERS, OR TO OWNERS BY REASON OF THE INSTALLATION OF THE DRAINAGE STRUCTURES SHOWN HEREON.

John A. Mark
SENIOR DESIGNING ENGINEER

* As temporary construction

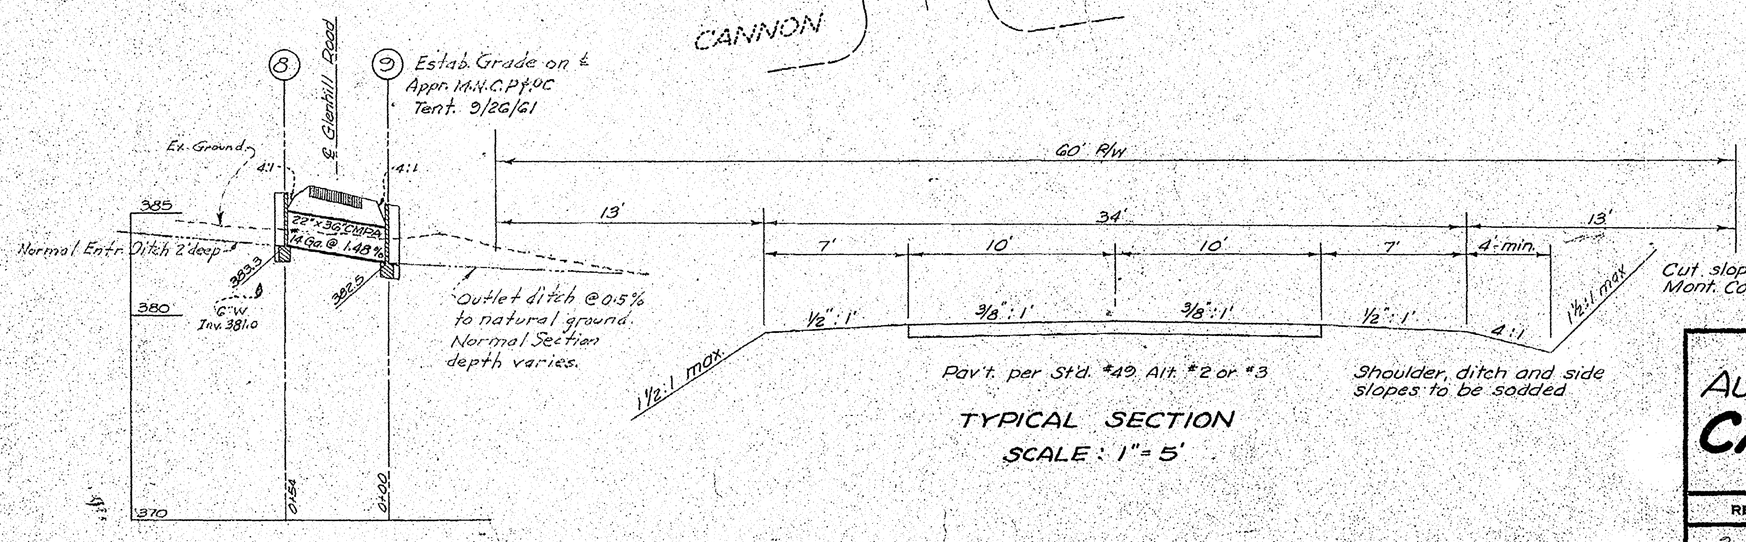

TYPICAL SECTION
SCALE : 1" = 5'

630

PAVING & DRAINAGE PLAN
AUTUMN DRIVE & GLENHILL ROAD
CAROLE ACRES
MONTGOMERY COUNTY, MARYLAND

REVISED	McNEILL SURVEYS, INC. LAND SURVEYORS 5905 RIGGS ROAD CHILLUM, MARYLAND 20 PHONE HA. 2-1600	SHEET 1 OF 1
9-15-61		SCALE: As Shown
		DATE: 7-18-61
		DESIGNED P.T.R.
		TRACED C.G.
OWNER	Phifer Investment Co. 13205 Colesville Rd. S.S. Md.	FILE: 2

DIETZGEN 195M AGEPROOF VELLUM 1960

CE487-620-1

SD FILE NO. 630