S.D.F.D-28, 62027-Y

WASHINGTON SUBURBAN SANITARY COMMISSION
APPROVED February 8, 1963
FOR STORM DRAINS ONLY

SUBJECT TO PRIOR INSTALLATION OF WATER & SEWER MAINS AND FOR MOVING ANY W.S.S.C. STRUCTURES AFFECTED.
THE STORM DRAINAGE STRUCTURES SHOWN ON THIS PLAN ARE APPROVED AS TO DESIGN AS A COMPONENT PART OF THE STORM DRAINAGE SYSTEM FOR THIS DRAINAGE AREA. THIS COMMISSION ASSUMES NO RESPONSIBILITY WHATSOEVER FOR ANY DAMAGE WHICH MAY BE CAUSED TO ADJACENT PROPERTY OWNERS OR TO OWNERS DOWNSTREAM, BY REASON OF THE INSTALLATION OF THE DRAINAGE STRUCTURES SHOWN HEREON.
John A. Mary
MANAGER

Betty Sochs Et. Al.
LIBER 2706 FOLIO 299

James W. Bornsley
LIBER 250 FOLIO 19

Charles P. Steelmon
&
Mary R. Steelmon
LIBER 1969 FOLIO 71

Ralph H. Retler
&
Anita M. Retler
LIBER 1501 FOLIO 179

Jesse F. Riley
&
Grace H. Riley
LIBER 2628 FOLIO 377

Edward F. Mayne
SUBDIVISION
BOOK 52 PLAT 5407
LOT 2 LOT 1

John W. & Ola G. Goodsight LIBER 2534 FOLIO 89

Charles L. & June Osterman LIBER 2534 FOLIO 101

Judson L. Mother & K. G. Mother LIBER 2664 FOLIO 452

Wm. R. Whipp & Lillion Whipp LIBER 1655 FOLIO 477

Jocelyn S. Stobbs LIBER 2758 FOLIO 276

W. Brooke Johns
&
Hazel M. Johns
LIBER 398 FOLIO 20

EMORY LANE

Oct. 23, 1962
E. J. Beda
7600

SURVEYORS CERTIFICATE
I HEREBY CERTIFY THAT THE DRAWINGS SHOWN HEREON ARE BASED ON ACCURATE FIELD SURVEYS IN THE W.S.S.C. DATUM.
DATE 6/14/62 E. J. Beda Lic. No. L.S. #1364

7-17-62 E. J. Beda

7-2-62 J.C.B.
7-6-62 J.J.B.
Grade Only

Construct 150' Flex Beam Guard Rail

Construct 125' Flex-Beam Guard Rail

Grade Driveway, 36' back of ℄

Grade driveway, 34' back of ℄

Grade Driveway, 25' back of ℄

Gravel Dr.

Gate

Stone Easement

End of Macadam

Existing 30' R/W

Proposed 40' R/W

Proposed 60' R/W

Proposed 80' R/W

Proposed 100' R/W

Proposed 120' R/W

Proposed 150' R/W

Proposed 200' R/W

Proposed 300' R/W

Proposed

S.D. # D-28, 62027-Y

WASHINGTON SUBURBAN SANITARY COMMISSION
APPROVED February 8, 1963
FOR STORM DRAINS ONLY

SUBJECT TO PRIOR INSTALLATION OF WATER & SEWER AND PAYMENT FOR MOVING ANY W.S.S.C. STRUCTURES AFFECTED.
THE STORM DRAINAGE STRUCTURES SHOWN ON THIS PLAN ARE APPROVED AS TO DESIGN AS A COMPONENT PART OF THE STORM DRAINAGE SYSTEM FOR THIS DRAINAGE AREA. THIS COMMISSION ASSUMES NO RESPONSIBILITY WHATSOEVER FOR ANY DAMAGE WHICH MAY BE CAUSED TO ADJACENT PROPERTY OWNERS, OR TO OWNERS DOWNSTREAM, BY REASON OF THE INSTALLATION OF THE DRAINAGE STRUCTURES SHOWN HEREON.
SENIOR DESIGNING ENGINEER

EMORY LANE

Meyer G. Kushner Et. Al.
LIBER 2290 FOLIO 26

Joseph Joni & Clara W. Joni
LIBER 954 FOLIO 499

Charles S. Hartung & Jeanette R. Hartung
LIBER 1978 FOLIO 487

Betty Sochs Et. Al.
LIBER 2706 FOLIO 299

W. Brooke Johns & Hazel M. Johns
LIBER 398 FOLIO 20

Quinco Corp.
LIBER 2626 FOLIO 413

A. L. Norris
LIBER 1325 FOLIO 132

Earl B. & K. A. Lucas
LIBER 2315 FOLIO 376

LOT 3 LOT 2 LOT 1

BLOCK G SYCAMORE ACRES
PLAT BOOK 34 PLAT 2218

PEPCO #726245 PEPCO #725771 PEPCO #725770 PEPCO #725169 PEPCO #725168 PEPCO #740526 PEPCO #740527 PEPCO #725167

N54°35'40"E 409.90'
S56°03'30"W 406.36'
N35°24'20"W 320.00'
N54°35'40"E 200.00'
S56°03'30"W 300.00'
N55°07'10"E 476.95'
S54°35'40"W 290.08'
N54°35'40"E 164.83'
S35°23'40"E 326.25'
322.55'
127.24'
126.82'
200.00'
150.00'
N35°54'20"E
N39°04'30"E

22"-18" R.C.C.M.P. w/ Prefabricated End-Sections.
Existing 6" Gravel Drive
Existing 1 Story Frame
Existing Concrete Drive & Parking Area
Existing Concrete Walk
Existing Curb & Gutter
Existing Asphalt Drive
Existing Gravel Drive
Existing Concrete Drive
Existing Asphalt Drive & Parking Area
Existing Concrete Walk & Curb & Gutter
Existing Concrete Drive & Parking Area
Existing Concrete Walk & Curb & Gutter

S.D. #D-28, 62027-Y

MONTGOMERY COUNTY, MARYLAND
DEPARTMENT OF PUBLIC WORKS
FINAL APPROVAL
DATE Oct 22, 1962
BY

WASHINGTON SUBURBAN SANITARY COMMISSION
APPROVED February 8, 1963
FOR STORM DRAINS ONLY

SUBJECT TO PRIOR INSTALLATION OF WATER & SEWER AND PAYMENT FOR MOVING ANY WATER STRUCTURES AFFECTED.
THE STORM DRAINAGE STRUCTURES SHOWN ON THIS PLAN ARE APPROVED AS TO DESIGN AS A COMPONENT PART OF THE STORM DRAINAGE SYSTEM FOR THIS DRAINAGE AREA. THIS COMMISSION ASSUMES NO RESPONSIBILITY WHATSOEVER FOR ANY DAMAGE WHICH MAY BE CAUSED TO ADJACENT PROPERTY OWNERS, OR TO OWNERS DOWNSTREAM, BY REASON OF THE INSTALLATION OF THE DRAINAGE STRUCTURES SHOWN HEREON.
SENIOR DESIGNING ENGINEER

MARYLAND - NATIONAL CAPITAL PARK AND PLANNING COMMISSION
APPROVED Oct. 23, 1962
FOR STREET GRADE ONLY
AND PLANNING ENGINEER
M-NCPPC RECORD FILE NO. 7600

WASHINGTON SUBURBAN SANITARY COMMISSION
NO EXISTING WATER OR SEWER
7-17-62 E. Jolly

PLAN: SURVEYED, PLOTTED, NOTE BOOK, NO., ALIGNMENT CHECKED, RT. OF WAY CHECKED, BY, DATE

PROFILE: SURVEYED, PLOTTED, GRADES CHECKED, B. M.'s NOTED, STRUCTURE NOTATIONS GIVEN, NO., BY, DATE

EMORY LANE

James B. Welsh
LIBER 384 FOLIO 300
Cross-hatched area to be filled.

James B. Welsh
LIBER 218 FOLIO 66

Meyer G. Kushner Et. Al.
LIBER 2290 FOLIO 26

Owen H. & Eliza M. Fowler
LIBER 1857 FOLIO 387

Frank A. & O.E. Michels
LIBER 1354 FOLIO 571

Charles K. & I. Stroupe
LIBER 2010 FOLIO 404

Wm. B. & V. Kelly
LIBER 2659 FOLIO 239

F.A. & M.C. Oyhus
LIBER 1186 FOLIO 206

Quinco Corp.
LIBER 2626 FOLIO 413.

PINE TREE ROAD

Block E Sycamore Acres
Plat Book 34 Plat 2217

Block G Sycamore Acres
Plat Book 34 Plat 2218

DETAIL of RIP-RAP and CUT-OFF WALL @ W-9

SURVEYORS CERTIFICATE
I HEREBY CERTIFY THAT THE DRAWINGS SHOWN HEREON ARE BASED ON ACCURATE FIELD SURVEYS IN THE W.S.S.C. DATUM.
DATE 6/14/62
S # 2364

Sight Distance based on Height of Eye of 4.5 Ft.
Height of Object 8 Inches.

LEGEND
36' Rt. of ℄
36' Lt. of ℄
Existing ℄
Proposed ℄ Grade
Ind. Varies on Rt.
Ind. Varies on Lt.

Full Superelevation = .045' per ft.

150' V.C.
e = 0.38'
S.D. = 425'

250' V.C.
e = ± 1.43'
S.D. = 400'

Transition

R = -1.0%
R = +1.009%
-3.54%
+3.45%

7-2-62
7-6-62
Grade Only

MONTGOMERY COUNTY MARYLAND
DEPARTMENT OF PUBLIC WORKS
ROCKVILLE, MD.

PLAN & PROFILE
EMORY LANE
GEORGIA AVENUE TO MUNCASTER MILL ROAD
SCALE: 1" = 50' HOR. 1" = 5' VERT.
DATE:
APPROVED:
CHIEF, HIGHWAY ENG. DIV. — DEP. DIRECTOR DEPT. OF PUB. WKS.

DES. CHK. DR. CODE REQ. STORM DRAINS RIGHT OF WAY UTILITIES CONTRACT

NUMBER | REVISION | DATE

PROJ. 1152 | FILE | DWG. 5 of 10

FY-290
T-2-152

651

PLATE 1—PLAN-PROFILE O. P. R. & R. E. STANDARD
261 FM-3 AGEPROOF FILM MADE AND PRINTED IN U. S. A.
EUGENE DIETZGEN CO., CHICAGO

CE487-640-3

SD FILE NO. 651

S.D. #D-28, 62027-Y

WASHINGTON SUBURBAN SANITARY COMMISSION
APPROVED February 8, 1963
FOR STORM DRAINS ONLY

SUBJECT TO PRIOR INSTALLATION OF WATER & SEWER AND PAYMENT FOR MOVING ANY W.S.S.C. STRUCTURES AFFECTED.
THE STORM DRAINAGE STRUCTURES SHOWN ON THIS PLAN ARE APPROVED AS TO DESIGN AS A COMPONENT PART OF THE STORM DRAINAGE SYSTEM FOR THIS DRAINAGE AREA. THIS COMMISSION ASSUMES NO RESPONSIBILITY WHATSOEVER FOR ANY DAMAGE WHICH MAY BE CAUSED TO ADJACENT PROPERTY OWNERS, OR TO OWNERS DOWNSTREAM, BY REASON OF THE INSTALLATION OF THE DRAINAGE STRUCTURES SHOWN HEREON.

[signature]
SENIOR DESIGNING ENGINEER

MARYLAND - NATIONAL CAPITAL PARK AND PLANNING COMMISSION
APPROVED Oct. 23, 1962
DATE
FOR STREET GRADE ONLY
[signature]
M-N.C.P.&P.C. ENGINEERING DEPT.
M-N.C.P.&P.C. ENGINEERING FILE NO. 7600

TENTATIVE APPROVAL	BY	DATE
MONTGOMERY COUNTY		
Grade Only	JPZ	7-2-62
MARYLAND STATE ROADS COMMISSION		
Grade Only	JJB	7-6-62

WASHINGTON SUBURBAN SANITARY COMMISSION
NO PLUMBING, WATER OR SEWER
7-17-62 [signature]
ENGINEER

MONTGOMERY COUNTY, MARYLAND
DEPARTMENT OF PUBLIC WORKS
FINAL APPROVAL
DATE Oct 22, 62
BY [signature]

PLAN: SURVEYED, DATES, NOTE BOOK, NO., BY, DATE, ALIGNMENT CHECKED, RT. OF WAY CHECKED

Melissa E. Welsh Et. Al.
LIBER 2178 FOLIO 317

Ruth W. Hersberger
LIBER 2178 FOLIO 325

James B. Welsh
LIBER 218 FOLIO 66

EMORY LANE

Sta 89.39 ℄ Int Emory Lane = 0+18.10 Holly Ridge Rd

N 37°09'10"E 1339.82

8' Trail Rd

Grade Only, See Detail Sheet 2.

Drainage Easement

Ex. 12" CMP

Gravel Road

S 37°09'10" W

S 37°03'30" W 1302.90

Q = 4.4 C.F.S.
Vel. 3.5 F.P.S.
D = 1.0'

N 37°09'10" E

PT 0+20.10

PC 1+69.10
PEPCO 736609

PC = 0+84.59

PT 1+50

℄ Data
Δ = 139°37'40"
T2 = 69°48'50"
R = 27.5'
A = 65.41'
T = 32.86'
C = 65.25'

1+68.18

Curb Wall

Grade Only, 40 back 12'

Grade Only, See Detail Sheet 2.

Constr. 15" R.C.P. Storm Drain

Begin 15" Storm Drain

Elbow 90°

PEPCO #731870

PEPCO #731871

PEPCO #731872

PEPCO #731873

Holly 78.54'

22" Stone Retaining Wall

Wood Fence

Chain Link Fence

1 Story Masonry

2 Story Brick & Frame

2 Car Brick

HOLLY RIDGE ROAD

Lot 15 | Lot 16 | Lot 17 | Lot 3 | Lot 4 | Lot 5

Cecil D. Cooper
LIBER 1186 FOLIO 175

John J. & J.A. Flynn
LIBER 2661 FOLIO 505

Robert R. & E.N. Pratt
LIBER 1942 FOLIO 360

O. Willard & M.F. Holloway
LIBER 1186 FOLIO 189

Stephen M. & D.M. Forbes
LIBER 1596 FOLIO 83

Wm. B. & V. Kelly
LIBER 2659 FOLIO 239

Block D Sycamore Acres
Plat Book 34 Plat 2217

Block E Sycamore Acres
Plat Book 34 Plat 2217

SURVEYORS CERTIFICATE
I HEREBY CERTIFY THAT THE DRAWINGS SHOWN HEREON ARE BASED ON ACCURATE FIELD SURVEYS IN THE W.S.S.C. DATUM.
DATE 6/14/62 [signature]
L.S. # 2241

Sight Distance based on height of Eye of 4.5 Ft.
Height of Object 4 inches.

LEGEND
36' Rt. of ℄
36' Lt. of ℄
Existing ℄
Proposed ℄ Grade
Top of Bank
Top of Wall

360' V.C.
e = 6.18'
S.D. = 300'

200' V.C.
e = 1.38
S.D. = 215'

R = -4.20 %

R = +4.53 %

R = -1.0 %

PVT 1+08.82

PVT 2+82.00

PVT 4+72.10

PVT 5+25.77

PVT 6+03.00

PVT 7+25.00

PVT 8+76.00

PVT 9+44.00

PROFILE: SURVEYED, DATES, NOTE BOOK, NO., BY, DATE, ALIGNMENT CHECKED, B. M.= NOTED, STRUCTURE NO.=TAN'S CH'KD.

F2-290
A-2-152

DES. [signature]
CHK. [signature]
DR.
CODE REQ.
STORM DRAINS
RIGHT OF WAY
UTILITIES
CONTRACT

MONTGOMERY COUNTY MARYLAND
DEPARTMENT OF PUBLIC WORKS
ROCKVILLE, MD.

PLAN & PROFILE
EMORY LANE
GEORGIA AVENUE TO
MUNCASTER MILL ROAD
SCALE: 1" = 50' HOR.
1" = 5' VERT.
DATE:
APPROVED:

CHIEF, HIGHWAY ENG. DIV. — DEP. DIRECTOR DEPT. OF PUB. WKS.

PROJ	FILE	DWG.
1152		6 of 10

NUMBER	REVISION	DATE

PLATE 1—PLAN-PROFILE O. P. R. & R. E. STANDARD
261 FM 3 AGEPROOF FILM MADE AND PRINTED IN U. S. A.
EUGENE DIETZGEN CO., CHICAGO

CE487-640-4

SD FILE NO. 651

S.D. #D-28, 62027-Y

WASHINGTON SUBURBAN SANITARY COMMISSION
APPROVED February 8, 1963
FOR STORM DRAINS ONLY
SUBJECT TO PRIOR INSTALLATION OF WATER & SEWER AND PAYMENT FOR MOVING ANY W&S.CO STRUCTURES AFFECTED. IT IS UNDERSTOOD THAT THE STORM DRAINAGE STRUCTURES SHOWN ON THIS PLAN ARE APPROVED AS TO DESIGN AS A COMPONENT PART OF THE STORM DRAINAGE SYSTEM FOR THIS DRAINAGE AREA. THIS COMMISSION ASSUMES NO RESPONSIBILITY WHATSOEVER FOR ANY DAMAGE WHICH MAY BE CAUSED TO ADJACENT PROPERTY OWNERS OR TO OWNERS DOWNSTREAM, BY REASON OF THE INSTALLATION OF THE DRAINAGE STRUCTURES SHOWN HEREON.
John A. Mayo
SENIOR DESIGNING ENGINEER

MONTGOMERY COUNTY, MARYLAND
DEPARTMENT OF PUBLIC WORKS
FINAL APPROVAL
DATE Oct 22, 62
BY

* Subject to approval by SRC of Md.

APPROVED 11-21-62
FOR GRADE ONLY
DIST. ENG. STATE RDS COMM

MARYLAND - NATIONAL CAPITAL PARK AND PLANNING COMMISSION
APPROVED Dec. 4, 1962
FOR GRADE ONLY
PARK AND PLANNING ENGINEER
M-NCP&PC RECORD PLAT NO. 7600

WASHINGTON SUBURBAN SANITARY COMMISSION
NO EXISTING WATER OR SEWER
7-17-62
DATE

	BY	DATE
MONTGOMERY COUNTY *		7/24/62
NATIONAL CAPITAL PARK AND PLANNING COMMISSION		7-C-62
Grade Only		
WASHINGTON SUBURBAN SANITARY COMMISSION		
MARYLAND STATE ROADS COMMISSION		

* Subject to S.R.C. Approval.

PLAN: SURVEYED, PLOTTED, ALIGNMENT CHECKED, RT. OF WAY CHECKED. NOTE BOOK ____ NO. ____ BY ____ DATE ____

George D. Murphy
LIBER 741 FOLIO 286

Edward W. & Lucile Fletcher
LIBER 632 FOLIO 405

Melissa E. Welsh Et. Al.
LIBER 2178 FOLIO 317

Campbell T. & Francis L. Smith
LIBER 1186 FOLIO 161

Jack & Jewell S. Baker
LIBER 1186 FOLIO 168

Cecil D. Cooper
LIBER 1186 FOLIO 175

BLOCK D SYCAMORE ACRES
PLAT BOOK 34 PLAT 2217

MUNCASTER MILL ROAD

EMORY LANE

LOT 11 | LOT 12 | LOT 13 | LOT 14 | LOT 15

Ex. 36" CMP
Ex. 12" CMP
Ex. 24" CMP
Ex. 12" C.I.P.
Ex. 12" Gas
5' Gravel Dr.
Gravel Road
Bluestone Dr.
Drainage Easement
Slope Easement
Spring Head 2' Dia.
Remove Ex. Twin 18" CMP
Construct Flex Beam Guard Rail
Construct Rock Riprap Outlet
Construct Rock Riprap Gutter
Ex. 18" Monocodom
Ex. 8" Water Line
Ex. 8" Sewer Line
PEPCO #79333
PEPCO #79332
PEPCO #720669
PEPCO #720668
PEPCO #721778
PEPCO #721780
PEPCO #731088
PEPCO #731089
90+14.50 ± ℄ Muncaster Mill Rd.
22'-18"x11" ACCMPA w/prefabricated End Sections
22'-22"x13" ACCMPA w/prefabricated End Sections

Sight Distance based on Height of Eye of 4.5 Ft.
Height of Object 4 inches.

LEGEND
36' Rt. of ℄
36' Lt. of ℄
Existing ℄
Proposed ℄ Grade
Ind. Item on Rt.
Ind. Item on Lt.

Grade from 84+65 to 90+14.50 is temporary tie in to existing Muncaster Mill Road.

PERMANENT GRADE TO 84+65

220' V.C. e = + 1.15' S.D. = 300'
270' V.C. e = - 1.25' SD = 325'
100' V.C. e = + 0.23 SD = 500'
R = - 2 %
R = + 4.10 %
R = + 1.78 %
R = - 2.47 %
R = - 4.20 %
Meet Existing Paving

PLATE 1—PLAN-PROFILE O. P. R. & R. E. STANDARD
261 FM-3 AGEPROOF FILM MADE AND PRINTED IN U. S. A.
EUGENE DIETZGEN CO., CHICAGO

PROFILE: SURVEYED, PLOTTED, GRADES CHECKED, R.R.X. NOTED, STRUCTURE NOTATNS CK'KD. NOTE BOOK ____ NO. ____ BY ____ DATE ____

NUMBER	REVISION	DATE

DES. ____ CHK. ____ DR. ____ CODE REQ. ____ STORM DRAINS ____ RIGHT OF WAY ____ UTILITIES ____ CONTRACT ____

MONTGOMERY COUNTY MARYLAND
DEPARTMENT OF PUBLIC WORKS
ROCKVILLE, MD.

PLAN & PROFILE
EMORY LANE
GEORGIA AVENUE TO
MUNCASTER MILL ROAD
SCALE: 1" = 50' HOR. 1" = 5' VERT.
DATE:
APPROVED:
CHIEF, HIGH WAY ENG. DIV. DEP. DIRECTOR DEPT. OF PUB. WKS.

PROJ. 1152 | FILE | DWG 7 of 10

F2-290
T-2-152

651

CE487-640-5

SD FILE NO. 651

Maryland State Archives

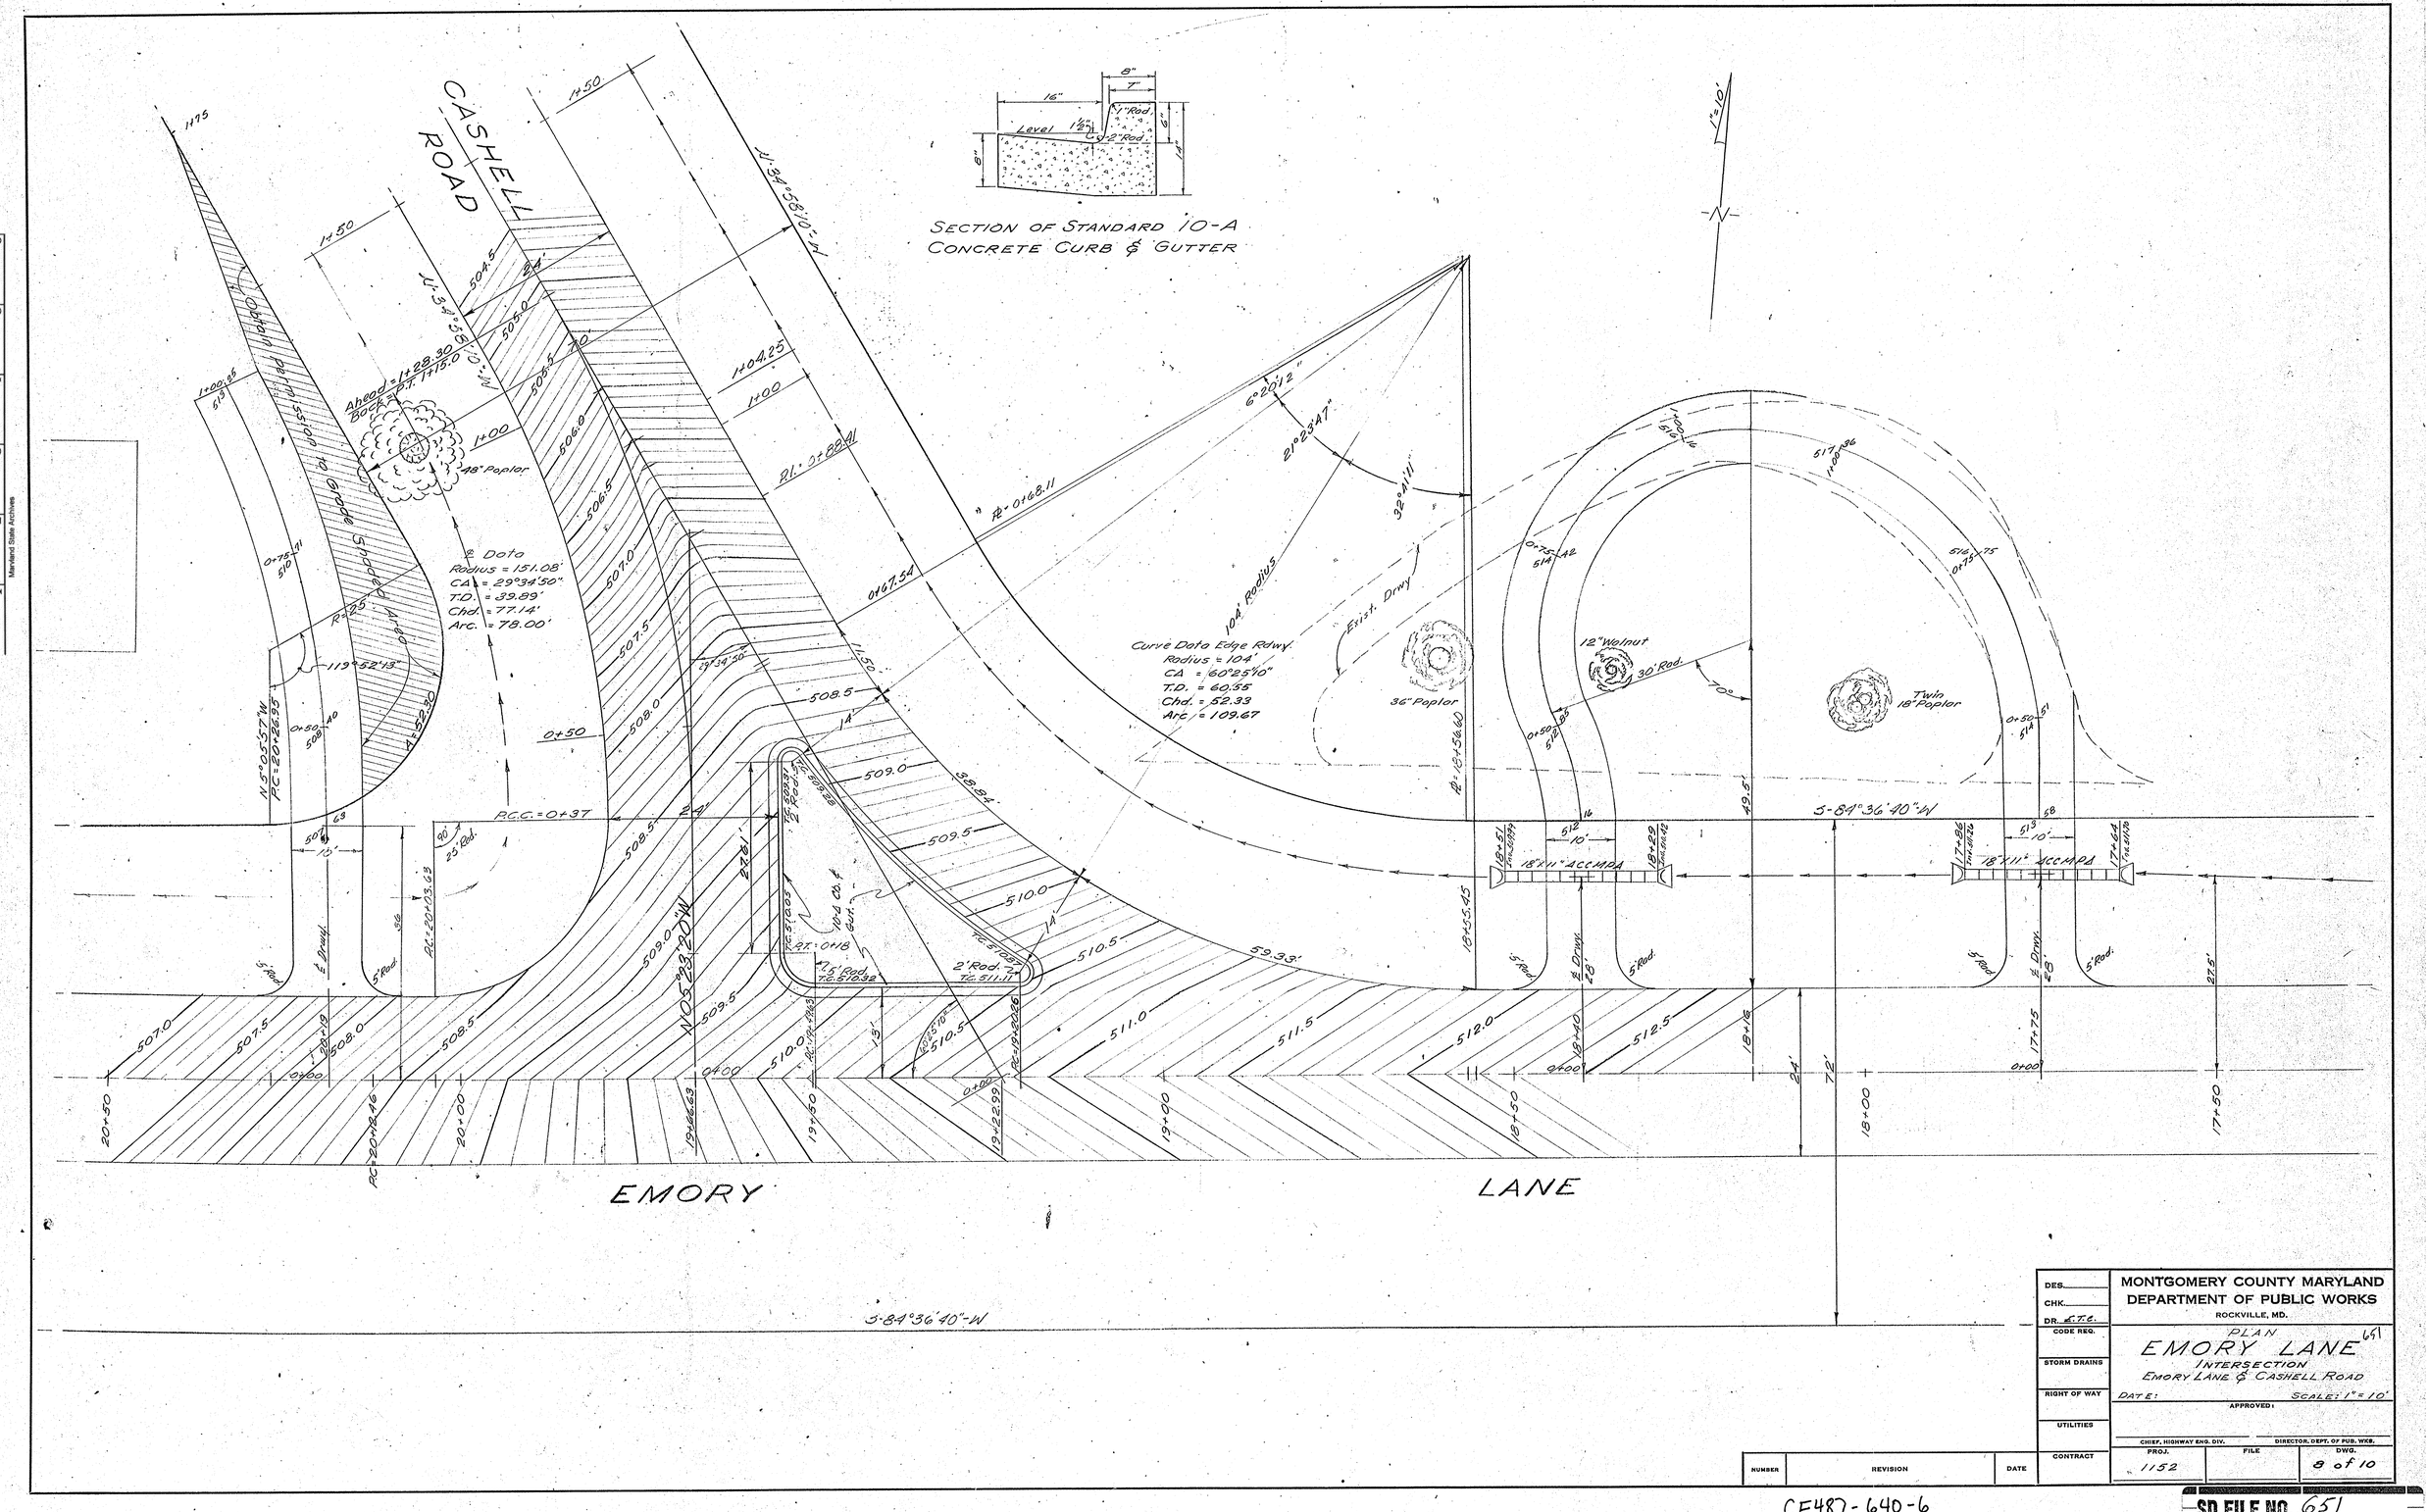

DES.	MONTGOMERY COUNTY MARYLAND	
CHK.	DEPARTMENT OF PUBLIC WORKS	
DR. E.T.E.	ROCKVILLE, MD.	
CODE REQ.	PLAN 651	
STORM DRAINS	EMORY LANE	
RIGHT OF WAY	INTERSECTION	
UTILITIES	EMORY LANE & CASHELL ROAD	
CONTRACT	DATE: SCALE: 1" = 10'	
	APPROVED:	
	CHIEF, HIGHWAY ENG. DIV. / DIRECTOR, DEPT. OF PUB. WKS.	
	PROJ. 1152 / FILE / DWG. 8 of 10	

NUMBER	REVISION	DATE

CE487-640-6

SD FILE NO. 651

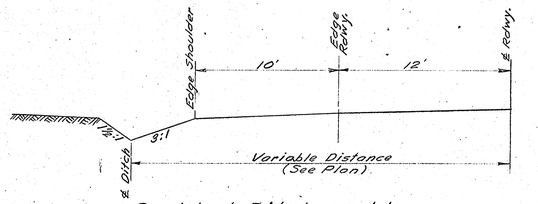

Sodded Ditch on Lt.
26+30 to 30+00

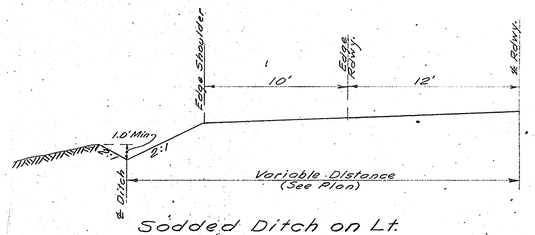

Sodded Ditch on Lt.
31+50 to 60+90

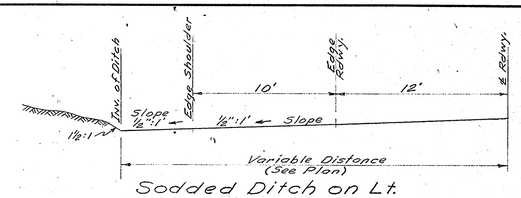

Sodded Ditch on Lt.
68+00 to 66+50

Sodded Ditch on Lt.
66+50 to W-10
Use Normal Section

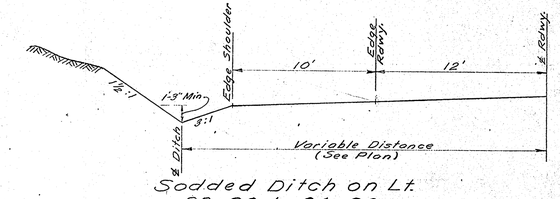

Sodded Ditch on Lt.
83+80 to 86+00

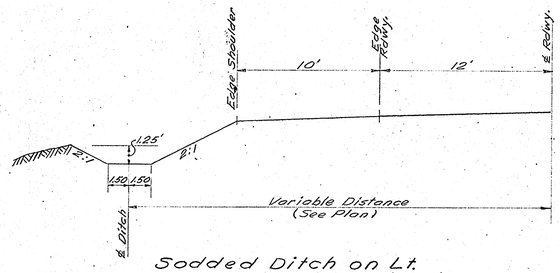

Sodded Ditch on Lt.
30+00 to 35+85 (W-6)

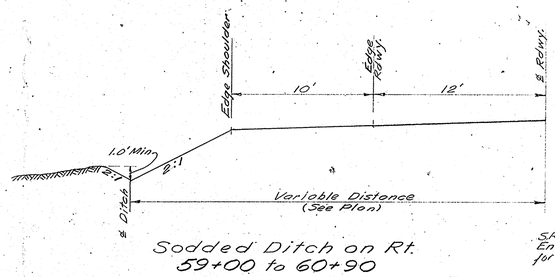

Sodded Ditch on Rt.
59+00 to 60+90

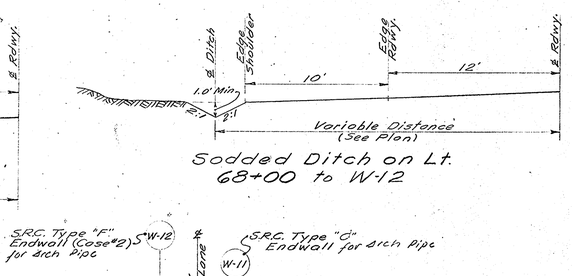

Sodded Ditch on Lt.
68+00 to W-12

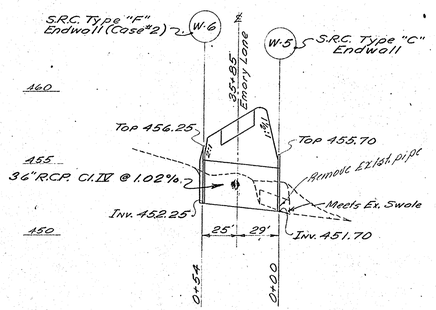

54'-36" R.C.P. Cl. IV @ 35+85

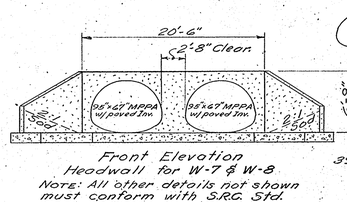

Front Elevation
Headwall for W-7 & W-8
Note: All other details not shown must conform with S.R.C. Std. Plate EW-21, page 17-A.

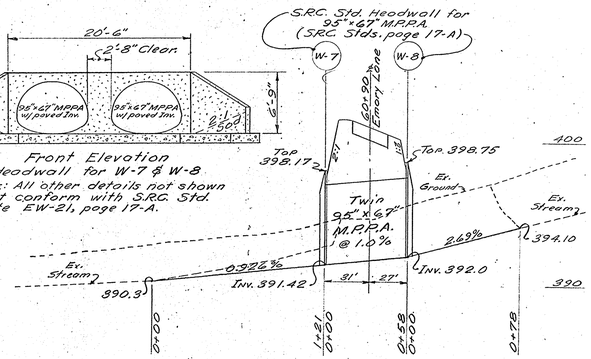

58'-Twin 95"x67" M.P.P.A. @ 60+90

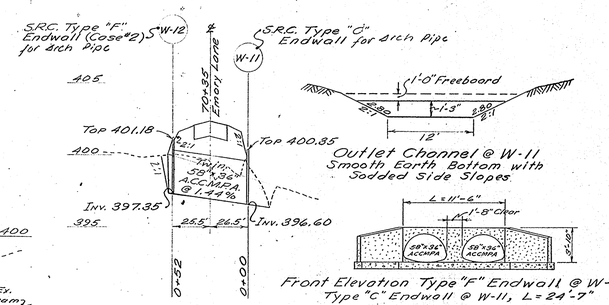

Front Elevation Type "F" Endwall @ W-12
Type "C" Endwall @ W-11, L = 24'-7"

52'-Twin 58"x36" A.C.C.M.P.A. @ 70+35

Sodded Ditch on Lt.
72+50 to 70+35 (W-11)

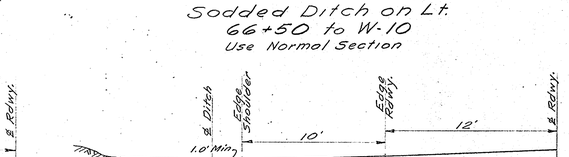

Sodded Ditch on Rt.
82+00 to 85+50

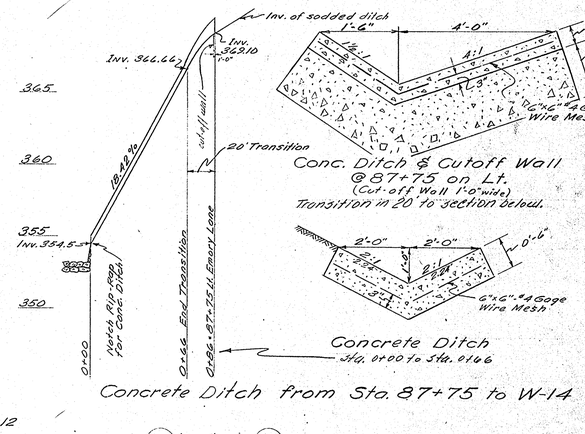

Concrete Ditch from Sta. 87+75 to W-14

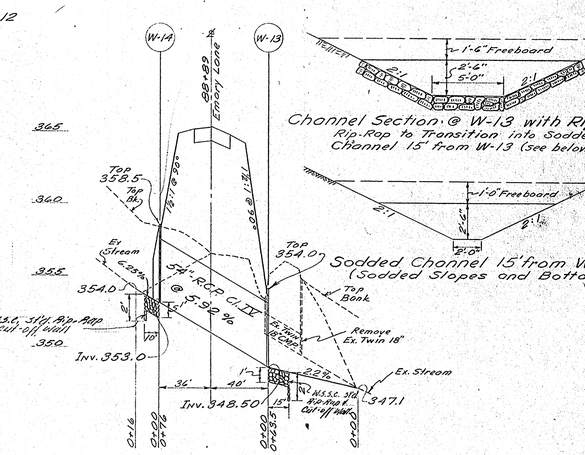

76'-54" R.C.P. Cl. IV @ 88+89

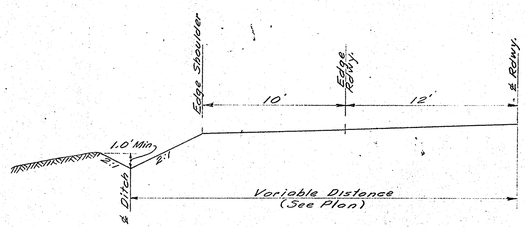

Sodded Ditch on Lt.
40+00 to 35+85

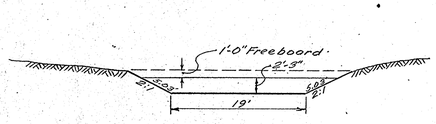

Outlet Channel @ W-7
Smooth earth bottom with sodded Side Slopes

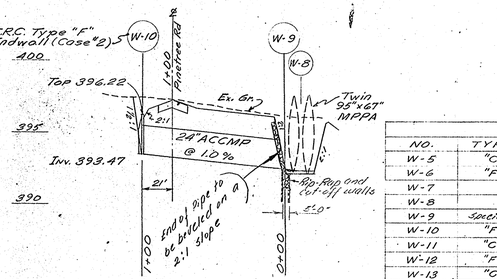

100'-24" ACCMP
@ 1+00 Pinetree Rd.
for detail of Rip-Rap and Cut-off wall @ W-9, see Sht. 5 of 10.

S.D. #D-28, 62027-Y

WASHINGTON SUBURBAN SANITARY COMMISSION
APPROVED February 8, 1963
FOR STORM DRAINS ONLY

SUBJECT TO PRIOR INSTALLATION OF WATER & SEWER AND PAYMENT FOR MOVING ANY WS,SC STRUCTURES AFFECTED.
THE STORM DRAINAGE STRUCTURES SHOWN ON THIS PLAN ARE APPROVED AS TO DESIGN AS A COMPONENT PART OF THE STORM DRAINAGE SYSTEM FOR THIS DRAINAGE AREA. THIS COMMISSION ASSUMES NO RESPONSIBILITY WHATSOEVER FOR ANY DAMAGE WHICH MAY BE CAUSED TO ADJACENT PROPERTY OWNERS, OR TO OWNERS DOWNSTREAM, BY REASON OF THE INSTALLATION OF THE DRAINAGE STRUCTURES SHOWN HEREON.

SENIOR DESIGNING ENGINEER

Sodded Ditch on Lt.
40+00 to 51+50
Use Normal Section

Sodded Ditch on Rt
40+00 to 59+00
Use Normal Section

Structure Schedule

NO.	TYPE	TOP ELEV.	REMARKS
W-5	"C"	455.70	S.R.C. Std. Endwall
W-6	"F"	456.25	S.R.C. Std. Endwall (Case #2)
W-7		398.17	Special Headwall to accomodate Twin 95"x67" MPPA. S.R.C. Stds. Page 17-A
W-8		398.75	Special Headwall to accomodate Twin 95"x67" MPPA. S.R.C. Stds. Page 17-A
W-9	Special		See detail, Sht. 5 of 10.
W-10	"F"	396.22	S.R.C. Std. Endwall (Case #2)
W-11	"C"	400.35	Special Endwall to accomodate Twin 58"x36" ACCMPA. S.R.C. Stds. Page 18-A, L = 24'-7"
W-12	"F"	401.18	Special Endwall to accomodate Twin 58"x36" ACCMPA S.R.C. Stds. Page 21-A
W-13	"C"	354.0	S.R.C. Std. Endwall
W-14	B-54	358.5	S.R.C. Std. Endwall

Pipe Schedule

TOTAL LENGTH	SIZE	TYPE	REMARKS
154 L.F.	18"x11"	ACCMPA	#16 Gage w/paved Invert & 14 Shop Fab. End Sections
44 L.F.	22"x18"	ACCMPA	#14 Gage w/paved Invert & 14 Shop Fab. End Sections
114 L.F.	15"	ACCMP	#16 Gage w/paved Invert & 10 Shop Fab. End Sections
100 L.F.	24"	ACCMP	#14 Gage
54 L.F.	36"	RCP Cl. III	
76 L.F.	54"	RCP Cl. III	
104 L.F.	58"x36"	ACCMPA	#12 Gage
116 L.F.	95"x67"	MPPA	#12 Gage
22 L.F.	36"x22"	ACCMPA	#16 Gage w/paved Invert & 2 Shop Fab. End Sections

DES.
CHK.
DR. E.T.G.
CODE REQ.
STORM DRAINS
RIGHT OF WAY
UTILITIES
CONTRACT

MONTGOMERY COUNTY MARYLAND
DEPARTMENT OF PUBLIC WORKS
ROCKVILLE, MD.

STORM DRAINAGE DETAILS
EMORY LANE 651
GEORGIA AVENUE TO
MUNCASTER MILL ROAD

DATE:
APPROVED:
CHIEF, HIGHWAY ENG. DIV. DIRECTOR, DEPT. OF PUB. WKS.

PROJ. 1152 | FILE | DWG. 10 of 10

NUMBER	REVISION	DATE

CE487-640-7

SD FILE NO. 651

Maryland State Archives

Brooke Manor Farms
PLAT BOOK 61
PLAT NO. 5158
LOT 1
Stanley G. Downes
LIBER 2432 FOLIO 485

Calvin S. Martin and Mary K. Martin
LIBER 1289
FOLIO 282

Hal D. & P.C. Harold
LIBER 2887
FOLIO 564

Patrick C. Jameson
LIBER 2972
FOLIO 456

Grace J. Leimbach
LIBER 2141 FOLIO 392

Allen D. & P. L. Brown

Oakdale Terrace
PLAT BOOK 64 PLAT NO. 5659

Alfred N. & B.D. Birmingham

Fred Burka and Marvin J. Goldman
LIBER 2696 FOLIO 267

W. Brooke Johns and Hazel M. Johns
LIBER 388 FOLIO 83

EMORY LANE

GEORGIA AVE.

1 Story Brick

½ Story Brick

Depress Drwy.

Remove Brick wall back to ℄, and replace end of wall.

Slope Easement in cut section

Construct Flex-Beam Guard Rail.

Constn. 25' Flex-Beam Guard Rail.

Cut new asphalt channel 55' from ℄

22'-18"x11" A.C.C.M.P.A. W/Paved Invert and Prefabricated End-Sections.

24'-22"x13" A.C.M.P.A. W/Paved Invert and Prefabricated End-Sections.

24'-17"x13" A.C.M.P.A. W/Paved Invert and Prefabricated End-Sections.

48'-25"x16" (A.C.M.P.A.)

PEPCO 944031

PEPCO 24255

PEPCO 24256

PEPCO

SD# D-27,62027-Y

WASHINGTON SUBURBAN SANITARY COMMISSION
APPROVED FEBRUARY 12, 1962
FOR STORM DRAINS ONLY

SUBJECT TO PRIOR INSTALLATION OF WATER & SEWER AND PAYMENT FOR MOVING ANY WS.SC STRUCTURES AFFECTED.
THE STORM DRAINAGE STRUCTURES SHOWN ON THIS PLAN ARE APPROVED AS TO DESIGN AS A COMPONENT PART OF THE STORM DRAINAGE SYSTEM FOR THIS DRAINAGE AREA. THIS COMMISSION ASSUMES NO RESPONSIBILITY WHATSOEVER FOR ANY DAMAGE WHICH MAY BE CAUSED TO ADJACENT PROPERTY OWNERS, OR TO OWNERS DOWNSTREAM, BY REASON OF THE INSTALLATION OF THE DRAINAGE STRUCTURES SHOWN HEREON.

John A Mark
SENIOR DESIGNING ENGINEER

TENTATIVE APPROVAL	BY	DATE
MONTGOMERY COUNTY DPW	JAK	11-17-61
NATIONAL CAPITAL PARK AND PLANNING COMMISSION Grade Only	JAK	11-28-61
SUBDIVISION SUBSTRUCTION		
SANITARY COMMISSION		
MARYLAND STATE ROADS COMMISSION		

PLAN: SURVEYED; PLOTTED; ALIGNMENT CHECKED; REL. OF PINS CHECKED; NOTE BOOK; NO.; BY; DATE

PROFILE: SURVEYED; PLOTTED; GRADES CHECKED; B. M.'s NOTED; STRUCTURE NOTATNS CHKD.; NOTE BOOK; NO.; BY; DATE

Maryland State Archives

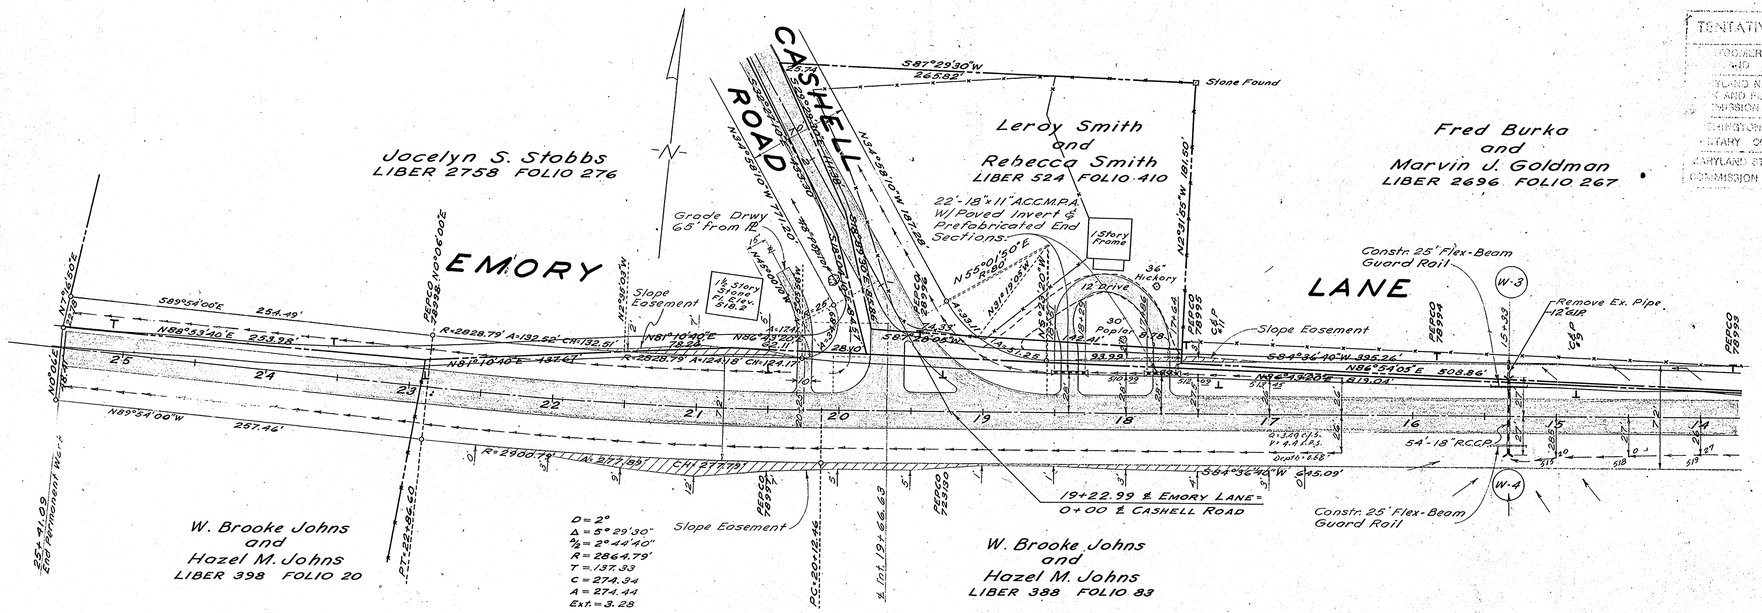

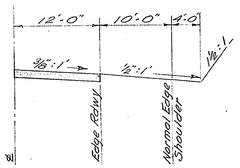

Section to allow water to flow across drwy.

Sodded Ditch on Rt.
9+00 to 7+50

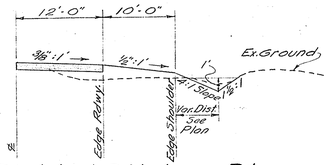

Sodded Ditch on Rt.
7+50 to 0+50

Sodded Ditch on Lt.
8+50 to 4+00
Use Normal Section

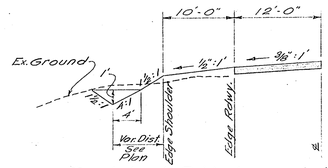

Sodded Ditch on Lt.
4+00 to 0+50

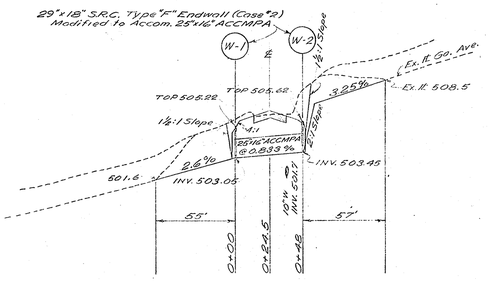

48'-25"x16" A.C.C.M.P.A. @ 0+50

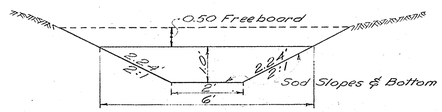

Sodded Outfall Channel @ 0+50

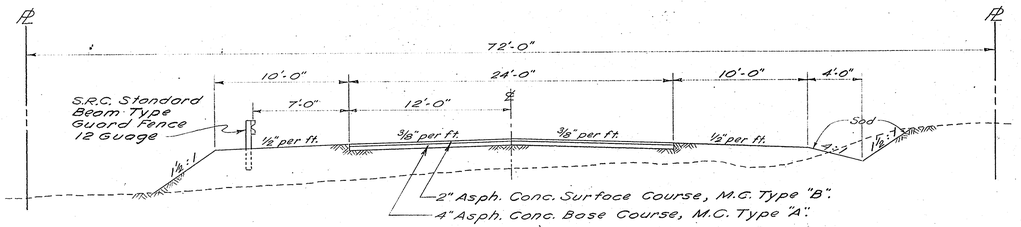

NOTE: Adjacent to Developed Property Sod All Unpaved Area.

CROSS-SECTION VIEW OF ROADWAY
NORMAL SECTION
SCALE: 3/16" = 1'-0"

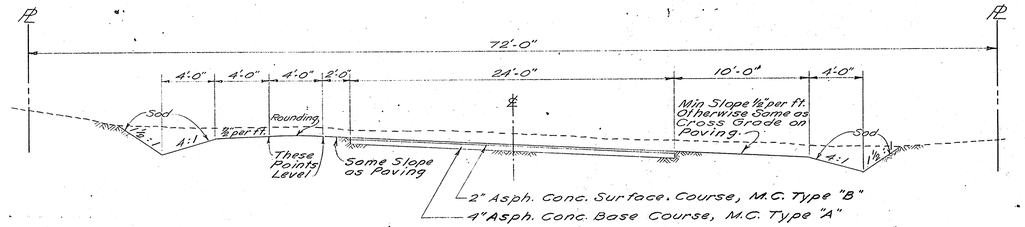

NOTE: Adjacent to Developed Property Sod All Unpaved Area.

CROSS-SECTION VIEW OF ROADWAY
SUPERELEVATION SECTION
SCALE: 3/16" = 1'-0"

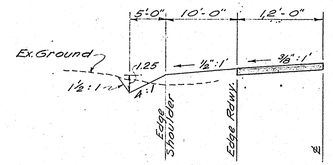

Sodded Ditch on Lt.
Section @ 14+50
Section to Contain Water

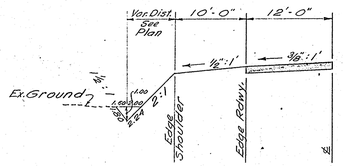

Sodded Ditch on Lt.
15+50 to 15+00
Section to Contain Water

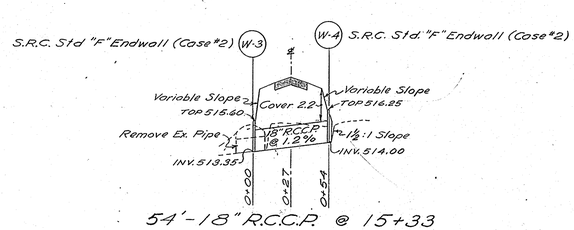

54'-18" R.C.C.P. @ 15+33

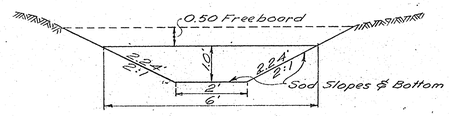

Sodded Outfall Channel @ 15+33

Sodded Ditch on Lt.
15+33 to 25+00
Use Normal Section

PIPE SCHEDULE

TOTAL LENGTH	SIZE	TYPE	REMARKS
156 L.F.	18"x11"	A.C.C.M.P.A.	#16 GAGE W/PAVED INVERT & 14 SHOP FAB. END SECTIONS
24 L.F.	22"x13"	A.C.C.M.P.A.	#16 GAGE W/PAVED INVERT & 2 SHOP FAB. END SECTIONS
54 L.F.	18"	R.C.C.P.	
48 L.F.	25"x16"	A.C.C.M.P.A.	#16 GAGE W/PAVED INVERT

STRUCTURE SCHEDULE

NO.	TYPE	TOP ELEV.	REMARKS
W-1	"F"	505.22	29"x18" S.R.C. Type "F" Endwall (Case #2) Modified to Accomodate 25"x16" ACCMPA
W-2	"F"	505.62	29"x18" S.R.C. Type "F" Endwall (Case #2) Modified to Accomodate 25"x16" ACCMPA
W-3	"F"	515.60	S.R.C. ENDWALL (CASE #2)
W-4	"F"	516.25	S.R.C. ENDWALL (CASE #2)

SD # D-28, 62027-Y

WASHINGTON SUBURBAN SANITARY COMMISSION
APPROVED FEBRUARY 17, 1962
FOR STORM DRAINS ONLY

SUBJECT TO PRIOR INSTALLATION OF WATER & SEWER AND PAYMENT FOR MOVING ANY WS.SC STRUCTURES AFFECTED.
THE STORM DRAINAGE STRUCTURES SHOWN ON THIS PLAN ARE APPROVED AS TO DESIGN AS A COMPONENT PART OF THE STORM DRAINAGE SYSTEM FOR THIS DRAINAGE AREA. THIS COMMISSION ASSUMES NO RESPONSIBILITY WHATSOEVER FOR ANY DAMAGE WHICH MAY BE CAUSED TO ADJACENT PROPERTY OWNERS, OR TO OWNERS DOWNSTREAM, BY REASON OF THE INSTALLATION OF THE DRAINAGE STRUCTURES SHOWN HEREON.

Arthur A. Mark
SENIOR DESIGNING ENGINEER

GENERAL NOTES

1. All storm drains shall be constructed in accordance with the General Specifications of the Washington Suburban Sanitary Commission, adopted September 30, 1954.
2. Types of structures refer to the Washington Suburban Sanitary Commission's Standard Storm Drainage Details unless otherwise noted.
3. Information concerning underground utilities was obtained from available records, but the Contractor must determine the exact location and elevation of the mains by digging test pits by hand of all utility crossings well in advance of trenching. If clearances are less than shown on plan or six (6) inches, whichever is less, contact the Storm Drain Section of the Washington Suburban Sanitary Commission before proceeding with construction.
4. All storm drainage construction shown on plans to be maintained by Montgomery County, Department of Public Works.

NUMBER	REVISION	DATE

DES.
CHK.
DR. E.T.C.
CODE REQ.
STORM DRAINS
RIGHT OF WAY
UTILITIES
CONTRACT

MONTGOMERY COUNTY MARYLAND
DEPARTMENT OF PUBLIC WORKS
ROCKVILLE, MD.

EMORY LANE 651
GEORGIA AVE. TO APPROX. 925± WEST OF CASHELL RD.

DATE: SCALE: AS SHOWN

APPROVED:
CHIEF, HIGHWAY ENG. DIV. DIRECTOR, DEPT. OF PUB. WKS.

PROJ. 1152 FILE DWG. 3 of 4

CE487-640-10

SD FILE NO. 651

Maryland State Archives