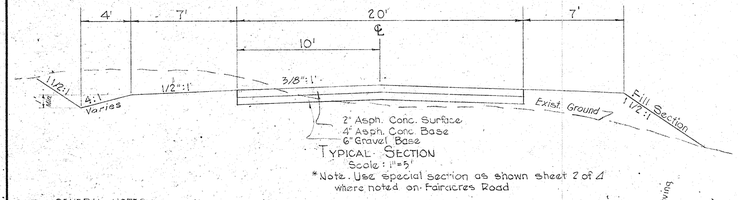

TYPICAL SECTION
Scale: 1"=5'
*Note. Use special section as shown sheet 2 of 4 where noted on Fairacres Road

GENERAL NOTES

1. All storm drains shall be constructed in accordance with the General Specifications of the W.S.S.C. adopted September 30, 1954
2. Types of structures refer to the W.S.S.C.'s Standard Storm Drainage Details unless otherwise noted.
3. All storm drainage construction shown on this plan to be maintained by Montgomery County.
4. Information concerning underground utilities was obtained from available record, but the Contractor must determine the exact location and elevation of the mains by digging test-pits by hand at all utility crossings well in advance of trenching. If clearances are less than shown on plan or six (6) inches which ever is less, contact the Storm Drain Section of the Washington Suburban Sanitary Commission before proceeding with construction.

Note:
Elevations shown on these plans are equal to elevations shown on M.N.C.P.&P.C. approved profiles Nos. 2239, 2296, 2297, 2298, and 2299; -1.00 [B.M.-(WSSD) 2079, El. 495.49']

For non-plane sight distance, height of eye 4.5 feet, height of object 4 inches.

All fillet radii to be 25 feet, unless otherwise noted.

MARYLAND - NATIONAL CAPITAL PARK AND PLANNING COMMISSION
APPROVED Jan. 13, 1962
DATE
FOR STREET GRADE ONLY
LAND PLANNING ENGINEER
M.N.C.P.&P.C. RECORD FILE NO. 2258

12-29-61

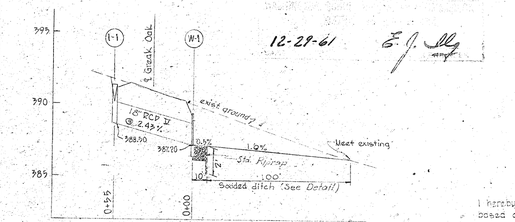

Culvert crossing Great Oak at Briggs Chaney
Scale: Hor. 1"=50'
Ver. 1"=5'

SURVEYORS CERTIFICATE

I hereby certify that the information shown hereon is based on accurate field surveys in the W.S.S.C. level datum.

8 Dec 1961
Date

D.L. McCathran L.S. # 1364

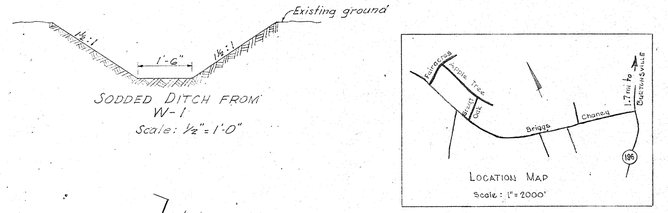

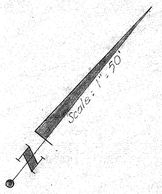

PLAT BOOK N° 29
PLAT N° 1833

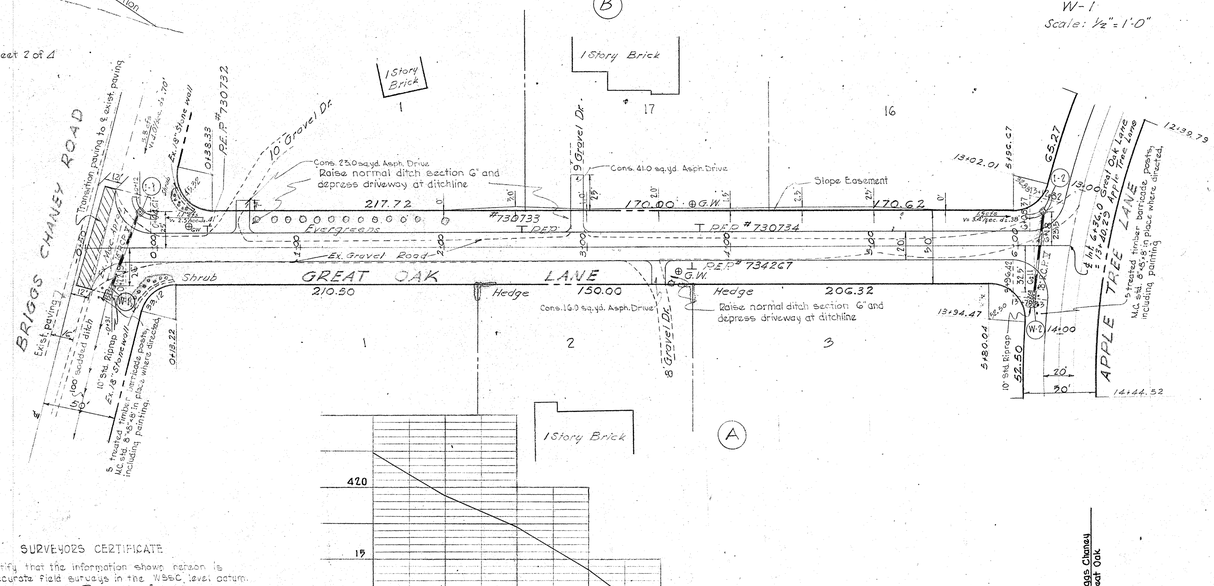
B
A
1 Story Brick
BRIGGS CHANEY ROAD
GREAT OAK LANE
APPLE TREE LANE
Existing Gravel Road
10' Gravel Dr.
9' Gravel Dr.
Cons. 25.0 sq.yd. Asph. Drive
Raise normal ditch section 6" and depress driveway at ditchline
Cons. 41.0 sq.yd. Asph. Drive
Slope Easement
Cons. 14.0 sq.yd. Asph. Drive
Hedge
Shrub
Evergreens
Transition paving to 8' exist. paving
10' Std. Riprap
Ex. 18" Stone wall
Ex. 18" Stone wall
Ex. 24" Stone wall
Ex. 18" Stone wall
Ex. 8" Stone wall
Ex. 6" Stone wall
Ex. 4" Stone wall
Ex. 3' Stone wall
Ex. 2' Stone wall
Ex. 1' Stone wall
Ex. 6" Stone wall
Ex. 8" Stone wall
Ex. 18" Stone wall
Ex. 24" Stone wall
Ex. 18" Stone wall
Ex. 18" Stone wall
Ex. 18

SODDED DITCH FROM W-6
Scale: ½"=1'-0"

Culvert crossing Fairacres at Briggs Chaney

Culvert crossing Briggs Chaney at Fairacres

Scale: Hor. 1"=50'
Ver. 1"=5'

Construct sodded side ditch to insure positive drainage, both sides.

Slint & Angle Pt. 122+31.47 Fairacres
Slint & Angle Pt. 9+35.42 Paint Branch

Grade: 1"=50'

SD#D-28, 62077-Y

WASHINGTON SUBURBAN SANITARY COMMISSION
APPROVED MAR. 12, 1962
FOR STORM DRAINS ONLY
SUBJECT TO PRIOR INSTALLATION OF WATER & SEWER AND PAYMENT FOR MOVING ANY WSSC STRUCTURES AFFECTED.
THE STORM DRAINAGE STRUCTURES SHOWN ON THIS PLAN ARE APPROVED AS TO DESIGN AS A COMPONENT PART OF THE STORM DRAINAGE SYSTEM FOR THIS DRAINAGE AREA. THIS COMMISSION ASSUMES NO RESPONSIBILITY WHATSOEVER FOR ANY DAMAGE WHICH MAY BE CAUSED TO ADJACENT PROPERTY OWNERS, OR TO OWNERS DOWNSTREAM, BY REASON OF THE INSTALLATION OF THE DRAINAGE STRUCTURES GIVEN HEREON.
John A. Mary
CHIEF ENGINEER

12-29-61 E. J. Lally

Note: Elevations shown on these plans are equal to elevations shown on MNCP&PC approved profiles Nos. 2255, 2256, 2257, 2258, and 2259; -1.00'
[B.M.-(WSSD) 2079, El. 455.49]

SURVEYORS CERTIFICATE
I hereby certify that the information shown hereon is based on accurate field surveys in the WSSC level datum.
8 Dec 1961 — Date
D.L. McCathran L.S. #2364

SPECIAL SECTION
Transition from normal section to special section Sta. 1+30 to 1+80 on Left and Right
Transition from special section to normal section Sta. 4+50 to 5+00 on Left and Right
Use special section Sta. 1+80 to 4+50 on Left and Right
From Sta. 1+00 to 6+00 DO NOT REMOVE any trees not designated for removal without specific authorization by the engineer.

Grade Approved M.N.C.P.&P.C. No. 2257 1-22-62

MARYLAND-NATIONAL CAPITAL PARK AND PLANNING COMMISSION
APPROVED Jan 19, 1962
FOR STREET GRADE ONLY
LAND PLANNING ENGINEER
M.N.C.P.&P.C. RECORD FILE NO. 2257

TENTATIVE APPROVAL — BY — DATE
MONTGOMERY COUNTY — As Revised — Jobe — 12-12-61
WASHINGTON SUBURBAN SANITARY COMMISSION — Grade Only — [illegible] — 12-14-61
MARYLAND STATE ROADS COMMISSION

LEGEND
Exist. ℄ Grade
Proposed ℄ Grade
Right 25
Left 25

SCALE
Horizontal 1"=50
Vertical 1"=5'

DES. SHG
CHK. [illegible]
DR. J.M.R.
CODE REQ.
STORM DRAINS
RIGHT OF WAY
UTILITIES
CONTRACT

MONTGOMERY COUNTY MARYLAND
DEPARTMENT OF PUBLIC WORKS
ROCKVILLE, MD.
PLAN & PROFILE
SECONDARY - RESIDENTIAL STREET
FAIRACRES ROAD
FAIRLAND ACRES Dec. 1961
APPROVED 12/11/61
T. J. Renna — CHIEF, HIGHWAY ENG. DIV.
R. F. Lynch — CHIEF, BUREAU OF ENG.
PROJ. 62-1245 | FILE | DWG. 2 OF 4

T-1264

SD FILE NO. 659

CE487-648-2

PLATE 1 - PLAN - PROFILE O. P. R. & R. E. STANDARD
KEUFFEL & ESSER CO., NEW YORK.
K & E Co., No. 348-IFG 183 25M

PLAN — SURVEYED, PLOTTED, PLUMBNEY CHECKED, AS-BUILT DRAWING CHECKED — NOTE BOOK — NO. — BY — DATE

PROFILE — SURVEYED, PLOTTED, GRADES CHECKED, B. M.'s NOTED, STRUCTURE NOTATIONS CHKD — NOTE BOOK — NO. — BY — DATE

PLAT BOOK Nº 29
PLAT Nº 1833

Scale: 1" = 50'

FAIRFAX ROAD

APPLE TREE LANE

VALLEY VISTA LANE

G+44.40 Fairacres Road
0+00.00 Apple Tree Lane

6 treated timber barricade posts, M.C. std. 6-4.48-8, in place where directed, including painting.

See sheet 2 of 4 for Drwy. Constr.

1 Sty. Brick

Remove 53.5 sq.yd. Conc. Drive.
Conc. 21.0 sq.yd. Asph. Drive
Raise normal ditch section 6" and depress drive at ditchline

6" Mill Cherry
6" Ash
8" Mill Cherry

Conc. Apron

Bluestone Dr.

Conc. 26.0 sq.yd. Asph. Drive
Raise normal ditch section 6" and depress drive at ditchline

10' Bluestone Dr.

16' Chs. Evergreen Shrub

Slope Easement

10' std. Riprap

Limit of Paving

4 treated timber barricade posts, M.C. std. 6-4.48-8, in place where directed, including painting.

Conc. 13.0 sq.yd. Asph. Drive.
Raise normal ditch section 6" and depress drive at ditchline

2' Cedar Fence

2' Gravel Dr.

Cinderblock Garage

1 Sty. Brick

Conc. 31.0 sq.yd. Asph. Drive.

Existing Gravel Road

Slope Easement

Raise normal ditch section 6" and depress drive at ditchline
Conc. 31.0 sq.yd. Asph Drive.

4 treated timber barricade posts, M.C. std. 6-4.48-8, in place where directed, including painting.

7-1135 Apple Tree Lane
0+00.00 Valley Vista Lane

Raise normal ditch section 6" and depress drive at ditchline

Conc. 31.0 sq.yd. Asph. Drive.

1 Sty. Brick

1 Sty. Brick

2792/273

2722/388

2303/100

Culvert crossing Apple Tree @ Valley Vista

Culvert crossing Apple Tree @ Fairacres

Scale: Hor. 1"=50'
Ver. 1"=5'

SD # D-28, 62047-Y

WASHINGTON SUBURBAN SANITARY COMMISSION
APPROVED MAR 12, 1962
FOR STORM DRAINS ONLY

SUBJECT TO PRIOR INSTALLATION OF WATER & SEWER AND PAYMENT FOR MOVING ANY W.S.S.C STRUCTURES AFFECTED.
THE STORM DRAINAGE STRUCTURES SHOWN ON THIS PLAN ARE APPROVED AS TO DESIGN AS A COMPONENT PART OF THE STORM DRAINAGE SYSTEM FOR THIS DRAINAGE AREA. THIS COMMISSION ASSUMES NO RESPONSIBILITY WHATSOEVER FOR ANY DAMAGE WHICH MAY BE CAUSED TO ADJACENT PROPERTY OWNERS OR TO OWNERS DOWNSTREAM, BY REASON OF THE INSTALLATION OF THE DRAINAGE STRUCTURES SHOWN HEREON.

SENIOR DESIGNING ENGINEER

MARYLAND - NATIONAL CAPITAL PARK AND PLANNING COM...
APPROVED Jan. 18, 1962
STREET GRADE ...
LAND PLANNING ENGINEER
M.N.C.P.&P.C. RECORD FILE NO. 2256

SURVEYORS CERTIFICATE

I hereby certify that the information shown hereon is based on accurate field surveys in the W.S.S.C. level datum.

3 Dec. 1961
Date

D.L. McCathran L.S. # 2364

PLAN
SURVEYED
PLOTTED
NOTE BOOK
NO.
ALIGNMENT CHECKED
AS-BUILT
AS-BUILT CHECKED
BY
DATE

PROFILE
SURVEYED
PLOTTED
GRADES CHECKED
AS-BUILT
NOTE BOOK
NO.
STRUCTURE NOTATIONS CHKD
BY
DATE

12-28-61 E.J. Sly

Grade Only
12-12-61
12-14-61

Grade Revision Requested
Grade Approved M.N.C.P.&P.C. Nº 2259
Jan. 22, 1947

4.00%
-2.00%
-6.00%
20' VC
e = 0.18
20' VC
e = 0.24

VALLEY VISTA LANE

Grade Revision Requested Of Approved Profile No. 2256

1.00%
-5.08%
-7.08%
4.67%

270' VC
e = 4.02
S.D. = 150'

200' VC
e = 2.07
S.D. = 100'

200' VC
e = 4.04

LEGEND
Existing ℄ Grade
Proposed ℄ Grade
Right 25'
Left 25'

SCALE
Horizontal 1"=50'
Vertical 1"=5'

DES. SHG
CHK. [illegible]
DR. B.L.S.
CODE REQ.
STORM DRAINS
RIGHT OF WAY
UTILITIES
CONTRACT

MONTGOMERY COUNTY MARYLAND
DEPARTMENT OF PUBLIC WORKS
ROCKVILLE, MD.
PLAN & PROFILE
SECONDARY RESIDENTIAL STREET 659
APPLE TREE LANE
FAIRLAND ACRES DEC. 1961
12/11/61 APPROVED
T.J. Rennie CHIEF HIGHWAYS 2ND DIV.
R.J. Spacht CHIEF BUREAU OF ENGG.
PROJ. 62-1245 FILE DWG. 3 OF 4

PLATE 1 - PLAN - PROFILE O.P.R. & R.E. STANDARD
KEUFFEL & ESSER CO., NEW YORK.
K & E Co. No. 348-IFG 163 2511

CE487-648-3

SD FILE NO. 659

Maryland State Archives

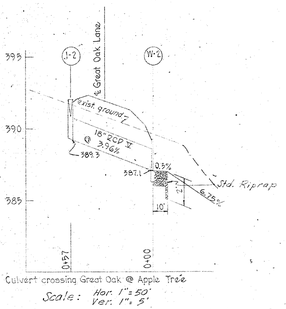

Culvert crossing Great Oak @ Apple Tree
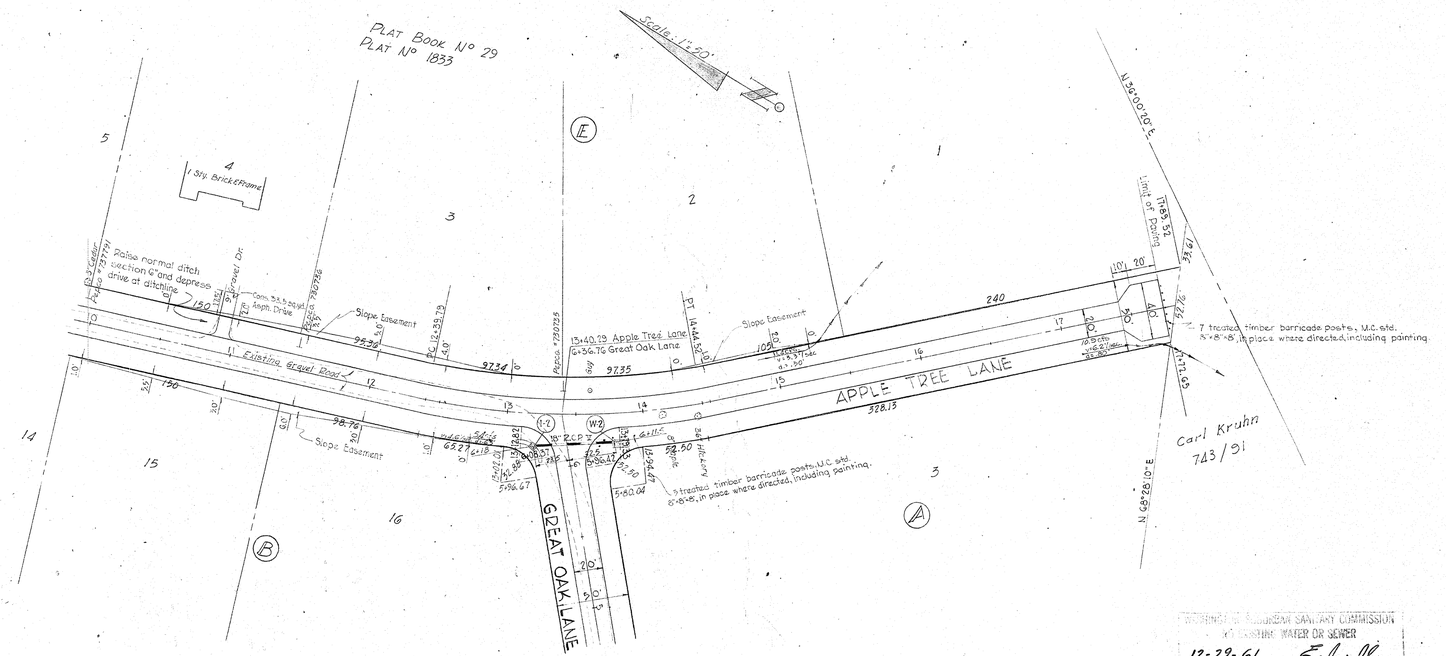
Scale: Hor. 1"=50'
Ver. 1"=5'