SD#D-28,G20722

WASHINGTON SUBURBAN SANITARY COMMISSION
* APPROVED MAY 8, 1962
FOR STORM DRAINS ONLY

SUBJECT TO PRIOR INSTALLATION OF WATER & SEWER AND PAYMENT FOR MOVING ANY W.S.S.C STRUCTURES AFFECTED.
THE STORM DRAINAGE STRUCTURES SHOWN ON THIS PLAN ARE APPROVED AS TO DESIGN AS A COMPONENT PART OF THE STORM DRAINAGE SYSTEM FOR THIS DRAINAGE AREA. THIS COMMISSION ASSUMES NO RESPONSIBILITY WHATSOEVER FOR ANY DAMAGE WHICH MAY BE CAUSED TO ADJACENT PROPERTY OWNERS, OR TO OWNERS DOWNSTREAM, BY REASON OF THE INSTALLATION OF THE DRAINAGE STRUCTURES SHOWN HEREON.

Chas. E. Mark
SENIOR DESIGNING ENGINEER

*See Montg. Co. Director of Public Works' letter dated Sept. 6, 1961 regarding elimination of protective gate. Structures 25B & 34

SCALE 1"=50'

SEE MATCH LINE SHEET 2 OF 4

SEE MATCH LINE SHEET 2 OF 4

DANET PL.

ARCTIC AVENUE

FLINT ROCK ROAD

RUSSETT ROAD

Subdivision Limits

End of Dedication Sta 11+10.64

Sta 10+39.35 Arctic Ave.
Sta 3+75.13 Danet Place

CURVE
Arc - 341'22"
T - 52.08
R - 1622.35

Lay 24" Stub 50' R.C.P. Cl. III Up at 3.69% Brink Shut.

Sta. 7+38.24 Arctic Ave.
Sta. 0+00 Flint Rock Rd.

Sta 4+88.17 Arctic Ave.
Sta 0+00 Russett Rd.

P.C. 4+42.16

CURVE #10
Δ - 4°35'52"
T - 25.02
R - 623.08'
Arc - 49.98

P.C.

Existing limit of embankment

P.T. 2+35.92

Paved Ditch Curve Data
P.C. Sta 0+07
P.T. Sta. 0+16
R - 12.0' Arc 2.00'
Δ - 42°58'13" Tan. 4.72'

Sta. 3+14.9 Russett Rd.
Sta. 17+00.36 Bartlett Rd

LIMIT OF SUBDIVISION

STA. 2+92.02

℄ of Ex. Stream

Location of Work

BEL PRE WOODS

ASPEN KNOLLS

GEORGIA AVENUE

ROAD

Oriental St.

HILL

ASPEN

ASPEN HILL PARK

VICINITY MAP
SCALE: 1:2000'

Owner: L.G. Meltzer & Assoc.
1012 - 14th St. N.W.
Wash. D.C.

	WATER	SEWER
AUTHOR.		
PROJECT		
PART		
JOB NO.		

DRAWN
TRACED
CHECKED
EXAMINED
STARTED

WAYNE C. GREATHOUSE & ASSOC.
ENGINEERS & LAND SURVEYORS
2311 UNIVERSITY BLVD WEST
WHEATON, MARYLAND

GLENMONT DISTRICT
STORM DRAIN
RENN ST., ARCTIC AVE., FLINT ROCK RD., RUSSETT RD.
BEL PRE WOODS

DRAWING NO. 1 OF 4

SCALE AS SHOWN

218NW6

CE487-658-1

669

SD FILE NO. 669

18" RCP · Cl IV to be built by the Mont. Co. School Board

SCALE 1"=50'

N

LIONEL LANE

ASHBY ROAD

LOREE PL.

DANET PL.

KEMPER STREET

KEMPER LANE

Sta. 4+20.17 Lionel Lane
Sta. 0+00 Ashby Rd.
18" RCP Cl IV Up @ 7.4%

CURVE #1
Δ = 24°.30
T = 55.82
R = 187.00
Arc = 10.80

CURVE #2
Δ = 17°20'
T = 56.07
R = 364.60
Arc = 111.28

See Superseded Plan SD# D-29, 621234 Y For Line 35-2

SEE MATCH LINE THIS SHEET

Subdivision Limits

Sta. 13+63.71 Kemper St.
Sta. 7+63.46 Ashby Rd.

Sta. 10+76.64 Loree Lane
Sta. 0+00 Danet Place

CURVE #3
Δ = 24°00
T = 42.61'
R = 200.00
Arc = 83.78

CURVE #4
Δ = 31°35'43"
T = 51.05
R = 183.60
Arc = 101.25

SEE MATCH LINE SHEET 1 OF 4

Sta. 16+10.26 Loree Lane
Sta. 17+51.62 Kemper St.

Sta. 10+86.94 Kemper St.
Sta. 13+49.99 Lionel Lane

Owner: L.G. Meltzer & Assoc.
1012-14th St. N.W.
Wash. D.C.

VICINITY MAP
SCALE 1"=2000'

BEL PRE WOODS
Location of Work
GEORGIA AVENUE
ASPEN HILLS ROAD
Oriental St.
HILL
ASPEN
ASPEN HILL PARK

SD# D-78, 620726 Y

WASHINGTON SUBURBAN SANITARY COMMISSION
APPROVED MAY 8, 1962
FOR STORM DRAINS ONLY

SUBJECT TO PRIOR INSTALLATION OF WATER & SEWER AND PAYMENT FOR MOVING ANY WS.SC STRUCTURES AFFECTED.
THE STORM DRAINAGE STRUCTURES SHOWN ON THIS PLAN ARE APPROVED AS TO DESIGN AS A COMPONENT PART OF THE STORM DRAINAGE SYSTEM FOR THIS DRAINAGE AREA. THIS COMMISSION ASSUMES NO RESPONSIBILITY WHATSOEVER FOR ANY DAMAGE WHICH MAY BE CAUSED TO ADJACENT PROPERTY OWNERS, OR TO OWNERS DOWNSTREAM, BY REASON OF THE INSTALLATION OF THE DRAINAGE STRUCTURES SHOWN HEREON.

Thos. A. Mark
SENIOR DESIGNING ENGINEER

DRAWN			
TRACED			
CHECKED			
EXAMINED			
STARTED			

	WATER	SEWER
AUTHOR.		
PROJECT		
PART		
JOB NO.		

WAYNE C. GREATHOUSE & ASSOC.
ENGINEERS & LAND SURVEYORS
2311 UNIVERSITY BLVD. WEST
WHEATON, MARYLAND

GLENMONT DISTRICT
STORM DRAIN
KEMPER ST., LIONEL LA., ASHBY RD., DANET PL., LOREE LA.
BEL PRE WOODS

DRAWING NO. 2 OF 4

SCALE AS SHOWN

218 NW 4 E 5

CE 487-658-2

SD FILE NO. 669

E-11 8-80 SC

Maryland State Archives

STREET GRADES APPROVED
M.N.C.P. & P.C.

Danet Place	9-12-61	7418
Arctic Avenue	9-12-61	6486
Renn Street		
Russett Road	9-12-61	7416
Flint Rock Rd.	9-12-61	7422

PROFILE SCALE
VERTICAL 1" = 5'
HORIZONTAL 1" = 50'

SD #D-28, 62072Y

WASHINGTON SUBURBAN SANITARY COMMISSION
* APPROVED May 8, 1962
FOR STORM DRAINS ONLY

SUBJECT TO PRIOR INSTALLATION OF WATER & SEWER AND PAYMENT FOR MOVING ANY W.S.S.C STRUCTURES AFFECTED.
THE STORM DRAINAGE STRUCTURES SHOWN ON THIS PLAN ARE APPROVED AS TO DESIGN AS A COMPONENT PART OF THE STORM DRAINAGE SYSTEM FOR THIS DRAINAGE AREA. THIS COMMISSION ASSUMES NO RESPONSIBILITY WHATSOEVER FOR ANY DAMAGE WHICH MAY BE CAUSED TO ADJACENT PROPERTY OWNERS, OR TO OWNERS DOWNSTREAM, BY REASON OF THE INSTALLATION OF THE DRAINAGE STRUCTURES SHOWN HEREON.

SENIOR DESIGNING ENGINEER

*See Montg. Co. Director of Public Works' letter dated Sept. 6, 1961 regarding elimination of protective gate. Structure # 25B & 25A

TEMPO. DITCH SECTION @ #25B
No Scale

TYPICAL DITCH SECTION
WITH VELOCITY CHECKS
NO SCALE

TOTAL PIPE LENGTHS

DIAM	LENGTH	TYPE	CLASS
15"	48'	R.C.P.	Cl. IV
15"	27'	R.C.P.	Cl. V
21"	4'	R.C.P.	Cl. III
24"	116'	R.C.P.	Cl. IV
27"	94'	R.C.P.	Cl. IV
30"	88'	R.C.P.	Cl. III
33"	105'	R.C.P.	Cl. III
33"	69'	R.C.P.	Cl. IV
42"	248'	R.C.P.	Cl. III
48"	427'	R.C.P.	Cl. III

STRUCTURE SCHEDULE

NUMBER	TYPE	ELEVATION	REMARKS
17	B-10	N324,503925.10	W.S.S.C. Inlet
25	B-10	N327.76 S337.51	W.S.S.C. Inlet
26	B-54 #	℄ 334.93	M.H.
27	-	-	Brick Bulkhead
28	A-5	E327.65 N327.84	W.S.S.C. Inlet
29	B-45 #	℄ 327.26	M.H.
30	B-15	N328.31 E328.36	W.S.S.C. Inlet
31	-	-	Field Conn.
32	B-60 #	℄ 321.70	M.H.
33	A-10	N321.76 S321.72	W.S.S.C. Inlet
34	-	300.36	W.S.S.C. Sqr. Cap Inlet
25-A	B-15	W327.81 S337.51	W.S.S.C. Inlet
25-B	-	336.05	W.S.S.C. Sqr. Cap Inlet

STORM DRAIN NOTES

1. All Storm Drains shall be constructed in accordance with the General Specifications of the Washington Suburban Sanitary Commission, adopted Sept. 30, 1954.
2. Types of Structures refer to the Washington Suburban Sanitary Commission's Standard Storm Drainage Details, unless otherwise noted.
3. Information concerning underground utilities was obtained from available records, but the contractor must determine the exact location and elevation of mains by digging test pits by hand at all utility crossings well in advance of trenching. If clearances are less than shown on this plan or six (6) inches, whichever is less, contact the Storm Drain Section of the Washington Suburban Sanitary Commission before proceeding with construction.
4. Maximum length of pipes to be laid on curves to be 4'
5. All Storm Drainage shown on this plan to be maintained by Montgomery County.

669

		WATER	SEWER
AUTHOR.			
PROJECT			
PART			
JOB NO.			

WAYNE C. GREATHOUSE & ASSOC.
ENGINEERS & LAND SURVEYORS
2311 UNIVERSITY BLVD. WEST
WHEATON, MARYLAND

DRAWN
TRACED
CHECKED
EXAMINED
STARTED

GLENMONT DISTRICT
STORM DRAIN
RENN ST., ARCTIC AVE., FLINT ROCK RD., RUSSETT RD.
BEL PRE WOODS

DRAWING NO. 3 OF 4

SCALE AS SHOWN

218NW4.5

CE487-658-3

SD FILE NO. 669

PROFILE SCALE
VERTICAL 1"=5'
HORIZONTAL 1"=50'

30#D-78,072072Y

WASHINGTON SUBURBAN SANITARY COMMISSION
APPROVED MAY 8,1978.
FOR STORM DRAINS ONLY

SUBJECT TO PRIOR INSTALLATION OF WATER & SEWER AND PAYMENT FOR MOVING ANY WS.SC STRUCTURES AFFECTED.
THE STORM DRAINAGE STRUCTURES SHOWN ON THIS PLAN ARE APPROVED AS TO DESIGN AS A COMPONENT PART OF THE STORM DRAINAGE SYSTEM FOR THIS DRAINAGE AREA. THIS COMMISSION ASSUMES NO RESPONSIBILITY WHATSOEVER FOR ANY DAMAGE WHICH MAY BE CAUSED TO ADJACENT PROPERTY OWNERS, OR TO OWNERS DOWNSTREAM, BY REASON OF THE INSTALLATION OF THE DRAINAGE STRUCTURES SHOWN HEREON.

Paul A. Mark
SENIOR DESIGNING ENGINEER

STREET GRADES APPROVED
M.N.C.P.&P.C.

Lionel Lane	9-12-61	7424
Ashby Road	9-12-61	7420
Kemper Street	9-12-61	4906
Loree Lane	9-12-61	7426
Danet Place	9-12-61	7418

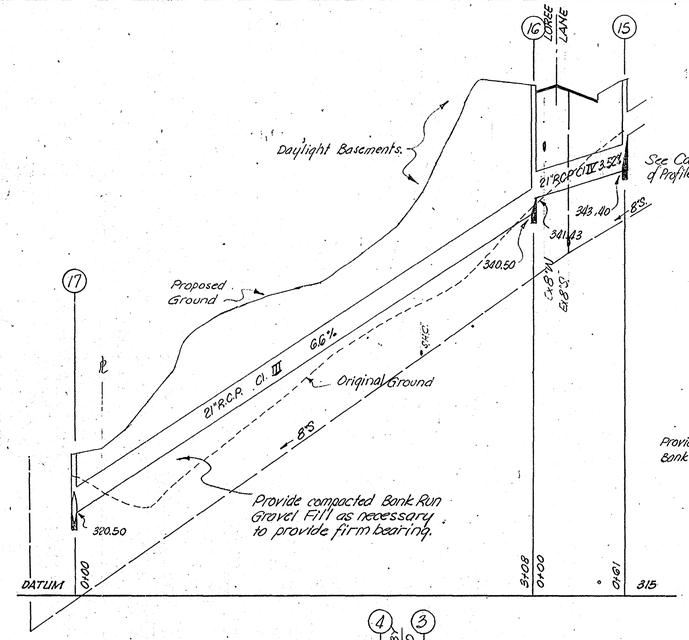

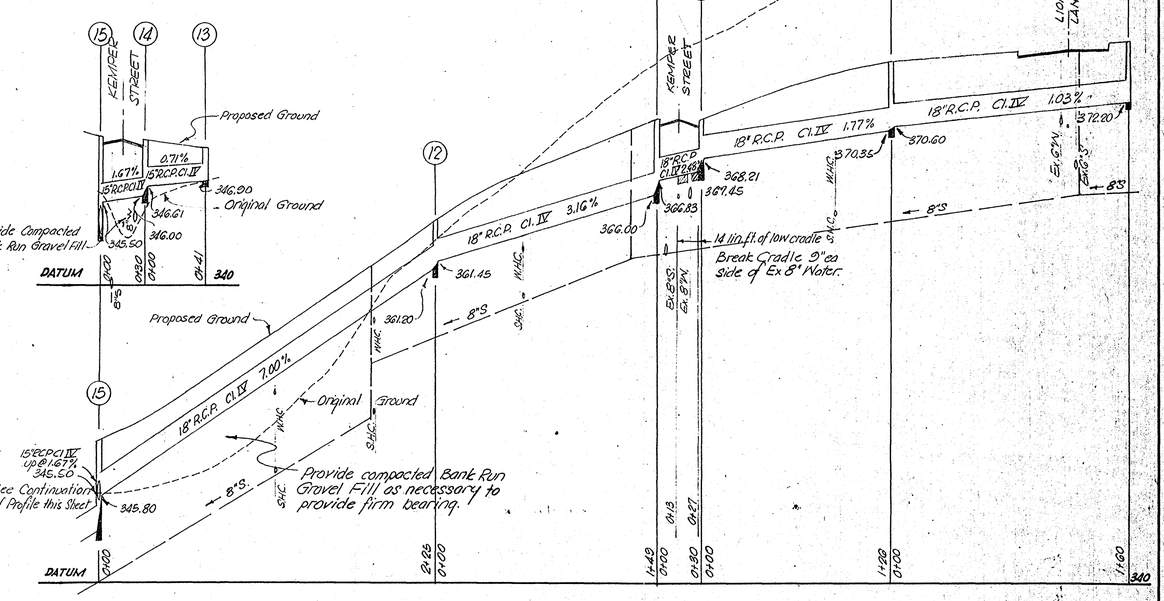

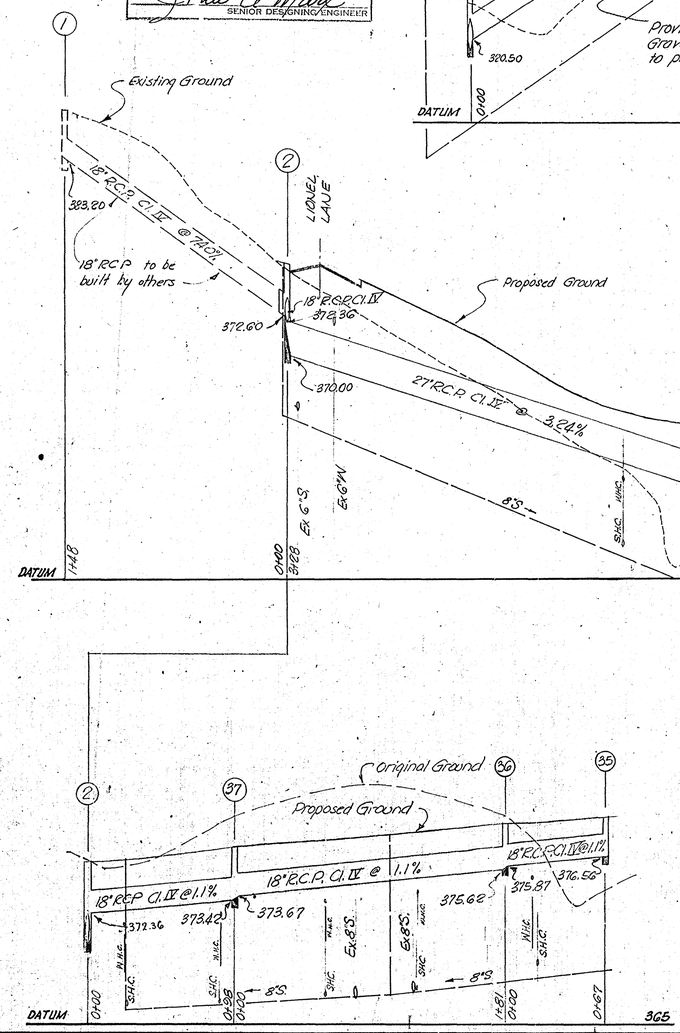

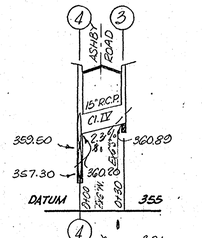

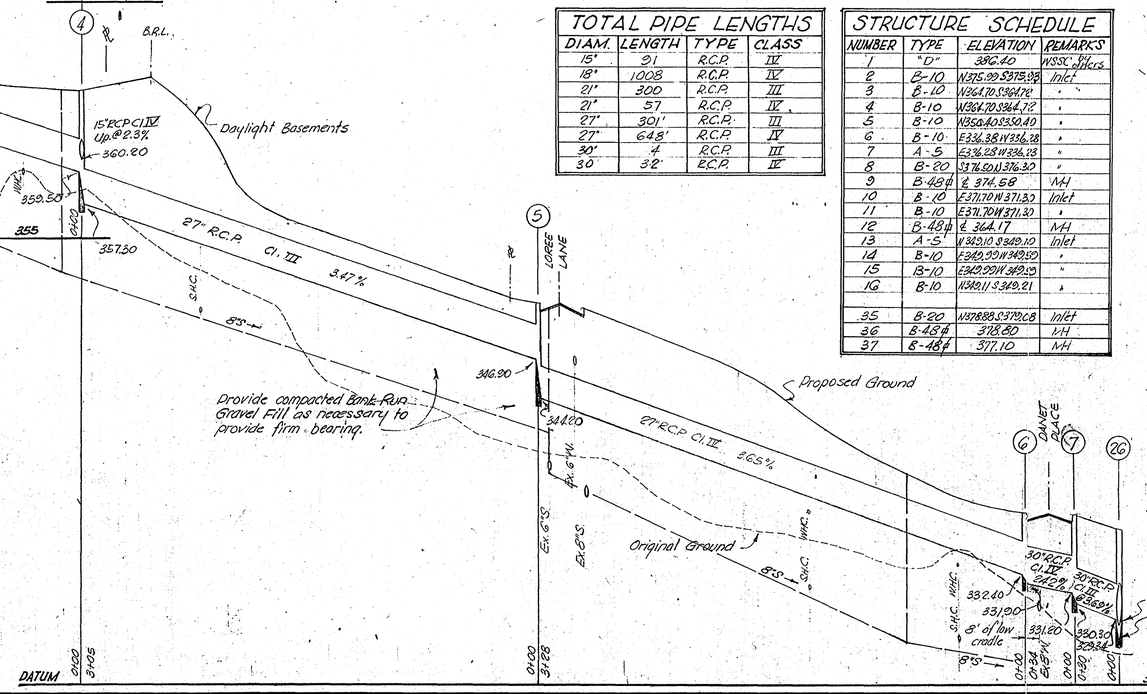

TOTAL PIPE LENGTHS

DIAM.	LENGTH	TYPE	CLASS
15"	91	R.C.P.	IV
18"	1008	R.C.P.	IV
21"	300	R.C.P.	III
21"	57	R.C.P.	IV
27"	301'	R.C.P.	III
27"	648'	R.C.P.	IV
30"	4	R.C.P.	III
30	32'	E.C.P.	IV

STRUCTURE SCHEDULE

NUMBER	TYPE	ELEVATION	REMARKS
1	"D"	386.40	WSSC to affect
2	B-10	N375.99 S373.99	Inlet
3	B-10	N364.70 S364.72	"
4	B-10	N364.70 S344.72	"
5	B-10	N350.40 S330.40	"
6	B-10	E334.38 W334.38	"
7	A-5	E336.28 W336.28	"
8	B-20	S376.20 W376.20	"
9	B-48 ϕ	℄ 374.68	MH
10	B-10	E371.70 W371.20	Inlet
11	B-10	E371.70 W371.20	"
12	B-48 ϕ	℄ 364.17	MH
13	A-5	W342.10 S342.10	Inlet
14	B-10	E342.20 W342.20	"
15	B-10	E342.20 W342.20	"
16	B-10	N342.11 S342.21	"
35	B-20	N378.88 S379.08	Inlet
36	B-48 ϕ	378.80	MH
37	B-48 ϕ	377.10	MH

STORM DRAIN NOTES

1. All Storm Drains shall be constructed in accordance with the "eneral Specifications of the Washington Suburban Sanitary Commission, adopted Sept. 30, 1954.
2. Types of Structures refer to the Washington Suburban Sanitary Commission's Standard Storm Drainage Details unless otherwise noted.
3. All Storm Drainage shown on this plan is to be maintained by Montgomery County.
4. Maximum lengths of pipes to be laid on curves to be 4'.
5. Information concerning underground utilities was obtained from available records, but the contractor must determine the exact location and elevation of mains by digging test pits by hand at all utility crossings well in advance of trenching. If clearances are less than shown on this plan or six (6) inches, whichever is less, contact the Storm Drain Section of the Washington Suburban Sanitary Commission before proceeding with construction.

669

	WATER	SEWER
AUTHOR		
PROJECT		
PART		
JOB NO.		

DRAWN
TRACED
CHECKED
EXAMINED
STARTED

E-11 6-80 SC

WAYNE C. GREATHOUSE & ASSOC.
ENGINEERS & LAND SURVEYORS
2311 UNIVERSITY BLVD. WEST
WHEATON, MARYLAND

GLENMONT DISTRICT
STORM DRAIN
KEMPER ST, LIONEL LA., ASHBY RD, DANET PL., LOREE LA
BEL PRE WOODS

DRAWING NO. 4 OF 4
SCALE AS SHOWN
218 NW 465

CE 487-658-4

SD FILE NO. 669

"PHOENIX" No. 166 K & E CO., N.Y.