SCALE : 1" = 10'

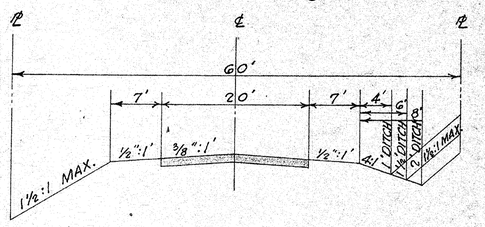

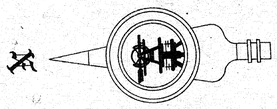

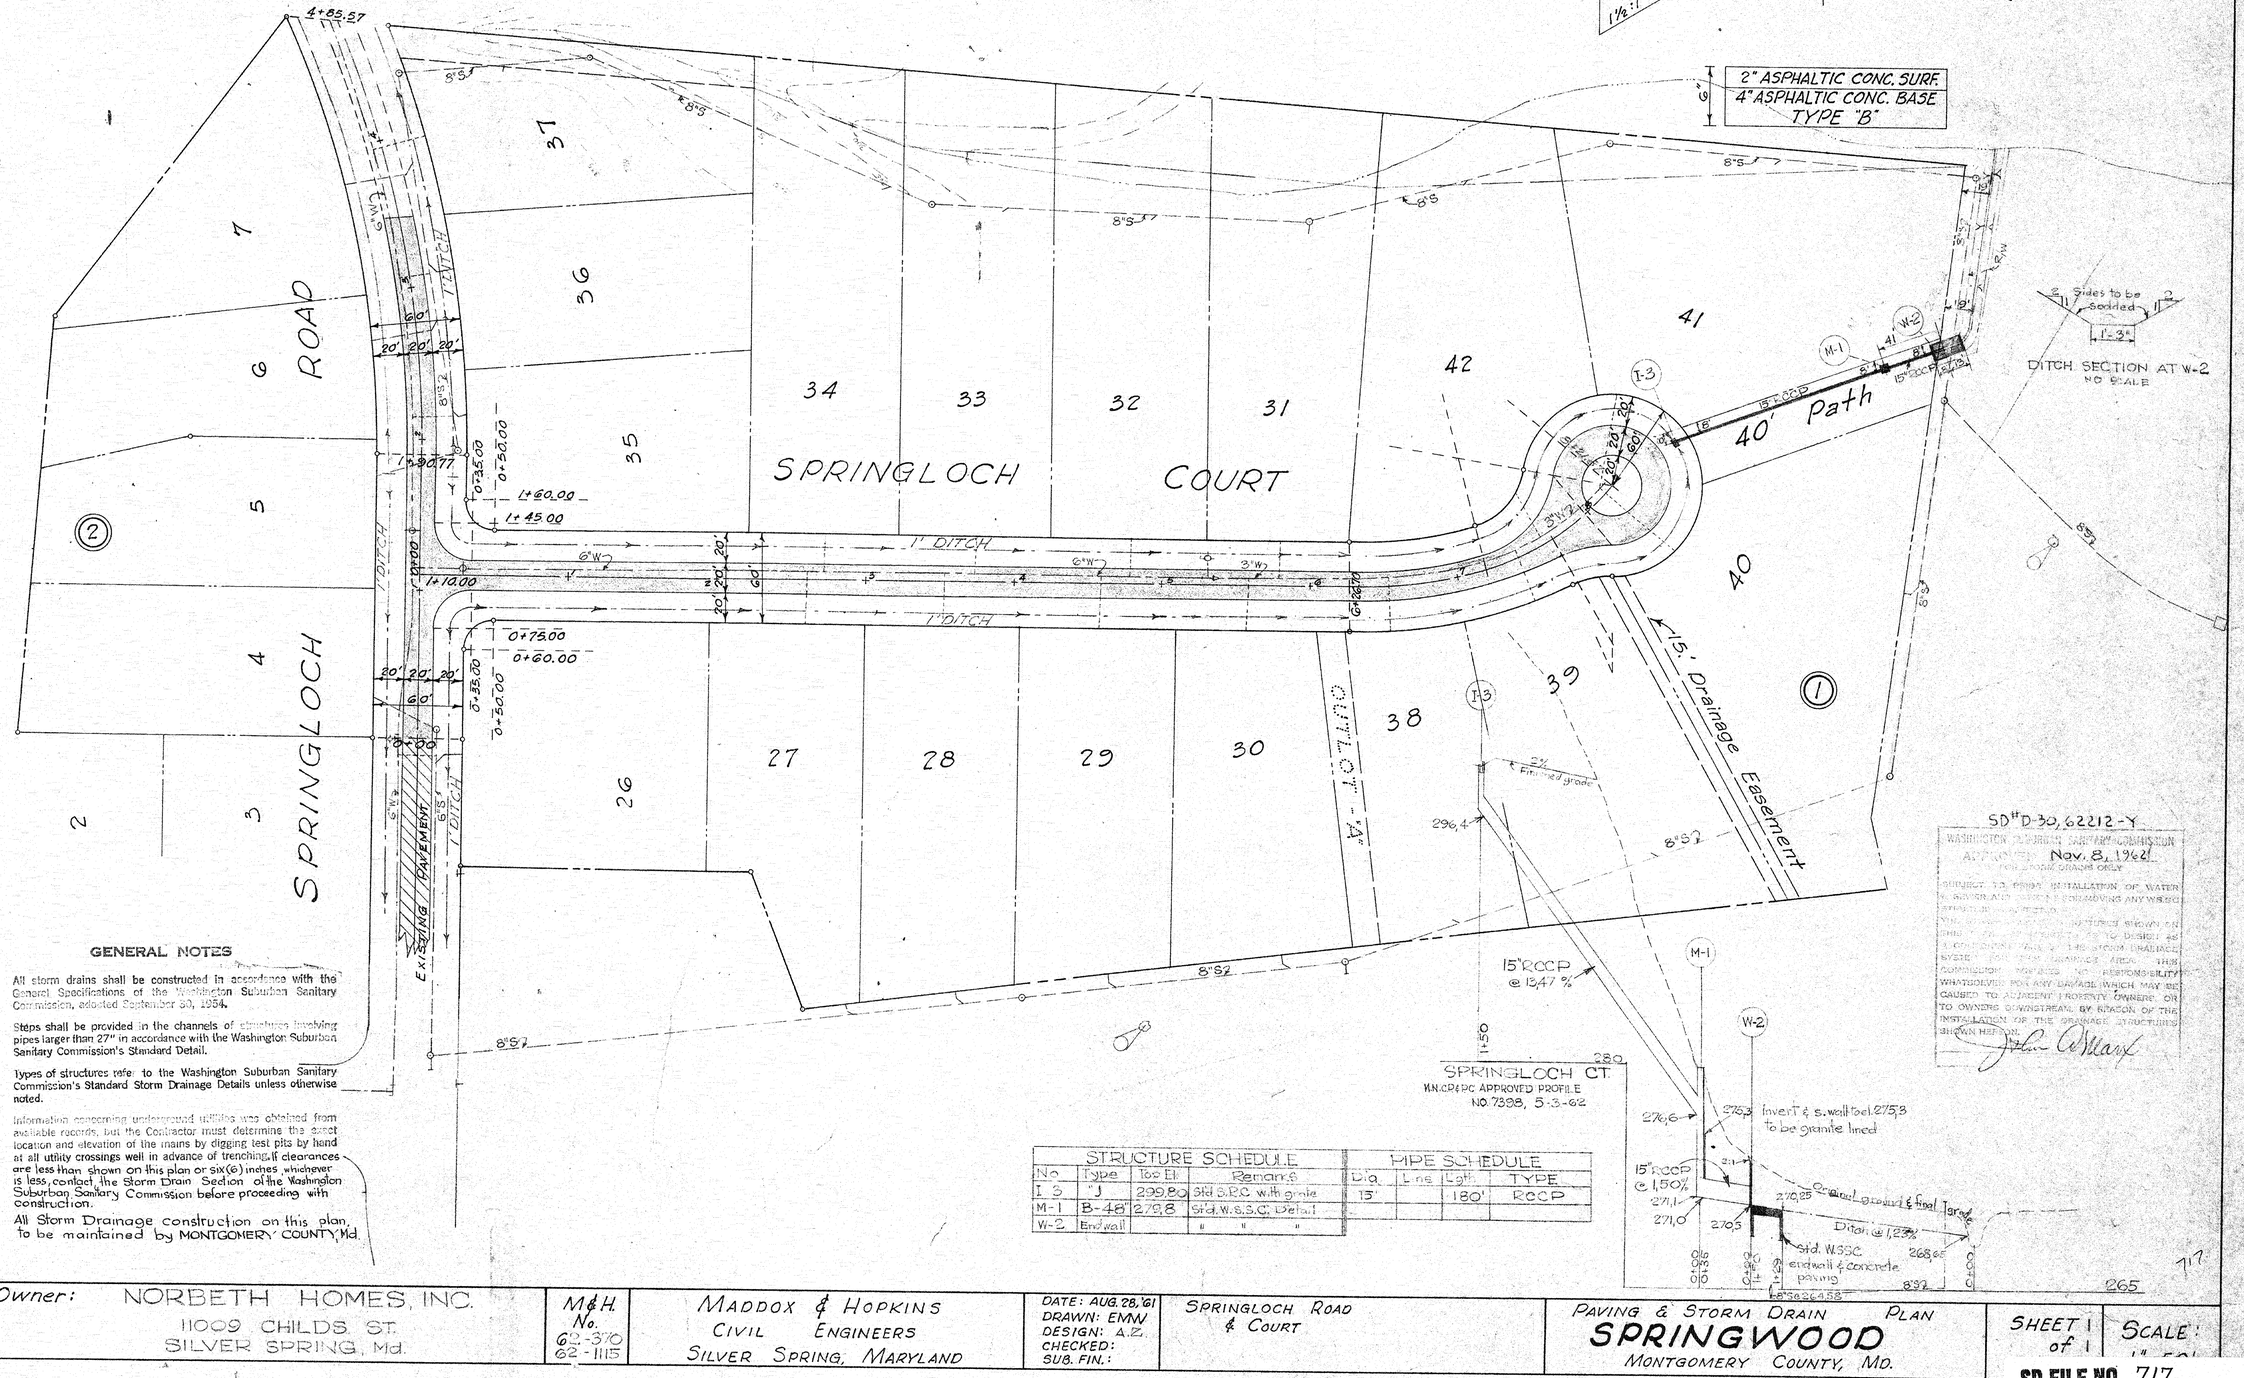

GENERAL NOTES

1. All storm drains shall be constructed in accordance with the General Specifications of the Washington Suburban Sanitary Commission, adopted September 30, 1954.
2. Steps shall be provided in the channels of structures involving pipes larger than 27" in accordance with the Washington Suburban Sanitary Commission's Standard Detail.
3. Types of structures refer to the Washington Suburban Sanitary Commission's Standard Storm Drainage Details unless otherwise noted.
4. Information concerning underground utilities was obtained from available records, but the Contractor must determine the exact location and elevation of the mains by digging test pits by hand at all utility crossings well in advance of trenching. If clearances are less than shown on this plan or six(6) inches, whichever is less, contact the Storm Drain Section of the Washington Suburban Sanitary Commission before proceeding with construction.
5. All Storm Drainage construction on this plan, to be maintained by MONTGOMERY COUNTY, Md.

STRUCTURE SCHEDULE				PIPE SCHEDULE			
No.	Type	Top El.	Remarks	Dia.	Lng.	Lgth.	TYPE
I-3	"J"	299.80	Std. S.R.C. with grnite	15"		180'	RCCP
M-1	B-48"	279.8	Std. W.S.S.C. Detail				
W-2	Endwall		" " "				

SD# D-30, 62212-Y
WASHINGTON SUBURBAN SANITARY COMMISSION
APPROVED
Nov. 8, 1962
FOR STORM DRAINS ONLY
SUBJECT TO PRIOR INSTALLATION OF WATER & SEWERAGE SERVICES AND APPROVAL OF THE SYSTEM AS BUILT. THE COMMISSION ASSUMES NO RESPONSIBILITY WHATSOEVER FOR ANY DAMAGE WHICH MAY BE CAUSED TO ADJACENT PROPERTY OWNERS OR TO OWNERS DOWNSTREAM, BY REASON OF THE INSTALLATION OF THE DRAINAGE STRUCTURES SHOWN HEREON.
John O'Mary

Owner: NORBETH HOMES, INC.
11009 CHILDS ST.
SILVER SPRING, Md.

M&H No. 62-370 62-1115

MADDOX & HOPKINS
CIVIL ENGINEERS
SILVER SPRING, MARYLAND

DATE: AUG. 28, '61
DRAWN: EMW
DESIGN: A.Z.
CHECKED:
SUB. FIN.:

SPRINGLOCH ROAD & COURT

PAVING & STORM DRAIN PLAN
SPRINGWOOD
MONTGOMERY COUNTY, MD.

SHEET 1 of 1 | SCALE: 1" = 50'

SD FILE NO. 717

CE487-704-1

Maryland State Archives