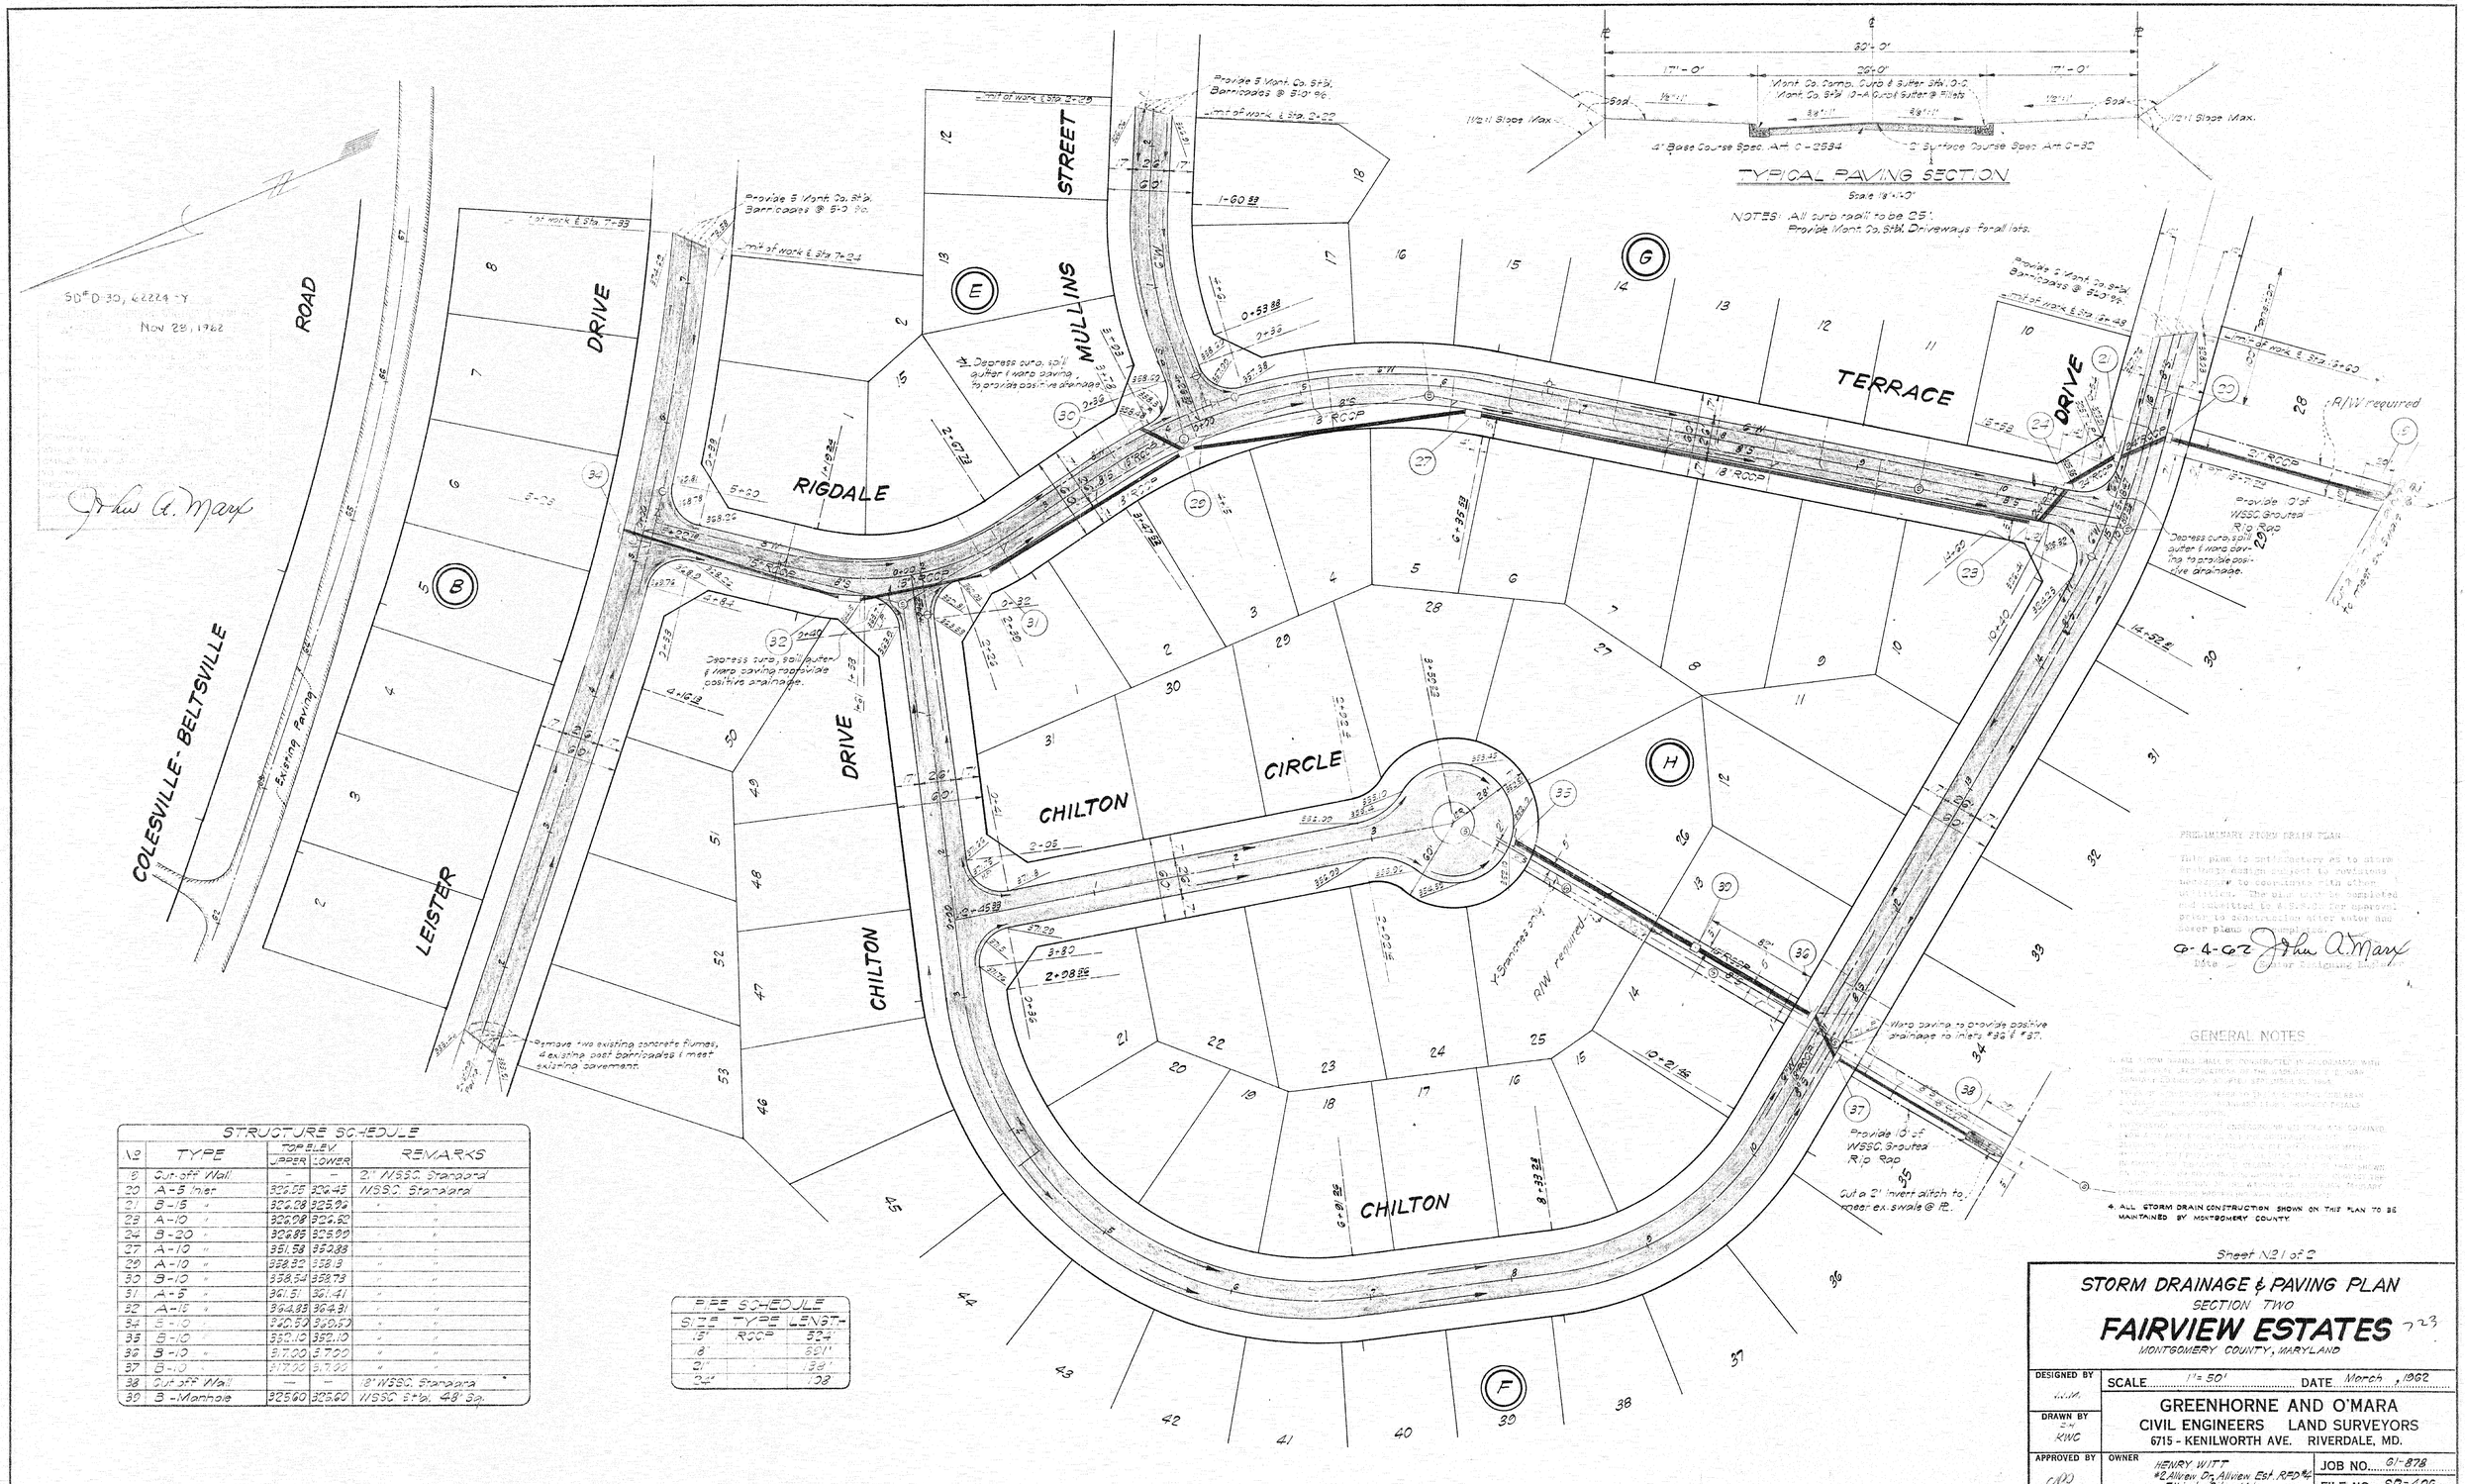

STRUCTURE SCHEDULE				
No	TYPE	TOP ELEV. UPPER	TOP ELEV. LOWER	REMARKS
19	Cut-off Wall	–	–	21" WSSC Standard
20	A-5 Inlet	326.55	326.45	WSSC Standard
21	B-15 "	326.08	325.96	" "
23	A-10 "	326.98	326.50	" "
24	B-20 "	326.85	325.99	" "
27	A-10 "	351.58	350.88	" "
29	A-10 "	358.32	358.13	" "
30	B-10 "	358.54	358.73	" "
31	A-5 "	361.51	361.41	" "
32	A-15 "	364.83	364.31	" "
34	B-10 "	360.50	360.50	" "
35	B-10 "	352.10	352.10	" "
36	B-10 "	317.00	317.00	" "
37	B-10 "	317.00	317.00	" "
38	Cut off Wall	—	—	18" WSSC Standard
39	B-Manhole	325.60	325.60	WSSC Std. 48" Sq.

PIPE SCHEDULE		
SIZE	TYPE	LENGTH
15"	RCCP	524'
18"	"	691'
21"	"	138'
24"	"	108'

PRELIMINARY STORM DRAIN PLAN

This plan is satisfactory as to storm drainage design subject to revisions necessary to coordinate with other utilities. The plan must be completed and submitted to A.S.S.C. for approval prior to construction after water and sewer plans are completed.

6-4-62 John A. Marx
Date Senior Designing Engineer

GENERAL NOTES

1. ALL STORM DRAINS SHALL BE CONSTRUCTED IN ACCORDANCE WITH THE GENERAL SPECIFICATIONS OF THE WASHINGTON SUBURBAN SANITARY COMMISSION ADOPTED SEPTEMBER 30, 1960.
2. [illegible]
3. [illegible]
4. ALL STORM DRAIN CONSTRUCTION SHOWN ON THIS PLAN TO BE MAINTAINED BY MONTGOMERY COUNTY.

Sheet No 1 of 2

STORM DRAINAGE & PAVING PLAN
SECTION TWO
FAIRVIEW ESTATES 723
MONTGOMERY COUNTY, MARYLAND

DESIGNED BY W.M.	SCALE 1"=50' DATE March, 1962
DRAWN BY ZH KWC	GREENHORNE AND O'MARA CIVIL ENGINEERS LAND SURVEYORS 6715 - KENILWORTH AVE. RIVERDALE, MD.
APPROVED BY CPO	OWNER HENRY WITT #2 Allview Dr. Allview Est. RFD #4 Ellicot City, Md. — JOB NO. 61-878 — FILE NO. SD-406

CE487-710-1

SD FILE NO. 723

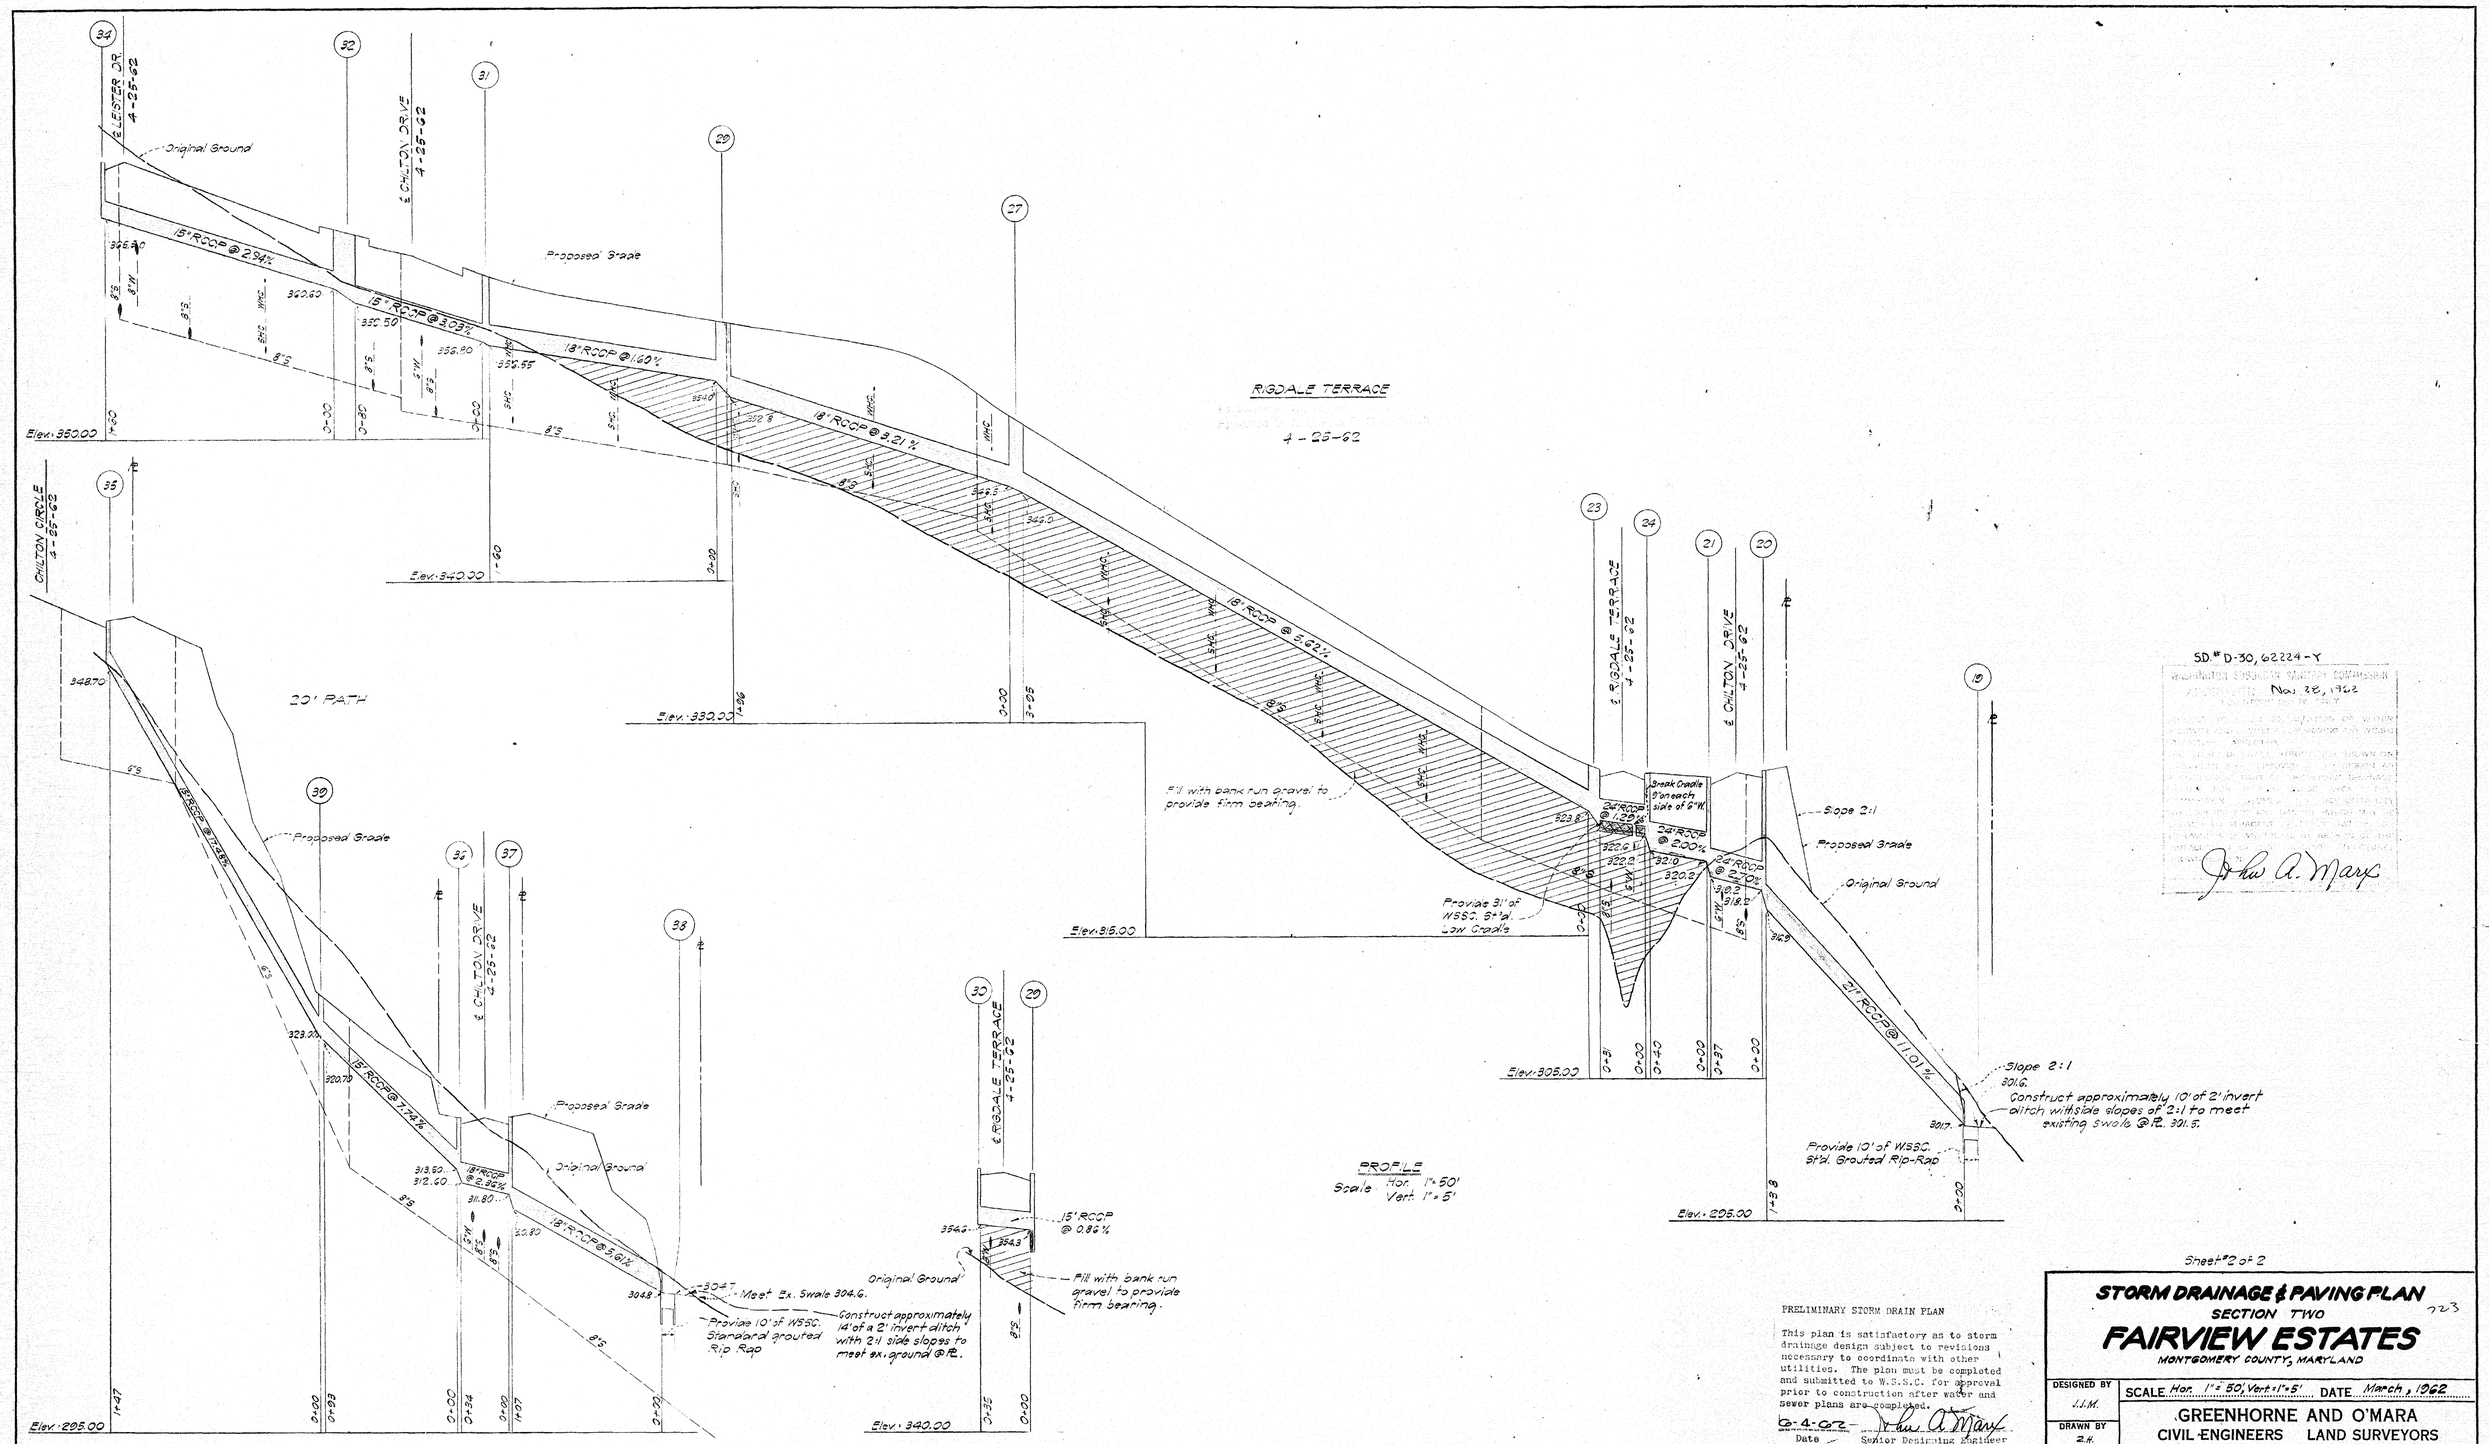

SD. # D-30, 62224-Y
WASHINGTON SUBURBAN SANITARY COMMISSION
APPROVED: Nov. 28, 1962
CHIEF ENGINEER

John A. Marx

PRELIMINARY STORM DRAIN PLAN

This plan is satisfactory as to storm drainage design subject to revisions necessary to coordinate with other utilities. The plan must be completed and submitted to W.S.S.C. for approval prior to construction after water and sewer plans are completed.

6-4-62 John A. Marx
Date Senior Designing Engineer

Sheet #2 of 2

STORM DRAINAGE & PAVING PLAN
SECTION TWO
FAIRVIEW ESTATES
MONTGOMERY COUNTY, MARYLAND

723

DESIGNED BY J.J.M.	SCALE Hor. 1" = 50', Vert. 1" = 5'	DATE March, 1962
DRAWN BY Z.H.	GREENHORNE AND O'MARA CIVIL ENGINEERS LAND SURVEYORS 6715 - KENILWORTH AVE. RIVERDALE, MD.	
APPROVED BY	OWNER HENRY WITT #2 Allview Dr. Allview Est. R.F.D. #4 Ellicott City, Md.	JOB NO. 61-878 FILE NO. SD-406

CE487-710-2

SD FILE NO. 723